




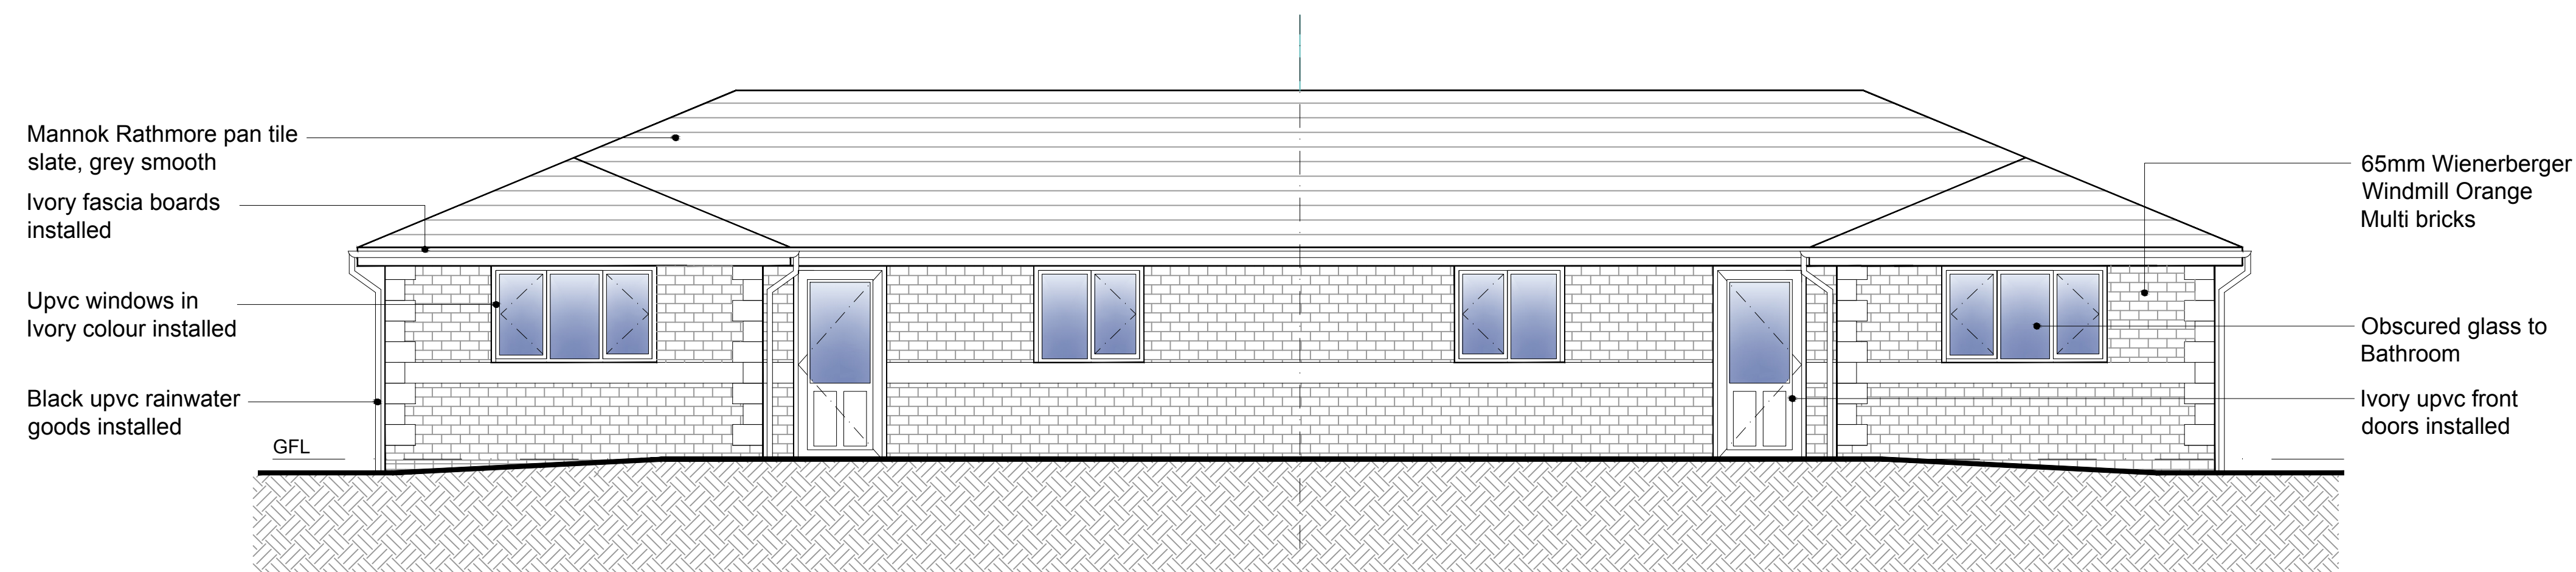


PROPOSED FRONT ELEVATION

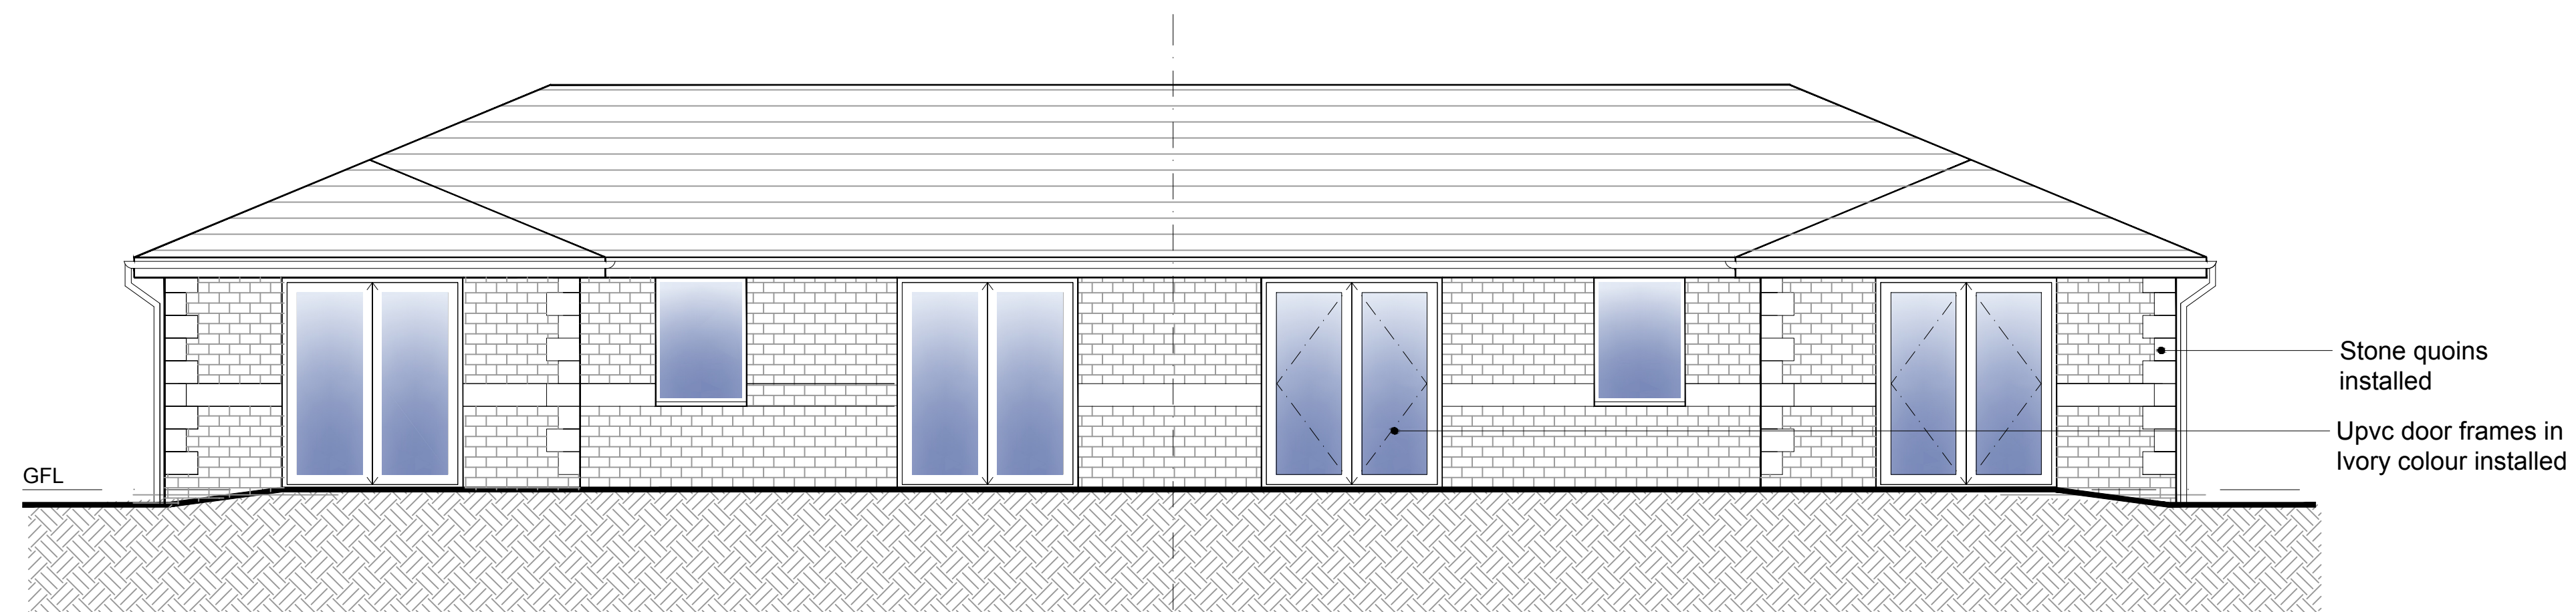

PROPOSED REAR ELEVATION

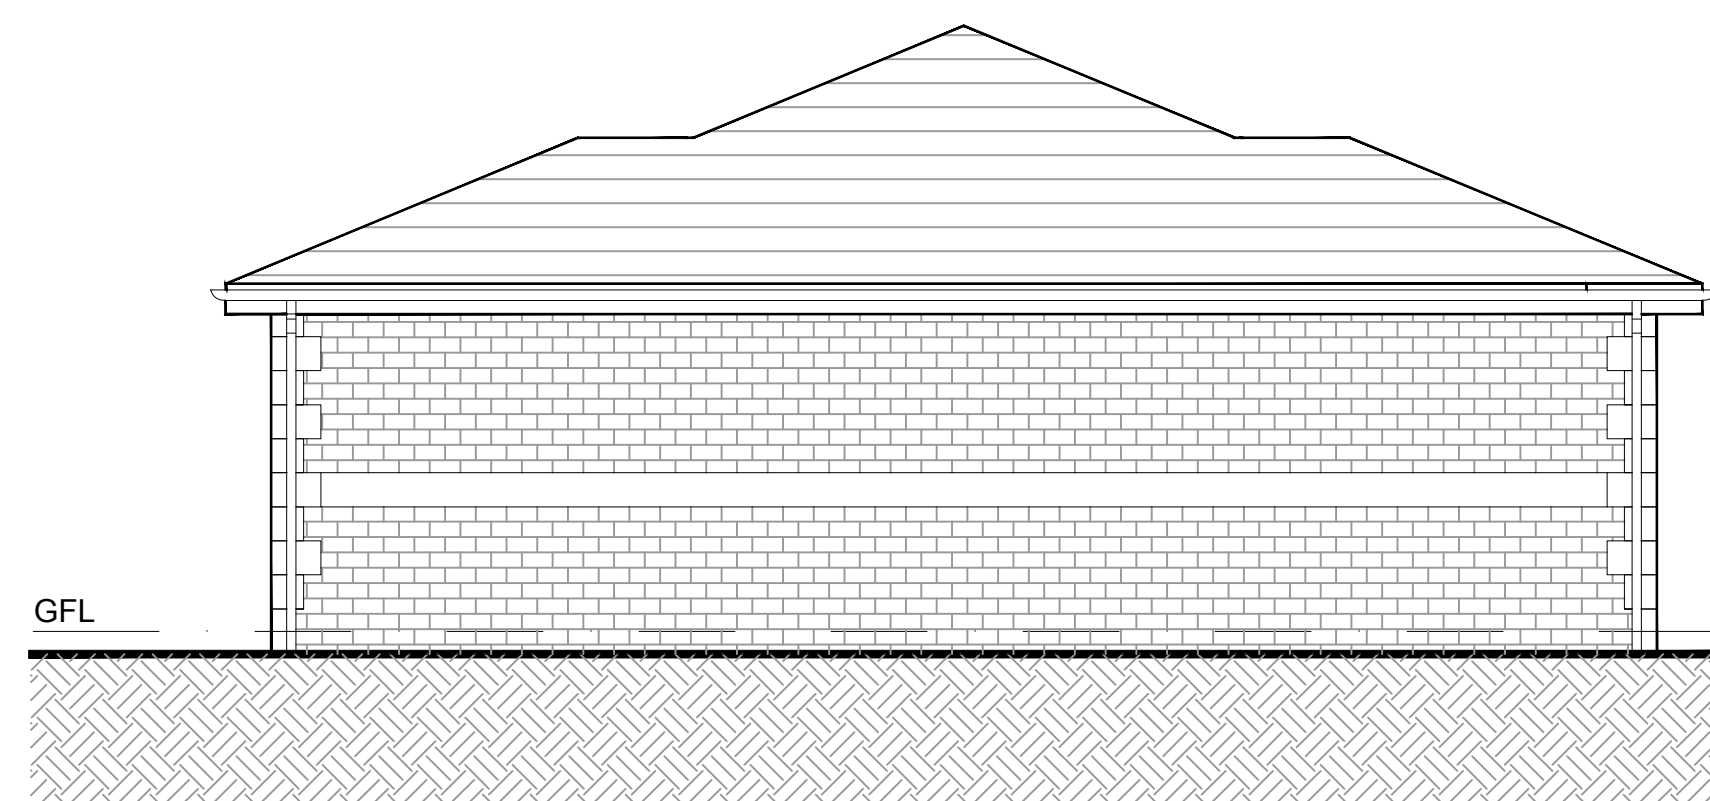

PROPOSED SIDE ELEVATION

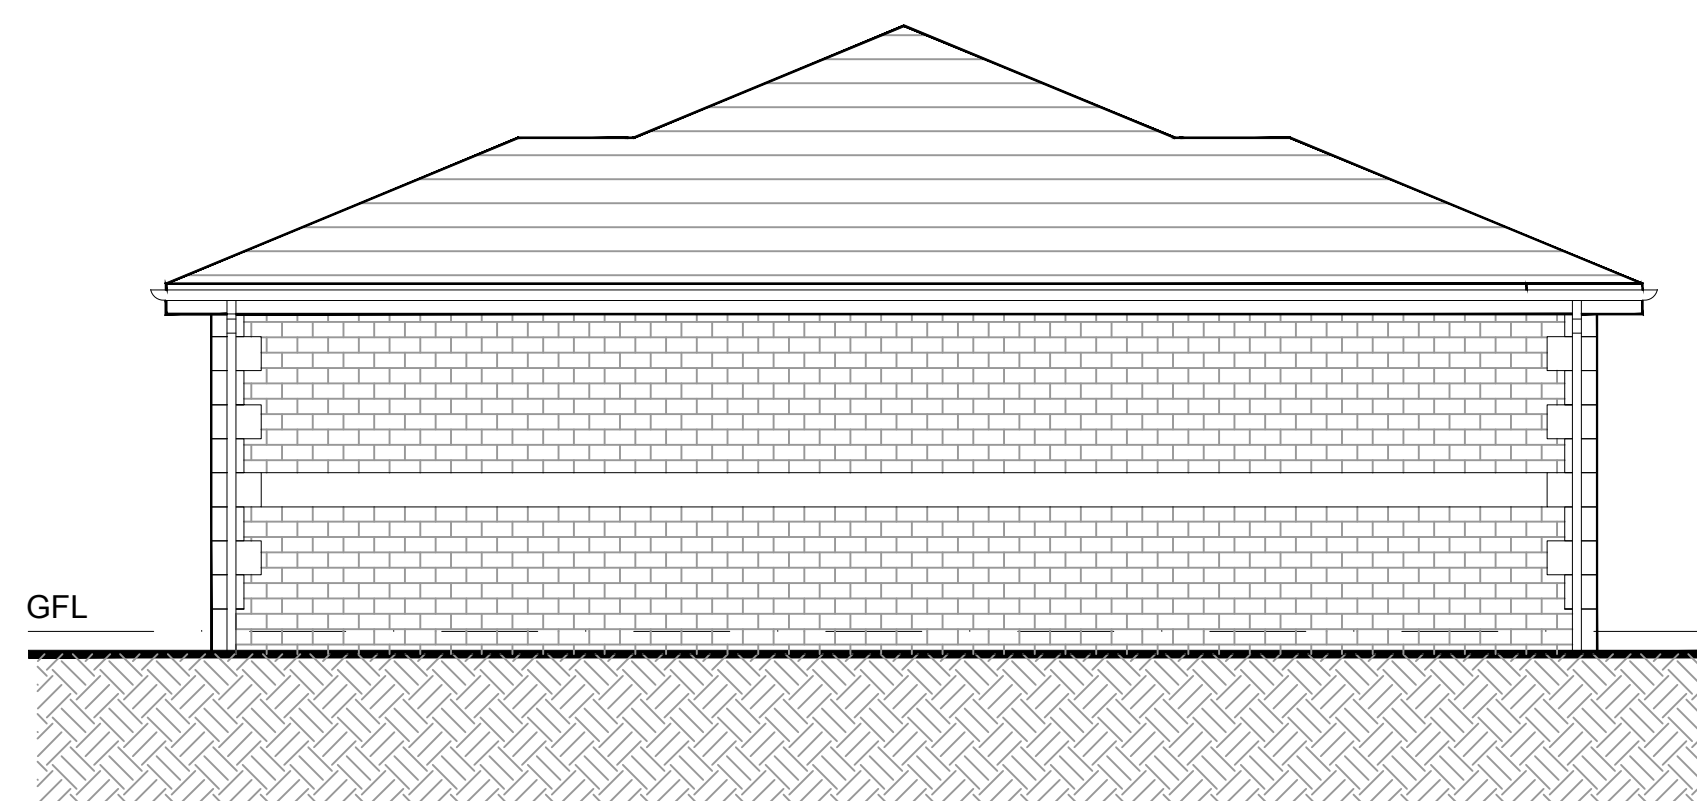

PROPOSED SIDE ELEVATION



FOREFRONT
DEVELOPMENT CONSULTING

4 Ridge House, Ridge House Drive, Festival Park, S-O-T. ST1 5SJ
Office 01782 216912 WWW.FOREFRONTDC.COM

CLIENT

BAGNALL HEIGHTS LTD

PROJECT

Proposed change of use from lounge building to two semi-detached bungalows for over 55's at The Old Bowling Green, Leek Road, Cellarhead, Stoke-on-Trent. ST9 OHX

TITLE

Proposed Elevations

SCALE

1:50 @ A1

DRG NO.

26-102-03

REV.

DRAWN

OB

DATE

23/01/2026

DESCRIPTION

DATE

PLANNING