



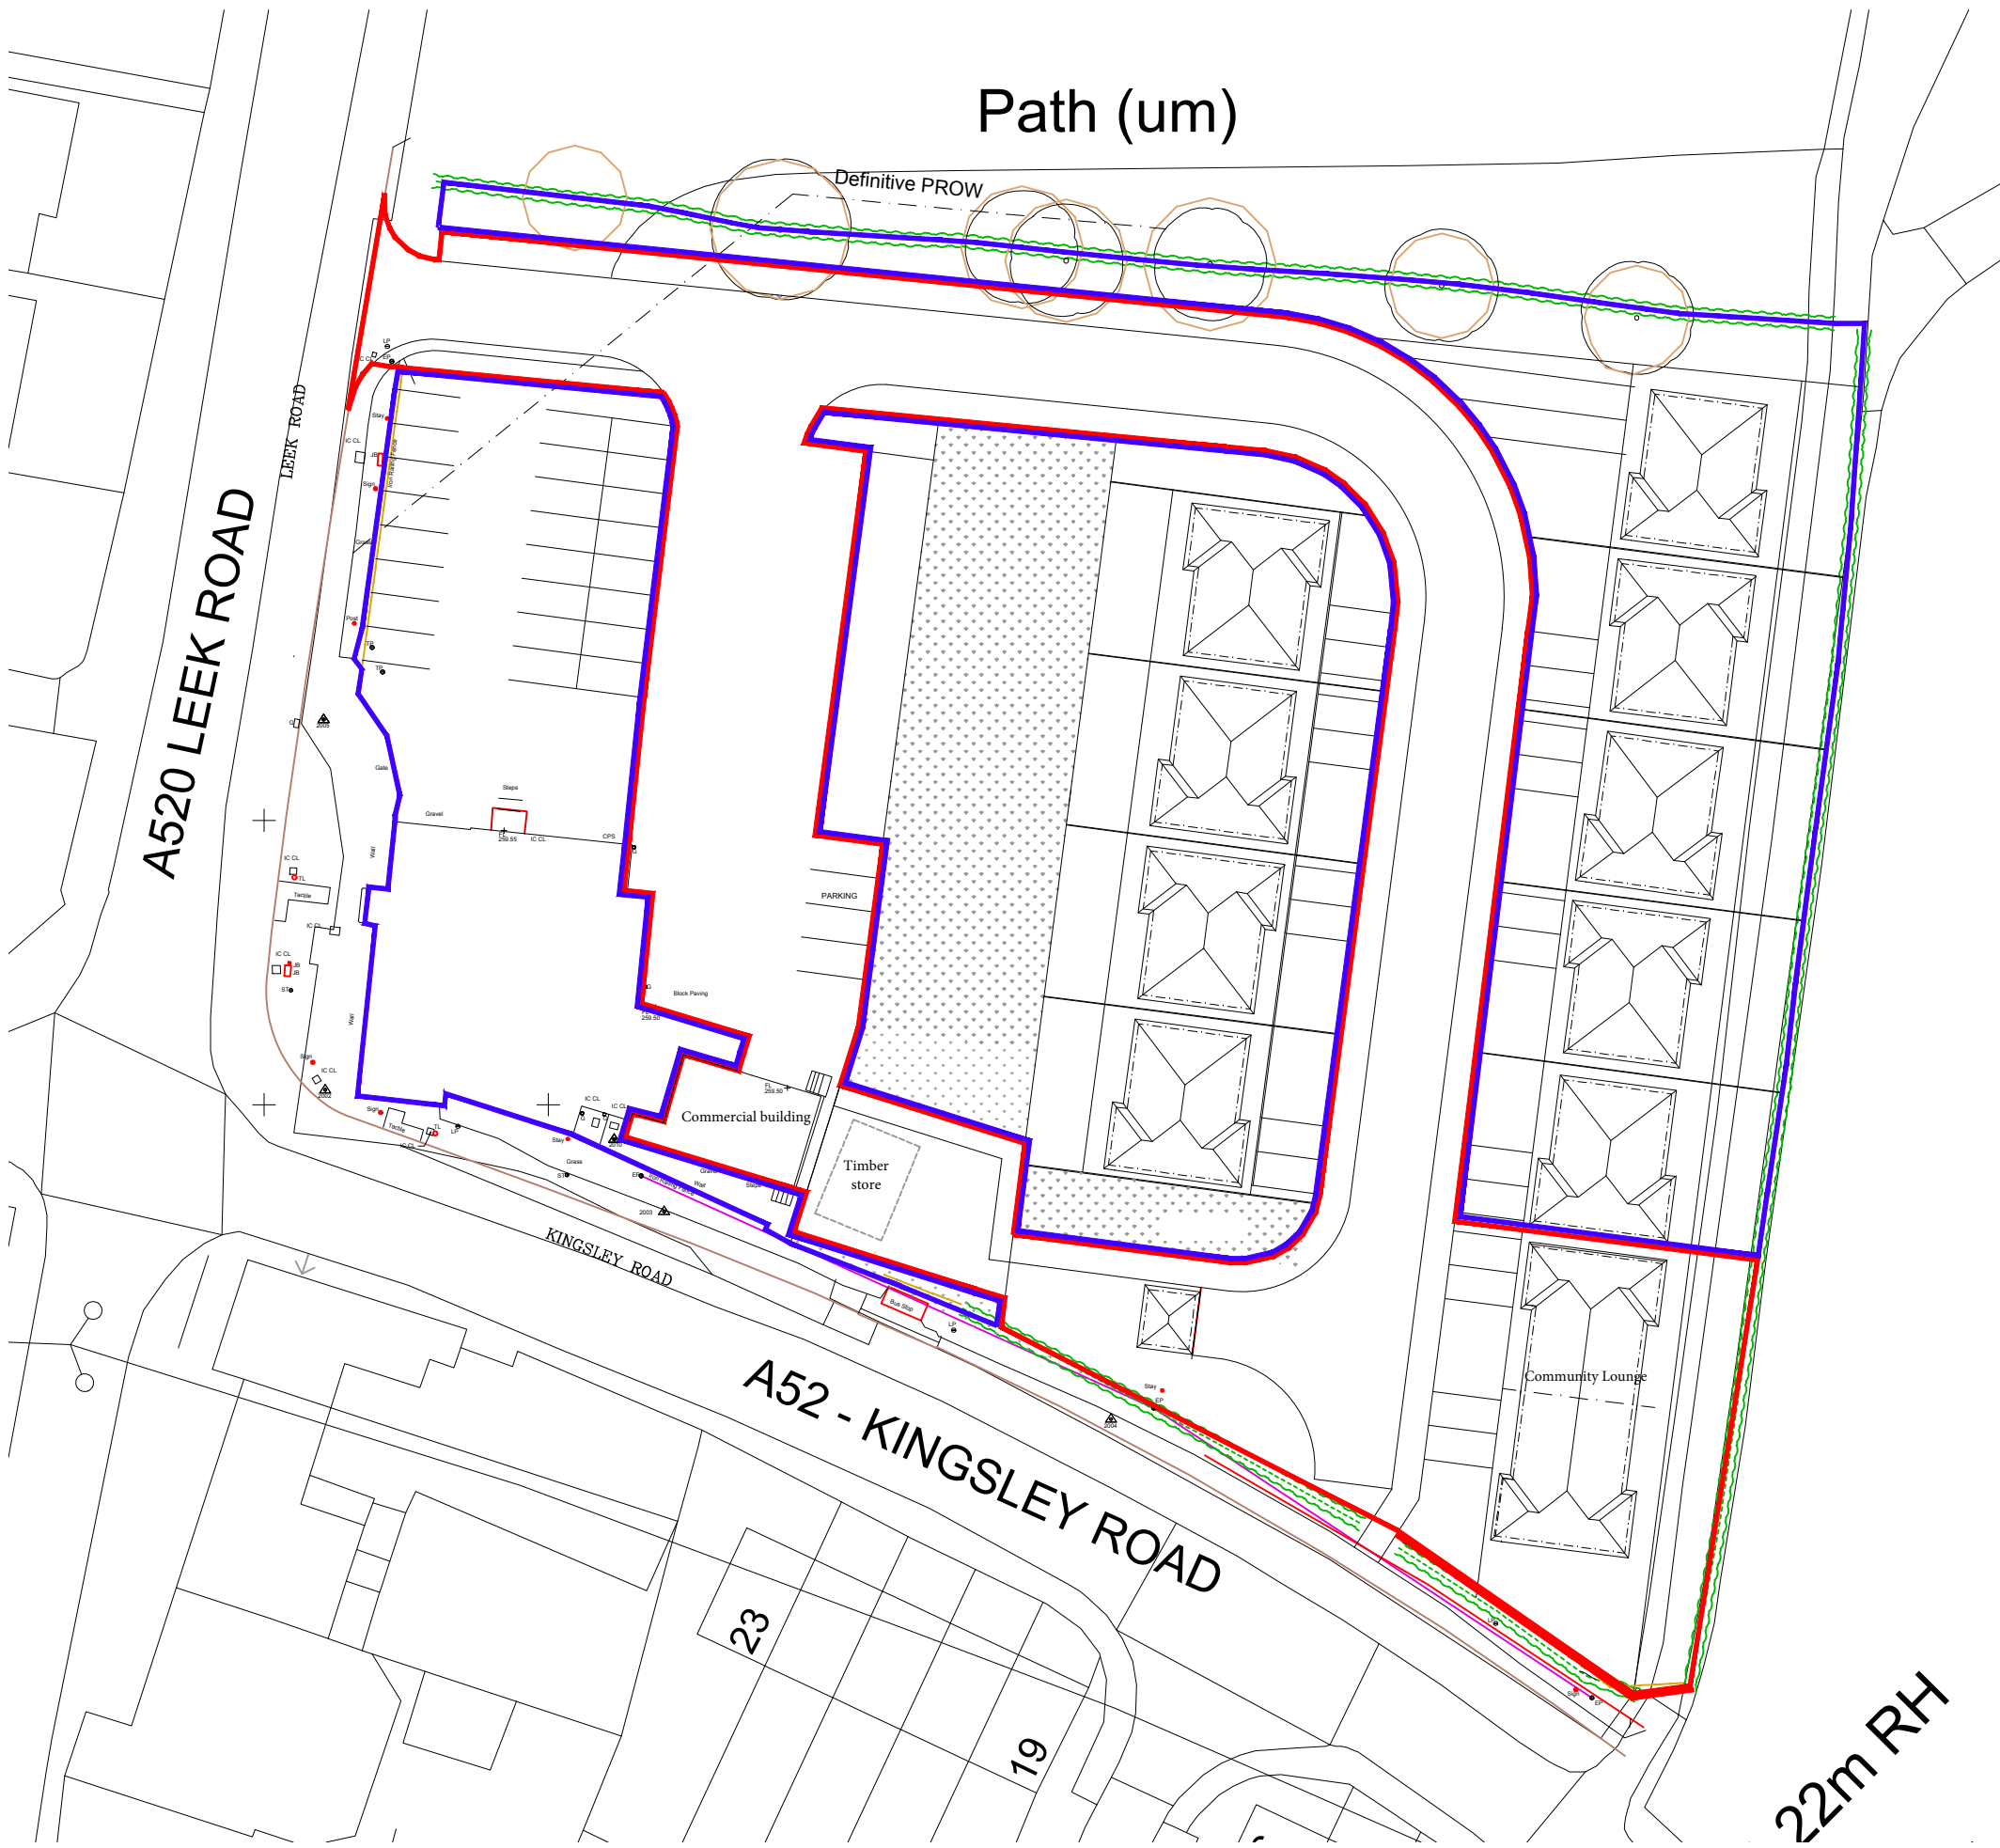

EXISTING SITE PLAN - 1:500

This drawing is the copyright of Forefront Development Consulting Ltd and should not be reproduced without our written consent.

The contractor is to check dimensions and levels on site prior to the commencement of works. Any discrepancies are to be reported immediately.

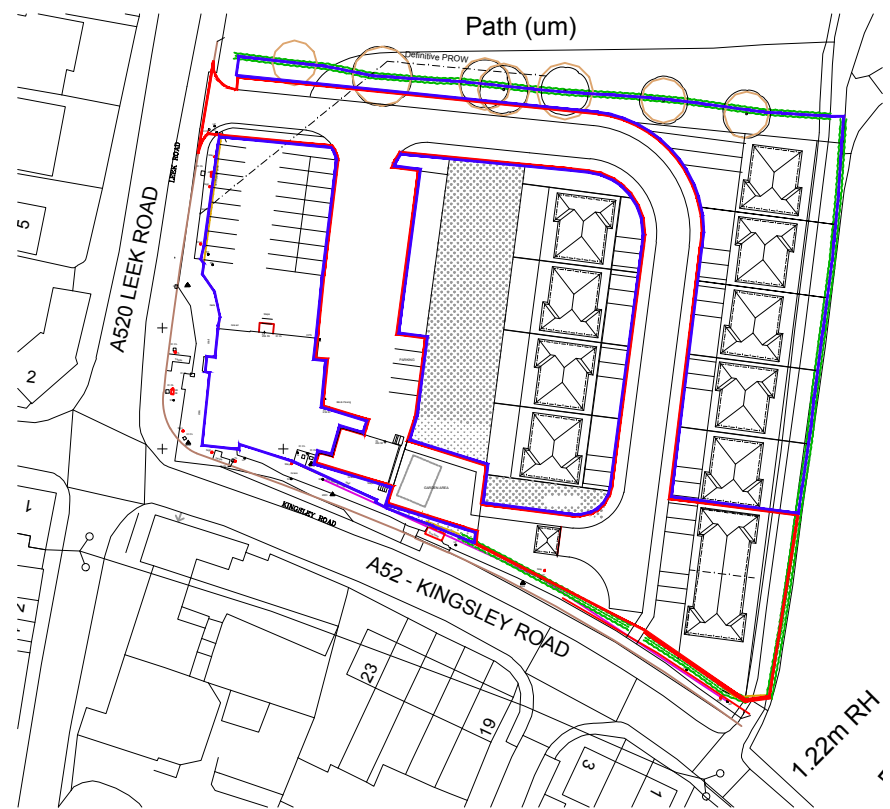

EXISTING LOCATION PLAN - 1:1250



FOREFRONT
DEVELOPMENT CONSULTING

4 Ridge House, Ridge House Drive, Festival Park, S-O-T. ST1 5SJ
Office 01782 216912 WWW.FOREFRONTDC.COM

CLIENT

BAGNALL HEIGHTS LTD

PROJECT

Proposed change of use from lounge building to two semi-detached bungalows 55's at The Old Bowling Green, Leek Road, Cellarhead, Stoke-on-Trent. ST9 OHX

TITLE

Existing Site / Location Plans
Crown copyright and Ordnance Survey 0100031673

SCALE

Various @ A3

DRAWN

OB

DRG NO.

26-102-12

DATE

01 / 06 / 26

REV.	DESCRIPTION	DATE
------	-------------	------

PLANNING

22m RH