




Proposed Front Elevation - West
Scale 1:50




Proposed Side Elevation - South
Scale 1:50




Proposed Rear Elevation - East
Scale 1:50

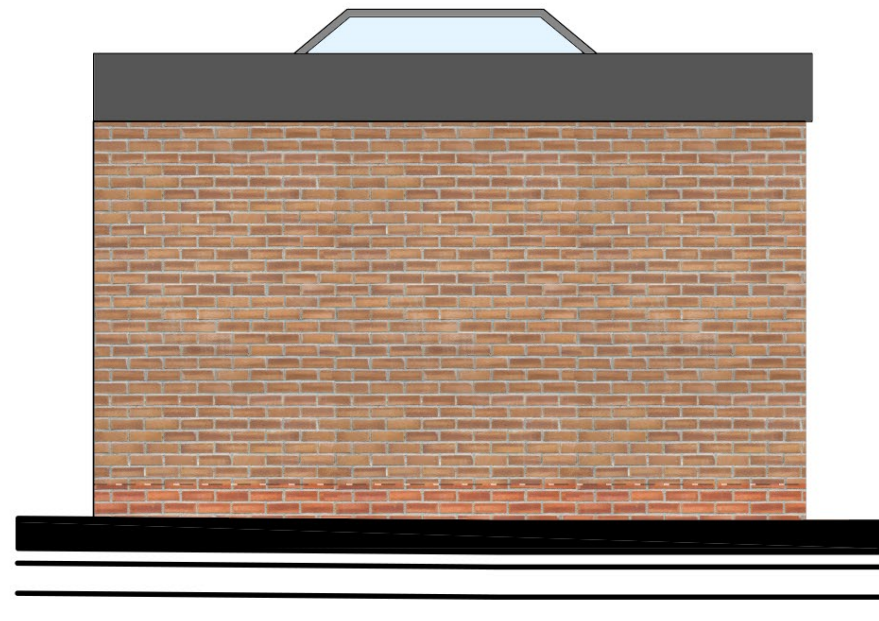


Proposed Side Elevation - North
Scale 1:50

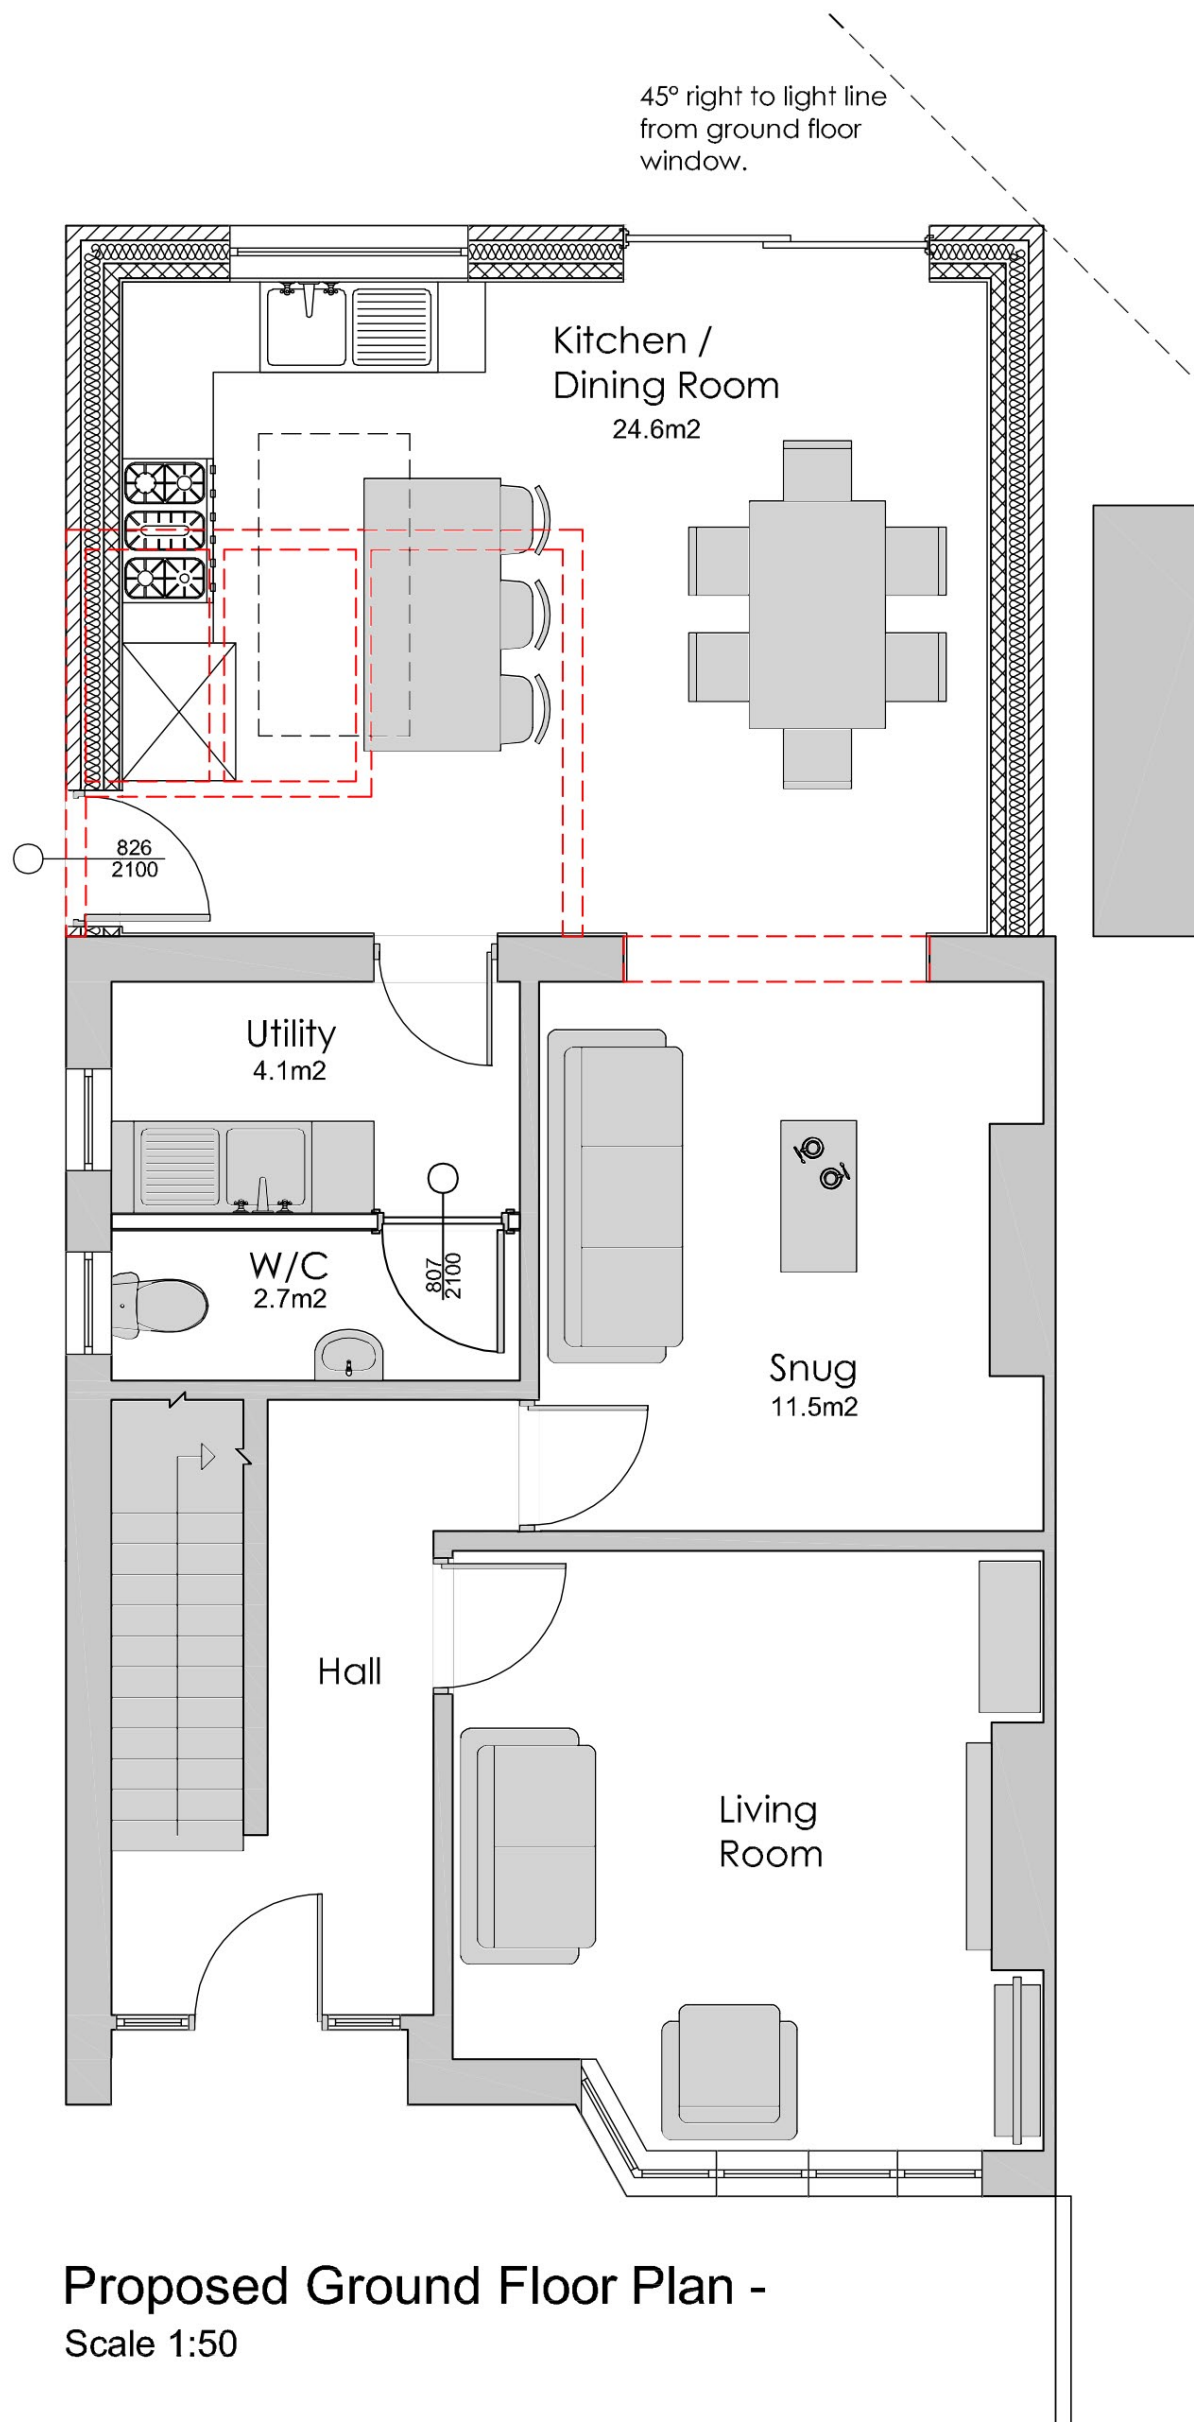

Proposed Ground Floor Plan -
Scale 1:50

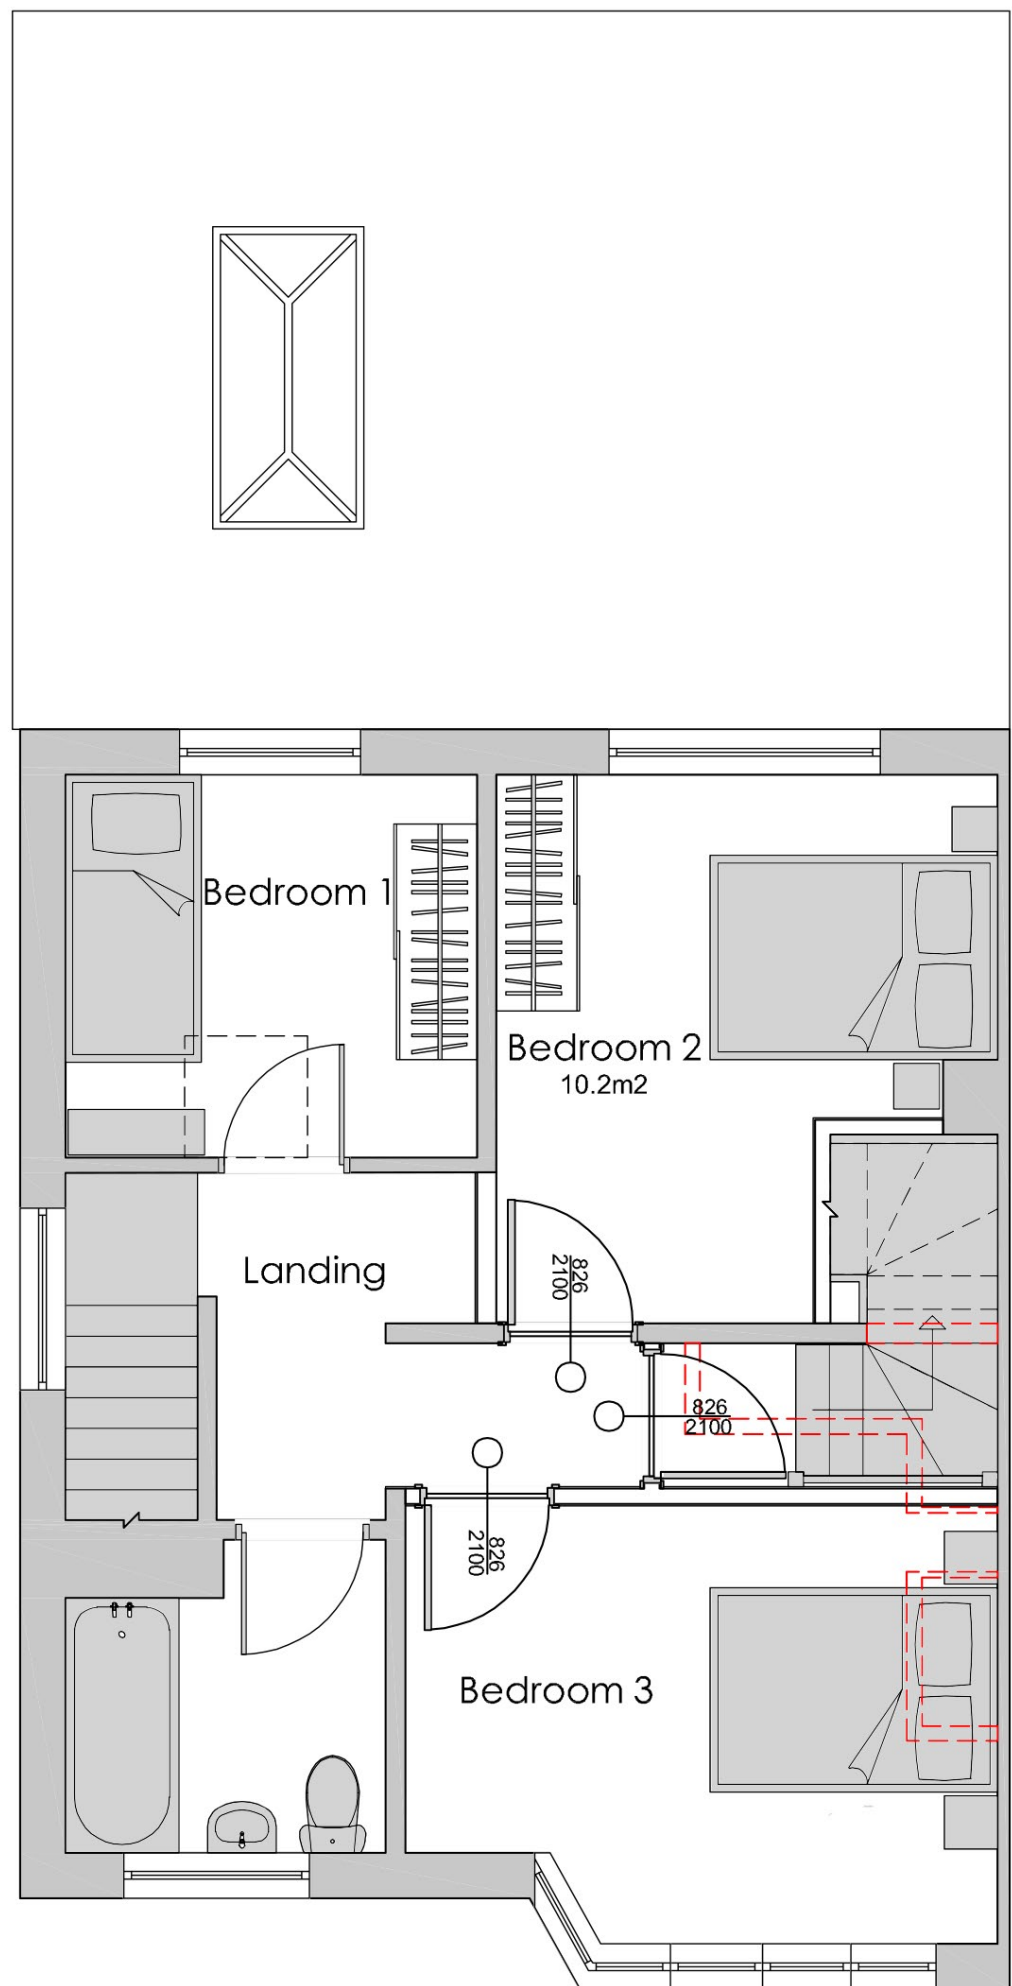

Proposed First Floor Plan -
Scale 1:50

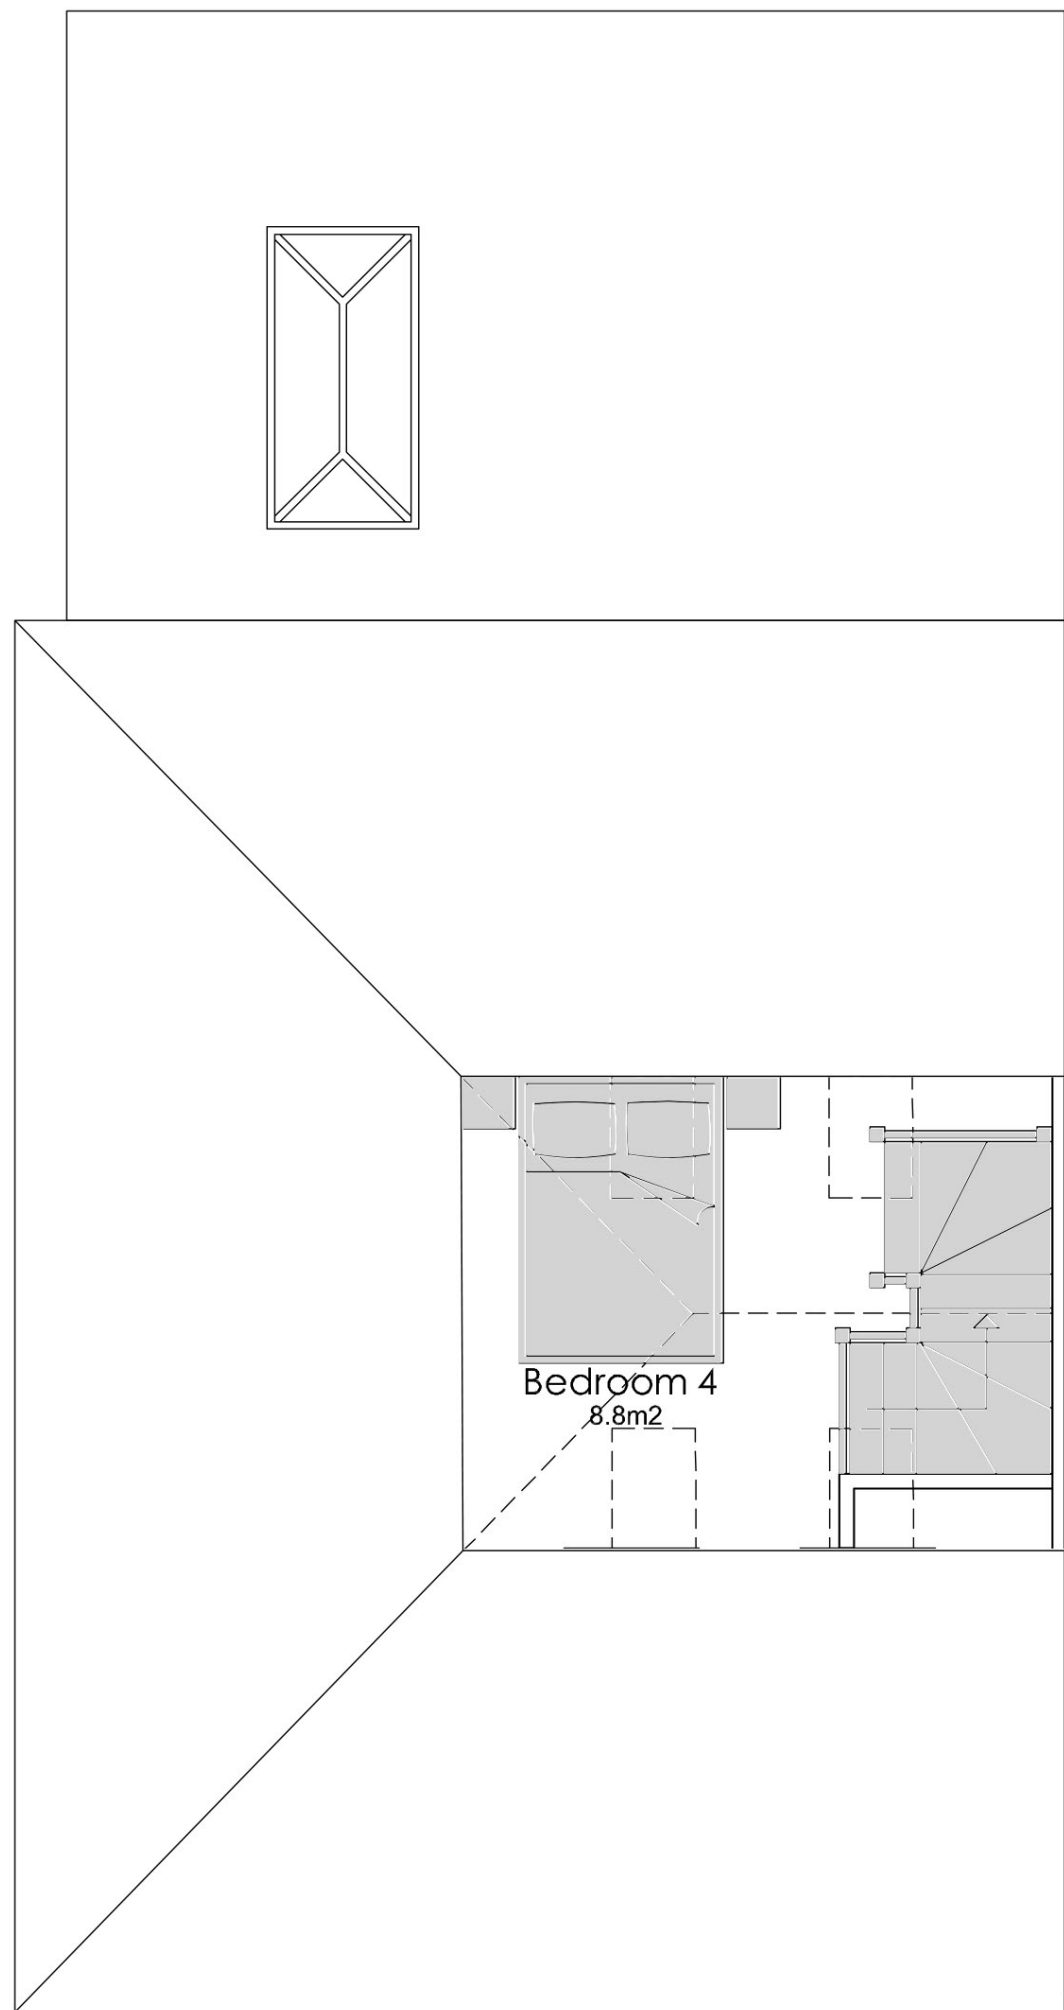

Proposed Loft Plan -
Scale 1:50



A	Amendments made to suit client comments.	JJ	20.04.2026
B	Garage extension removed.	JJ	28.04.2026
C	First floor layout revised.	JJ	29.06.2026
D	Side elevation and right to light added.	JJ	07.07.2026
REV: DESCRIPTION:		BY:	DATE:
STATUS:			
PRELIMINARY			
DESIGNER:			
 2 MILLENNIUM COURT, BUNTSFORD PARK ROAD, BROMSGROVE, B60 3DX T: 01527 222080 E: harvey@habdesigns.co.uk			
CLIENT:			
Amy Van Kesteren			
PROJECT:			
26 Uplands Croft, Werrington, ST9 0LF			
TITLE:			
Proposed Building			
SCALE AT A1:	DATE:	DRAWN:	CHECKED:
1:50	23.03.26 JJ	HH	HH
PROJECT NO.:	DRAWING NO.:	REVISION:	
26 010	02	D	