


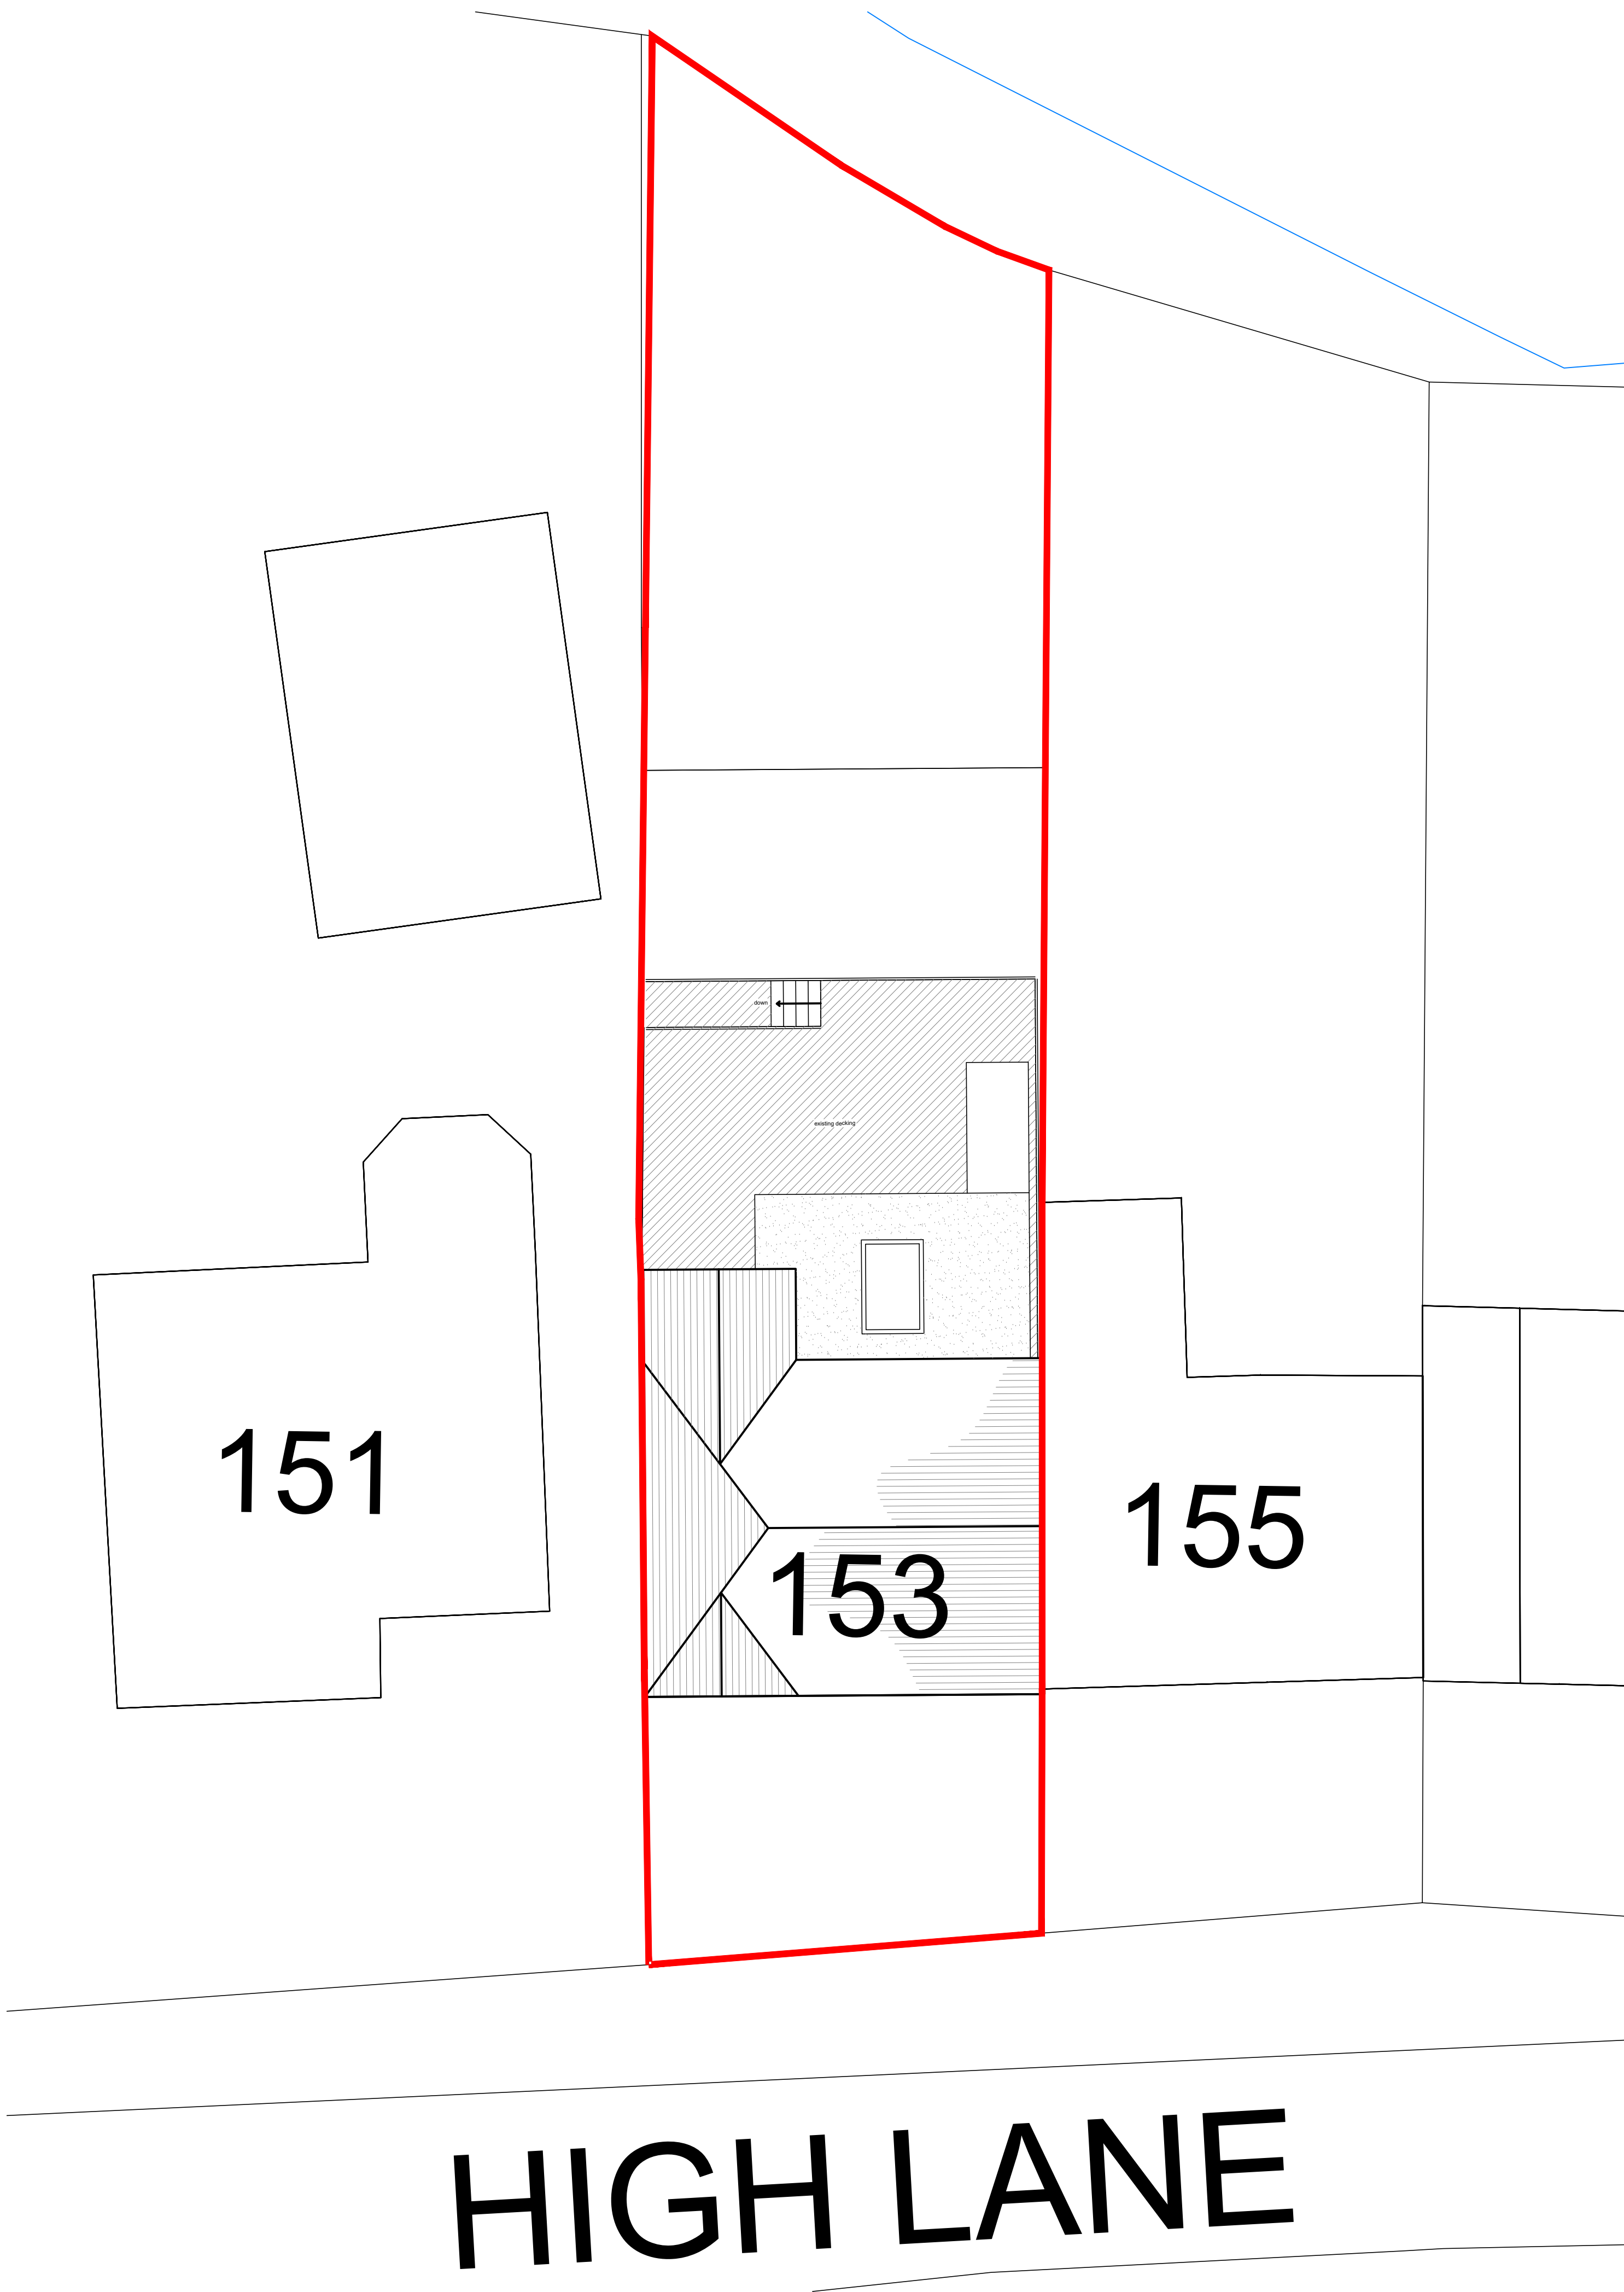


PROPOSED LAYOUT PLAN 1:100



EXISTING STREET SCENE - FRONT ELEVATION 1:100



PROPOSED STREET SCENE - FRONT ELEVATION 1:100

 

- NOTES**
- Design & drawings are copyright, and written permission must be obtained before duplication
 - All dimensions are to be checked before commencing work or placing orders
 - Any discrepancy found between information here and that given elsewhere or found on site shall be reported immediately

PLANNING

DME Design

<u>CLIENT</u>		
Mr & Mrs Cartlidge		
<u>PROJECT</u>		
Proposed Ground and Lower Ground Floor Extension and Proposed Side Extension above existing Garage at 153 High Lane, Brown Edge, Stoke-on-Trent ST6 8QA		
<u>TITLE</u>		
Existing & Proposed Street Scene		
<u>SCALE</u>	<u>DRAWN</u>	
1:100 @ A1	DME	
<u>DRG NO.</u>	<u>DATE</u>	
24-002-20	19/06/2026	
<u>REV.</u>	<u>DESCRIPTION</u>	<u>DATE</u>