




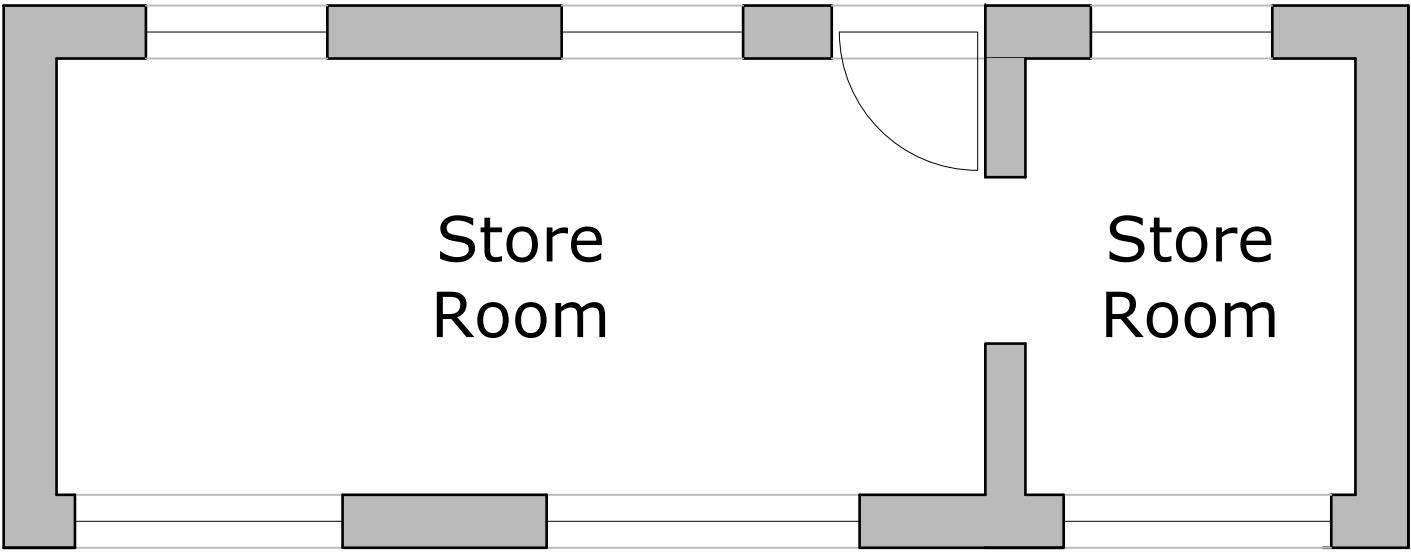


Floor Plan

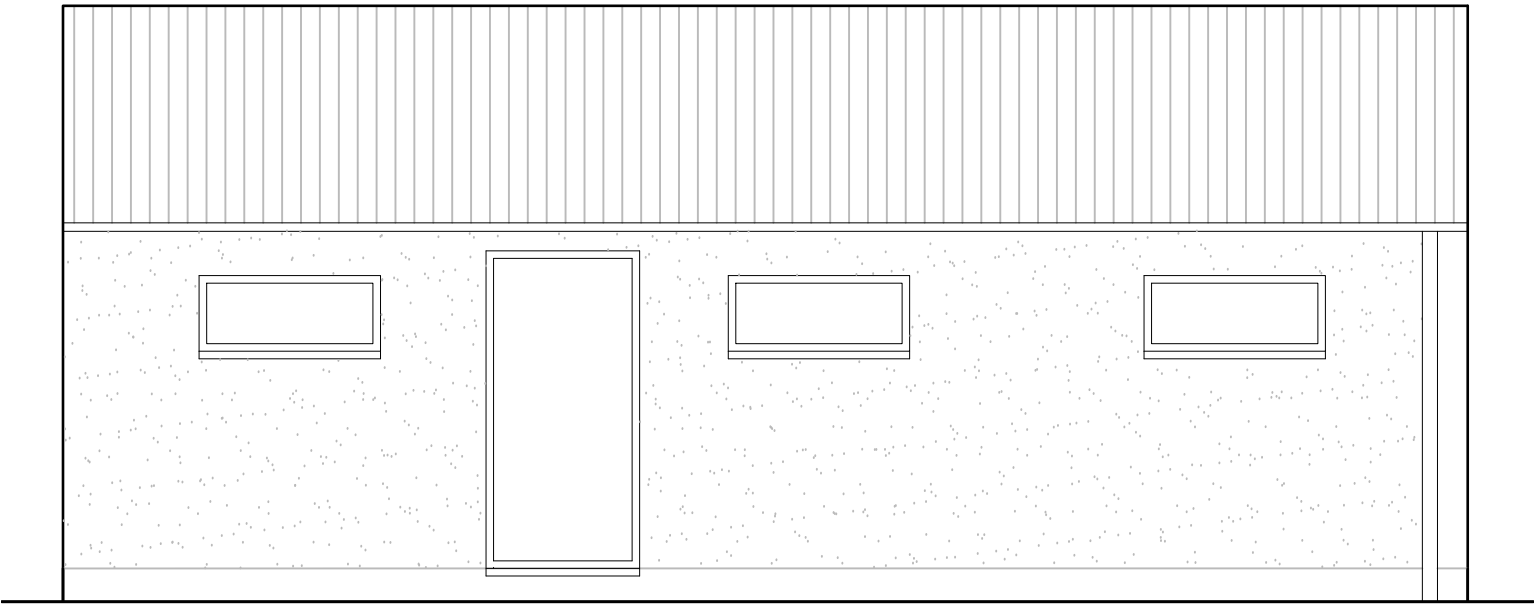


Southern Elevation

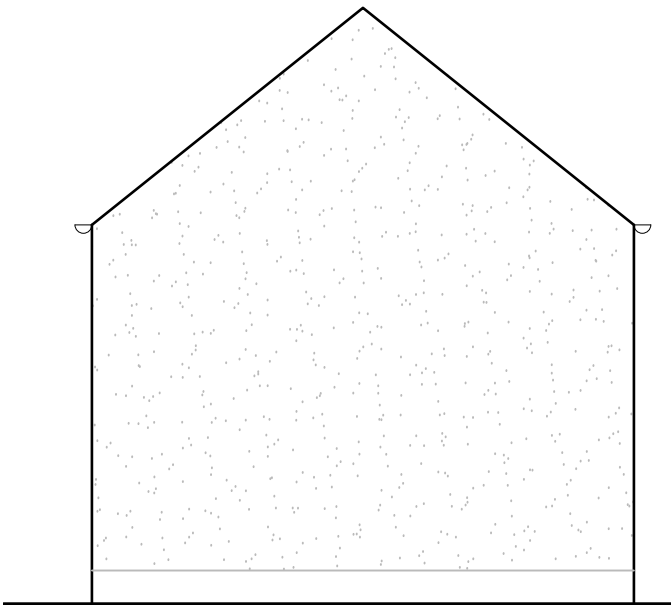

Western Elevation

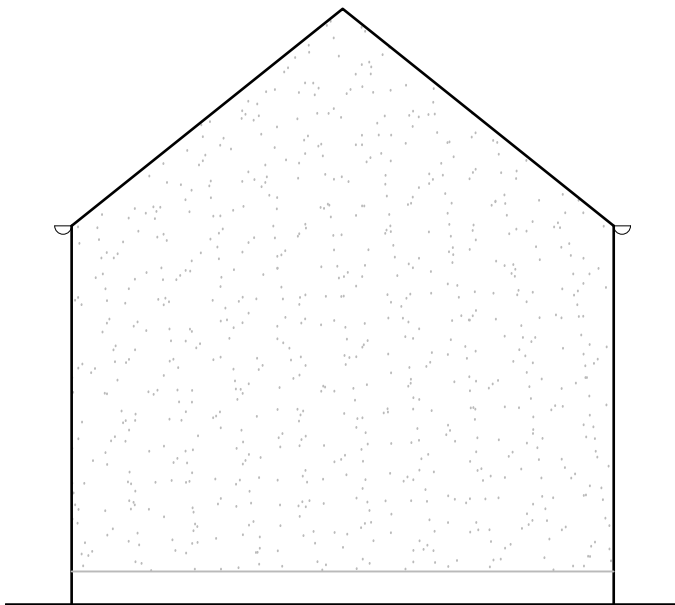

Eastern Elevation

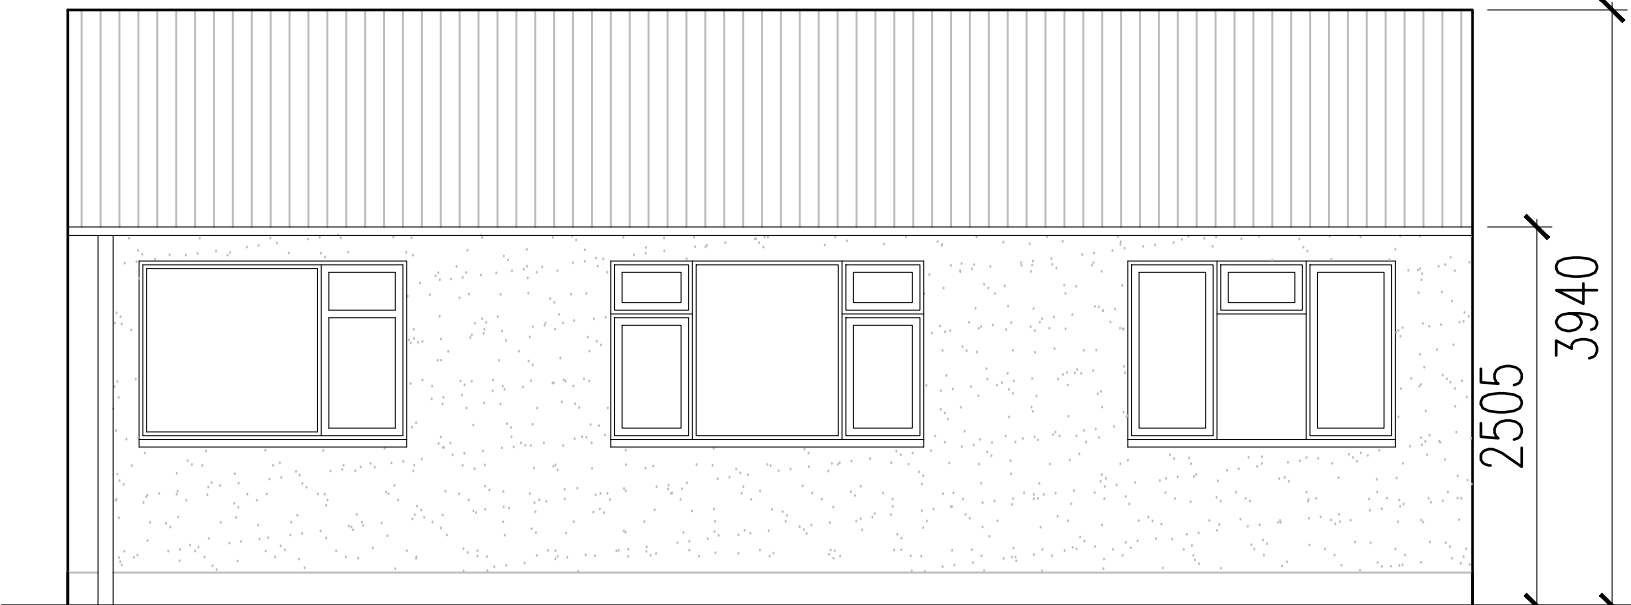

Northern Elevation



REV	description	date initials	
PlanningDesign PLANNING ARCHITECTURE HERITAGE Second Floor, Suite 3 Woburn House Vernon Gate Derby DE1 1UL Tel: 01332 347 371 E-mail: info@planningdesign.co.uk www.planningdesign.co.uk		PROJECT DESCRIPTION: The Shambles, Sugar Street, Rushton Spencer, SK11 0SH	
CLIENT: Barry Cundiff		DRAWING TITLE: Floor Plan and Elevations as Existing	
STATUS: P L A N N I N G		DRAWN: CH	CHECKED: DI
SCALE: 1:50		PAPER: A3	DATE: June 2026
DRAWING REF: 5958- 003			

© all information copyright planning design practice ltd. all rights reserved
DRAWINGS FOR ILLUSTRATION PURPOSES ONLY **NOT INTENDED FOR CONSTRUCTION**
No dimensions to be scaled from this drawing. All dimensions to be checked and confirmed on site