




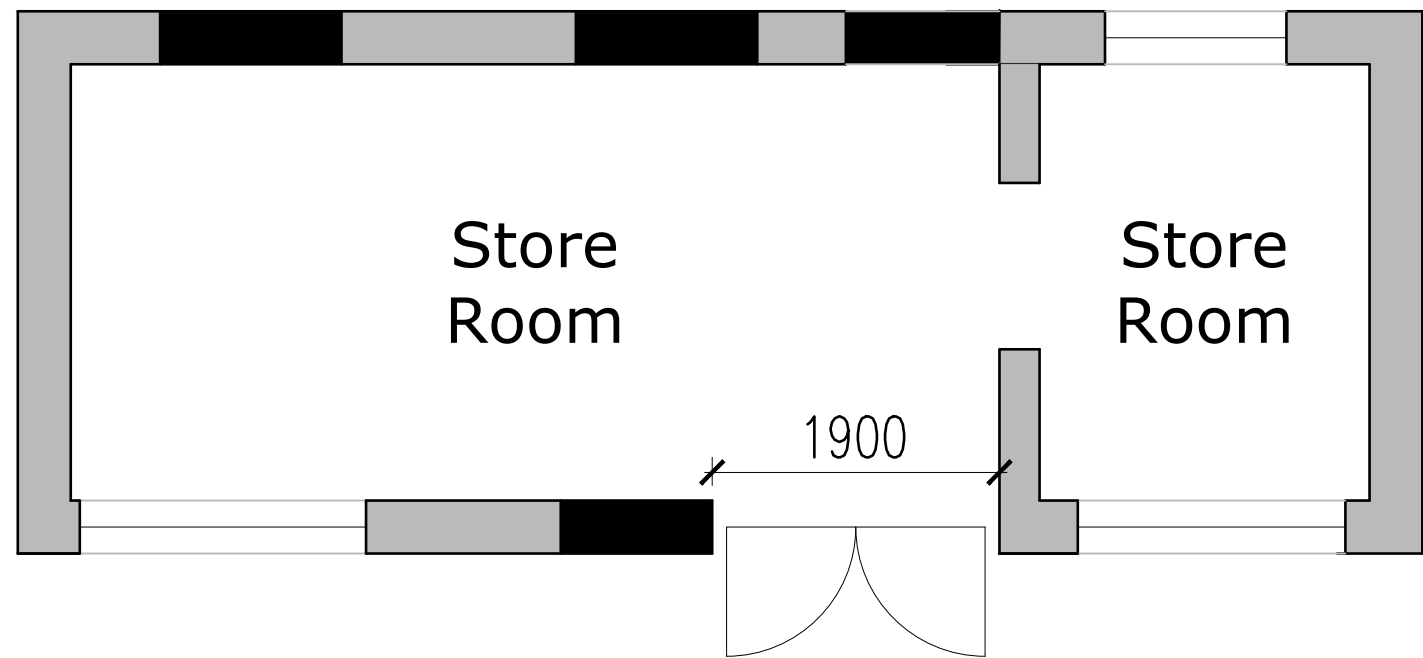


Floor Plan

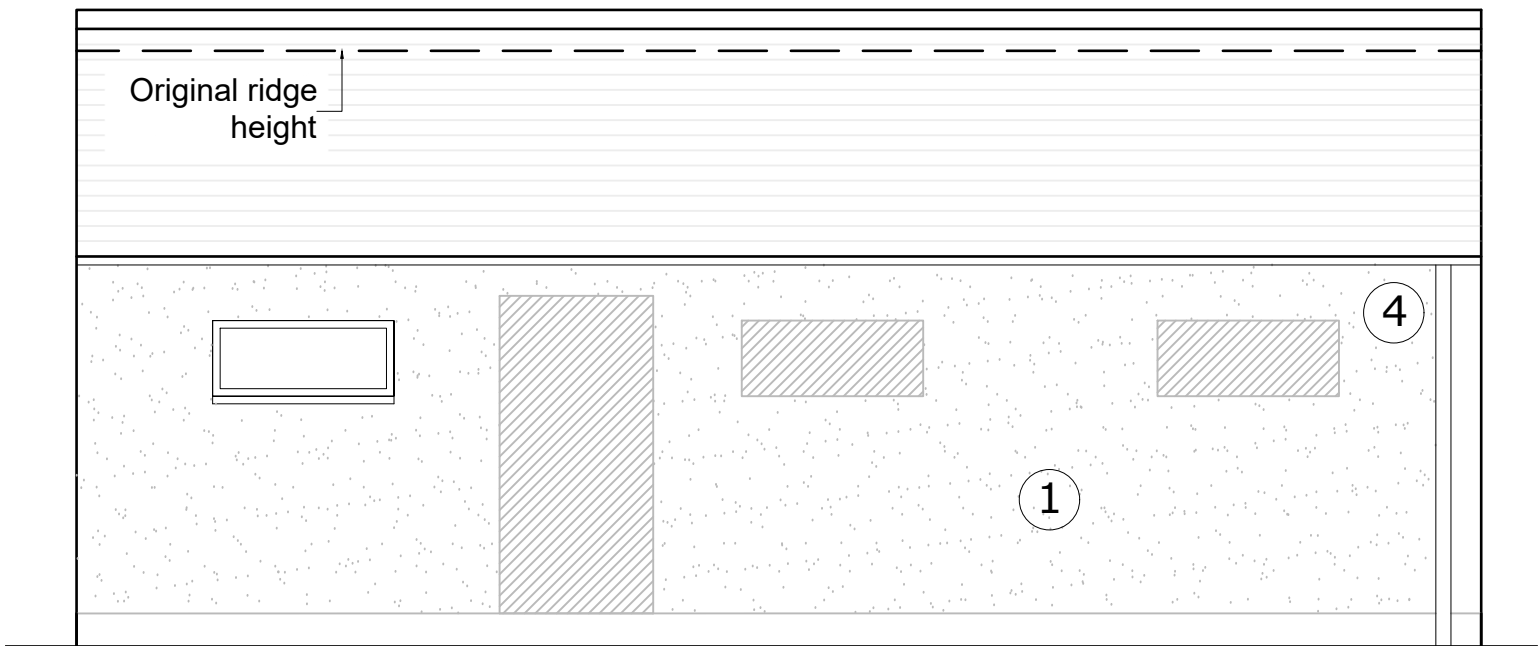


Southern Elevation

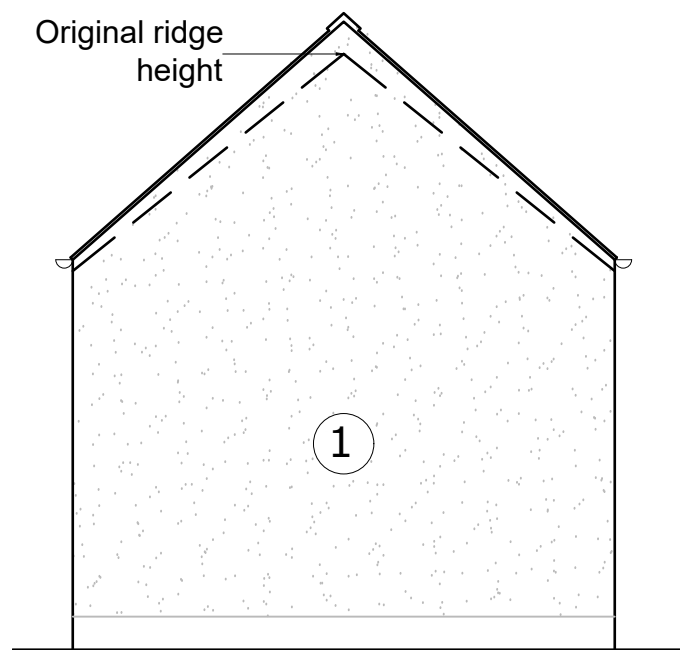

Western Elevation

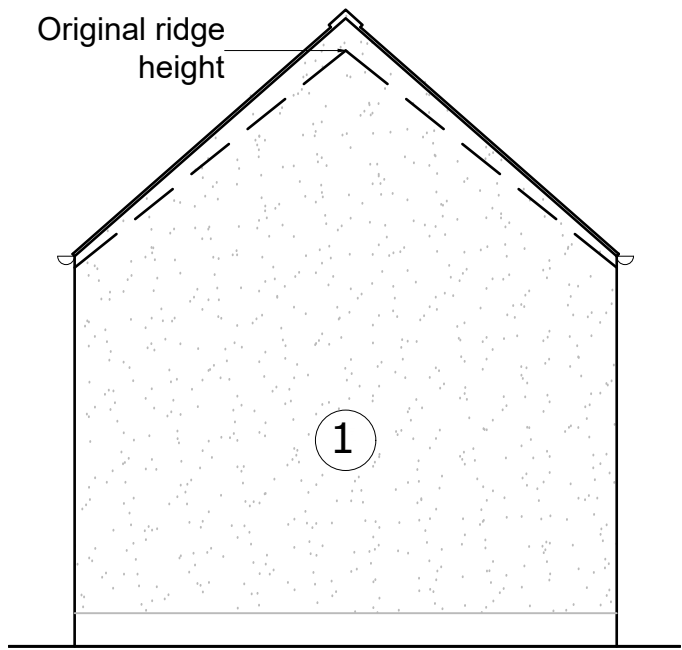

Eastern Elevation

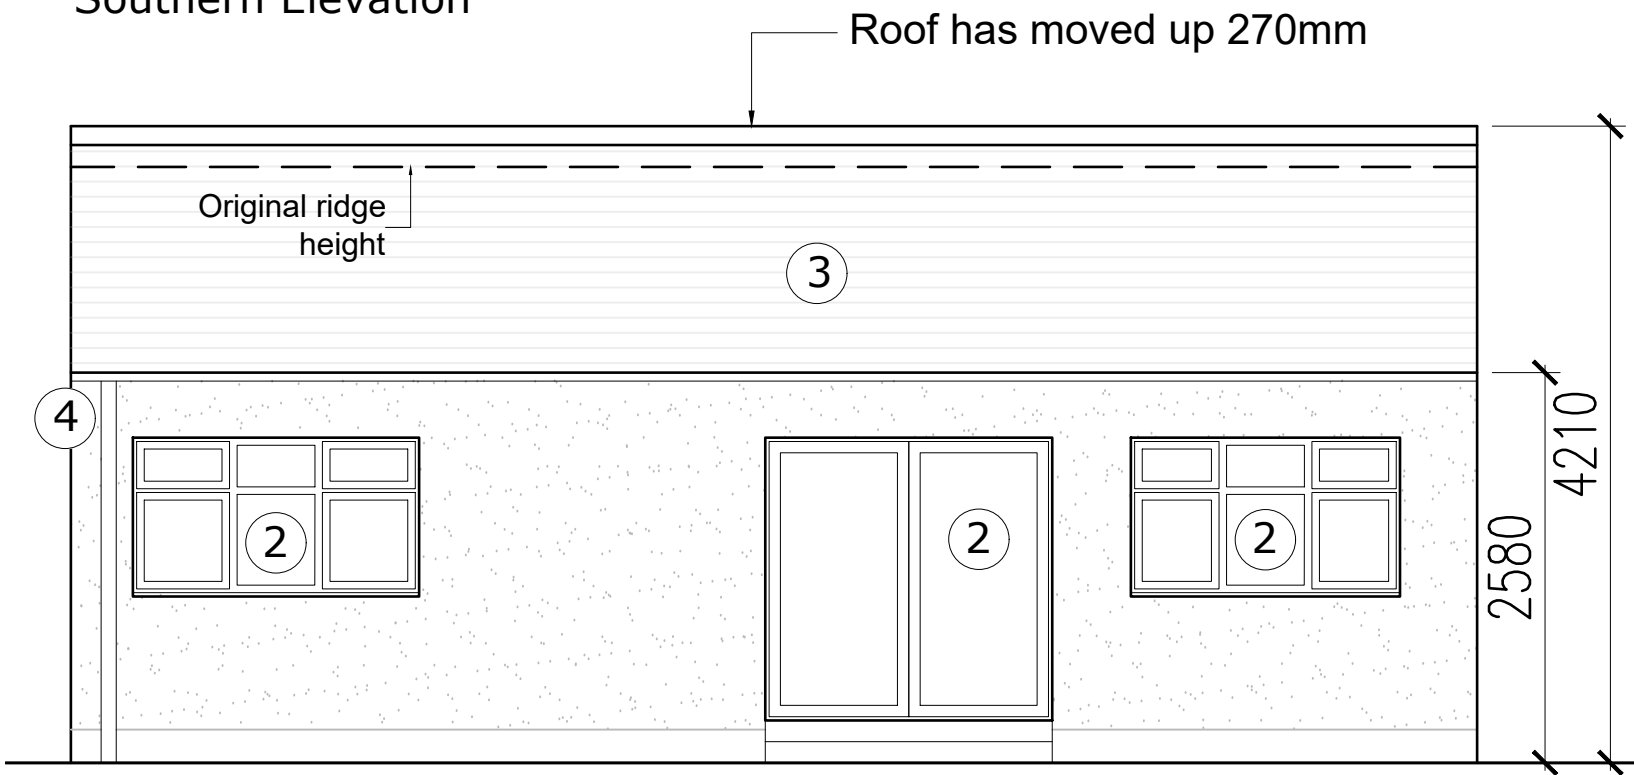

Northern Elevation

Key

- 1. Existing render repaired and reinstated where required, colour: White
- 2. uPVC windows and door to match main house, colour: Anthracite Grey
- 3. Concrete slate-effect tiles and ridge tile to match the main house, colour: grey
- 4. uPVC rainwater goods, colour: black



REV	description	date	initials
	PlanningDesign PLANNING ARCHITECTURE & HERITAGE Second Floor, Suite 3 Woburn House Vernon Gate Derby DE1 1UL Tel: 01332 347 371 E-mail: info@planningdesign.co.uk www.planningdesign.co.uk		
	PROJECT DESCRIPTION: The Shambles, Sugar Street, Rushton Spencer, SK11 0SH		
	DRAWING TITLE: Floor Plan and Elevations as Proposed		
CLIENT: Barry Cundiff	DRAWN: CH	CHECKED: DI	
	SCALE: 1:50	PAPER: A3	DATE: June 2026
STATUS: PLANNING	DRAWING REF: 5958- 005		

© all information copyright planning design practice ltd. all rights reserved
DRAWINGS FOR ILLUSTRATION PURPOSES ONLY NOT INTENDED FOR CONSTRUCTION
No dimensions to be scaled from this drawing. All dimensions to be checked and confirmed on site