

0 0.50 1.00 1.50 2.00 2.50 3.00 3.50 4.00 4.50 5.00 5.50

1:50 Scale to be measured

COMPOSITE, STEPTED FASCIA
BOARDS TO NEW FLAT ROOFED
EXTENSION AND REPLACEMENT
ROOF OVER EXISTING UTILITY/
CLOAKES ROOM

OFF WHITE MONOCOUCHE SELF
COLOURED RENDER TO MATCH
EXISTING

GRAPHITE GREY POWDER
COATED ALUMINIUM WINDOW
PROFILE TO MATCH EXISTING


FACING BRICKWORK TO MATCH
EXISTING RED / BROWN BRICKS
BELOW DPC LEVEL. SAMPLES
TO BE PROVIDED FOR CLIENT
APPROVAL



EXISTING PITCHED ROOFED
SINGLE STOREY SECTION OF
BUILDING TO BE RE-ROOFED
WITH NEW FLAT ROOF
FOLLOWING THROUGH FROM
NEW EXTENSION ROOFING. ALL
AREAS TO BE MADE GOOD.

EXISTING CONSERVATORY TO
BE CAREFULLY TAKEN DOWN
AND GROUND AREAS PREPARED
FOR NEW REPLACEMENT
GROUND FLOOR EXTENSION

EXISTING PATIO AREA TO BE
MODIFIED AS ILLUSTRATED IN
PROPOSED LAYOUT PLAN

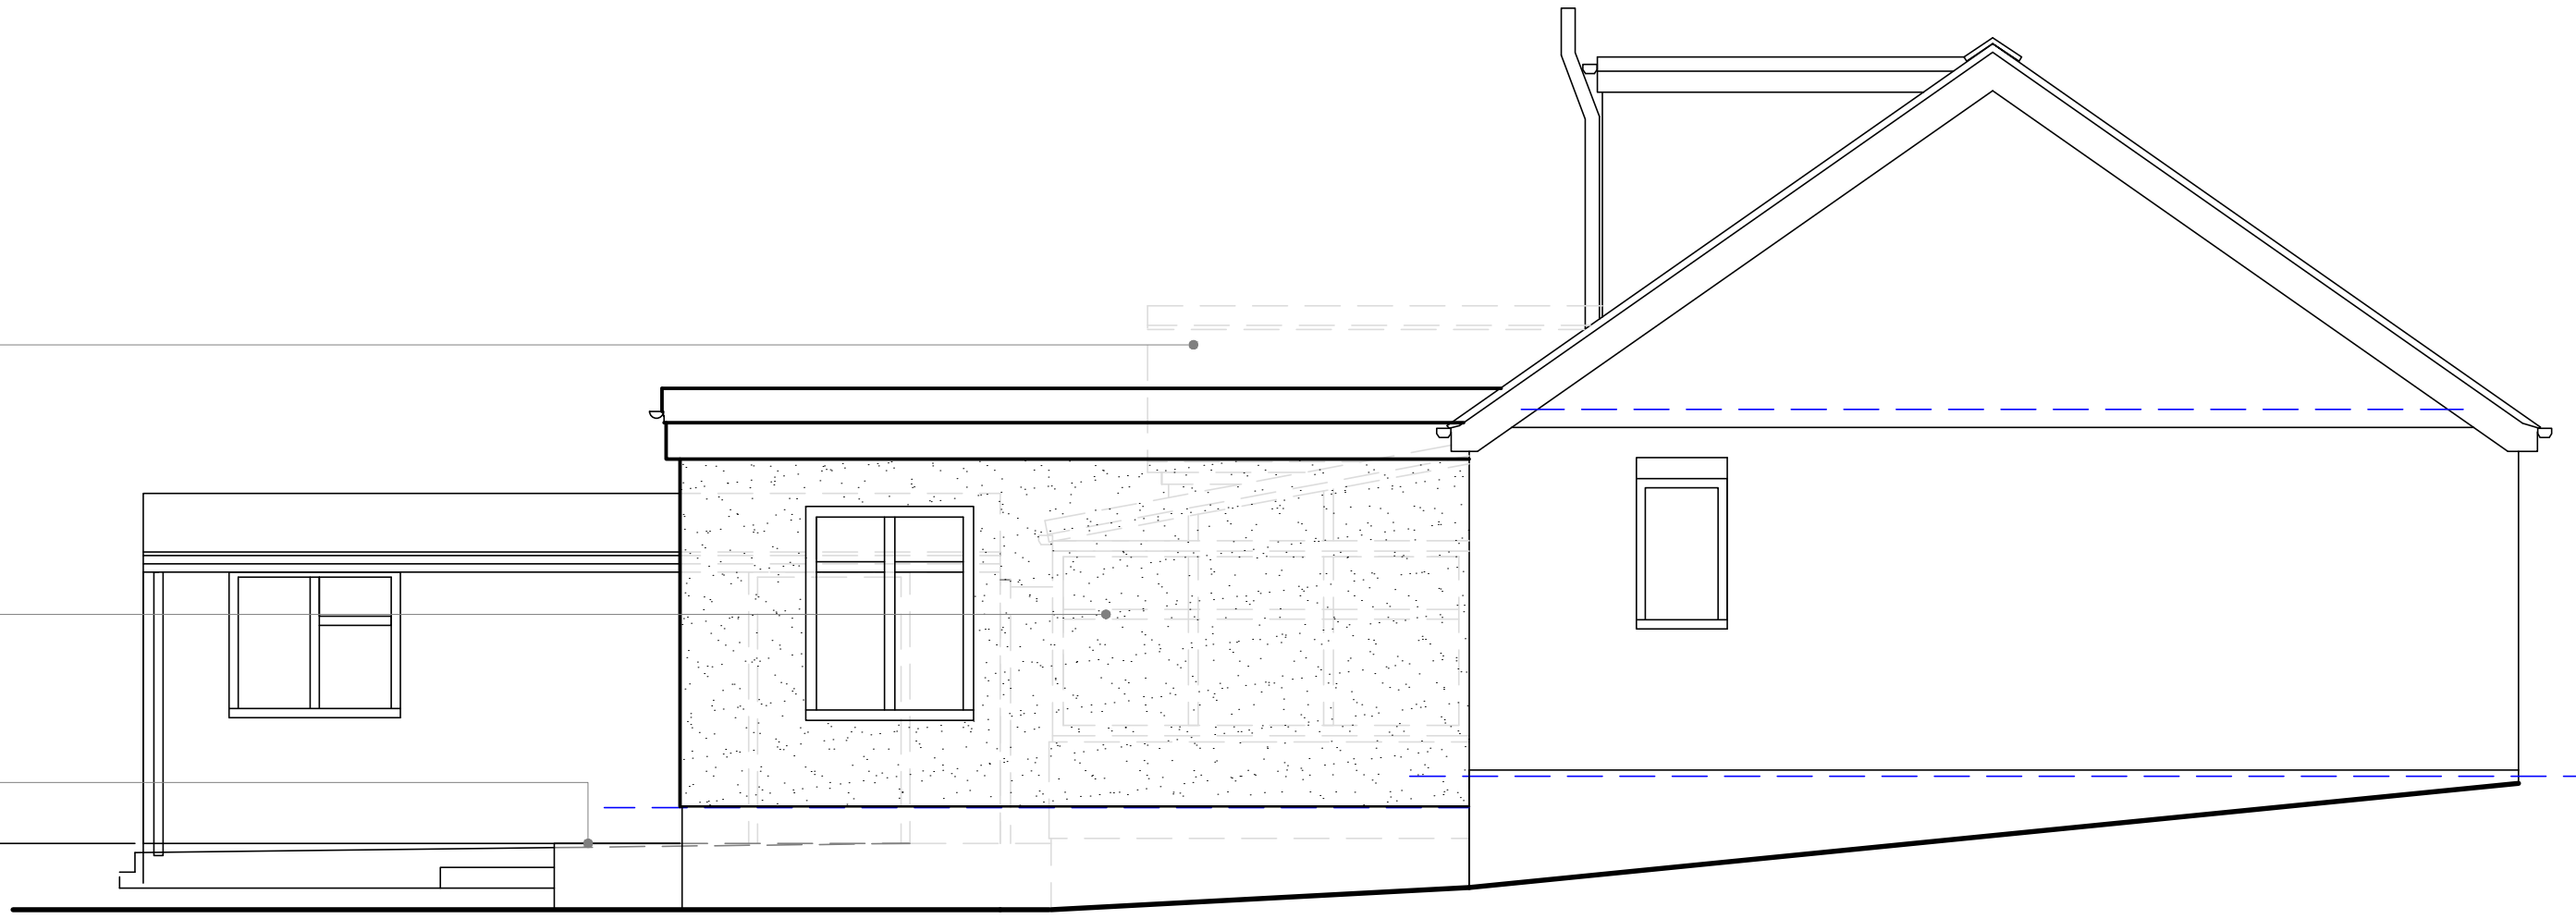


Proposed Rear Elevation

Proposed Side Elevation

EXISTING WHITE
COLOURED
RENDER

EXISTING RED /
BROWN
BRICKWORK

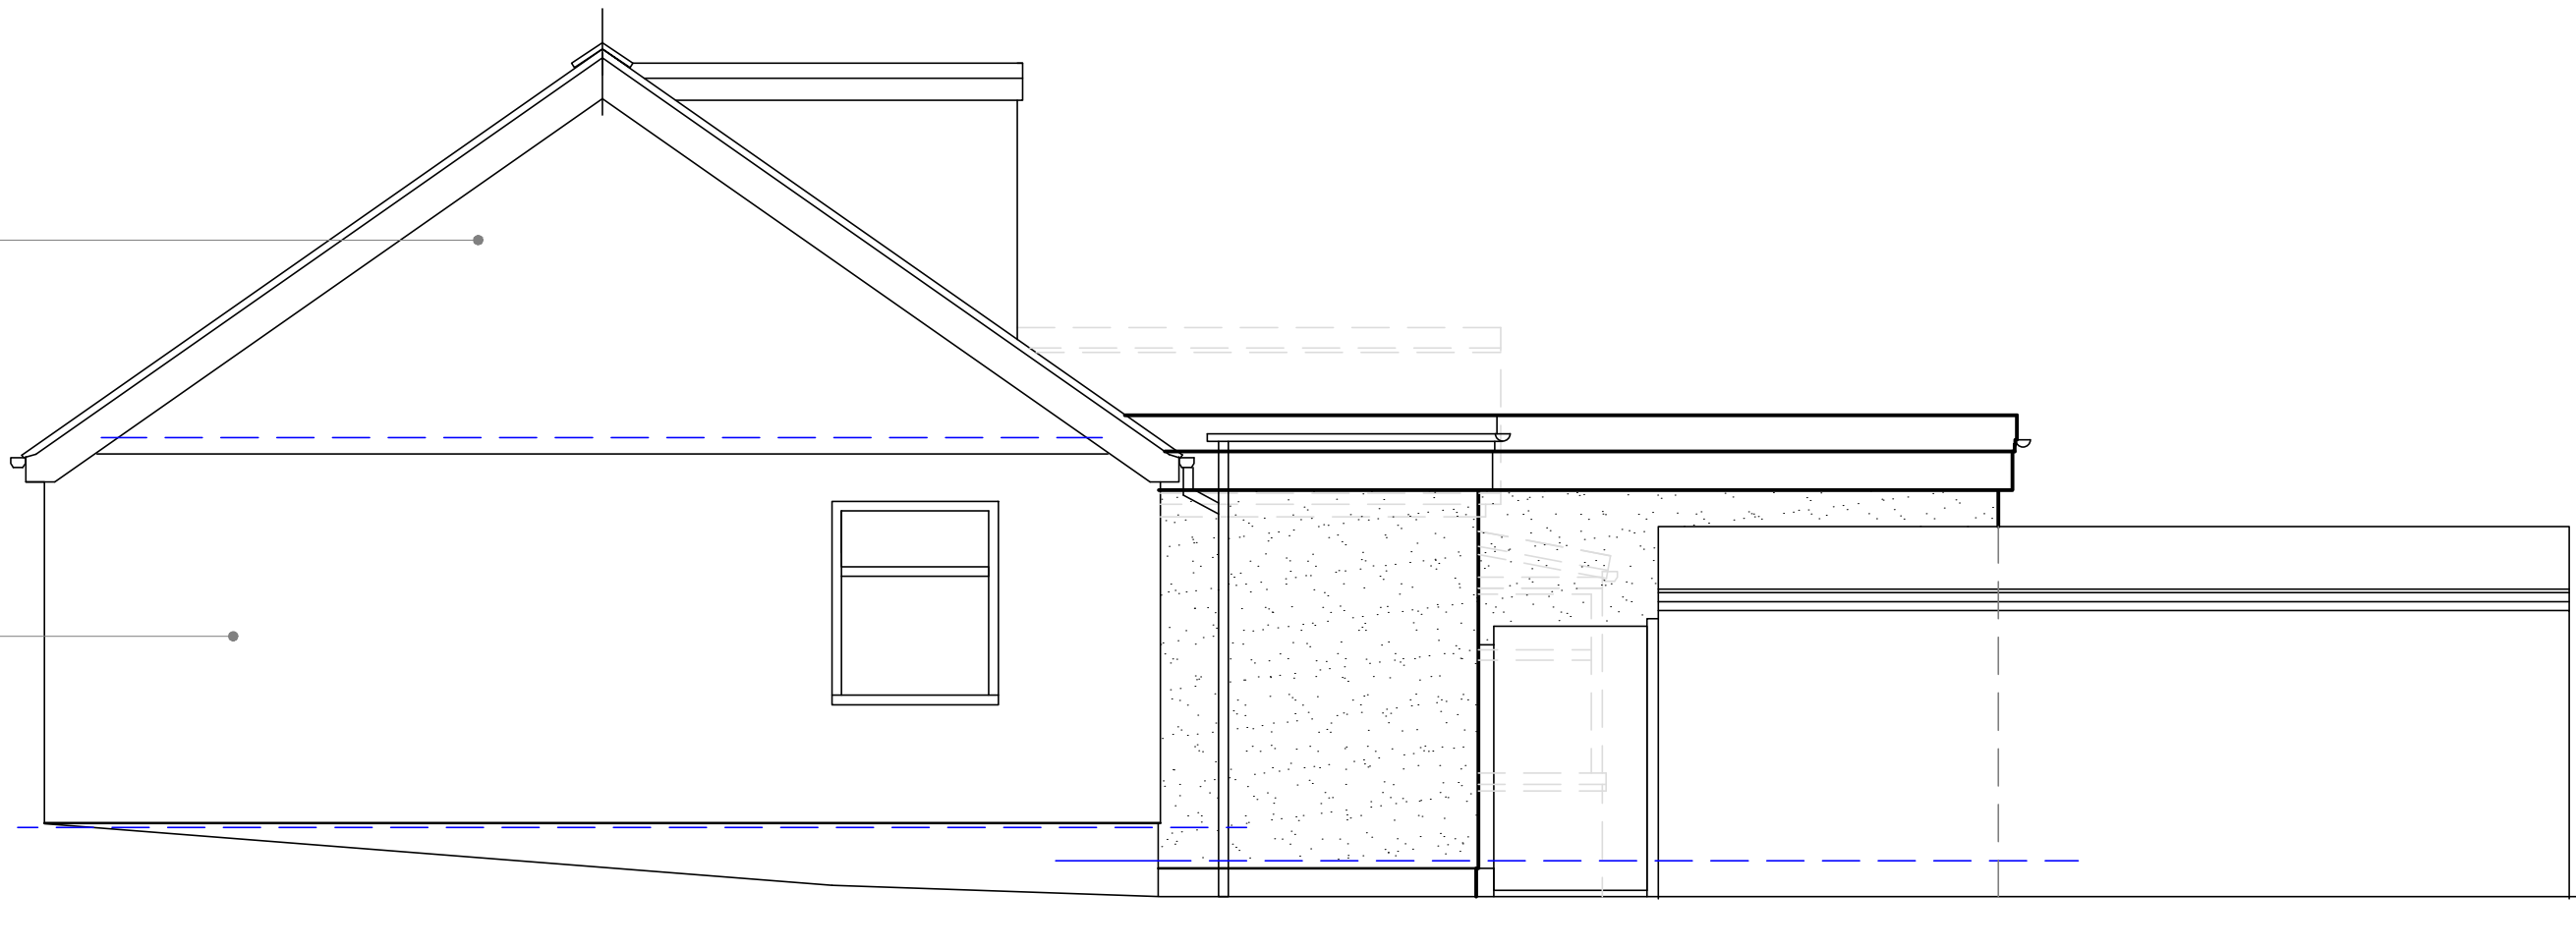

Proposed Side Elevation



Block Plan 1:500

REV	DATE	DESCRIPTION
-----	------	-------------

DRAWING STATUS

Planning

THIS DRAWING IS COPYRIGHT AND MUST NOT BE REPRODUCED IN WHOLE OR IN PART WITHOUT THE PRIOR PERMISSION OF P4 Architecture.

DIMENSIONS TO BE VERIFIED ON SITE. ONLY FIGURED DIMENSIONS TO BE USED AND ANY DISCREPANCY BETWEEN THIS DRAWING AND SITE CONDITIONS TO BE REFERRED TO P4 Architecture IMMEDIATELY. WITH THE EXCEPTION OF THE PLANNING DEPARTMENT NO DIMENSIONS ARE TO BE SCALED OFF. PRINTED DRAWINGS UNLESS STATED DIMENSIONS ALIGN WITH THE CORRESPONDING SCALE BAR AND SCALE RULE. ANY AREAS THAT ARE INDICATED ON THIS DRAWING ARE FOR GUIDANCE ONLY. NO RESPONSIBILITY IS TAKEN FOR THEIR ACCURACY.

THERE IS A RISK OF DEATH OR INJURY IN CONSTRUCTION IF THE WORKS ARE NOT PROPERLY PLANNED AND SUPERVISED. THE CONTRACTOR MUST NOT UNDERTAKE ANY ELEMENT OF WORK WITHOUT HAVING FIRST CARRIED OUT THE NECESSARY RISK ASSESSMENT AND PREPARED DETAILED METHOD STATEMENT.

CLIENT

Mr D. & Mrs S. Hill

PROJECT

Proposed Replacement of Conservatory
with Sitting Room and Internal
Alterations at
123, Ostlers Lane
Cheddleton
Leek, Staffs.

DRAWING TITLE

Proposed Elevations and Sections

SCALE

1:50 @ A1

DATE

June 2026

DRAWING No.

DAHI /PP/01/004

REV

P4 Architecture

A Member of the Chartered Institute of Architectural Technologists

Chartered Institute of
Architectural Technologists

Architectural & Construction Project Management Services
Lodge Hill, Wallbridge Drive, Leek, Staffordshire, ST13 8NE.
Tel. 07962 062 618 Email. philip@p4architecture.co.uk