


ABBOTTS ROAD, LEEK

RevNo	Revision note	Date	Signature	Checked
-------	---------------	------	-----------	---------




EXISTING FRONT ELEVATION

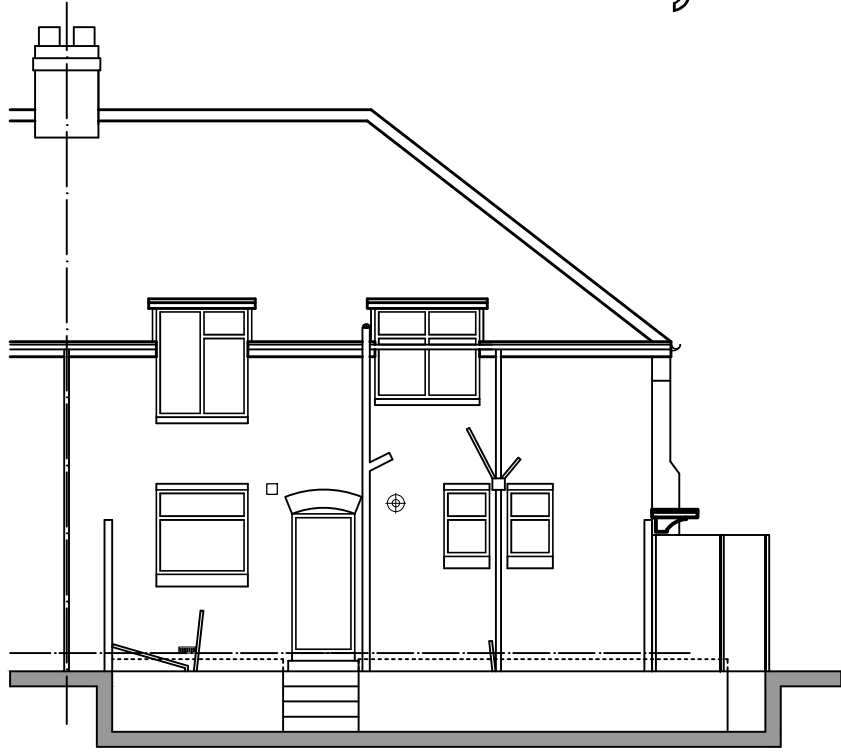


EXISTING SIDE ELEVATION




EXISTING REAR ELEVATION

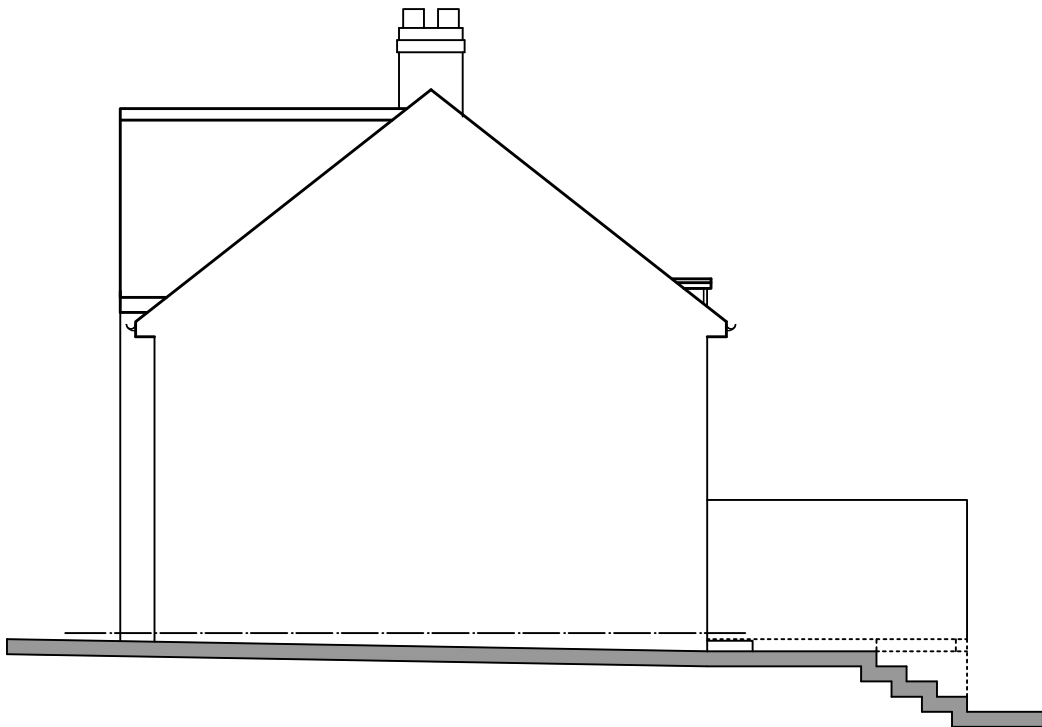


EXISTING SIDE ELEVATION

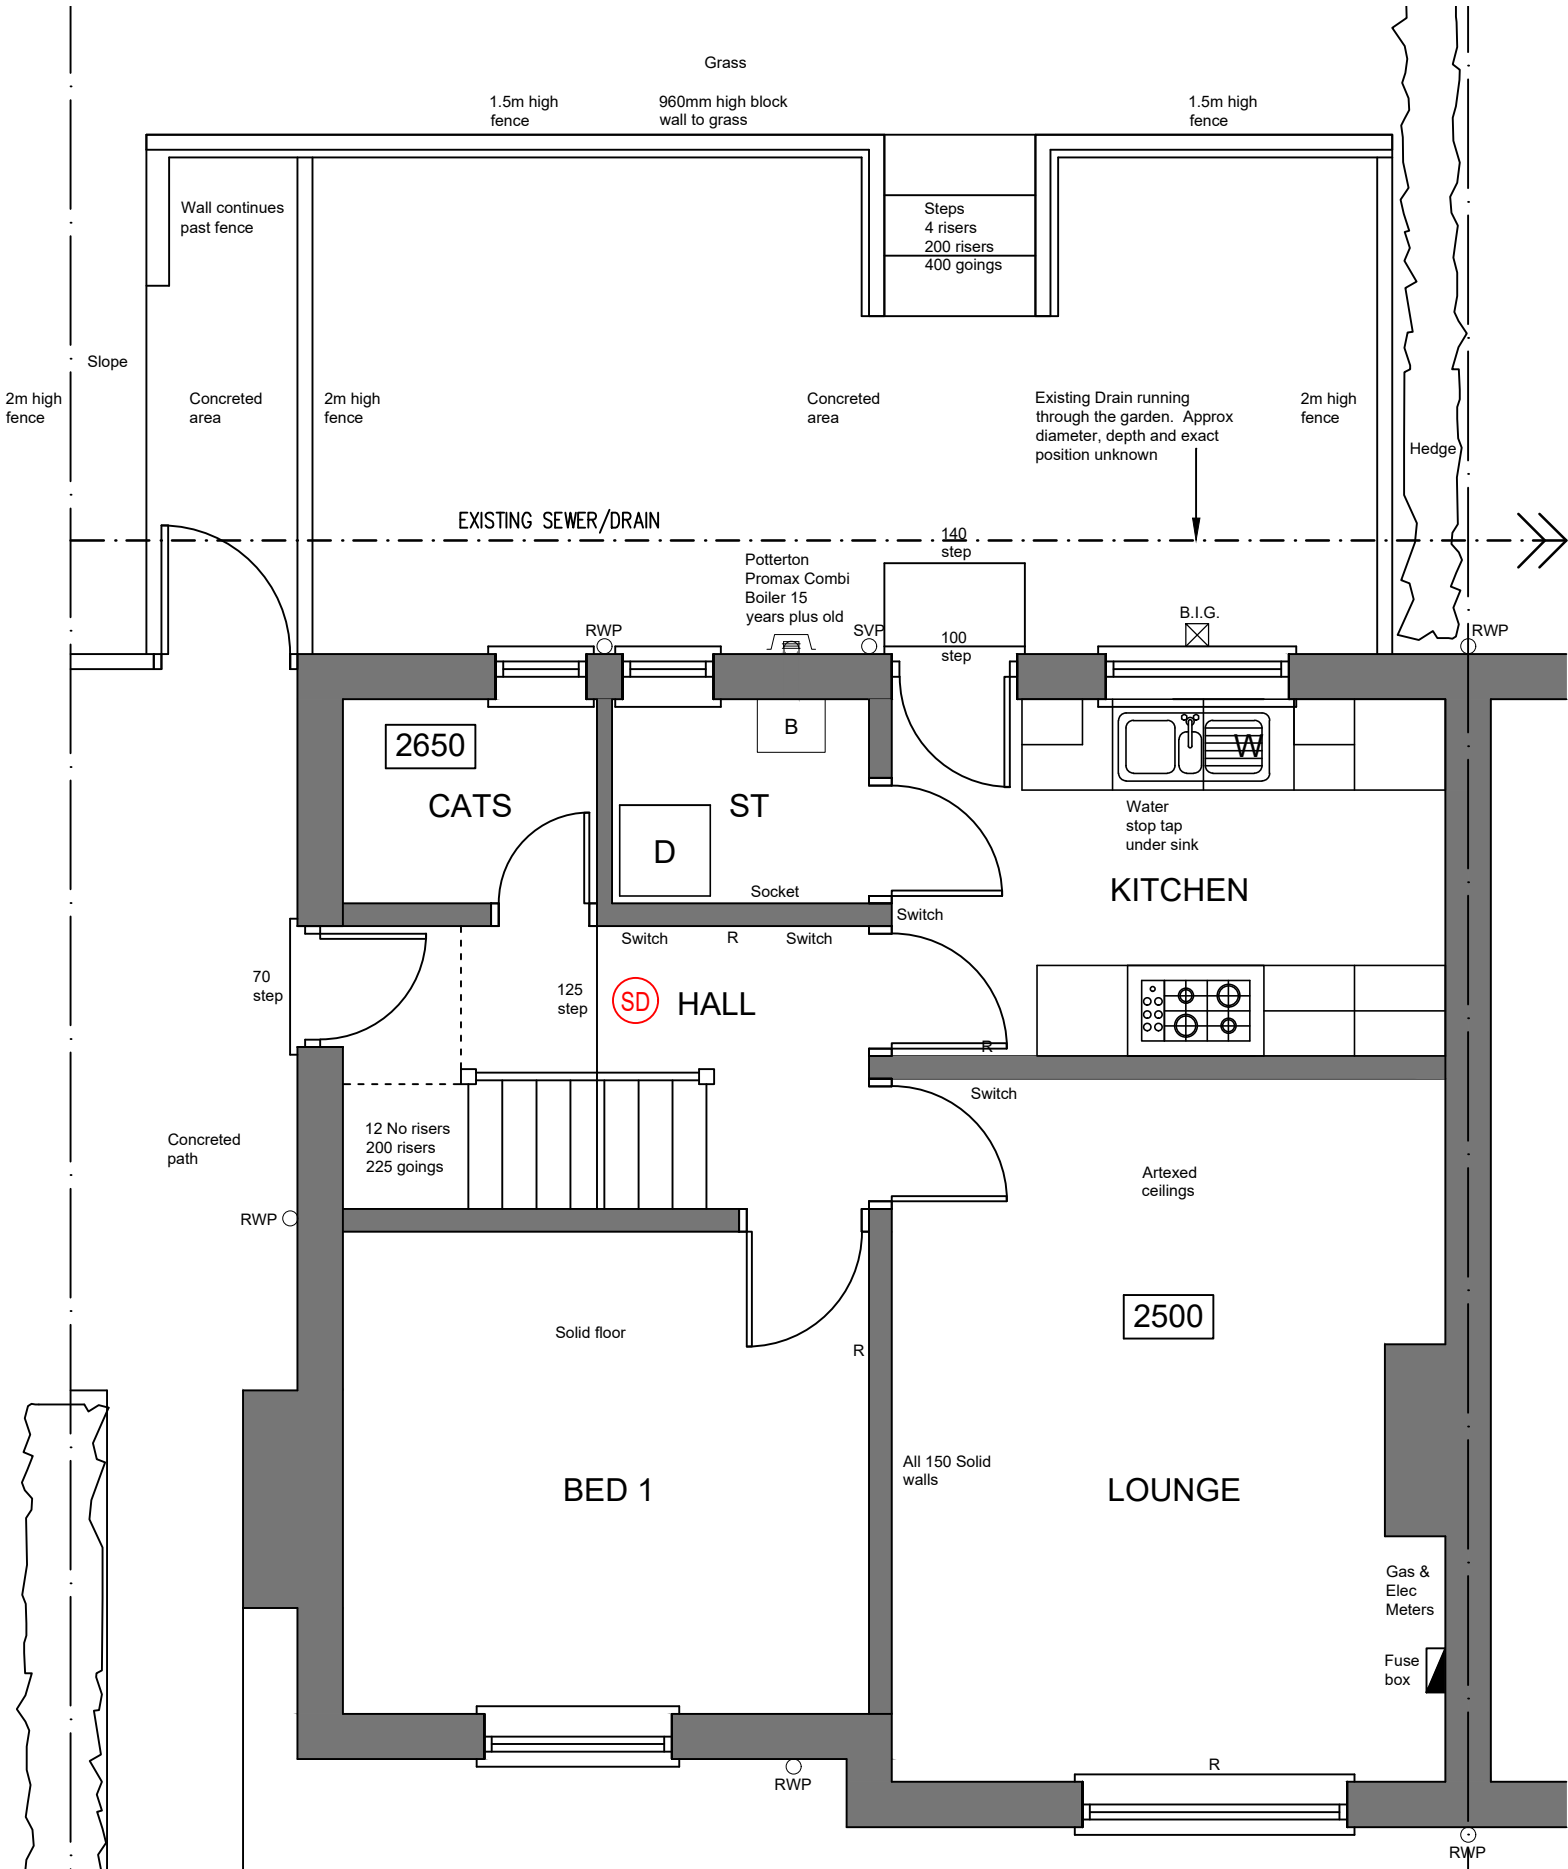

EXISTING GROUND FLOOR

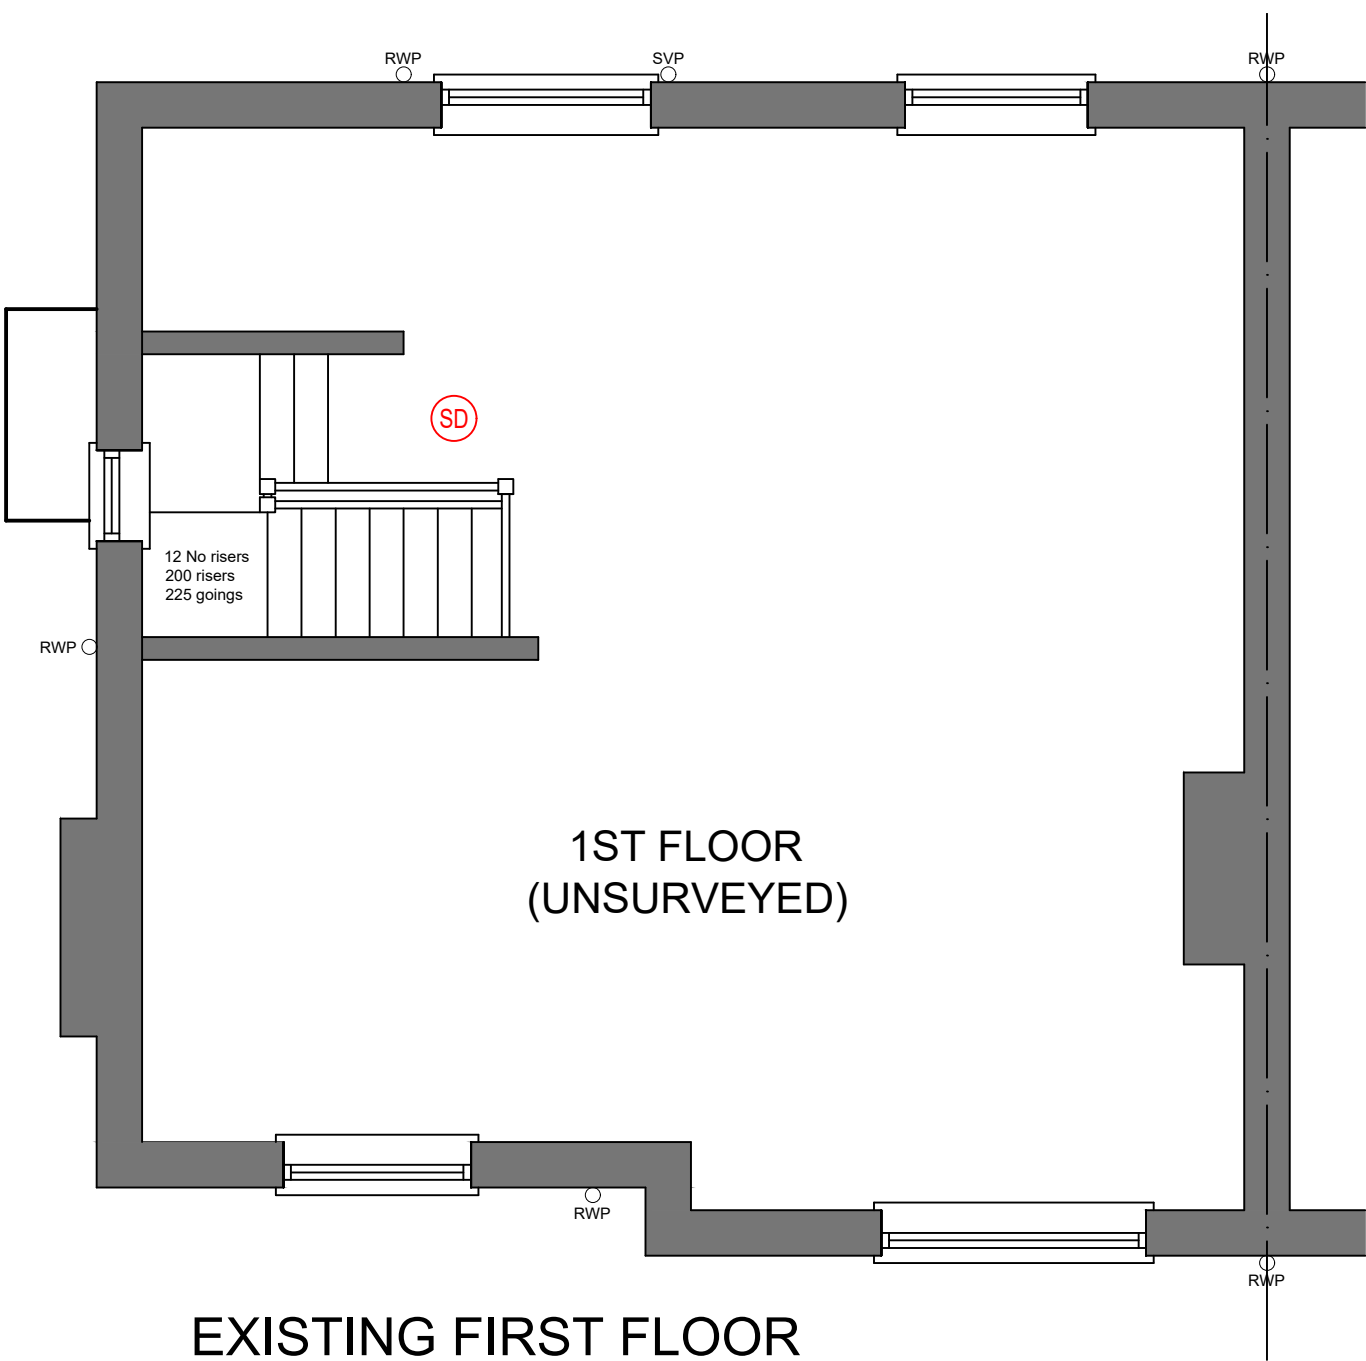

EXISTING FIRST FLOOR

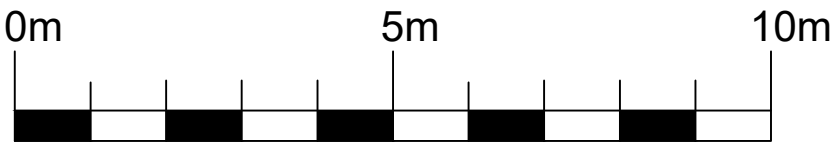

1:100 scale bar



1:50 scale bar



PROJECT: PROPOSED EXTENSION AT
13 ABBOTTS ROAD
LEEK
ST13 6EX

CLIENT: MR. G. SHELTON

Drawing Title

EXISTING PLANS AND ELEVATIONS

Renaissance Studio, No 1 Derby St, Leigh, Lancashire WN7 4PF
Telephone: 01942 676360 . Fax: 01942 682084
Email: info@pabarchitects.co.uk . www.pabarchitects.co.uk

Drawing No
2552-BR-01

Date:
JAN 2026

Scale:
1:50, 1:100 @ A2

Revision:

Issue:
BUILDING REGS