



ABBOTTS ROAD, LEEK


RevNo	Revision note	Date	Signature	Checked
A	- Kitchen extension added at clients request - Layouts and notes amended to suit - New Planning and Building Regulations Application submissions	01.07.26		
B	- Brick set out dimensions further revised	02.07.26		

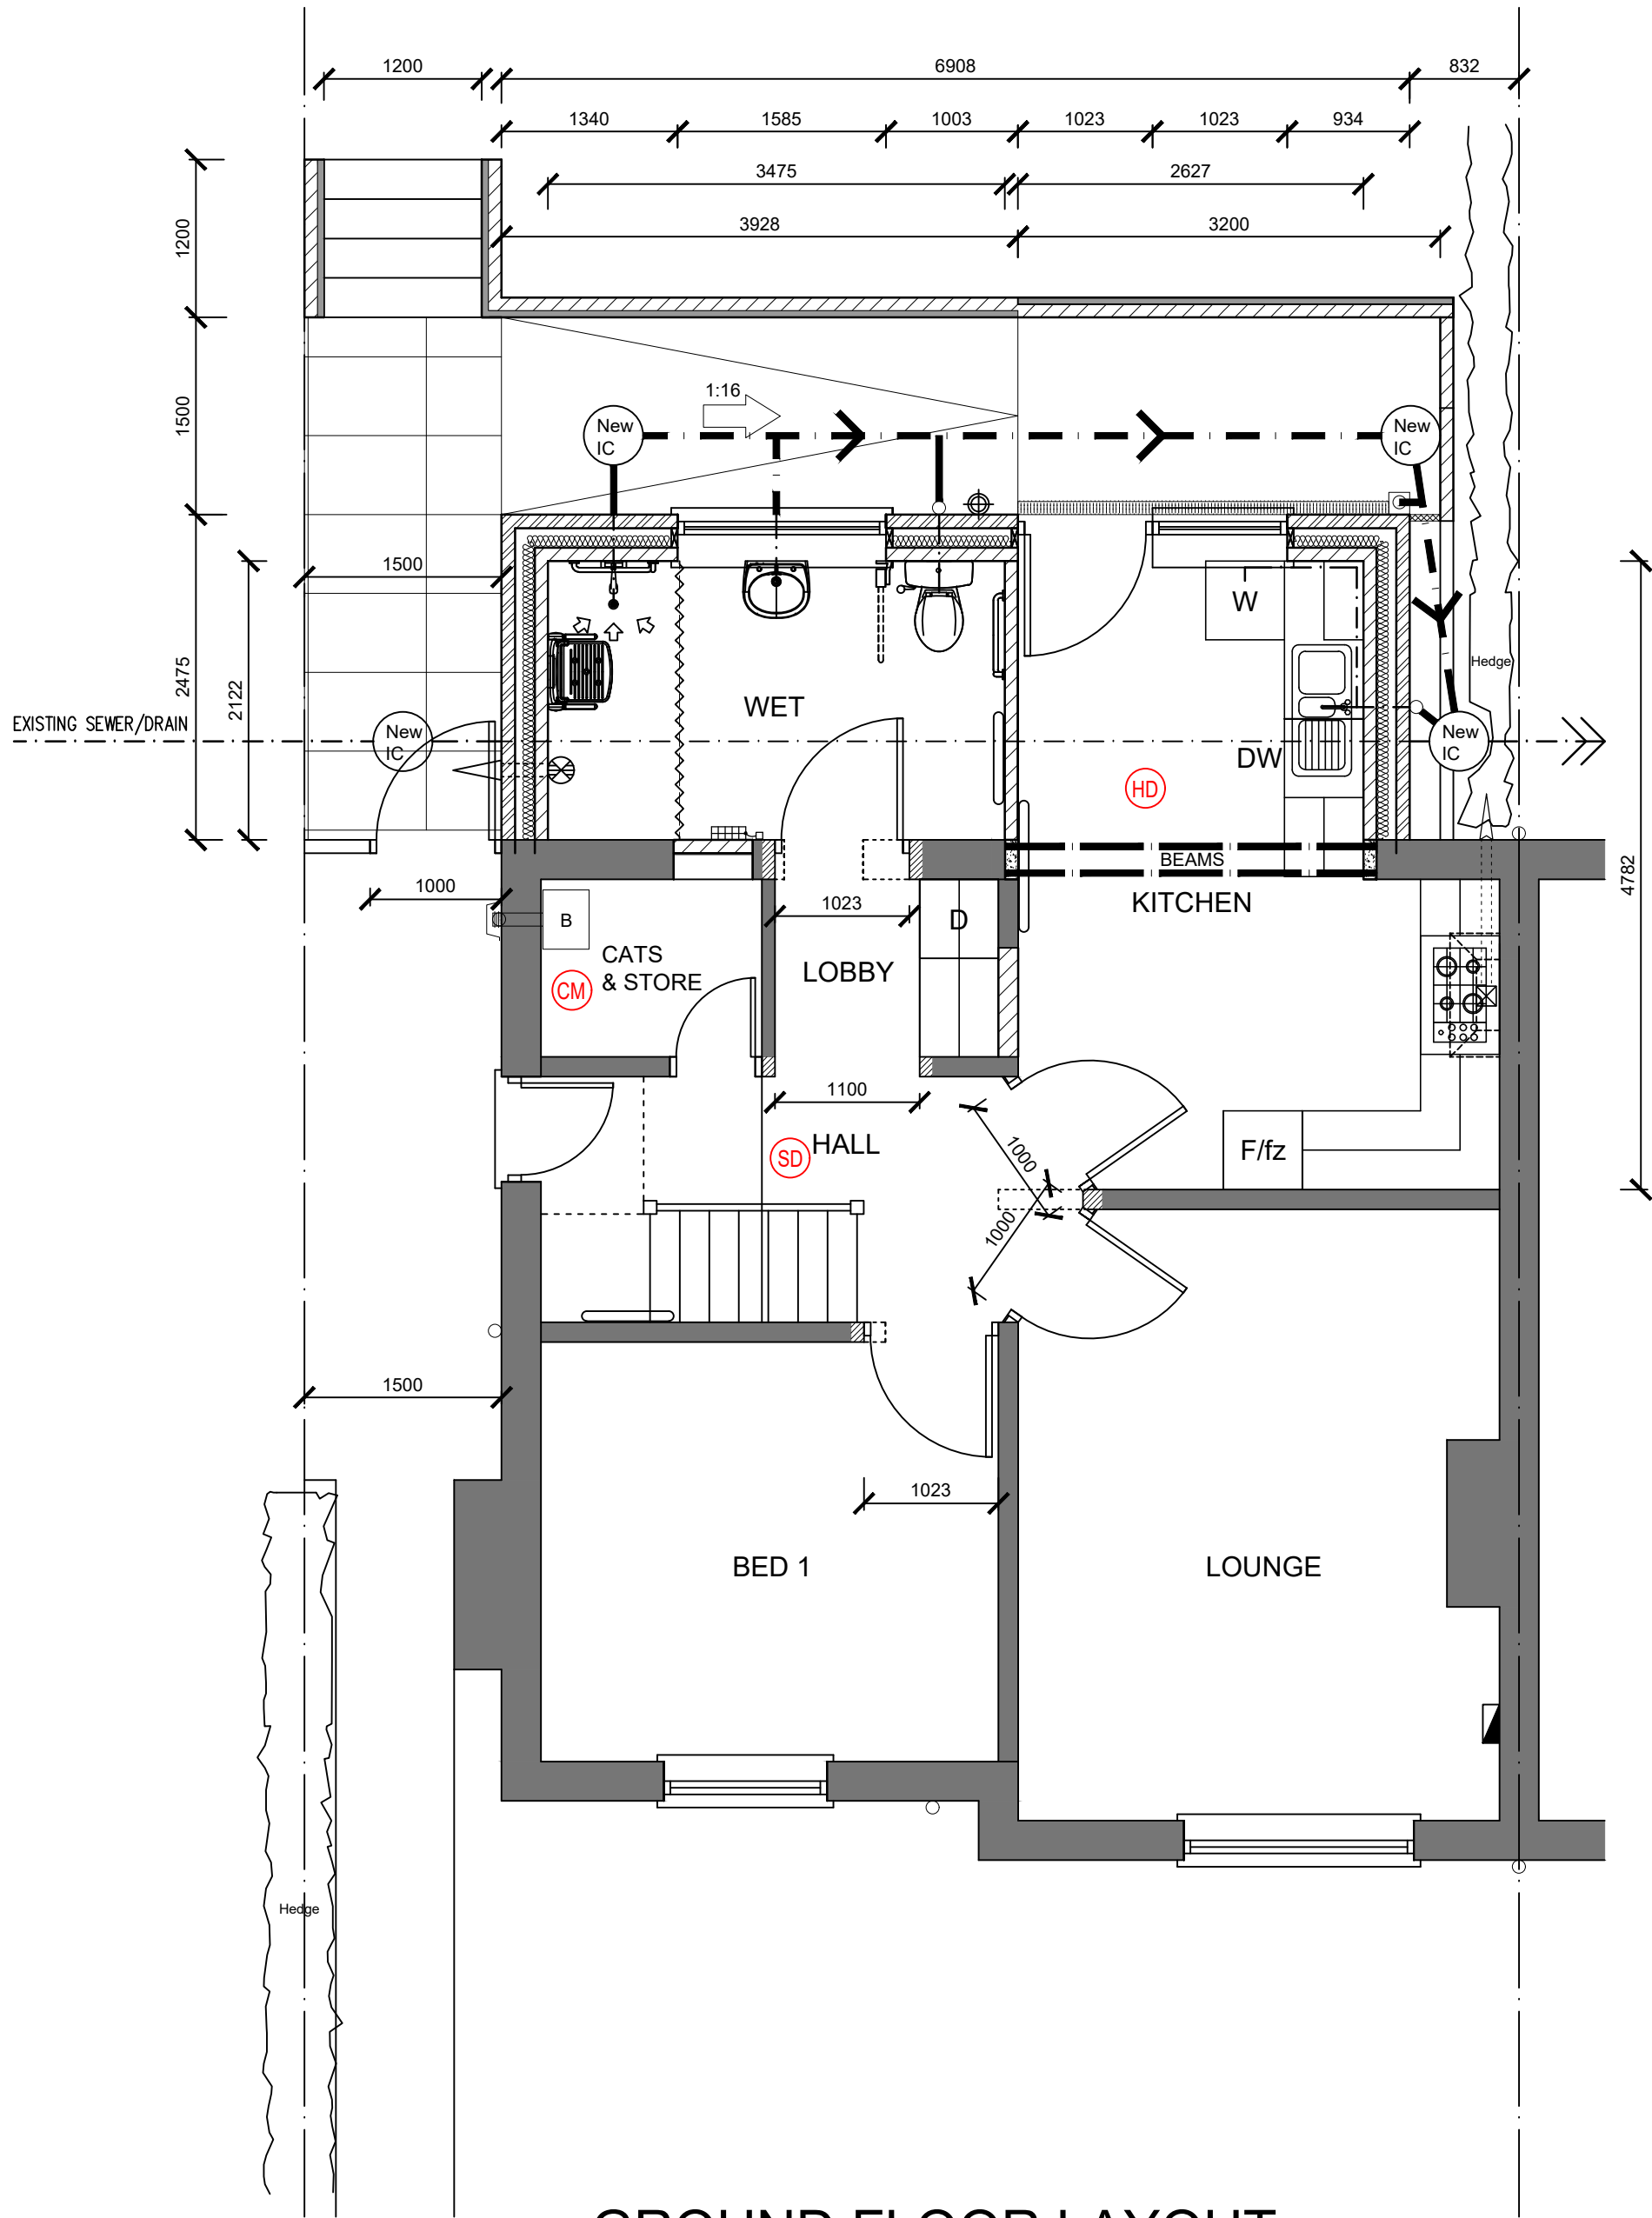

GROUND FLOOR LAYOUT

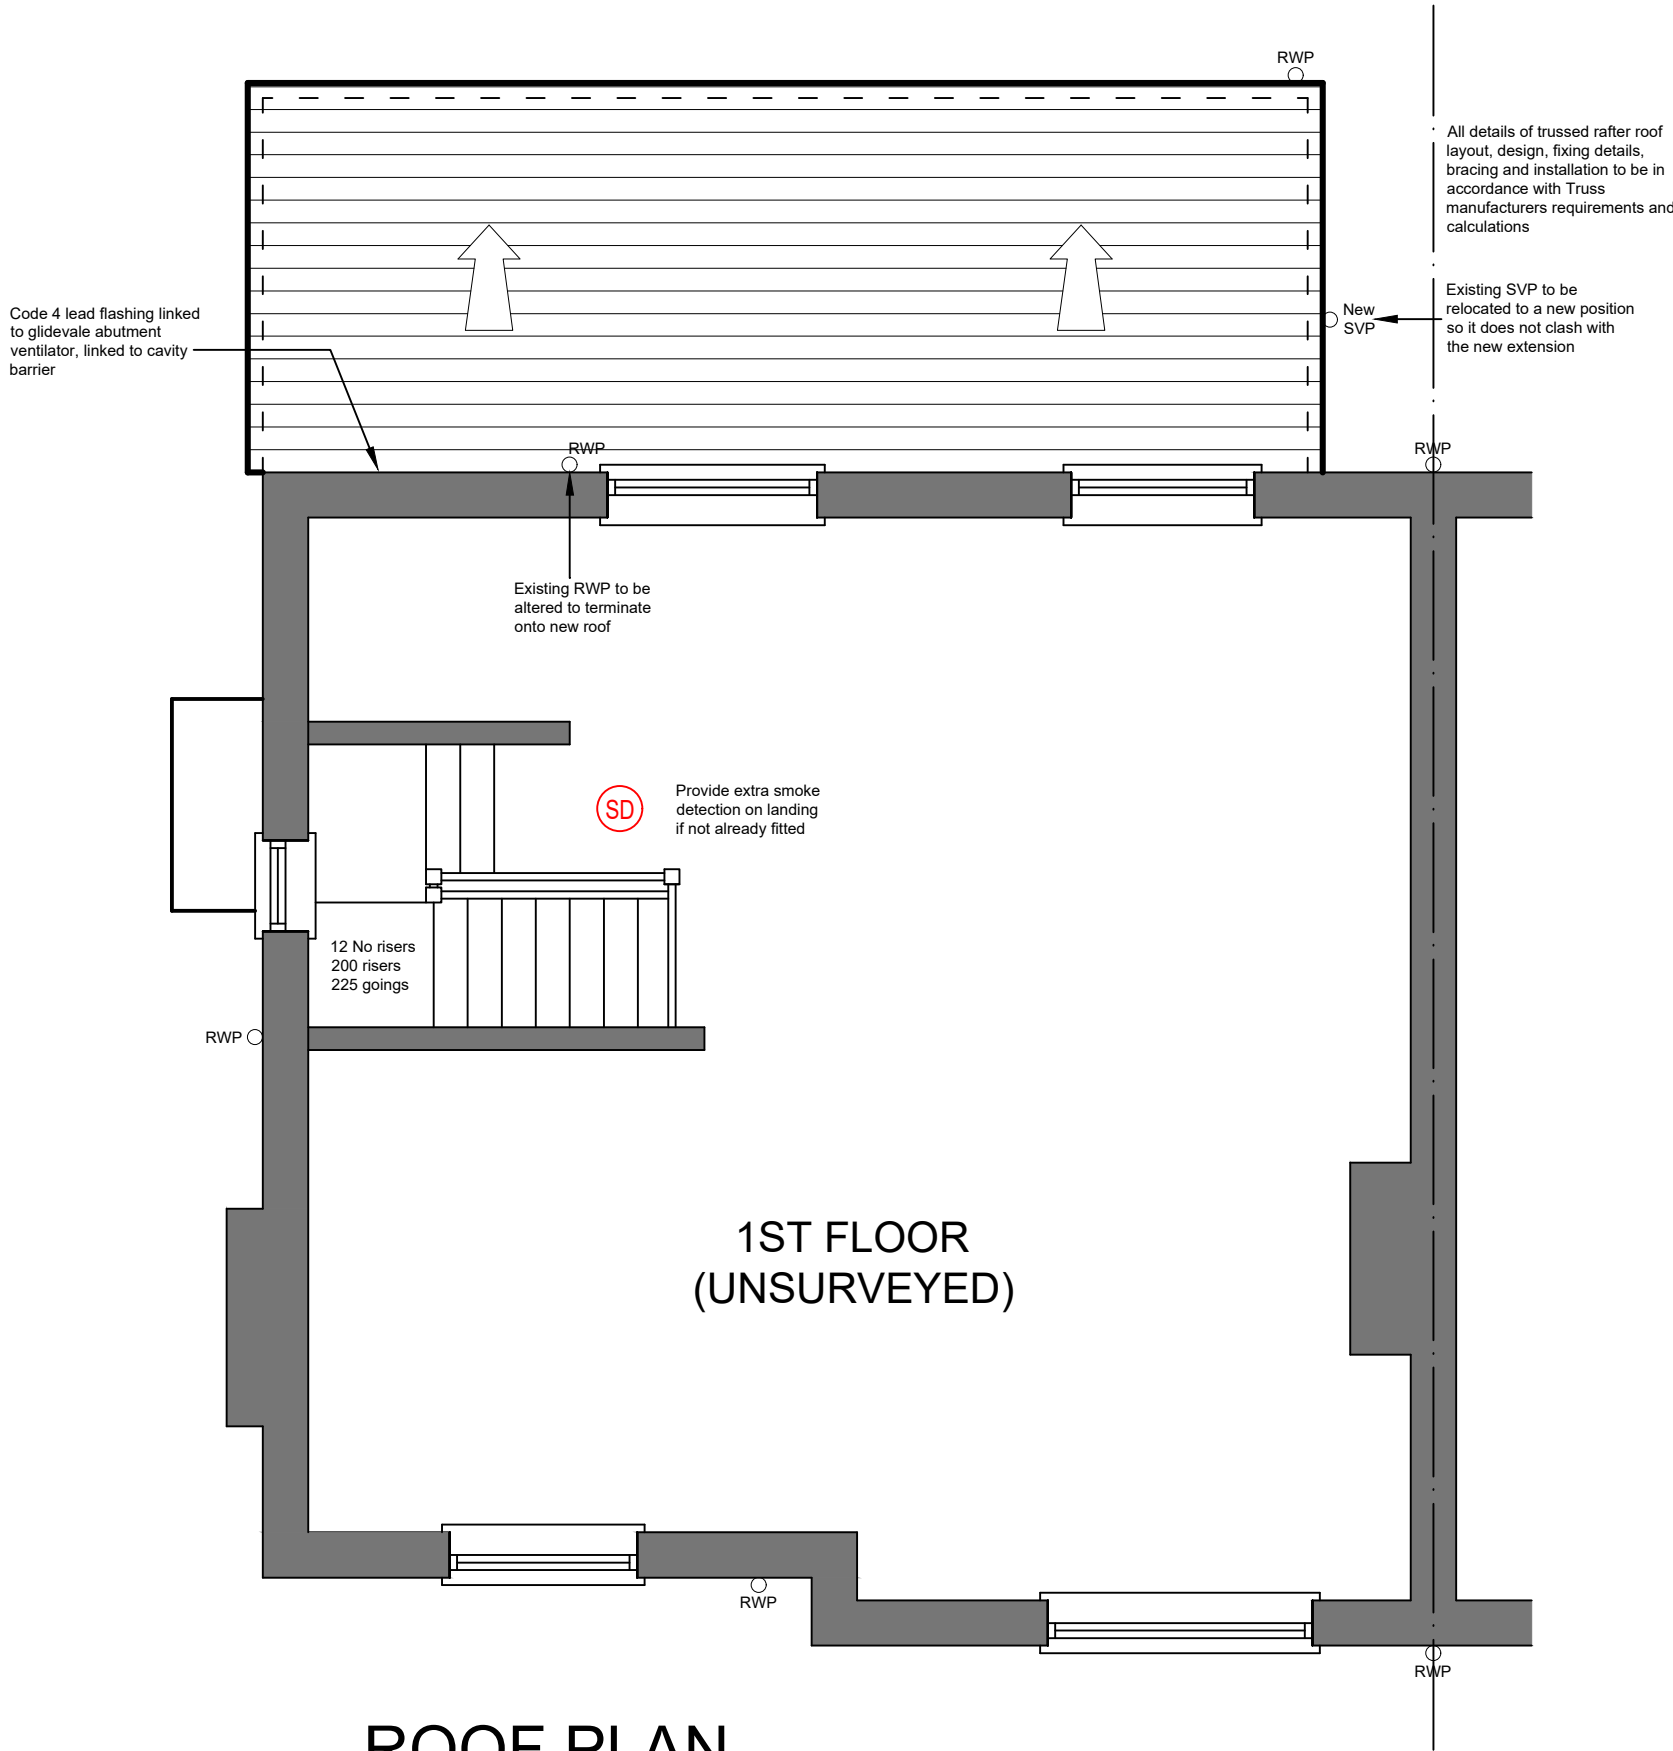

ROOF PLAN

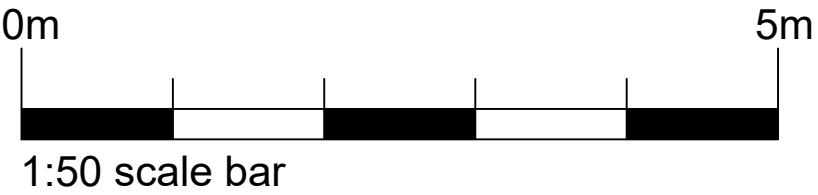

PROJECT: PROPOSED EXTENSION AT 13 ABBOTTS ROAD LEEK ST13 6EX	Drawing No: 2552-BR-02
CLIENT: MR. G. SHELTON	Date: JUL 2026
Drawing Title PROPOSED LAYOUT PLANS	Scale: 1:50 @ A2
	Revision: B
Renaissance Studio, No 1 Derby St, Leigh, Lancashire WN7 4PF Telephone: 01942 676360 . Fax: 01942 682084 Email: info@pabarchitects.co.uk . www.pabarchitects.co.uk	Issue: BUILDING REGS