


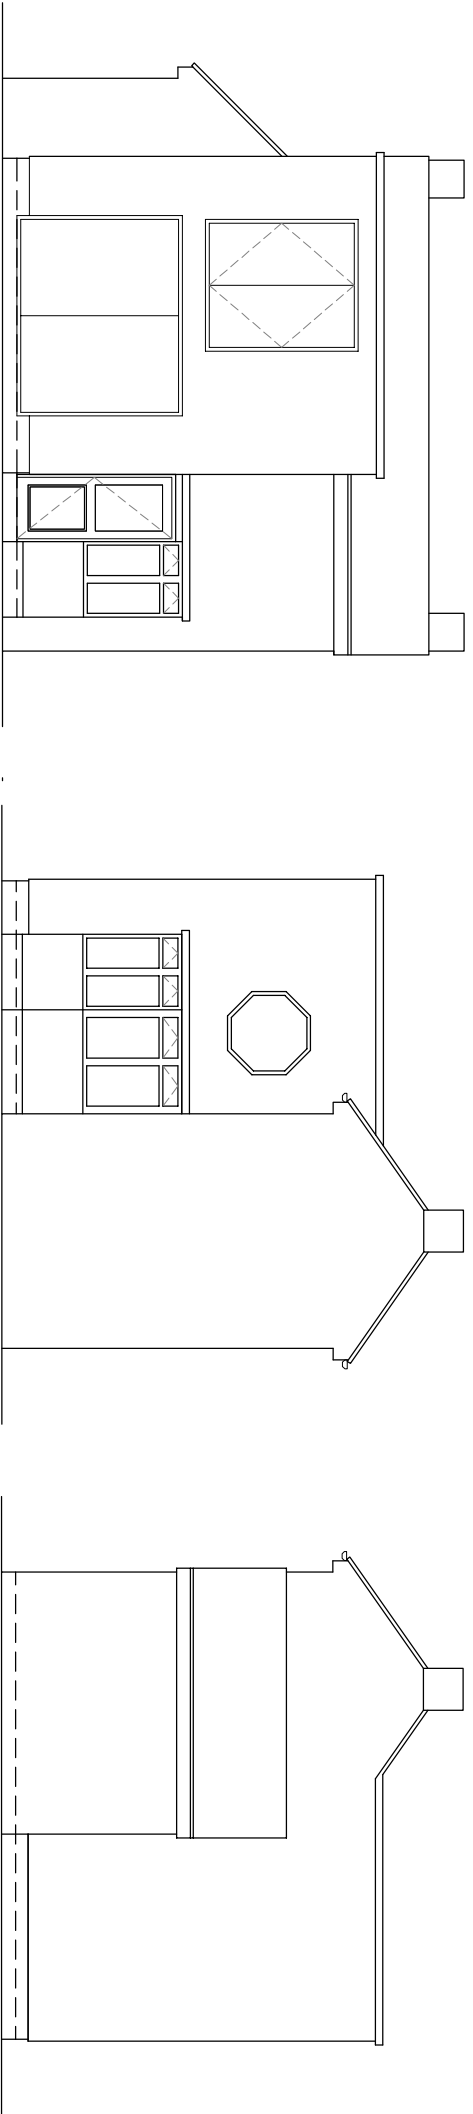


REAR ELEVATION 1:100

SIDE ELEVATION 1:100

SIDE ELEVATION 1:100

Copyright of this drawing is vested in the Architect and it must not be copied or reproduced without consent. Figured dimensions only are to be taken from this drawing. All contractors must visit the site and be responsible for taking and checking all dimensions relative to their work. Hewitt&Carr Architects Ltd are to be advised of any variation between drawings and site conditions. CLIENTS ARE ADVISED TO CLARIFY DIMENSIONS WITH THE ARCHITECT PRIOR TO SETTING OUT AND NOT TO SCALE FROM THE DRAWING


Rev	Drawn	Comments	Date
-----	-------	----------	------

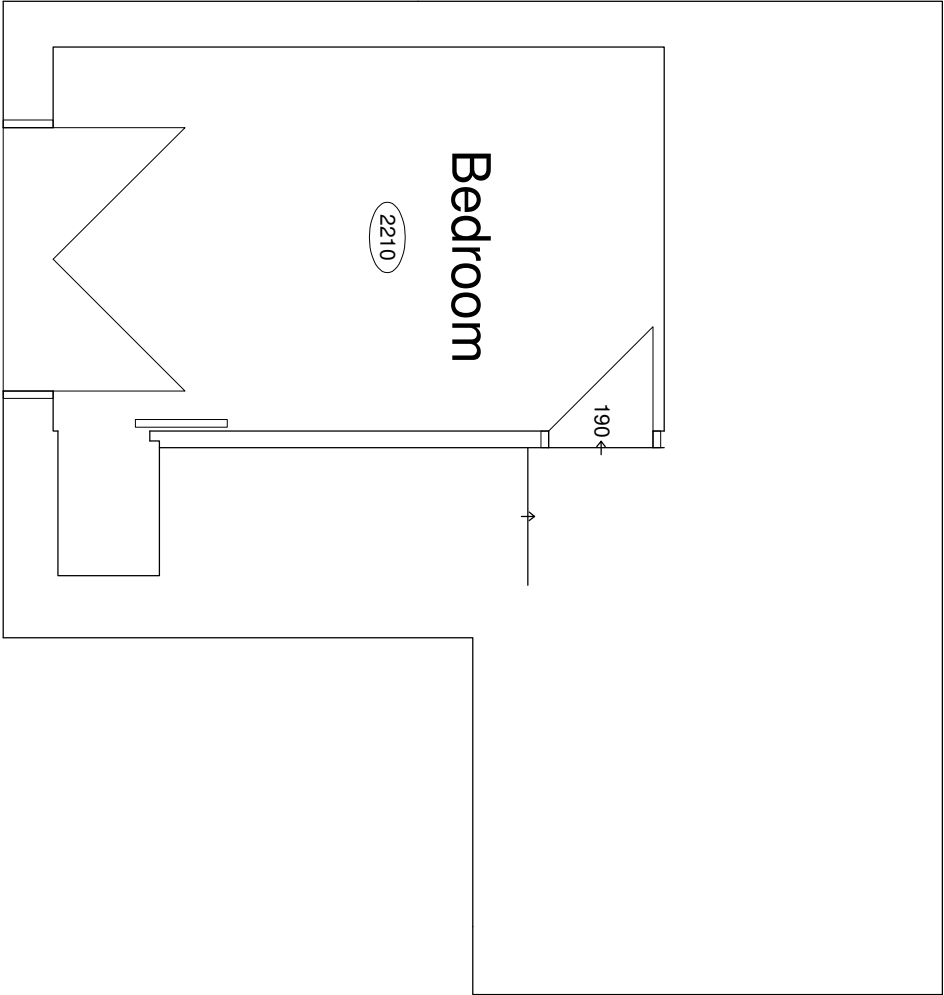


DH = 1910

FIRST FLOOR BEDROOM PLAN 1:50

Ordnance Survey © Crown copyright 2026 All rights reserved. Licence number AC0000810055

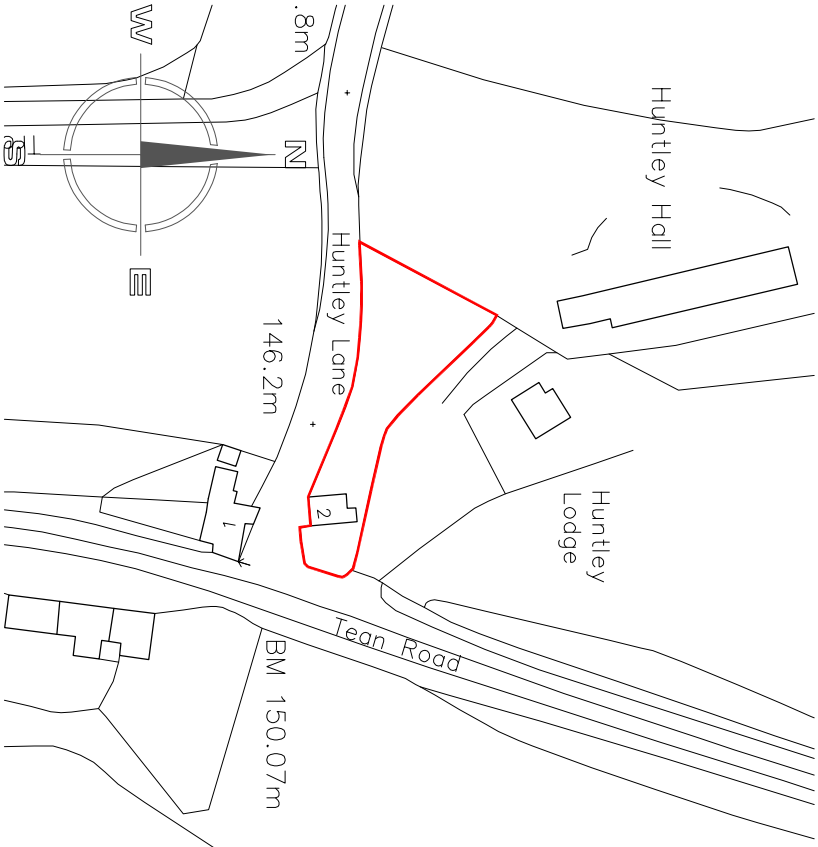

SITE LOCATION PLAN 1:1250

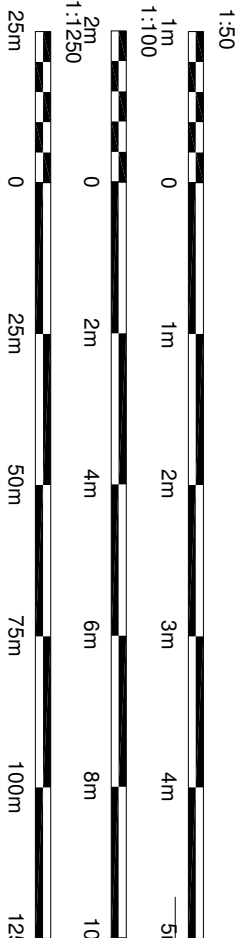

Hewitt&Carr Architects
A: Daisy/Bank House | 17-19 Leek Road | Cheddle | ST10 1JE
T: 01538 756888
E: enquiries@hccarchitects.co.uk
W: www.hccarchitects.co.uk

Client
Mr & Mrs M Rawlings

Project
BALCONY TO TOLLGATE COTTAGE

Title
Plans as existing

Status
Survey

Date
July 2026

Scale @A3
As Noted

Project No

01580 AL(0)01

Drawing No.

Drawn
OA

Checked

Rev

SURVEY