



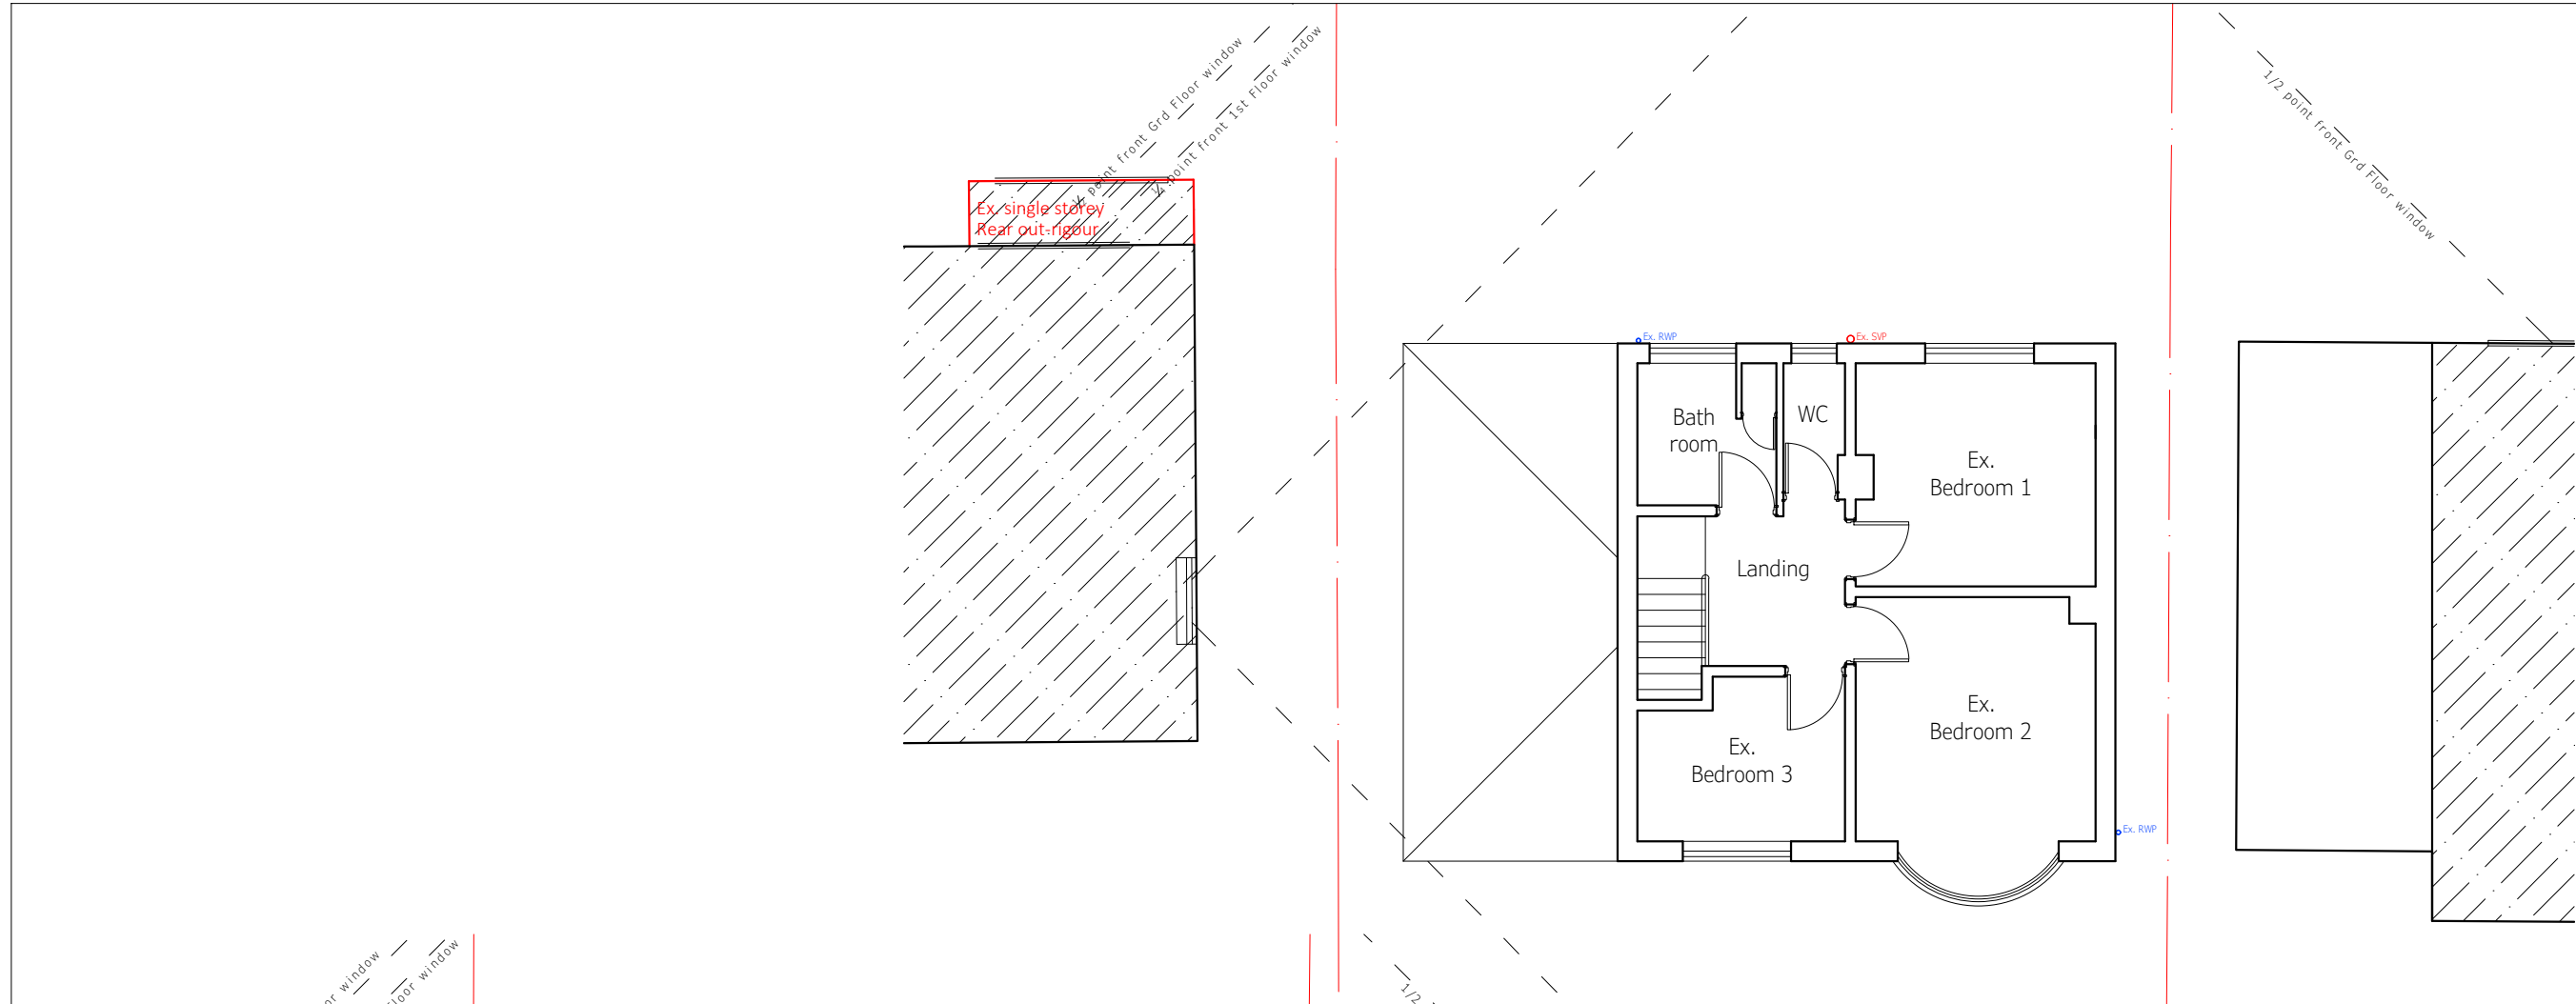


EXISTING 1st FLOOR

Scale 1:100

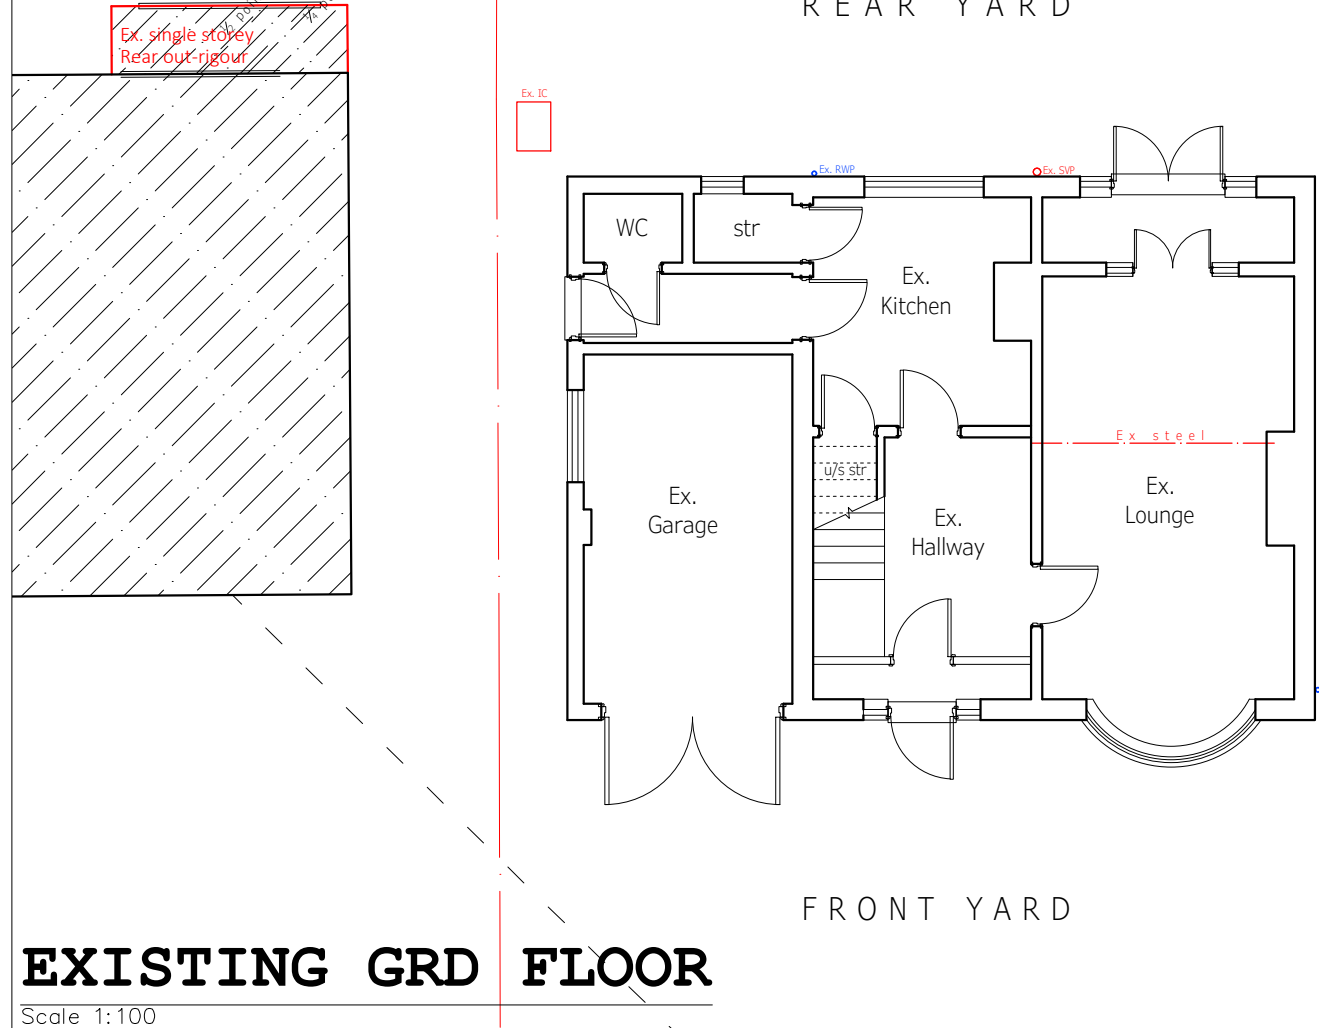

EXISTING GRD FLOOR

Scale 1:100

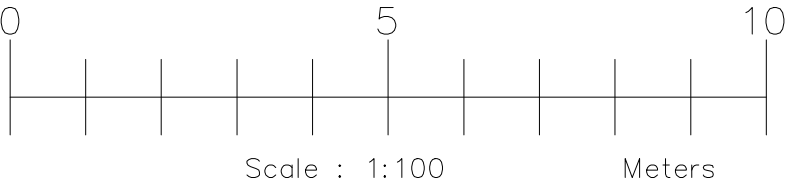

NOTES:

All contractors must visit the site and be responsible for taking and checking dimensions
Any discrepancy between drawings, specifications and site conditions must be brought to the attention of the architect.
This drawing and the works are the copyright of WEST MIDLANDS GLAZING LTD.

REVISIONS

CLIENT:

Ms Patience

JOB:

28 Meadow Drive Cheadle
Stoke on Trent ST10 1EQ

DRG TITLE:


Existing Floor Plans

DRG NO.	REV.	Paper
KAD/04/26/28/01		A3
DATE: April '26	SCALE:	as noted

NOTES:
All contractors must visit the site and be responsible for taking and checking dimensions
Any discrepancy between drawings, specifications and site conditions must be brought to the attention of the architect.
This drawing and the works are the copyright of WEST MIDLANDS GLAZING LTD.

REVISIONS


CLIENT: Ms Patience		
JOB: 28 Meadow Drive Cheadle Stoke on Trent ST10 1EQ		
DRG TITLE: Existing Elevations		
DRG NO. KAD/04/26/28/02	REV.	Paper A3
DATE: April '26	SCALE: as noted	

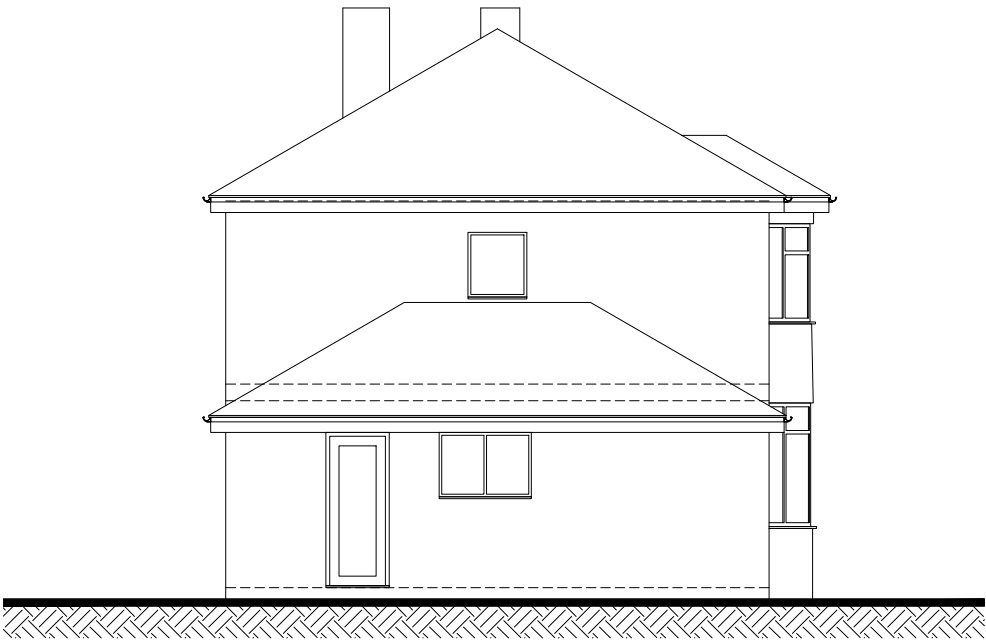


EXISTING RHS ELEV



EXISTING FRONT ELEV

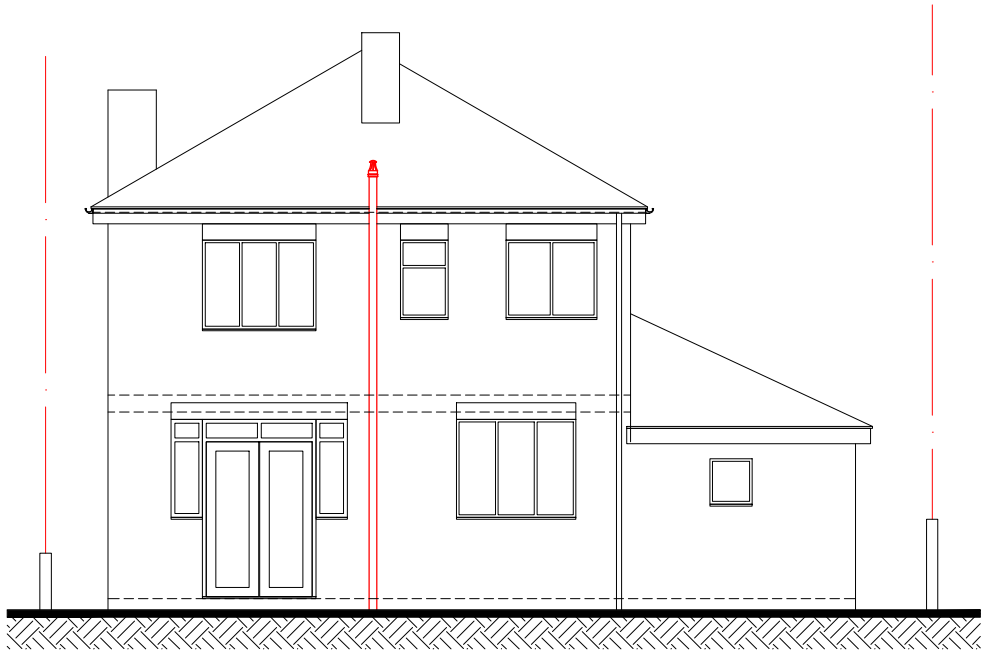


EXISTING REAR ELEV


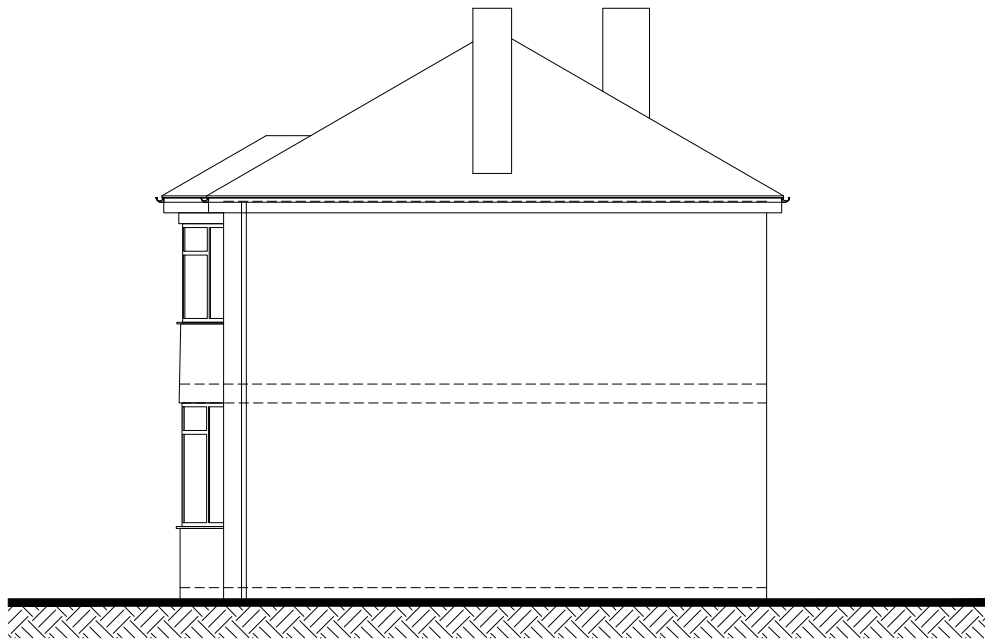


EXISTING LHS ELEV

EXISTING ELEVATIONS



Scale 1:100

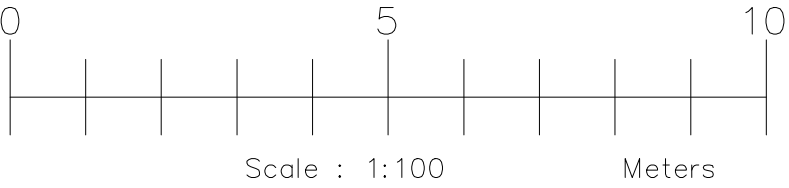

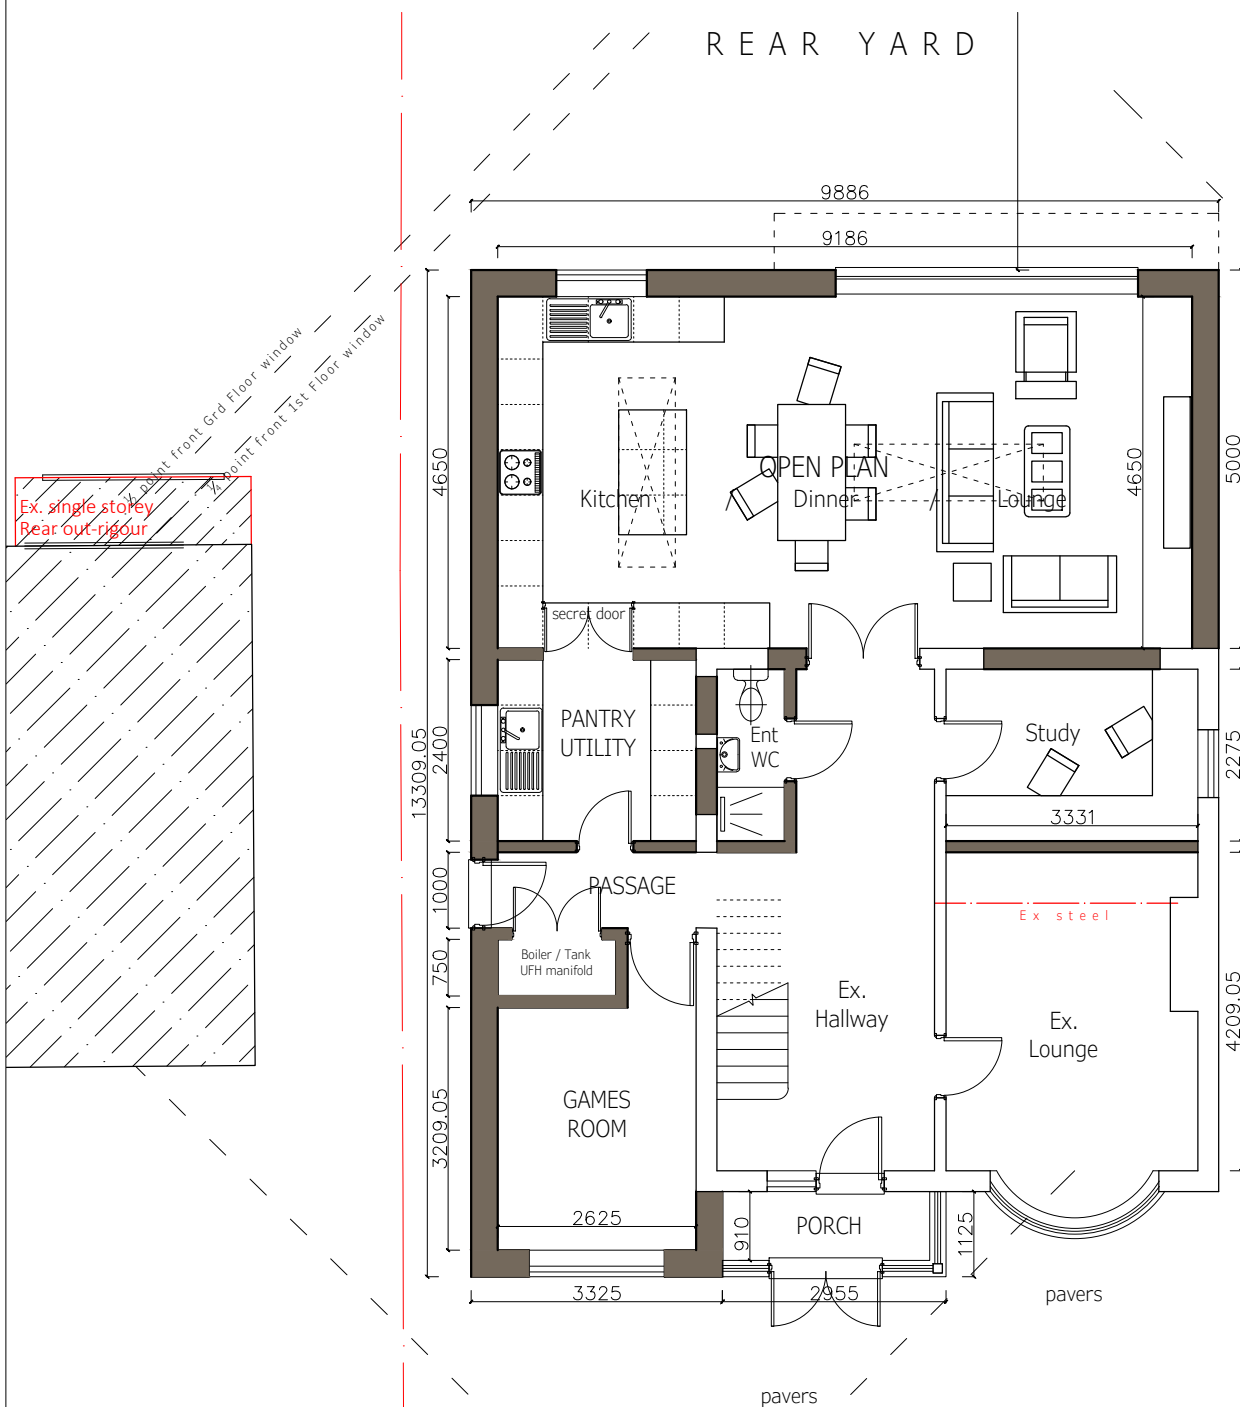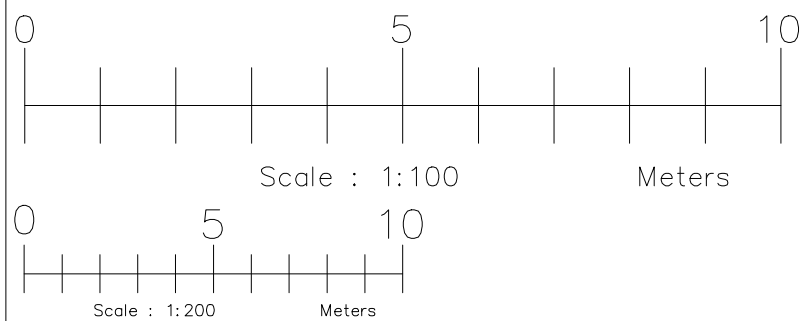


PROPOSED GRD FLOOR

Scale 1:100

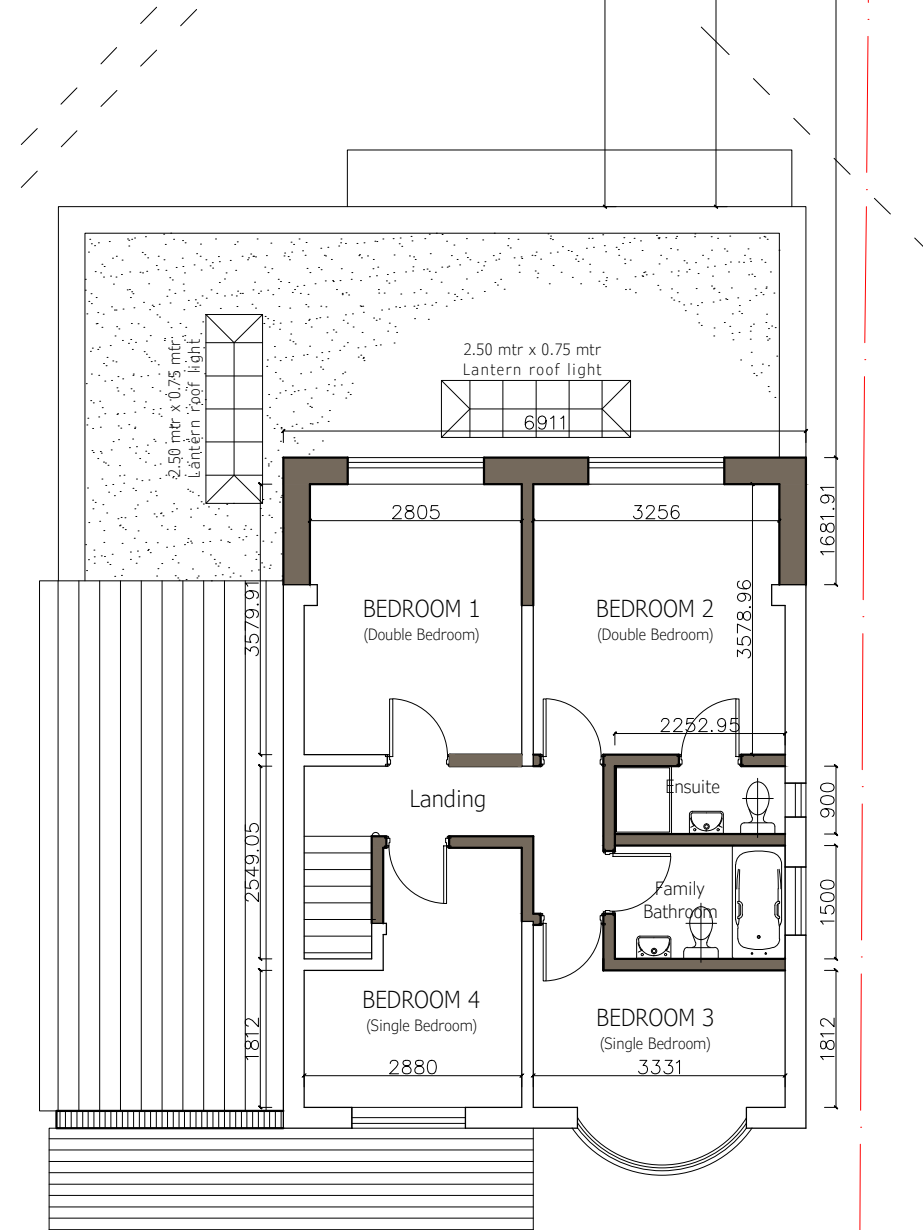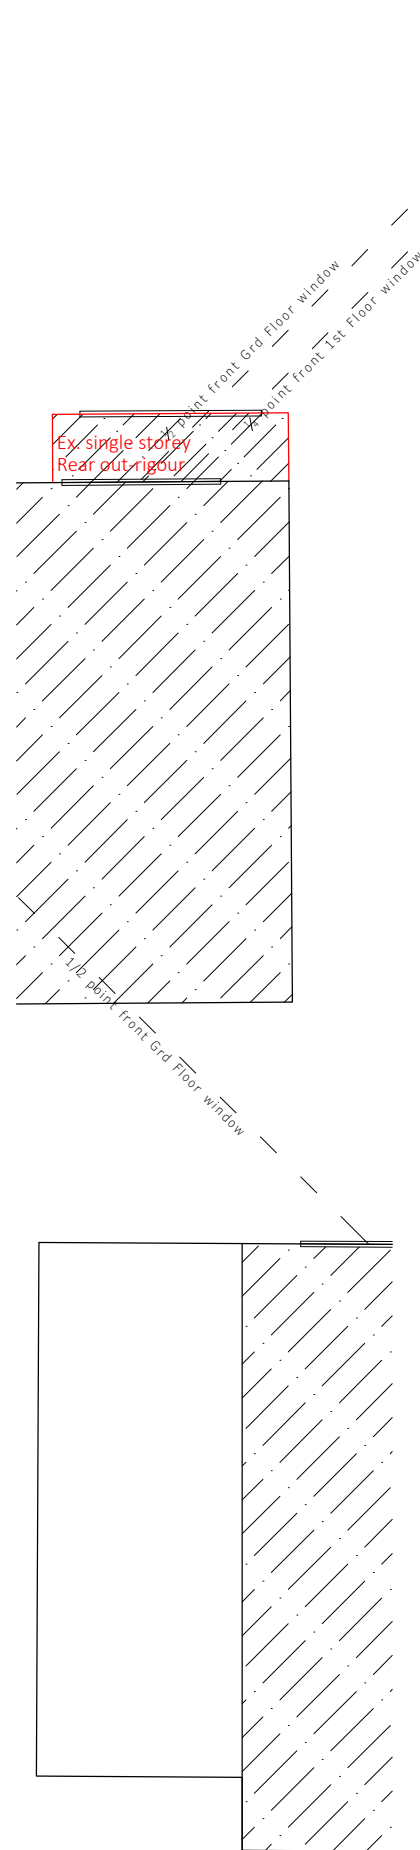

PROPOSED 1st FLOOR

Scale 1:100

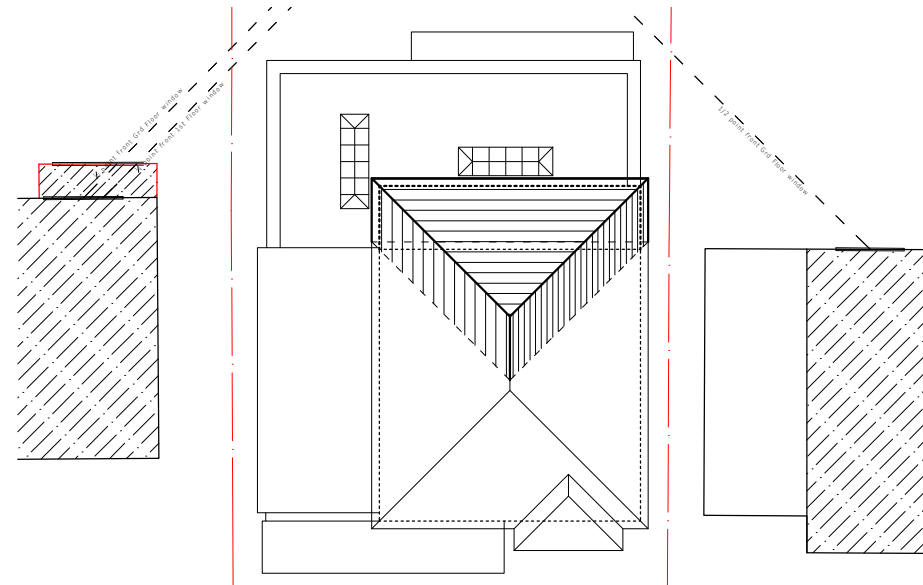

PROPOSED ROOF PLAN

Scale 1:200

NOTES:

All contractors must visit the site and be responsible for taking and checking dimensions
Any discrepancy between drawings, specifications and site conditions must be brought to the attention of the architect.

This drawing and the works are the
copyright of WEST MIDLANDS
GLAZING LTD.

REVISIONS

Rev A 130426

Revised to suit site conditions
and clients requests

Rev B 170426

Revised to suit site conditions
and clients requests

Rev C 070726

Revised to suit planning comments

CLIENT:

Ms Patience


JOB:

28 Meadow Drive Cheadle
Stoke on Trent ST10 1EQ

DRG TITLE:

Proposed Floor Plans

DRG NO.	REV.	Page
KAD/04/26/28/03	C	A3
DATE: April '26	SCALE: as noted	

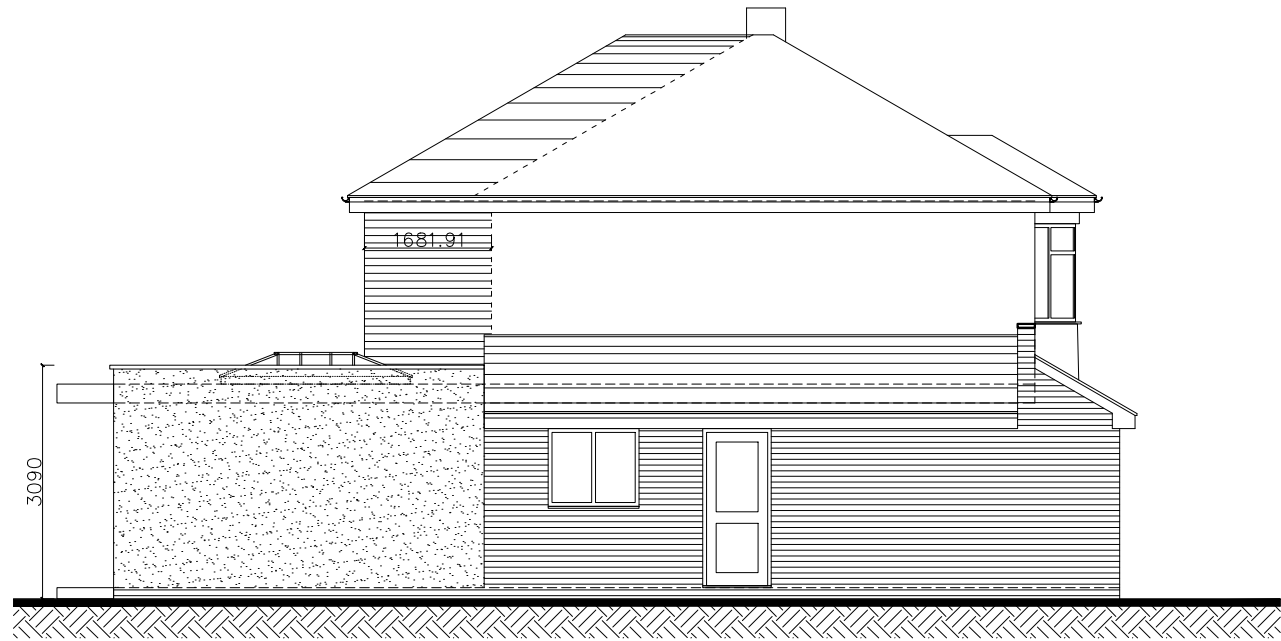


PROPOSED RHS ELEV


- Roof tiles to match existing
- Facing Bricks to match existing
- White Monocouche Acrylic Render to rear single storey extension
- New UPVC Doors and Windows to match existing



PROPOSED FRONT ELEV

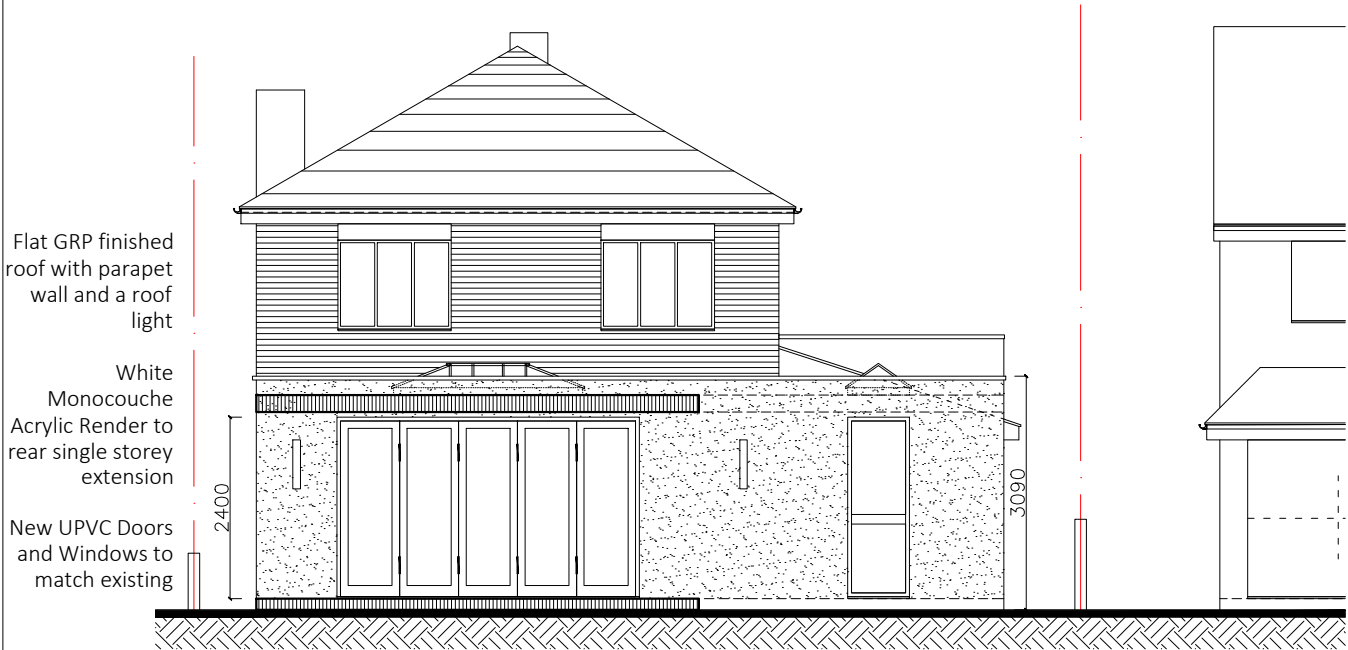

PROPOSED REAR ELEV

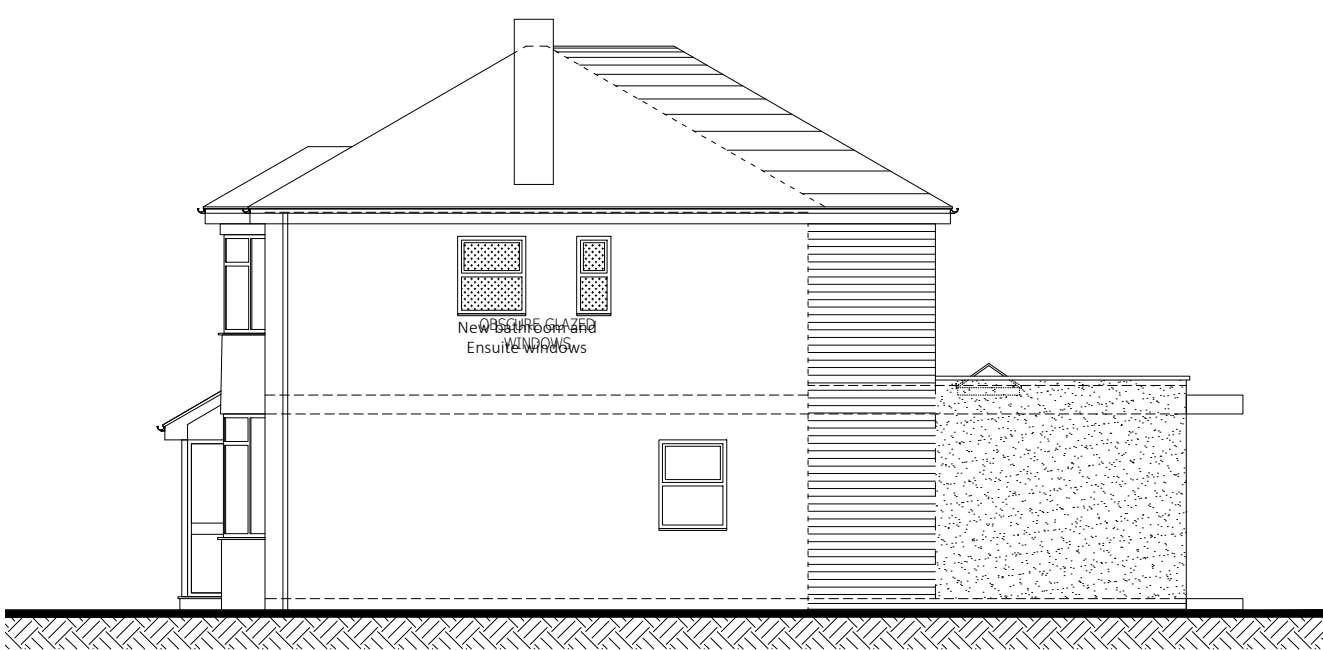

PROPOSED LHS ELEV

NOTES:
All contractors must visit the site and be responsible for taking and checking dimensions
Any discrepancy between drawings, specifications and site conditions must be brought to the attention of the architect.
This drawing and the works are the copyright of WEST MIDLANDS GLAZING LTD.

REVISIONS


Rev A 130426
Revised to suit site conditions and clients requests

Rev B 170426
Revised to suit site conditions and clients requests



Rev C 070726
Revised to suit planning comments

PROPOSED ELEVATIONS

Scale 1:100

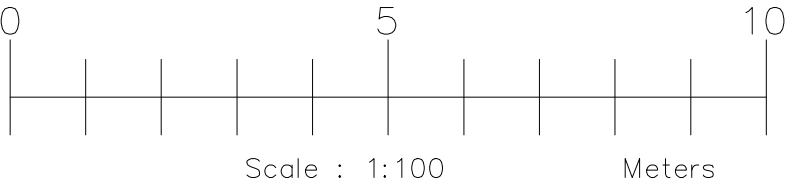

CLIENT: Ms Patience		
JOB: 28 Meadow Drive Cheadle Stoke on Trent ST10 1EQ		
DRG TITLE: Proposed Elevations		
DRG NO. KAD/04/26/28/04	REV. B	Paper A3
DATE: April '26	SCALE: as noted	

 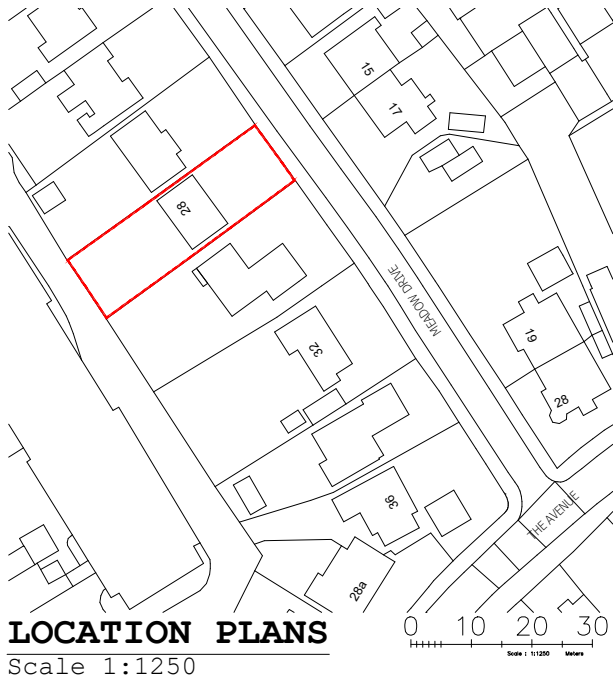


NOTES:
All contractors must visit the site and be responsible for taking and checking dimensions
Any discrepancy between drawings, specifications and site conditions must be brought to the attention of the architect.
This drawing and the works are the copyright of WEST MIDLANDS GLAZING LTD.

- REVISIONS**
- Rev A 130426**
Revised to suit site conditions and clients requests
 - Rev B 170426**
Revised to suit sit conditions and clients requests
 - Rev C 070726**
Revised to suit planning comments

CLIENT: Ms Patience		
JOB: 28 Meadow Drive Cheadle Stoke on Trent ST10 1EQ		
DRG TITLE: Site and Location Plans		
DRG NO.	REV.	Paper
KAD/04/26/28/05	B	A3
DATE: April '26	SCALE: as noted	


SITE AND LOCATION PLANS

Scale 1:1250 and 1:500

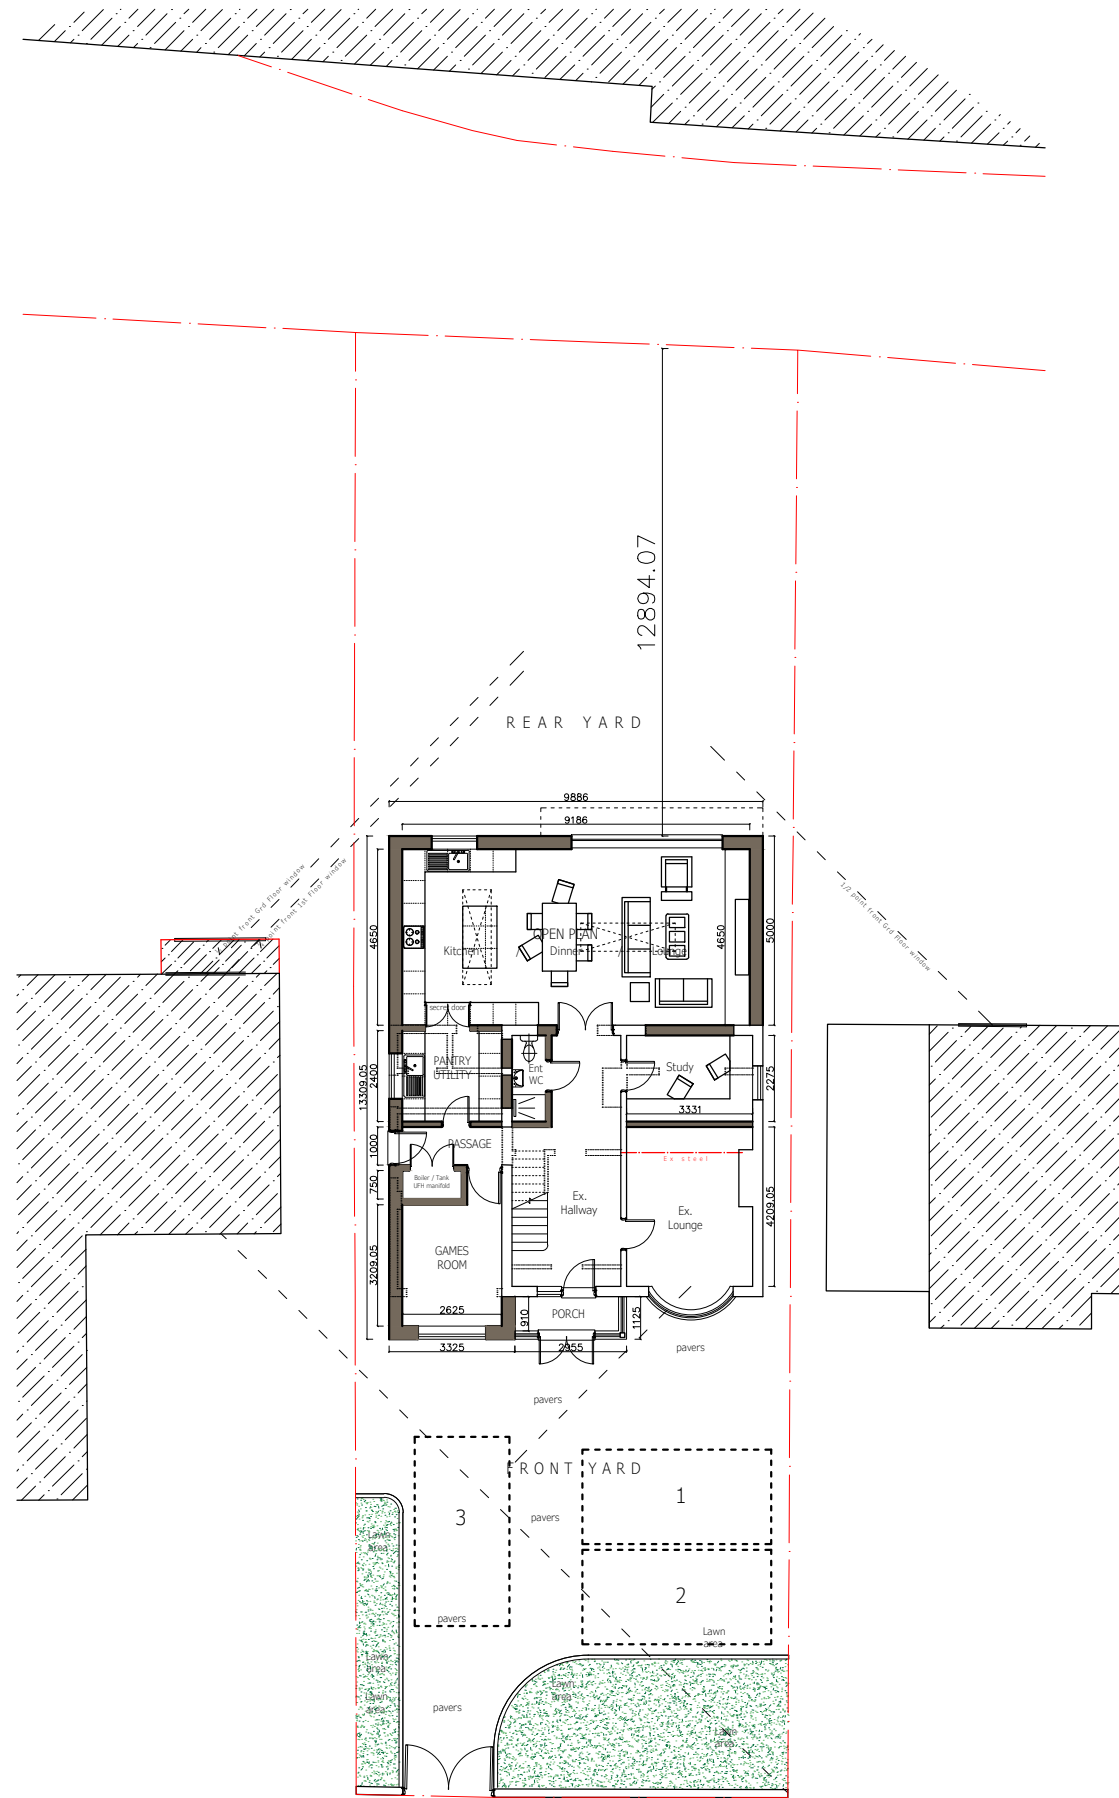

CAR PARKING LAYOUT

Scale 1:200

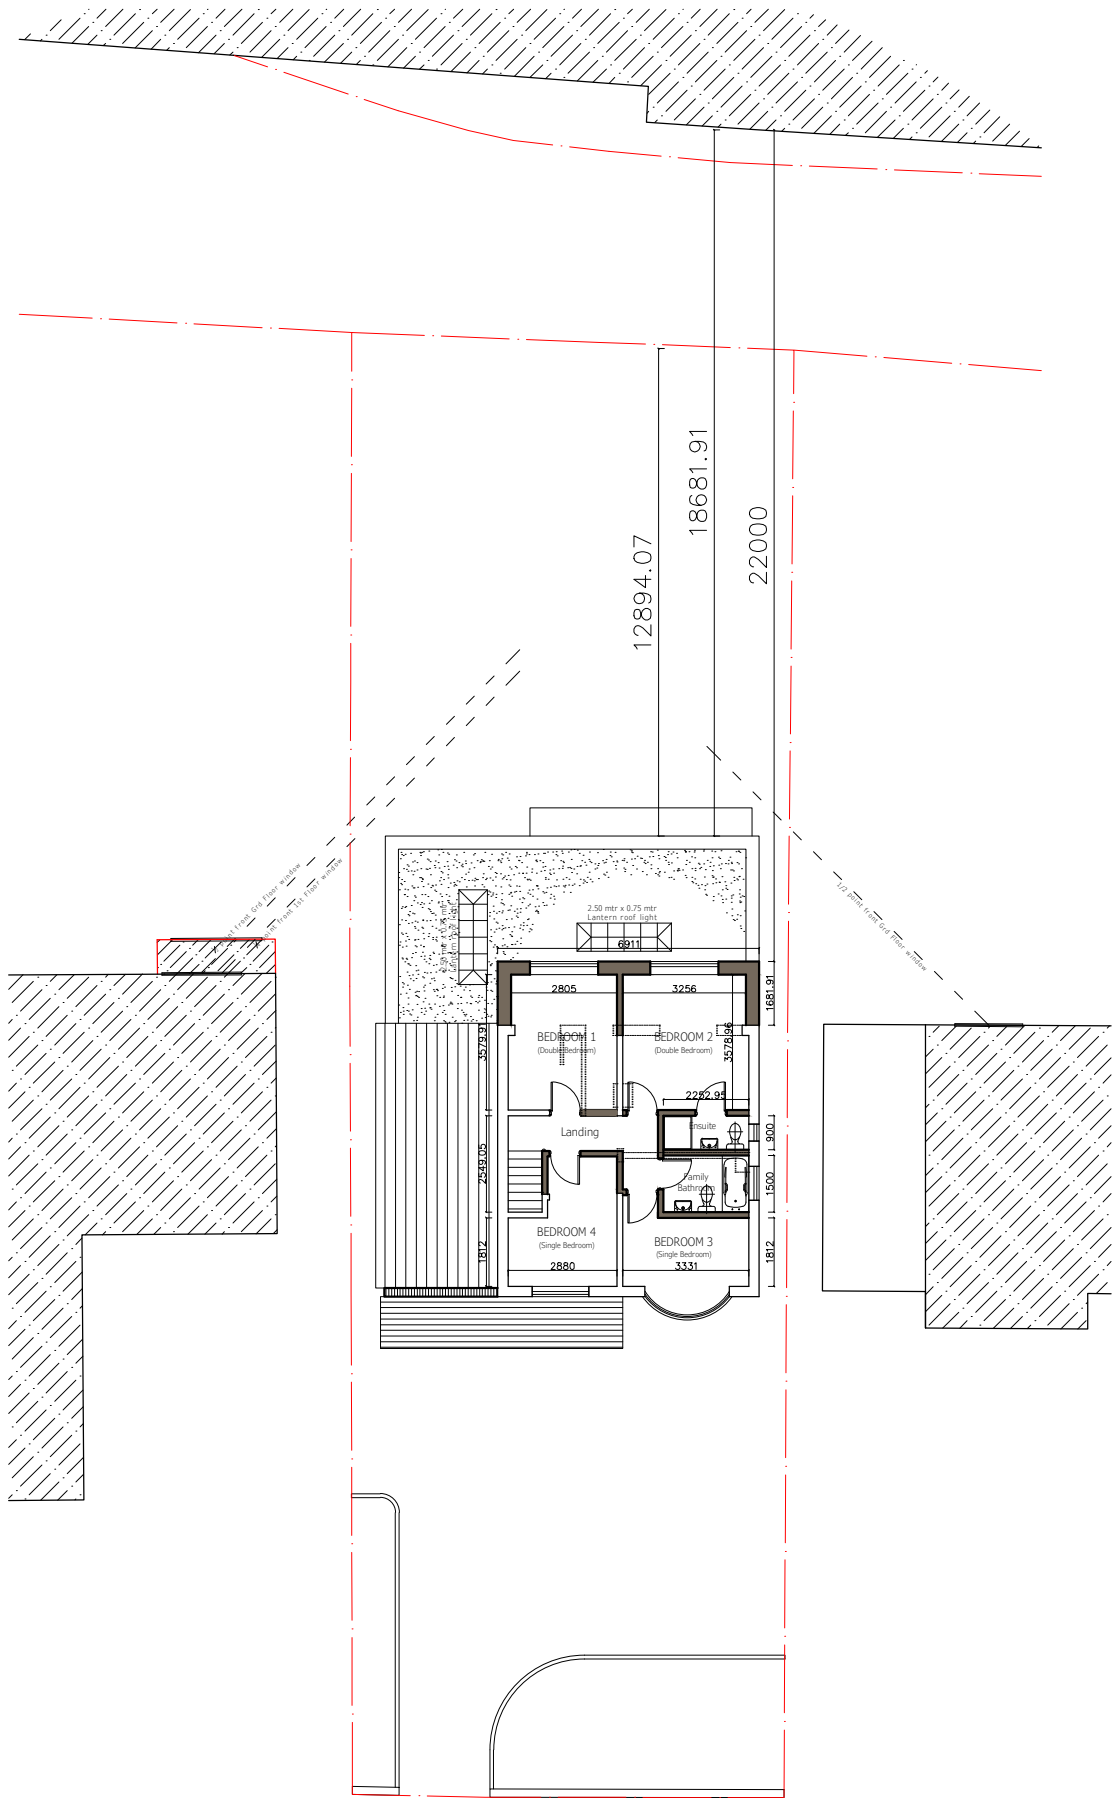

1st FLOOR LAYOUT

Scale 1:200

NOTES:

All contractors must visit the site and be responsible for taking and checking dimensions
Any discrepancy between drawings, specifications and site conditions must be brought to the attention of the architect.
This drawing and the works are the copyright of WEST MIDLANDS GLAZING LTD.

REVISIONS

- Rev A 130426**
Revised to suit site conditions and clients requests
- Rev B 170426**
Revised to suit site conditions and clients requests
- Rev C 070726**
Revised to suit planning comments

CLIENT:

Ms Patience

JOB:

28 Meadow Drive Cheadle
Stoke on Trent ST10 1EQ

DRG TITLE:

CAR PARKING LAYOUT

DRG NO.	REV.	Paper
KAD/04/26/28/06	C	A3
DATE:Feb '26	SCALE: as noted	

