



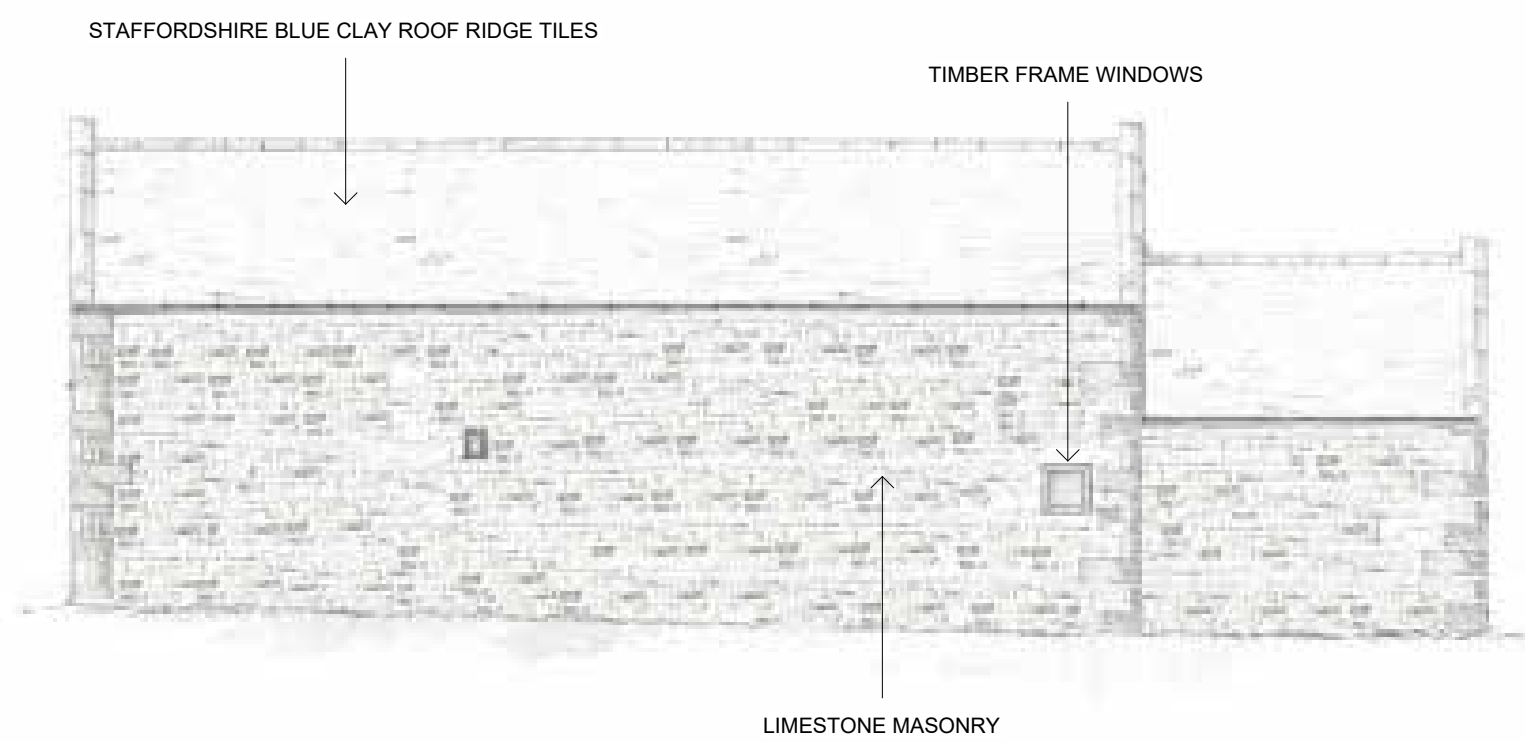

SOUTH ELEVATION

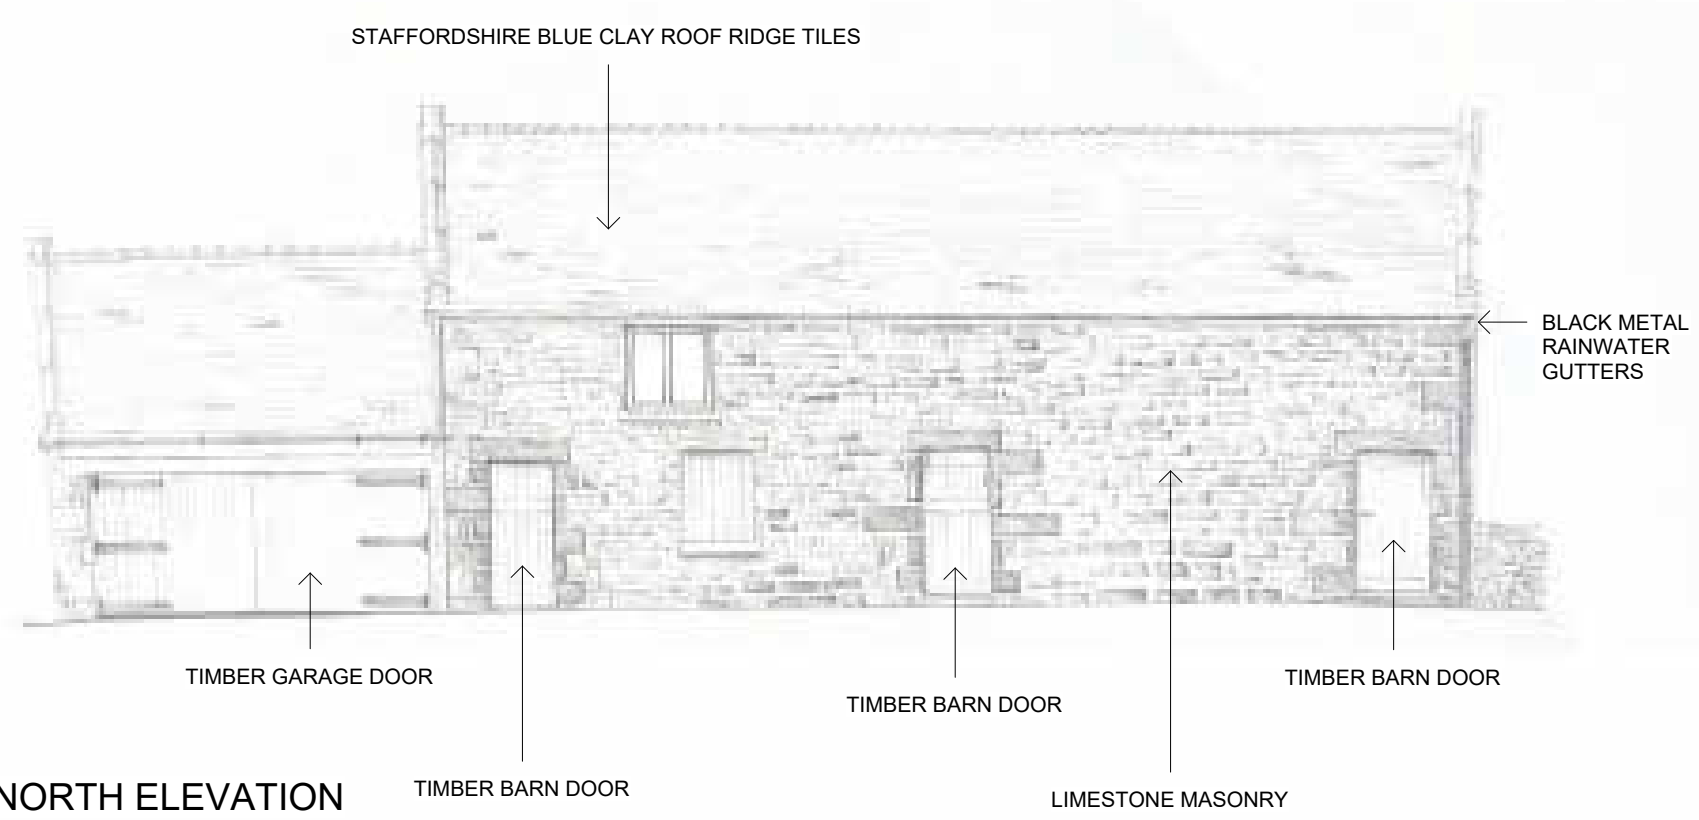

NORTH ELEVATION

Notes:

All discrepancies on this drawing are to be reported to the Architect. This drawing and design is copyright of ARKHI Architects Ltd and must not be copied or reproduced without prior consent. This drawing must not be modified. This drawing must only be used for the purpose it was issue for.

1 0 1 2 3 4 5

SCALE
1: 100

m

Revision Number	Revision Description	Revision Date

ARKHI **ZERO**

The Planet's favourite Architects

250802_Heaton Low
Heaton Low, Swythamley, Rushton Spencer, Macclesfield, SK11 0RE

Mr S Whiteley and Mrs S Dartnell

Drawing Title
EXISTING ELEVATIONS 01

Job Number
250802

Date (Year/Month)
MAR 2026

Scale @ A3
1 : 100

Project Status
PLANNING APPLICATION

Drawing Number	Revision
AR-E-200-XX-001	
Contractor	