


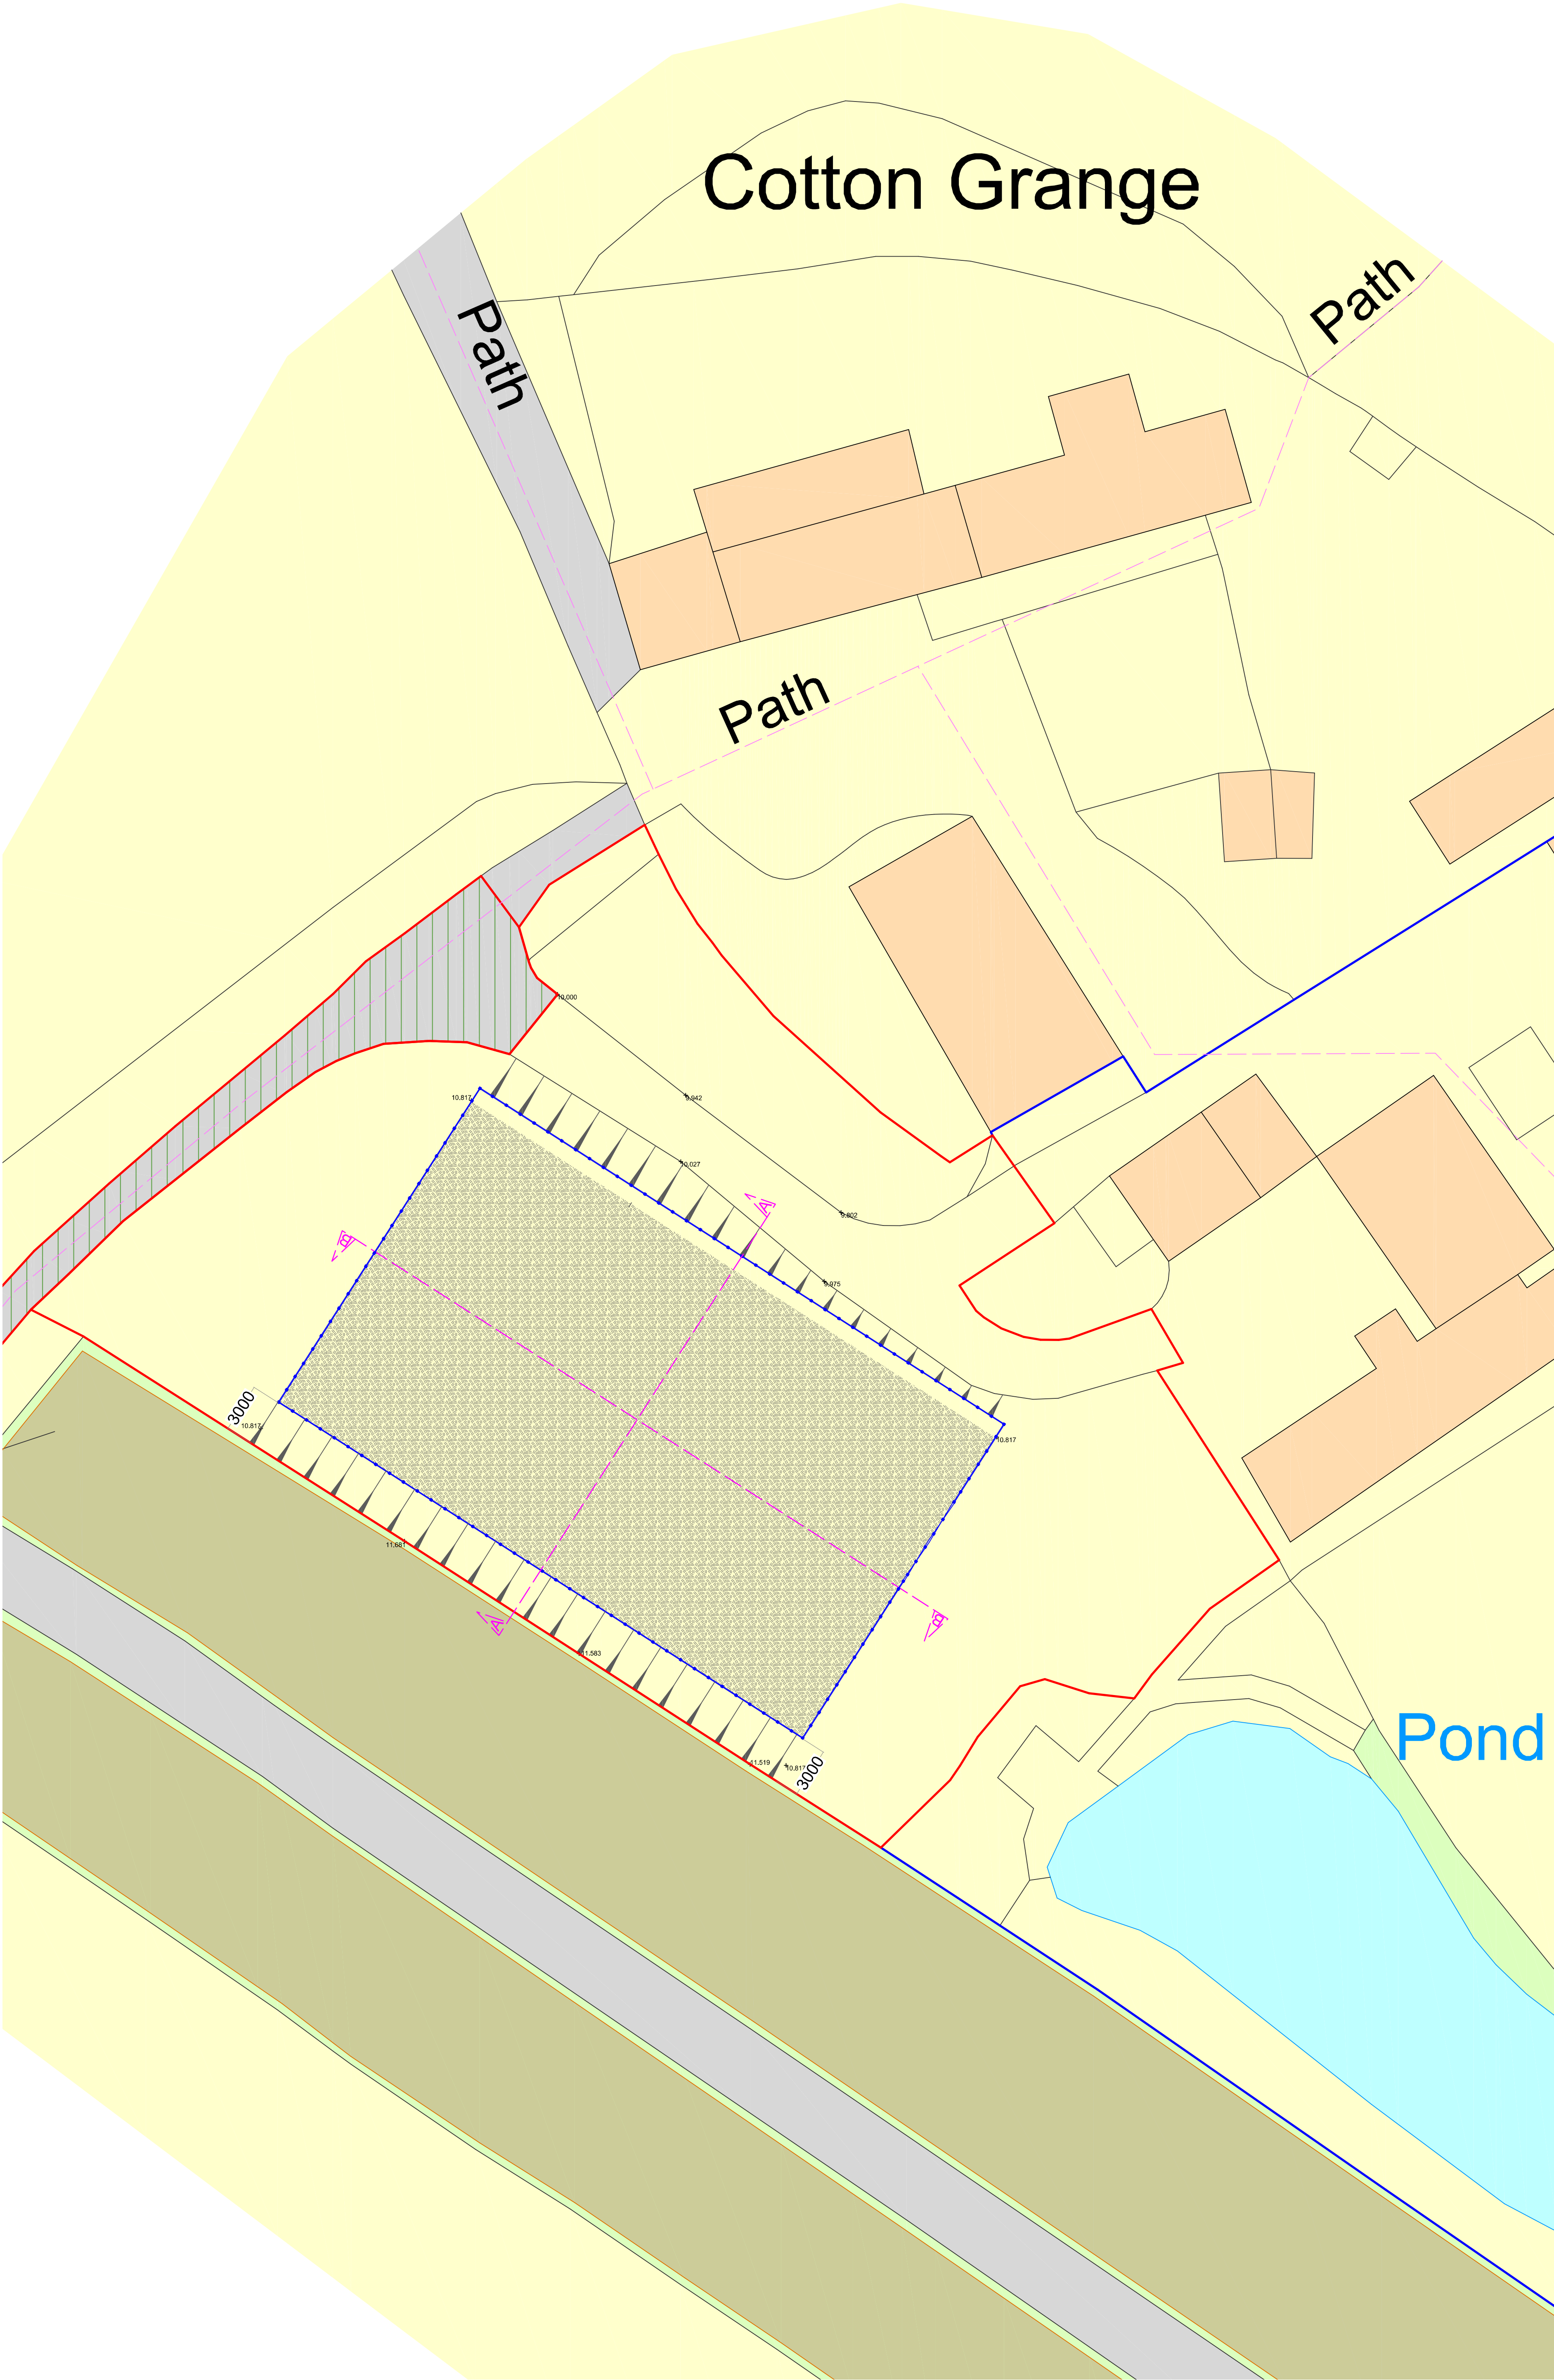

Site Plan as Proposed
Metres
1 2 3 4 5 10 15 20
SCALE 1:200

N

DBD Architectural Consultancy Ltd ©2026

1. Copyright is vested with DBD Architectural Consultancy Ltd.
2. All dimensions to be checked on site before proceeding.
3. Contractor to check/adjust dimensions of new work to suit existing conditions. Do not assume existing structure or details are plumb, square or level.
4. Contractor must notify the architect of any discrepancies before proceeding.
5. All drawings to be read in conjunction with all other consultants drawings and specs.

Rev.	Date	Description
1	15.07.26	Architects note library comments
2	15.07.26	Architects note library comments
3	15.07.26	Architects note library comments
4	15.07.26	Architects note library comments

DBD Architectural Consultancy Ltd
50 Broad Street, Leek,
Staffordshire ST13 3NS
01538 383119
mail@dbdconsultants.co.uk
www.dbdconsultants.co.uk

Mr and Mrs White
The Barn, Cotton Grange Farm
Blisstone Road
ST13 7JZ
Leek

Construction of Horse Exercise Arena

Proposed Site Plan

Issue	Revised	Date	By
1	1	14.06.2024	2637

Drawing Number: **PL03C**