




North Elevation 1:100

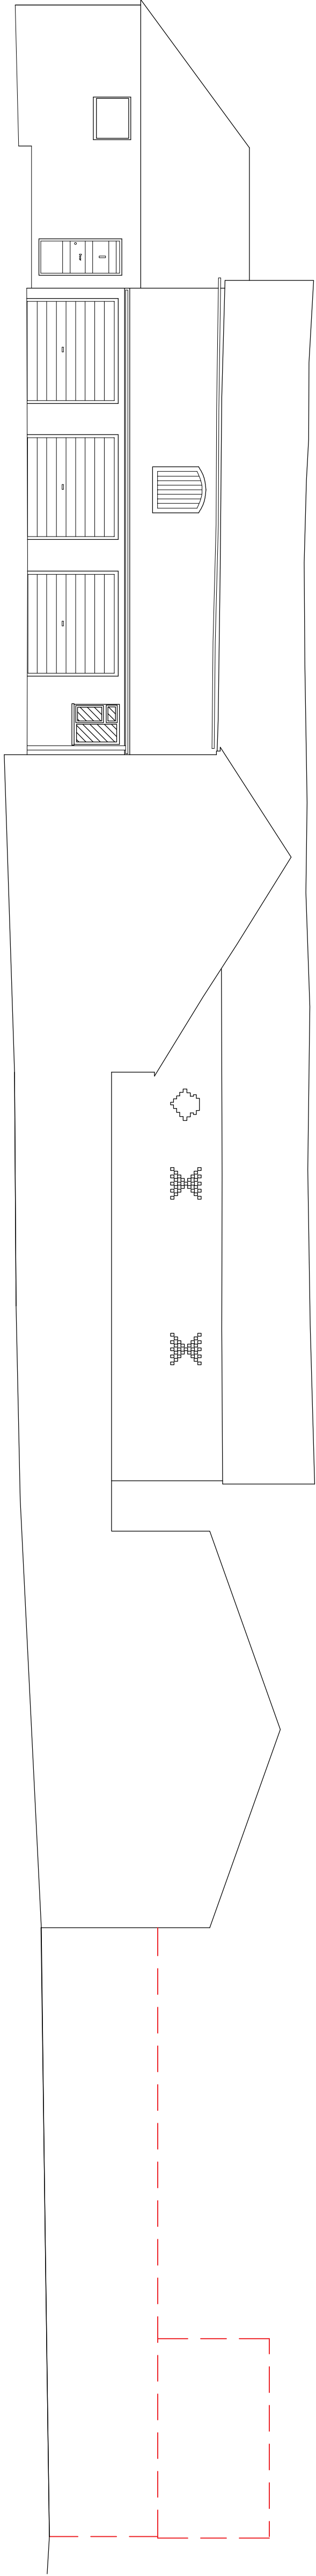


South Elevation 1:100

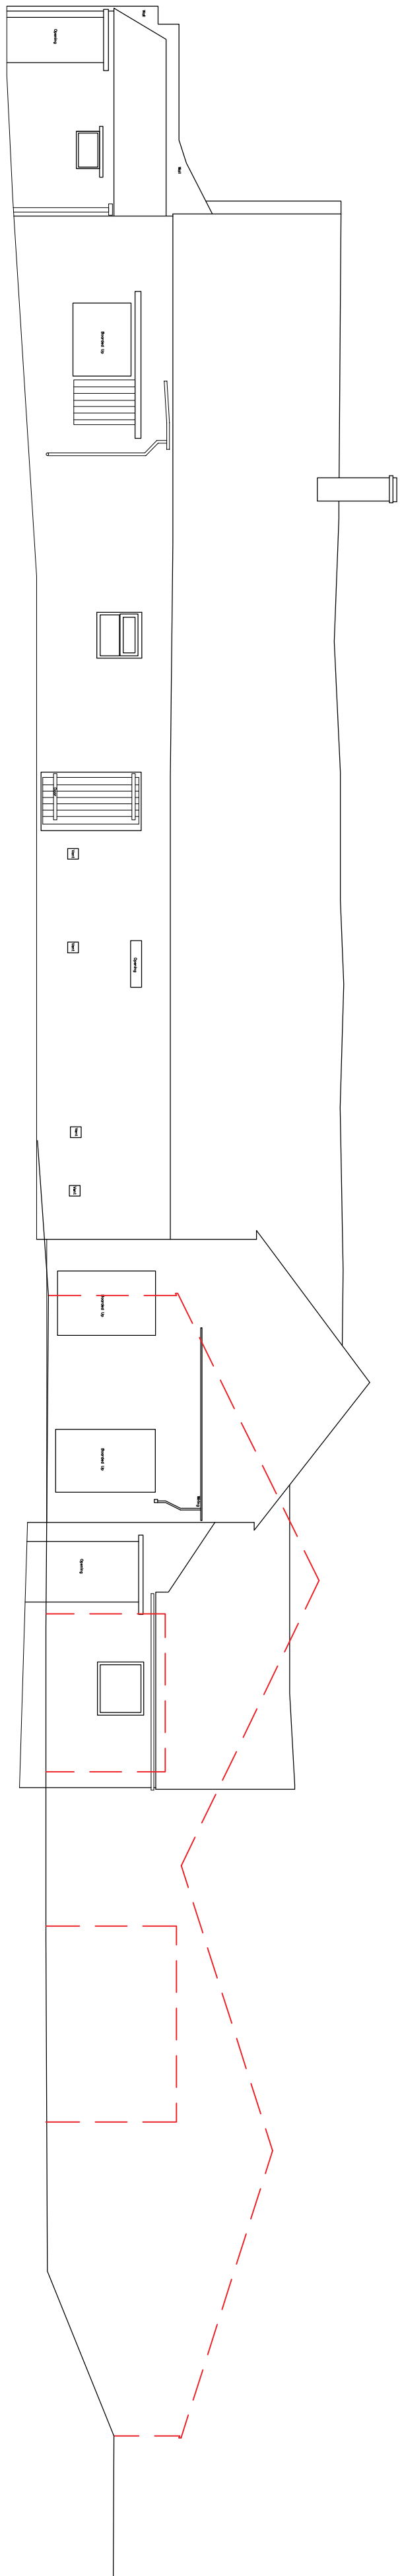

East Elevation 1:100

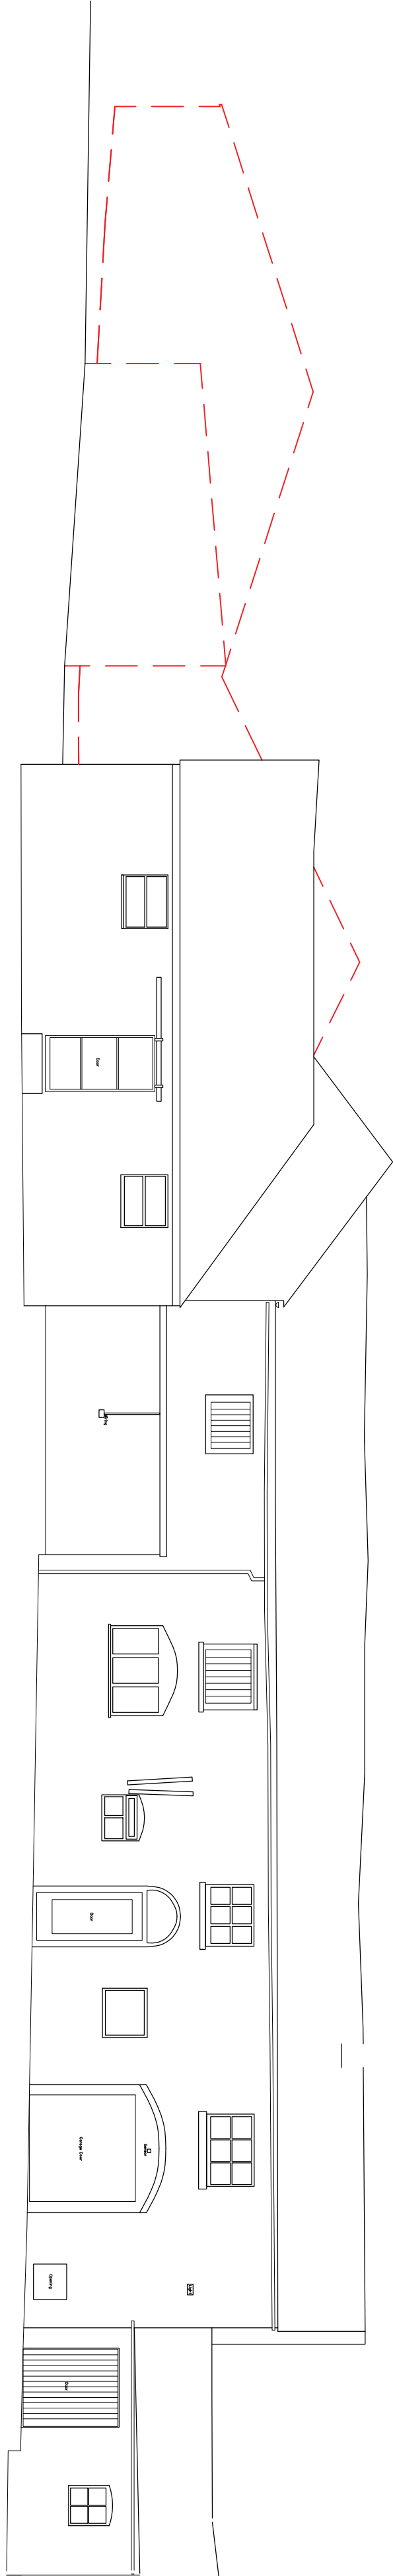

West Elevation 1:100

 

Hewitt&Carr Architects
A. Design/Architect 117-19 Leek Road | Cheddale | ST10 1JE
T. 0153 555889
E. enquiries@hccarchitects.co.uk
W. www.hccarchitects.co.uk

Client
HG PA & R J Whitehurst

Project
Proposed Barn Conversion
Parkfields Farm, Cherry Lane,
Cheddale, Staffordshire

Title
Elevations as proposed

Status
Planning
Date
July 2026
Scale @A1 As Stated

Project No.
00987 PL(0) 16

Drawing No.

Rev