


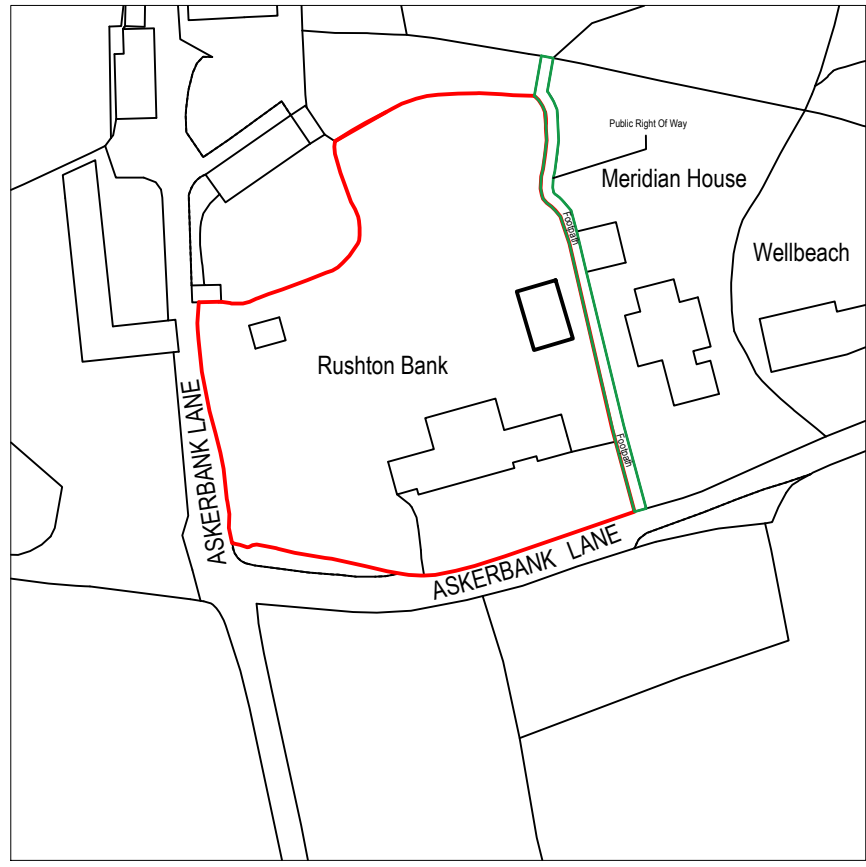
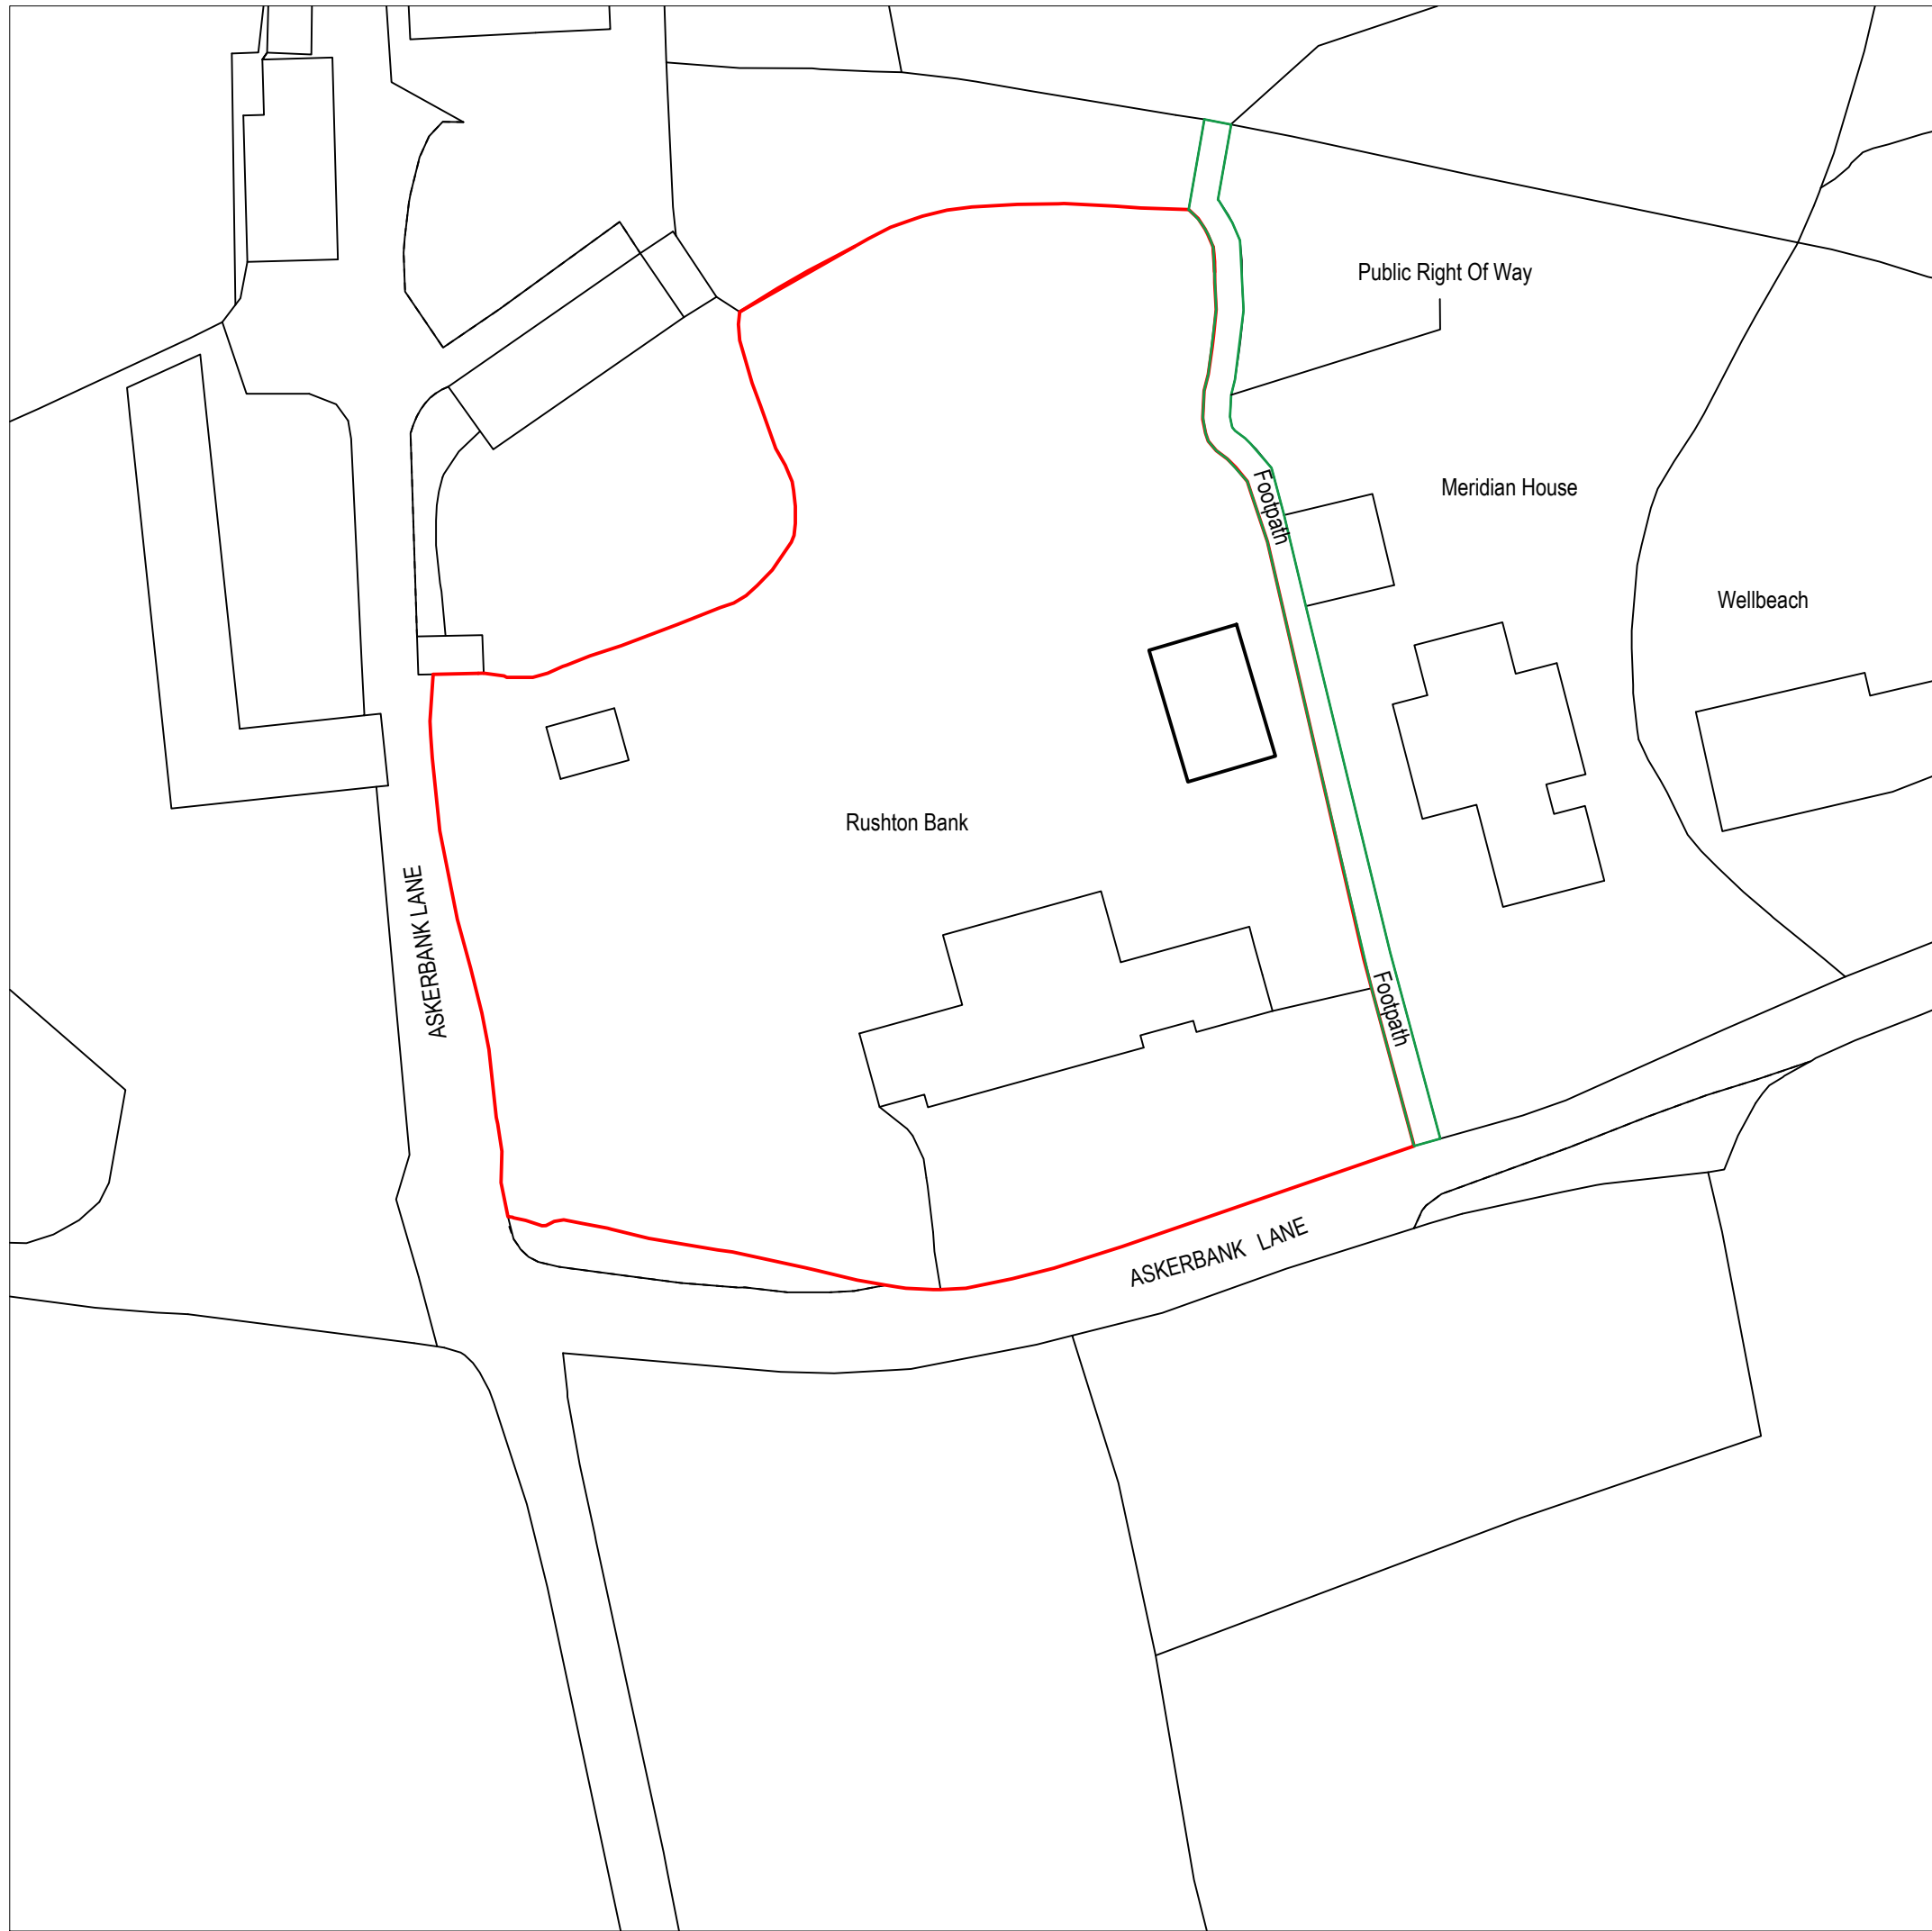


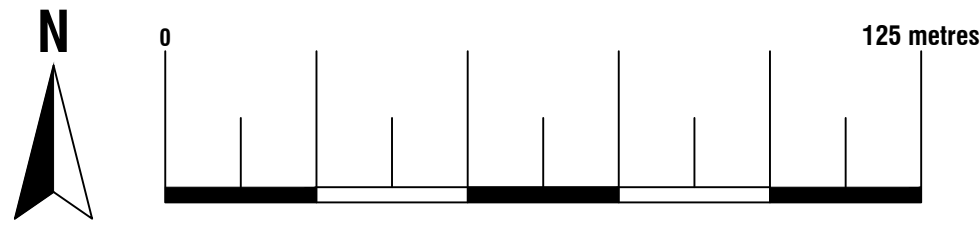


Location Plan
Scale 1:1250
© Crown Copyright and database rights 2025
OS 100047474

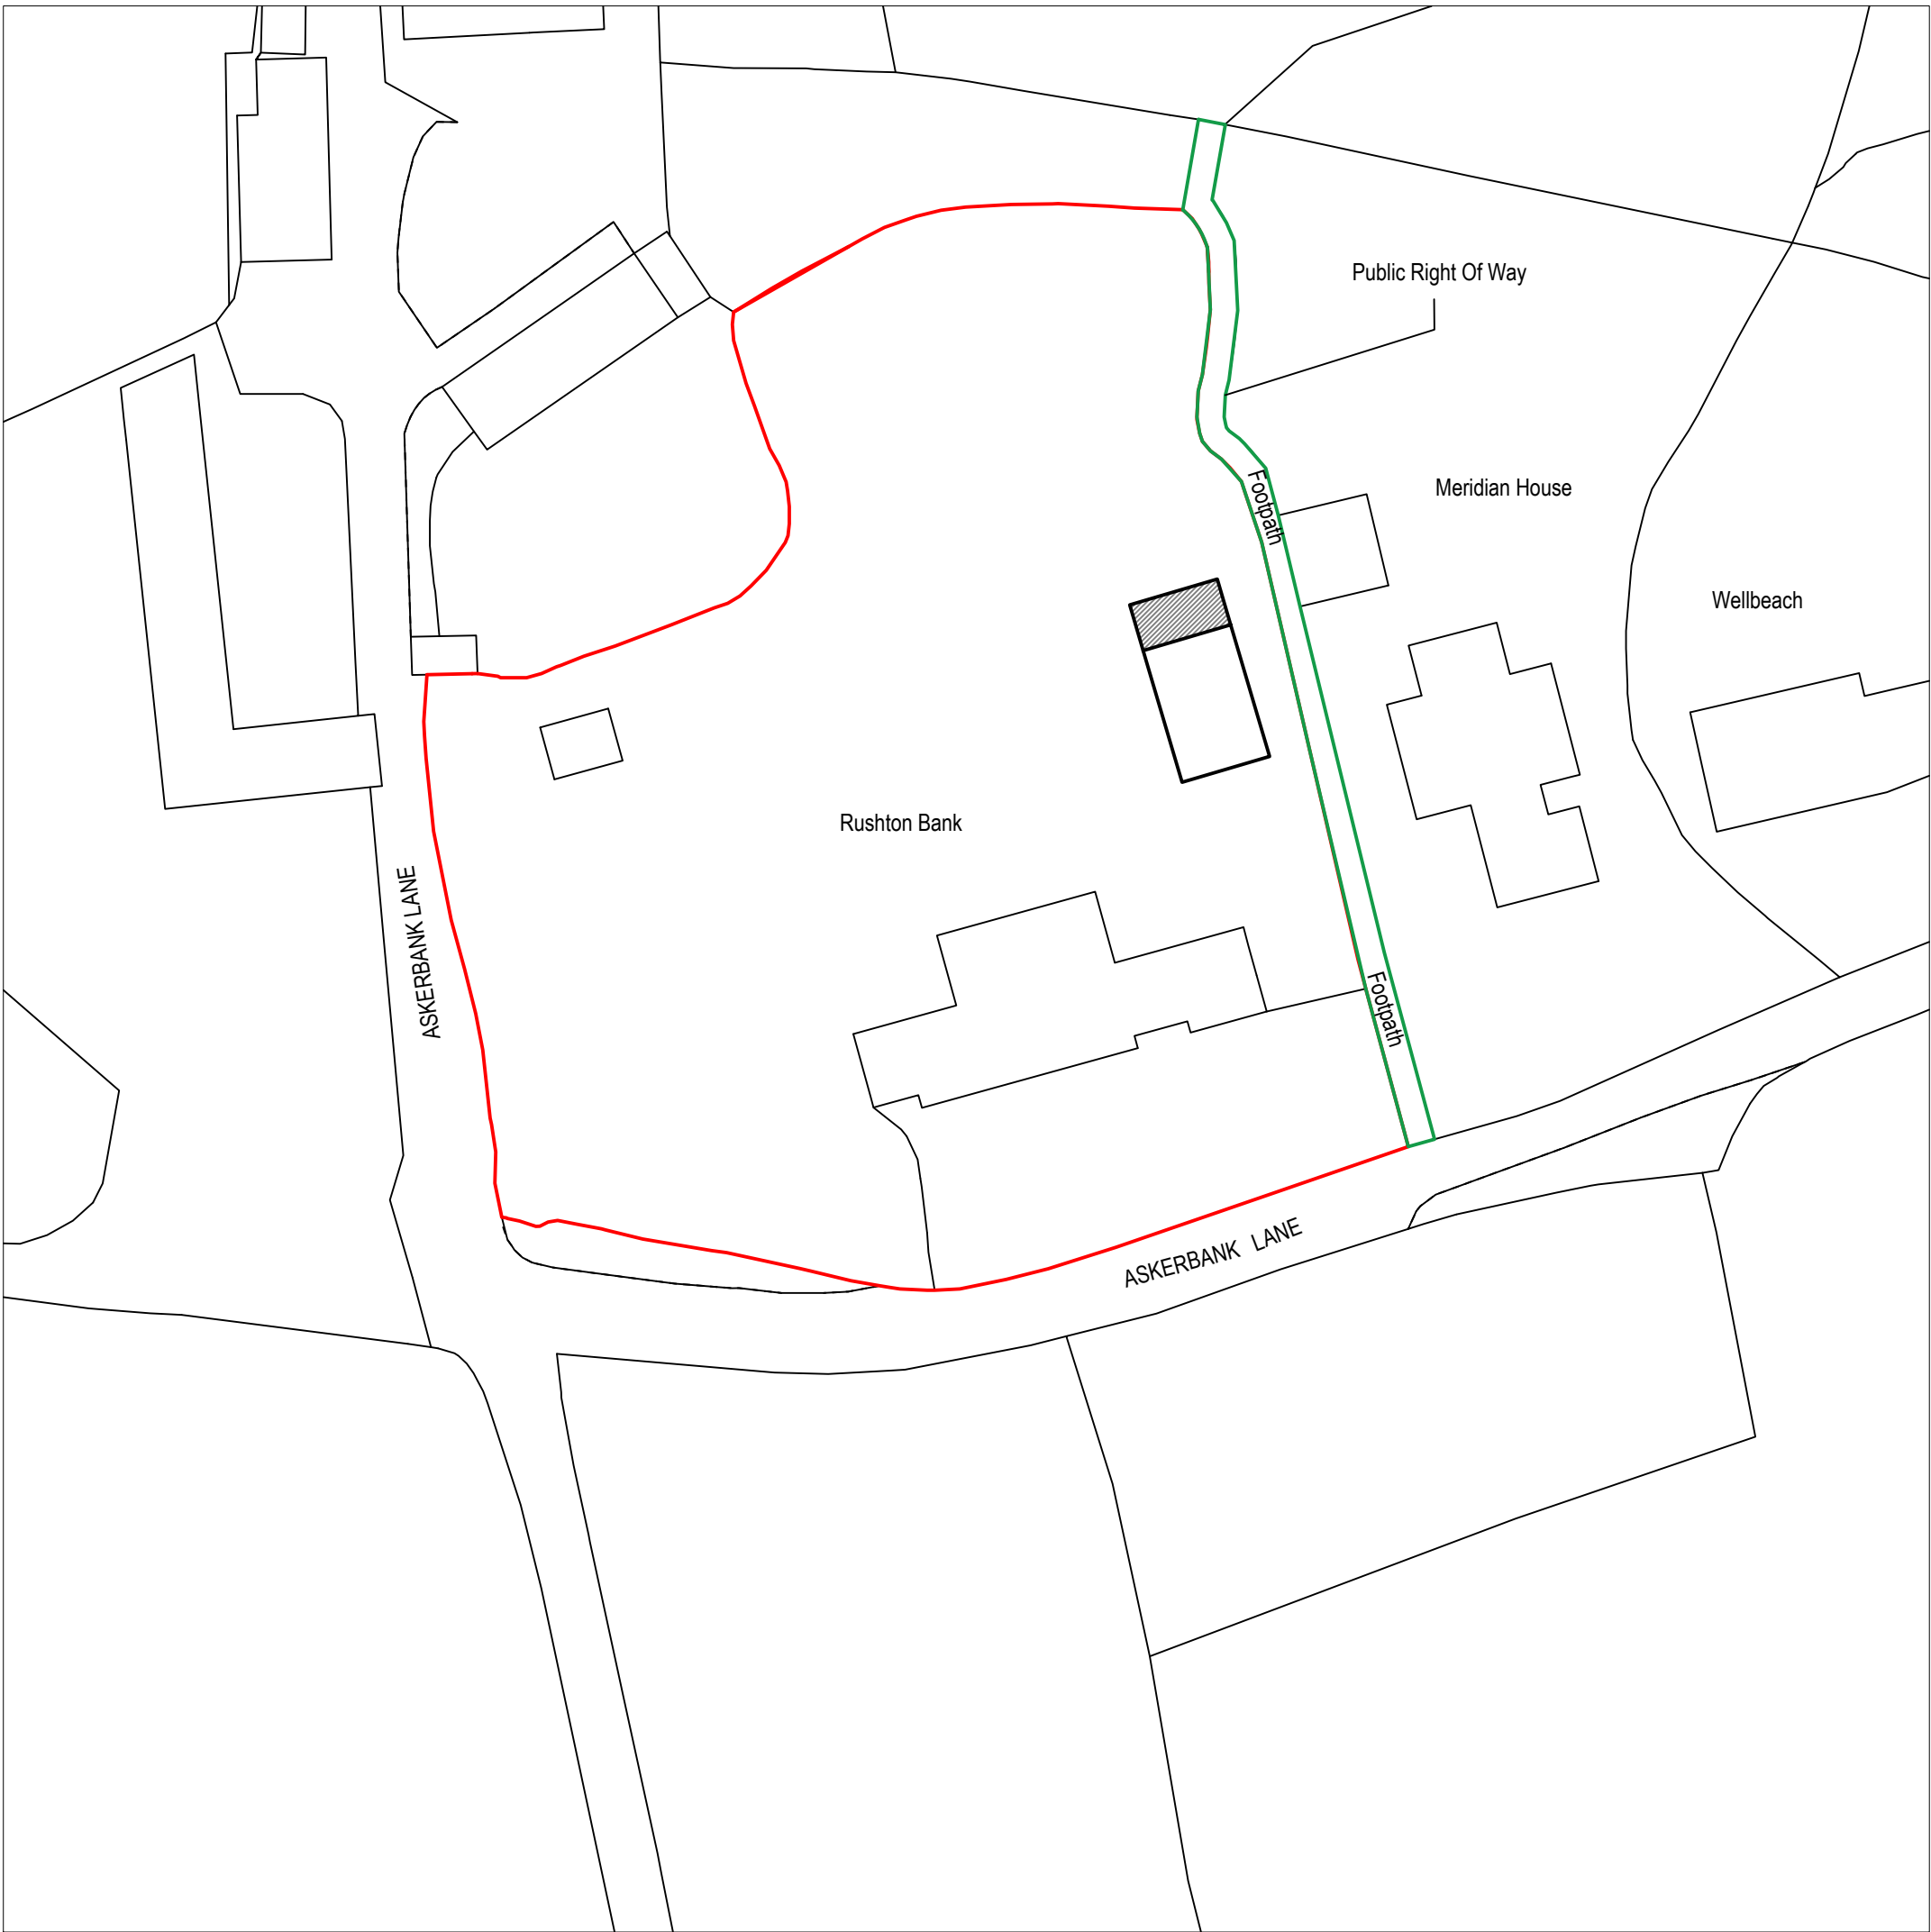

Existing Block Plan
Scale 1:500
© Crown Copyright and database rights 2025
OS 100047474

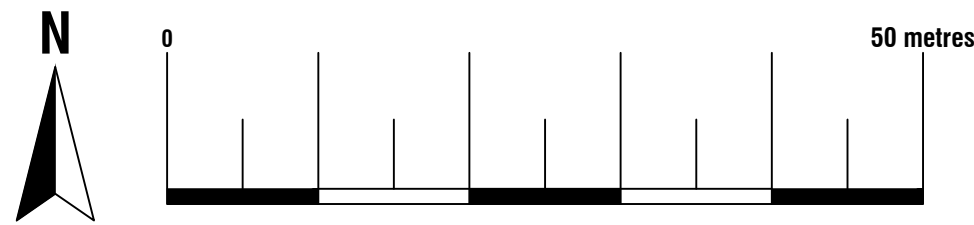

Proposed Block Plan
Scale 1:500
© Crown Copyright and database rights 2025
OS 100047474

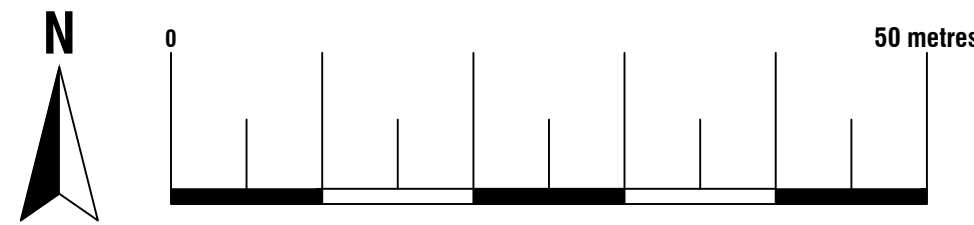




ArkiPlan Architectural Ltd • Enquiries@ArkiPlan.co.uk
Lytchett House, 13 Freeland Park, Wareham Road, Poole, Dorset, BH16 6FA

Site	Rushton Bank, Askerbank Lane, Rushton Spencer SK11 0QU	Date	08.07.2026		
		Sheet	25-3221	D01	REV 03
		Job	Garage Conversion		
		Scale	1:500, 1:1250 @A1, 1:1000, 1:2500 @A3		
Title Number	-	Title	As Shown		



Proposed Block Plan



Scale 1:200
© Crown Copyright and database rights 2025
OS 100047474

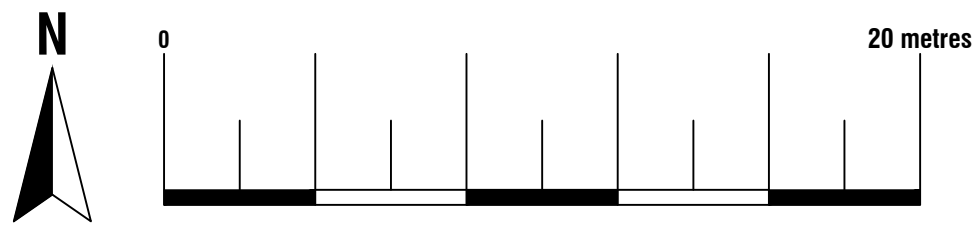




Arkiplan Architectural Ltd • Enquiries@ArkiPlan.co.uk
Lytchett House, 13 Freeland Park, Wareham Road, Poole, Dorset, BH16 6FA

Site	Rushton Bank, Askerbank Lane, Rushton Spencer SK11 0QU	Date	08.07.2026		
		Sheet	25-3221	D02	REV 03
		Job	Garage Conversion		
		Scale	1:500, 1:1250 @A1, 1:1000, 1:2500 @A3		
Title Number	-	Title	As Shown		

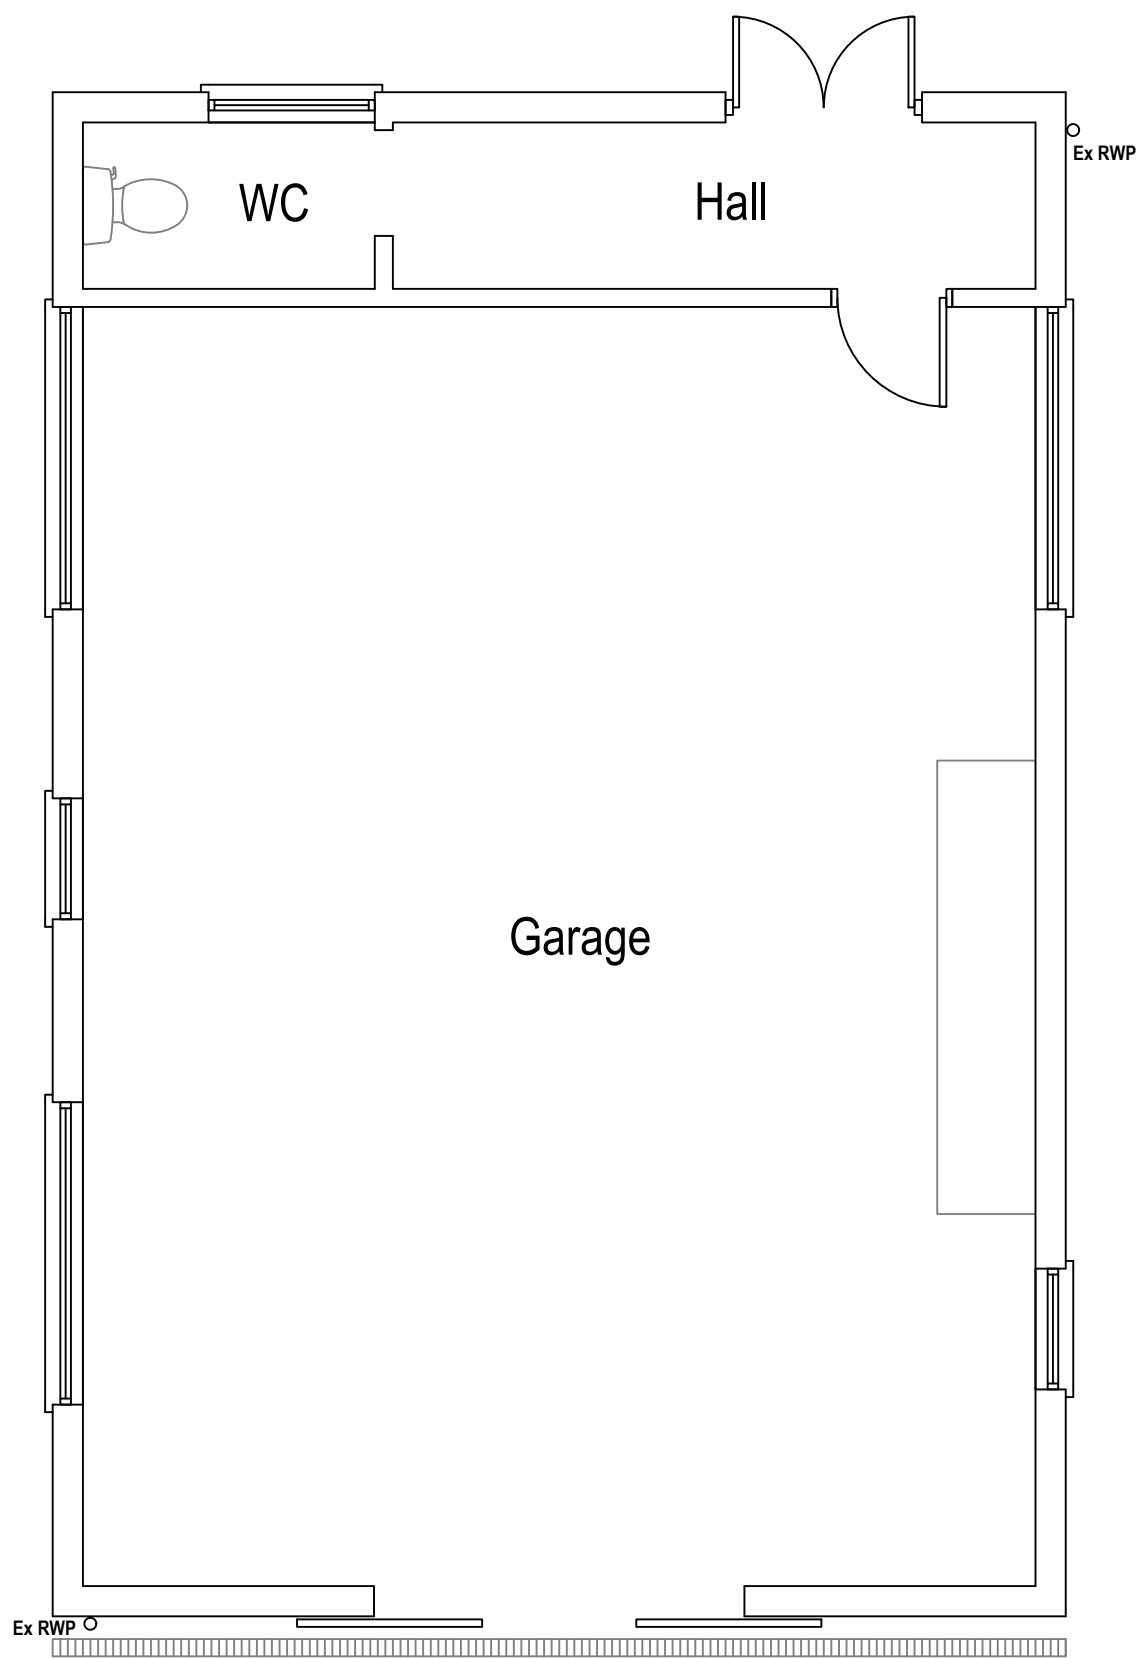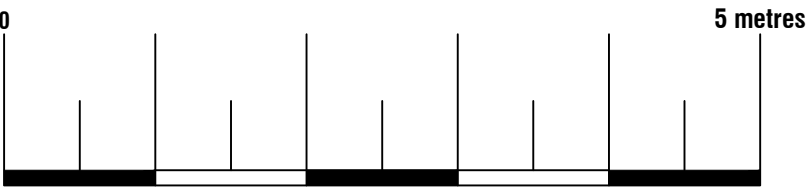


Existing Ground Floor Plan


Area ca. 60.98 m²


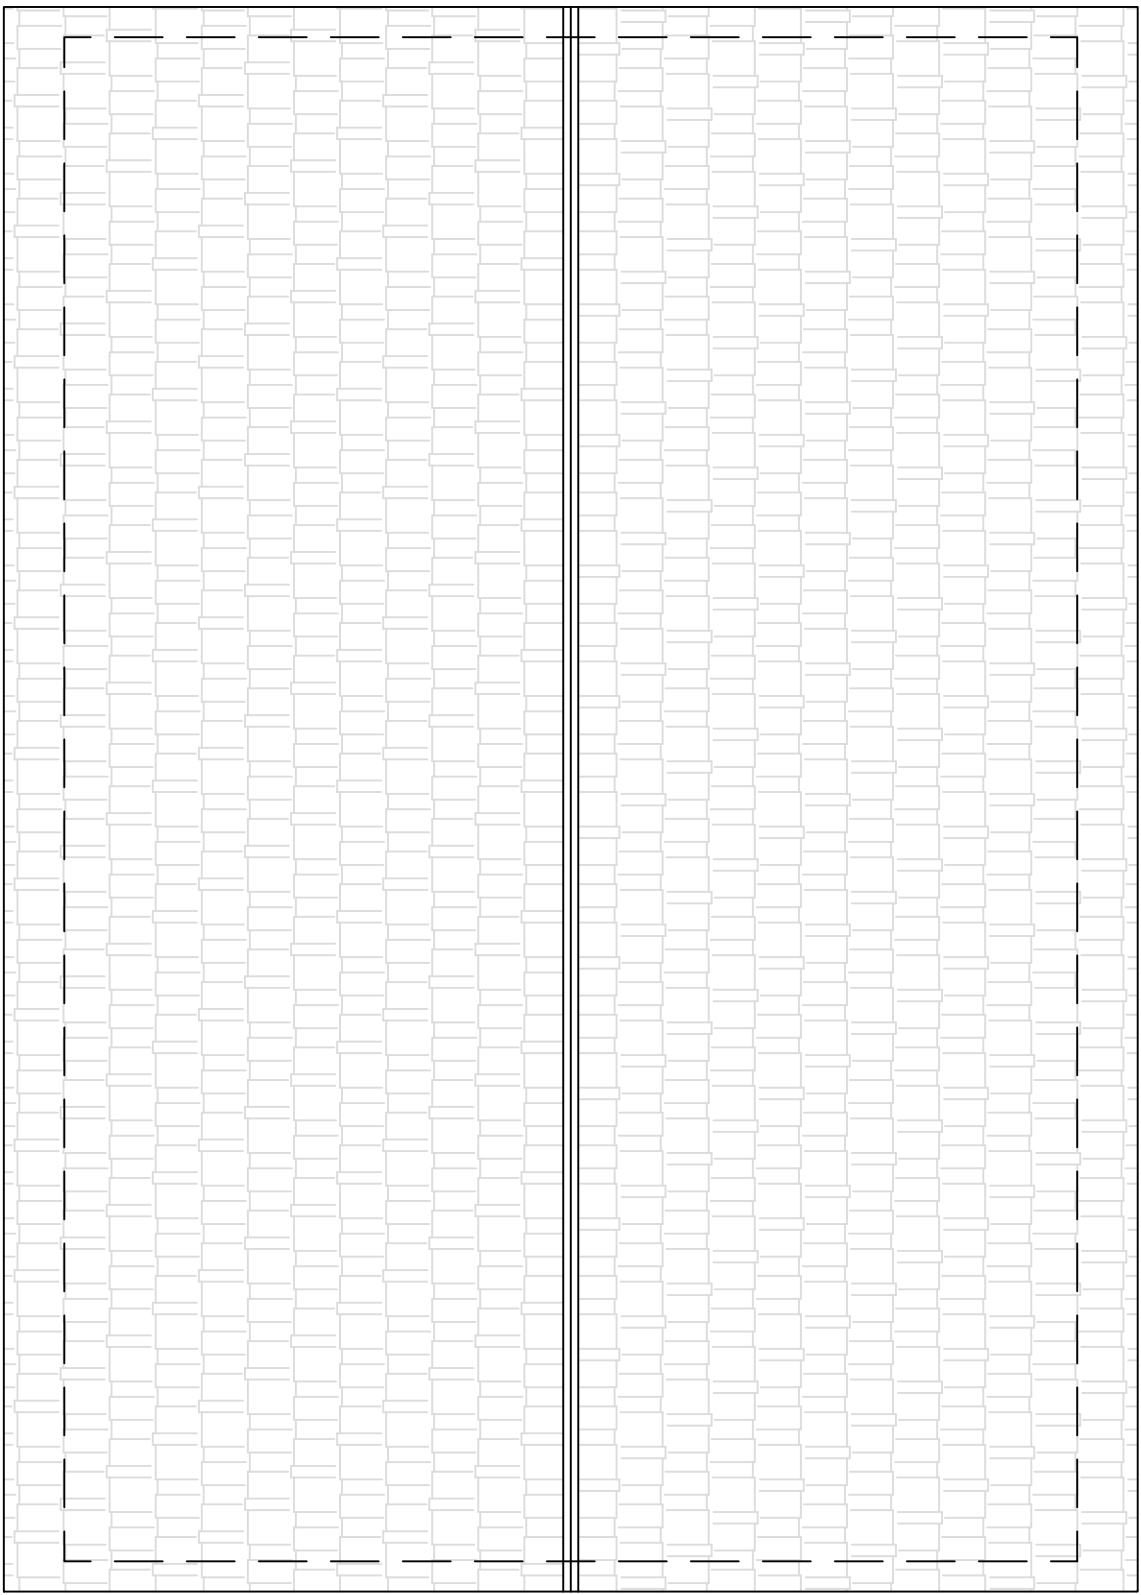



Existing Roof Plan

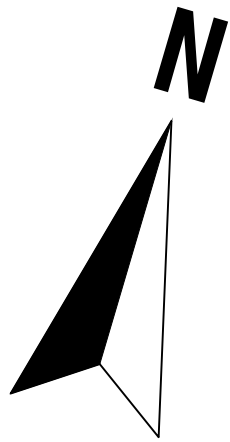


Arkiplan ArkiPlan Architectural Ltd • Enquiries@ArkiPlan.co.uk Lytchett House, 13 Freeland Park, Wareham Road, Poole, Dorset, BH16 6FA			
Site	Rushton Bank, Askerbank Lane, Rushton Spencer SK11 0QU	Date	08.07.2026
		Sheet	25-3221 D03 REV 03
		Job	Garage Conversion
		Scale	1:50 @A1, 1:100 @A3
Title Number	-	Title	As Shown

 
 Boundary line
 Demolished
 Details above
 Wall outline below roof

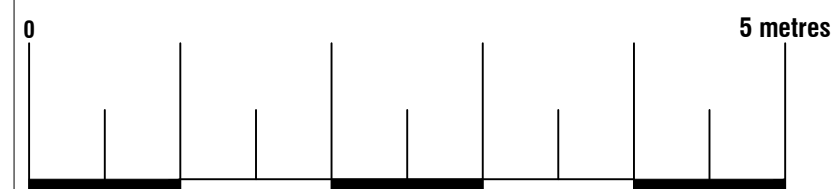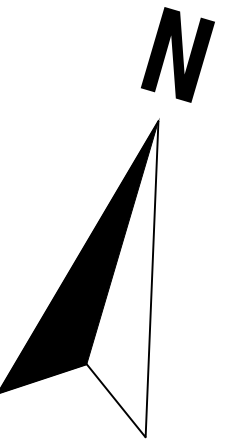


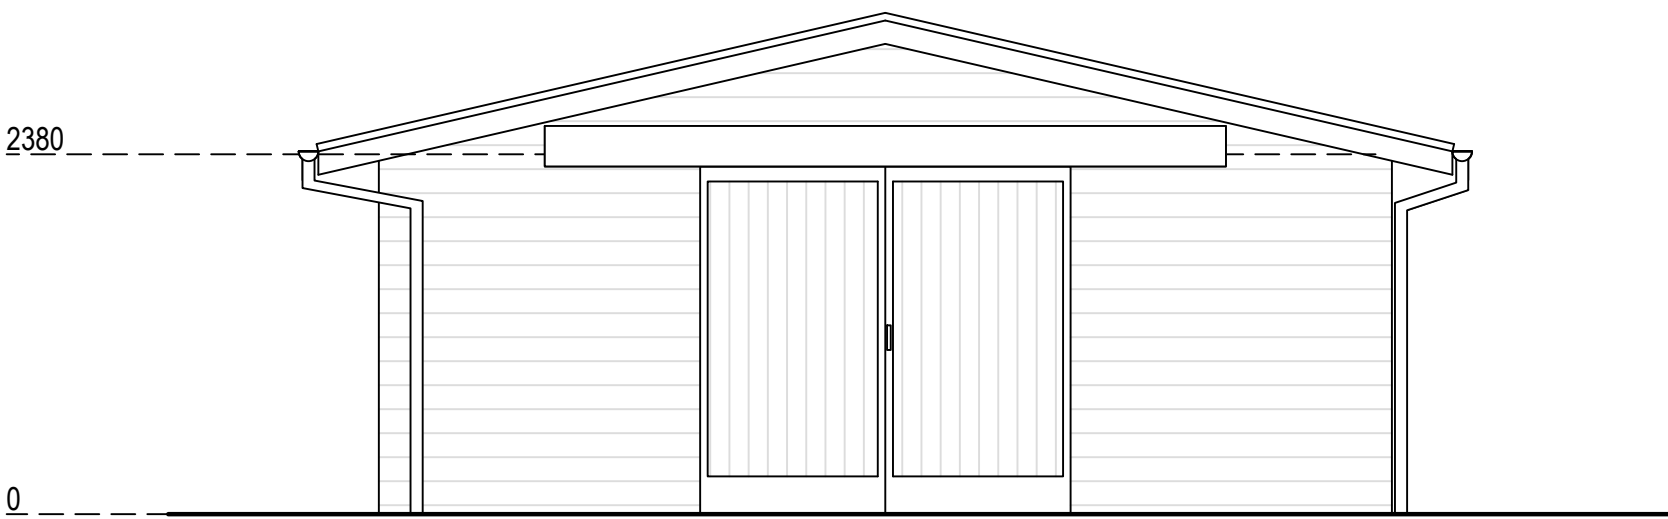


Existing South Elevation

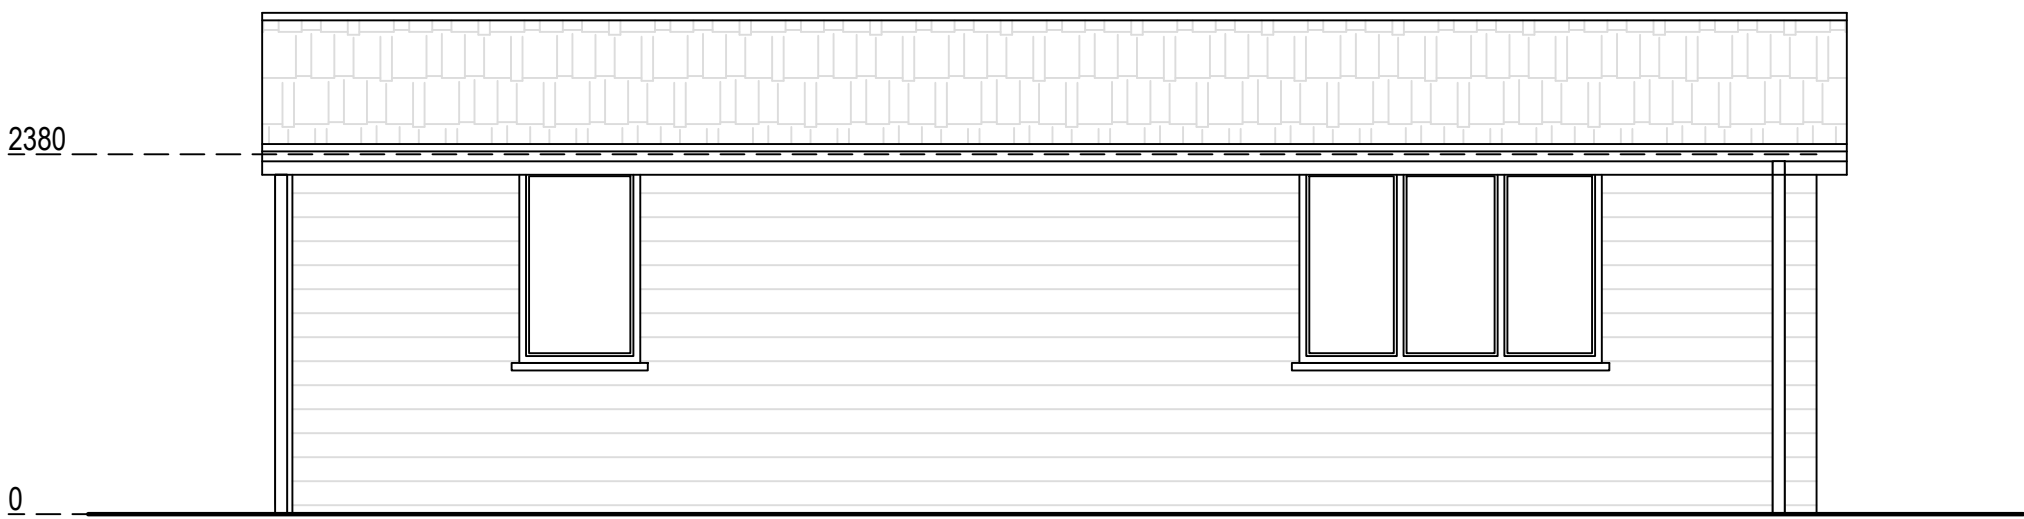


Existing East Elevation

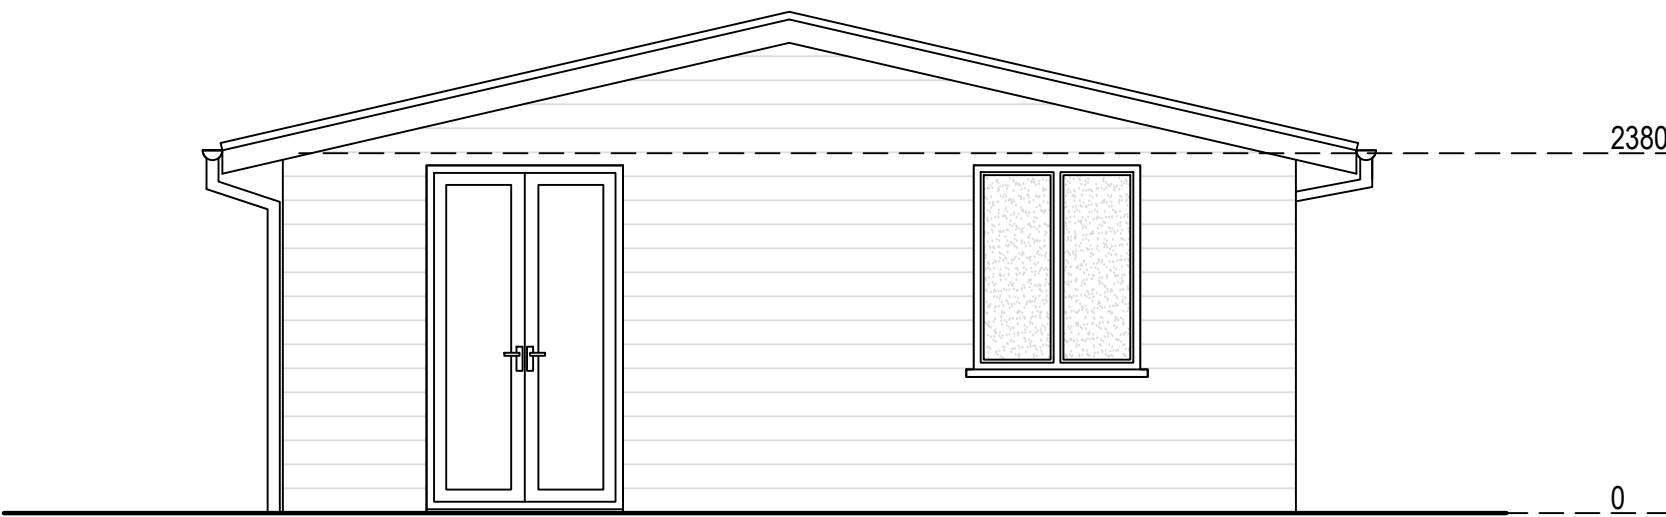

Existing North Elevation

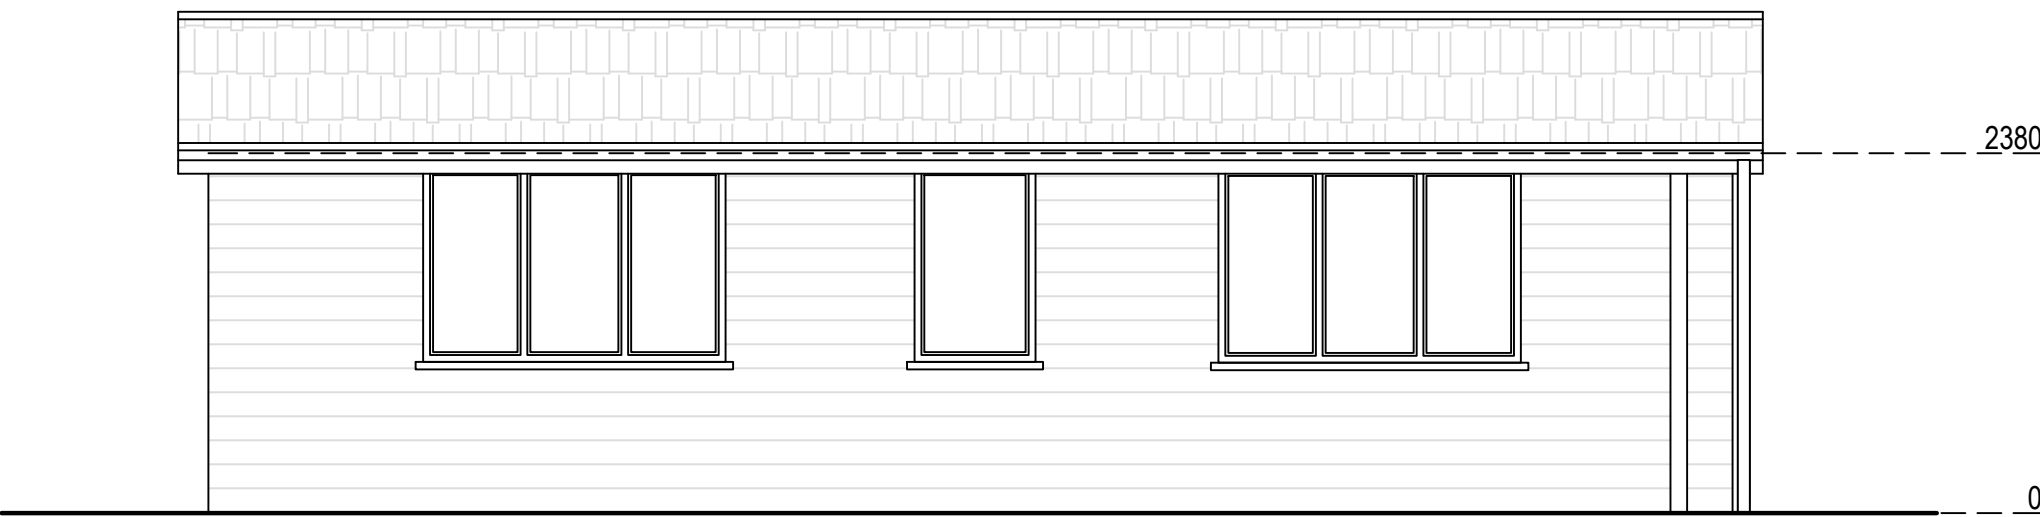

Existing West Elevation

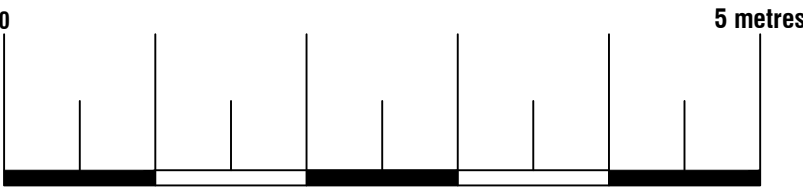


Existing Materials:
Walls: Timber
Pitched roof: Tile
Windows: Timber, UPVC




Arkiplan Architectural Ltd • Enquiries@ArkiPlan.co.uk
Lytchett House, 13 Freeland Park, Wareham Road, Poole, Dorset, BH16 6FA


Site	Rushton Bank, Askerbank Lane, Rushton Spencer SK11 0QU	Date	08.07.2026		
		Sheet	25-3221	D05	REV 03
		Job	Garage Conversion		
		Scale	1:50 @A1, 1:100 @A3		
Title Number	-	Title	As Shown		

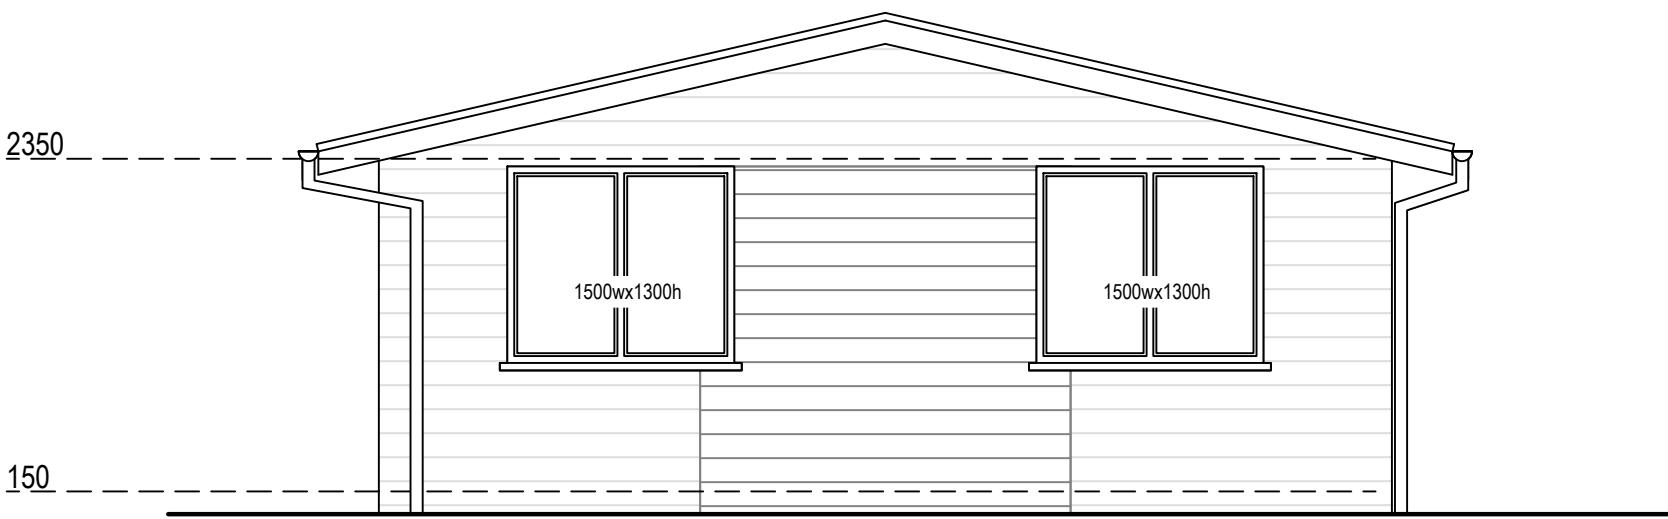


Proposed South Elevation

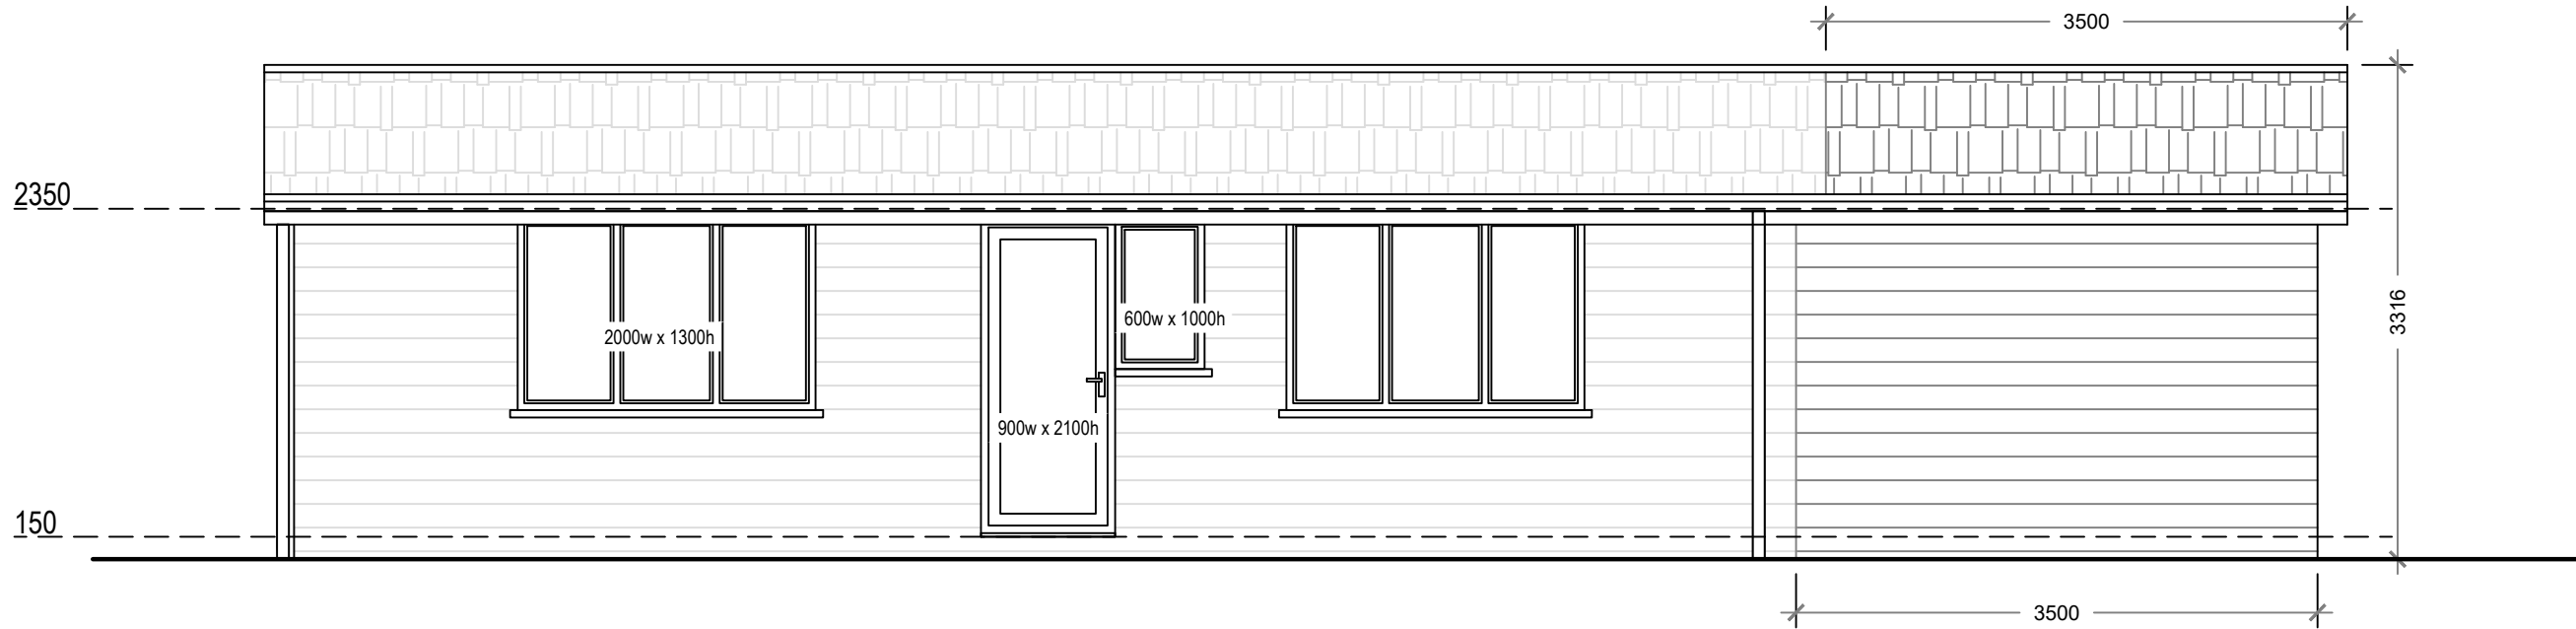


Proposed East Elevation

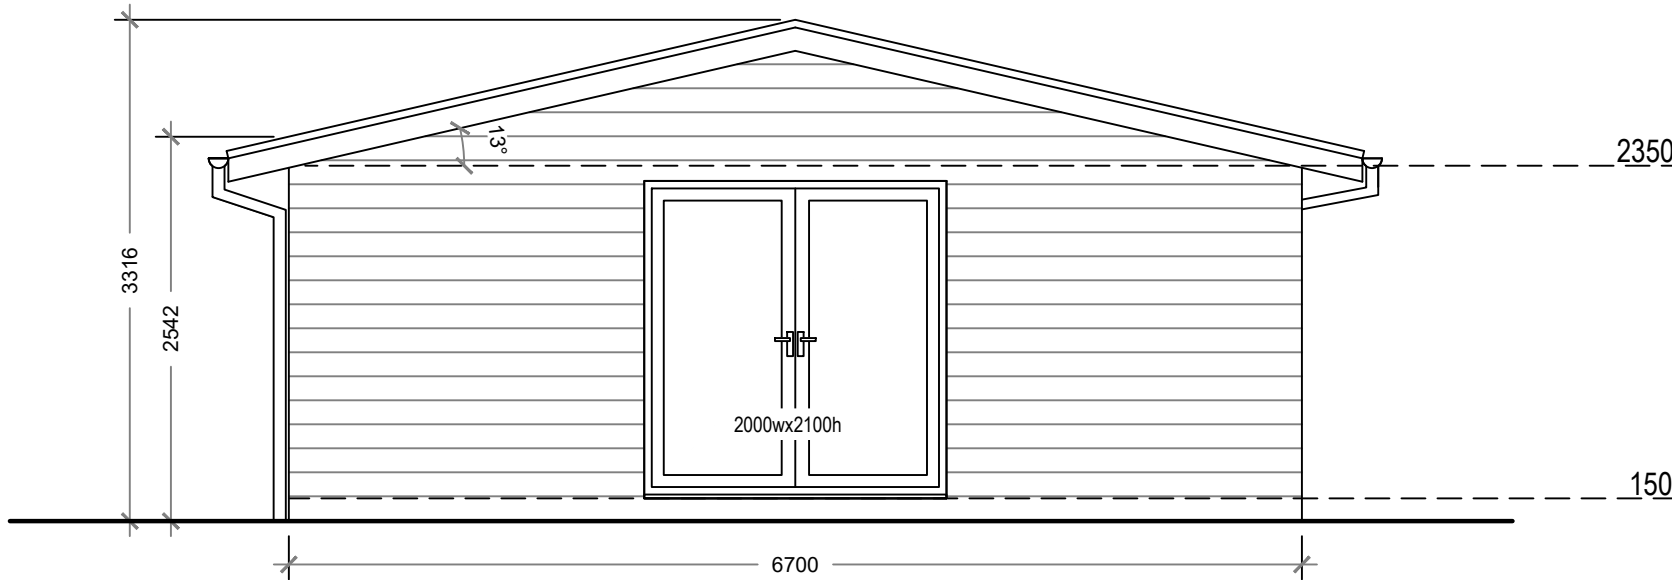

Proposed North Elevation

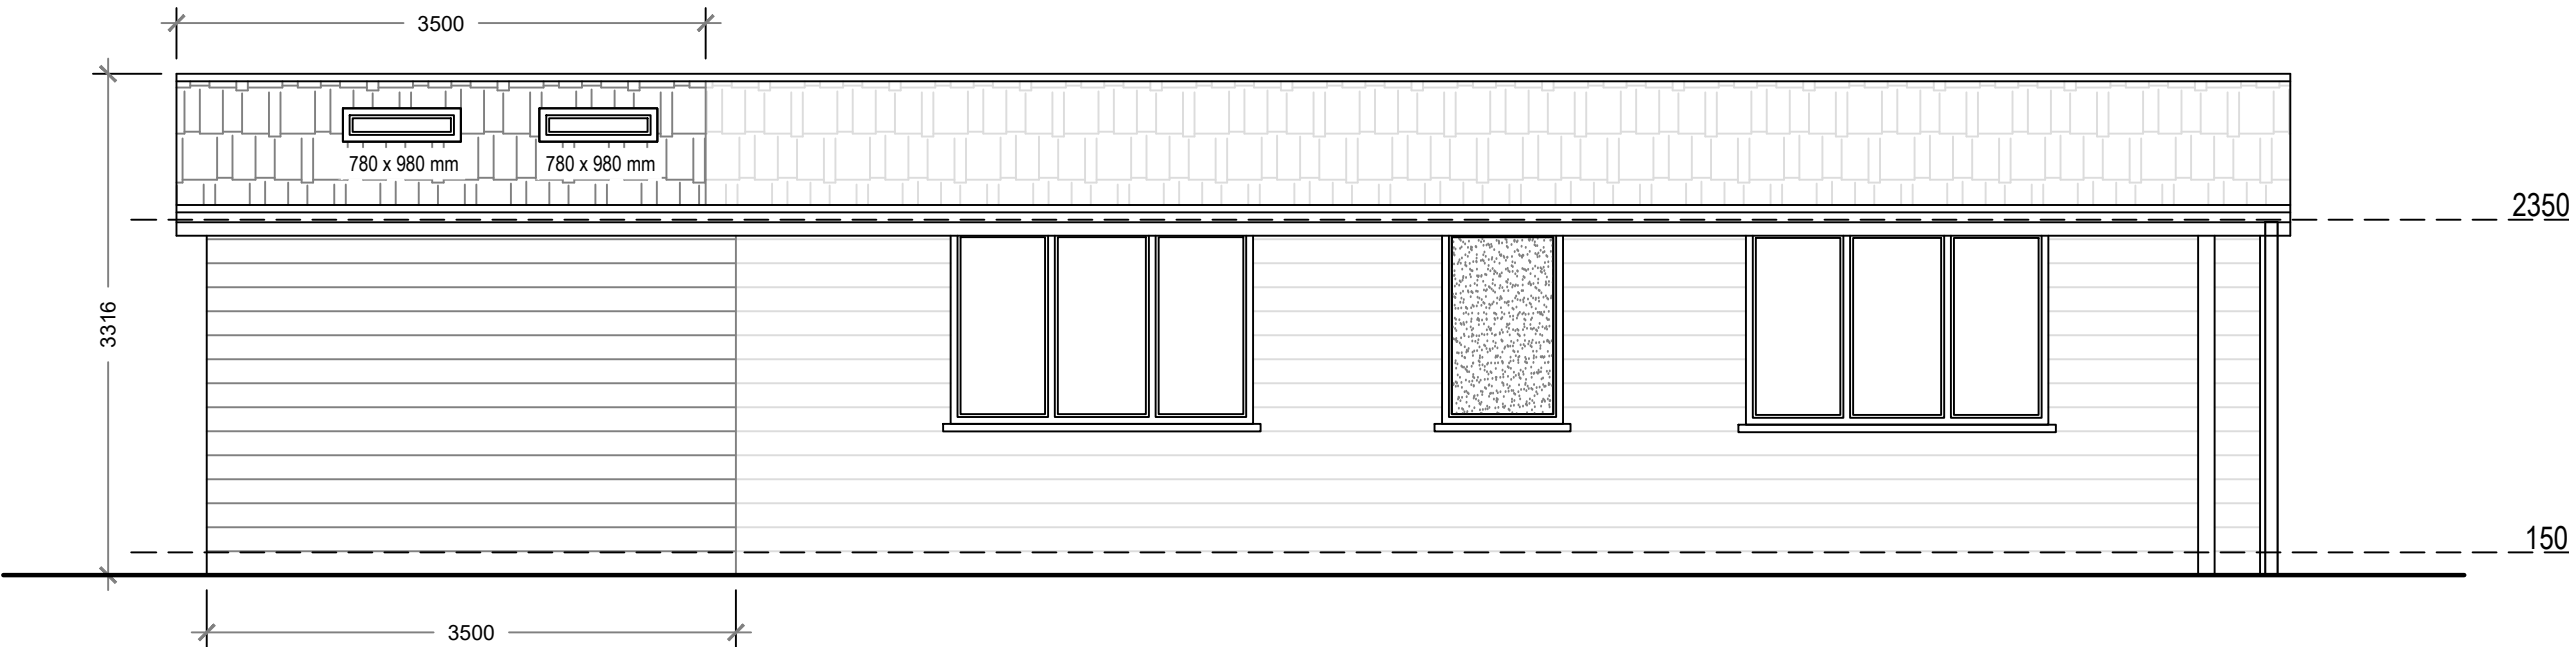

Proposed West Elevation

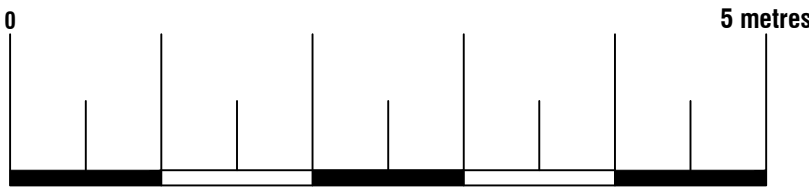

Proposed Materials:
Ground Floor Walls: Horizontal timber cladding (timber frame)
Pitched roof: Tile to match existing
Windows: White UPVC
Skylights: Size as indicated (not protruding more than 150mm above the existing roof plane)



ArkiPlan Architectural Ltd • Enquiries@ArkiPlan.co.uk
Lytchett House, 13 Freeland Park, Wareham Road, Poole, Dorset, BH16 6FA

Site	Rushton Bank, Askerbank Lane, Rushton Spencer SK11 0QU	Date	08.07.2026		
		Sheet	25-3221	D06	REV 03
		Job	Garage Conversion		
		Scale	1:50 @A1, 1:100 @A3		
Title Number	-	Title	As Shown		