



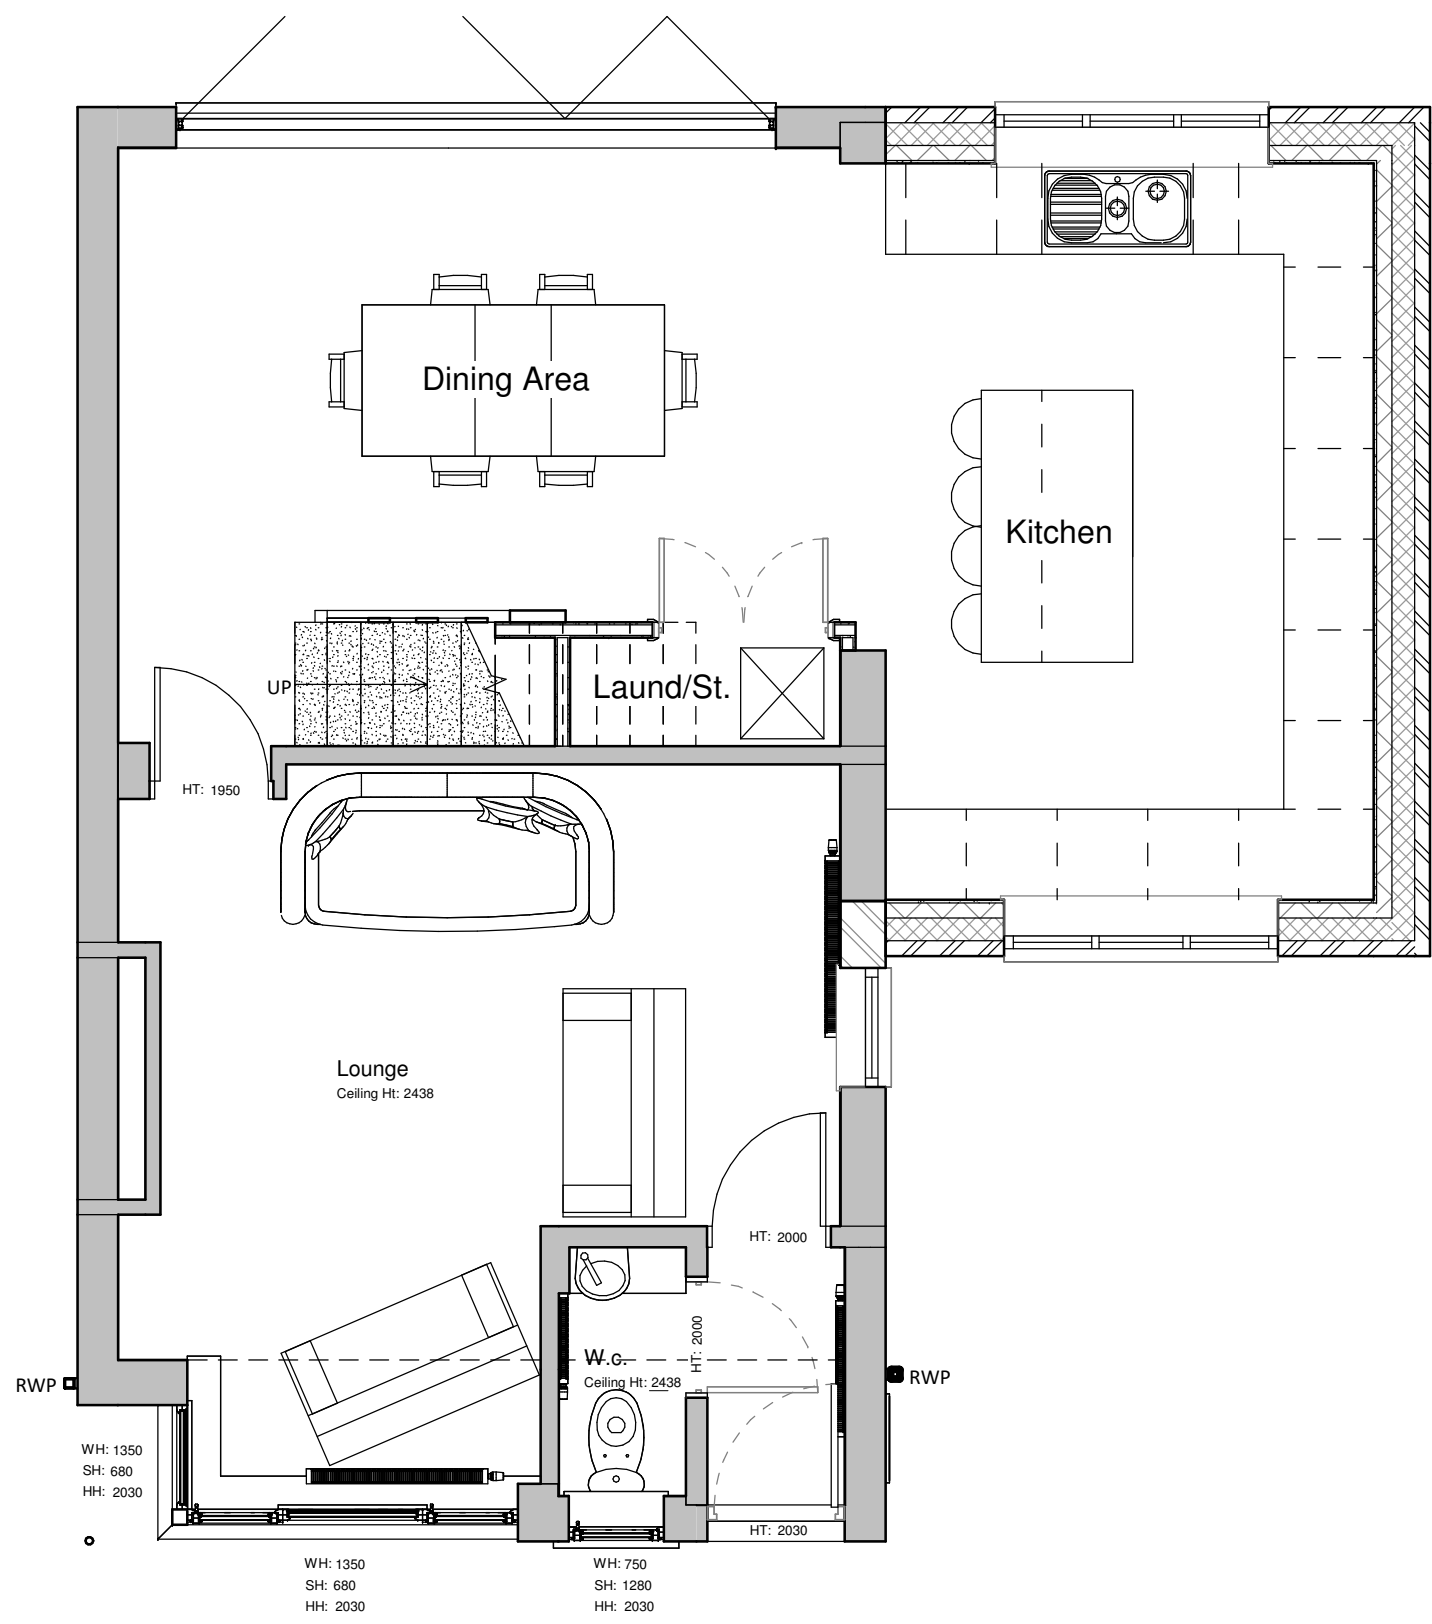

Proposed Ground Floor Plan
1 : 50

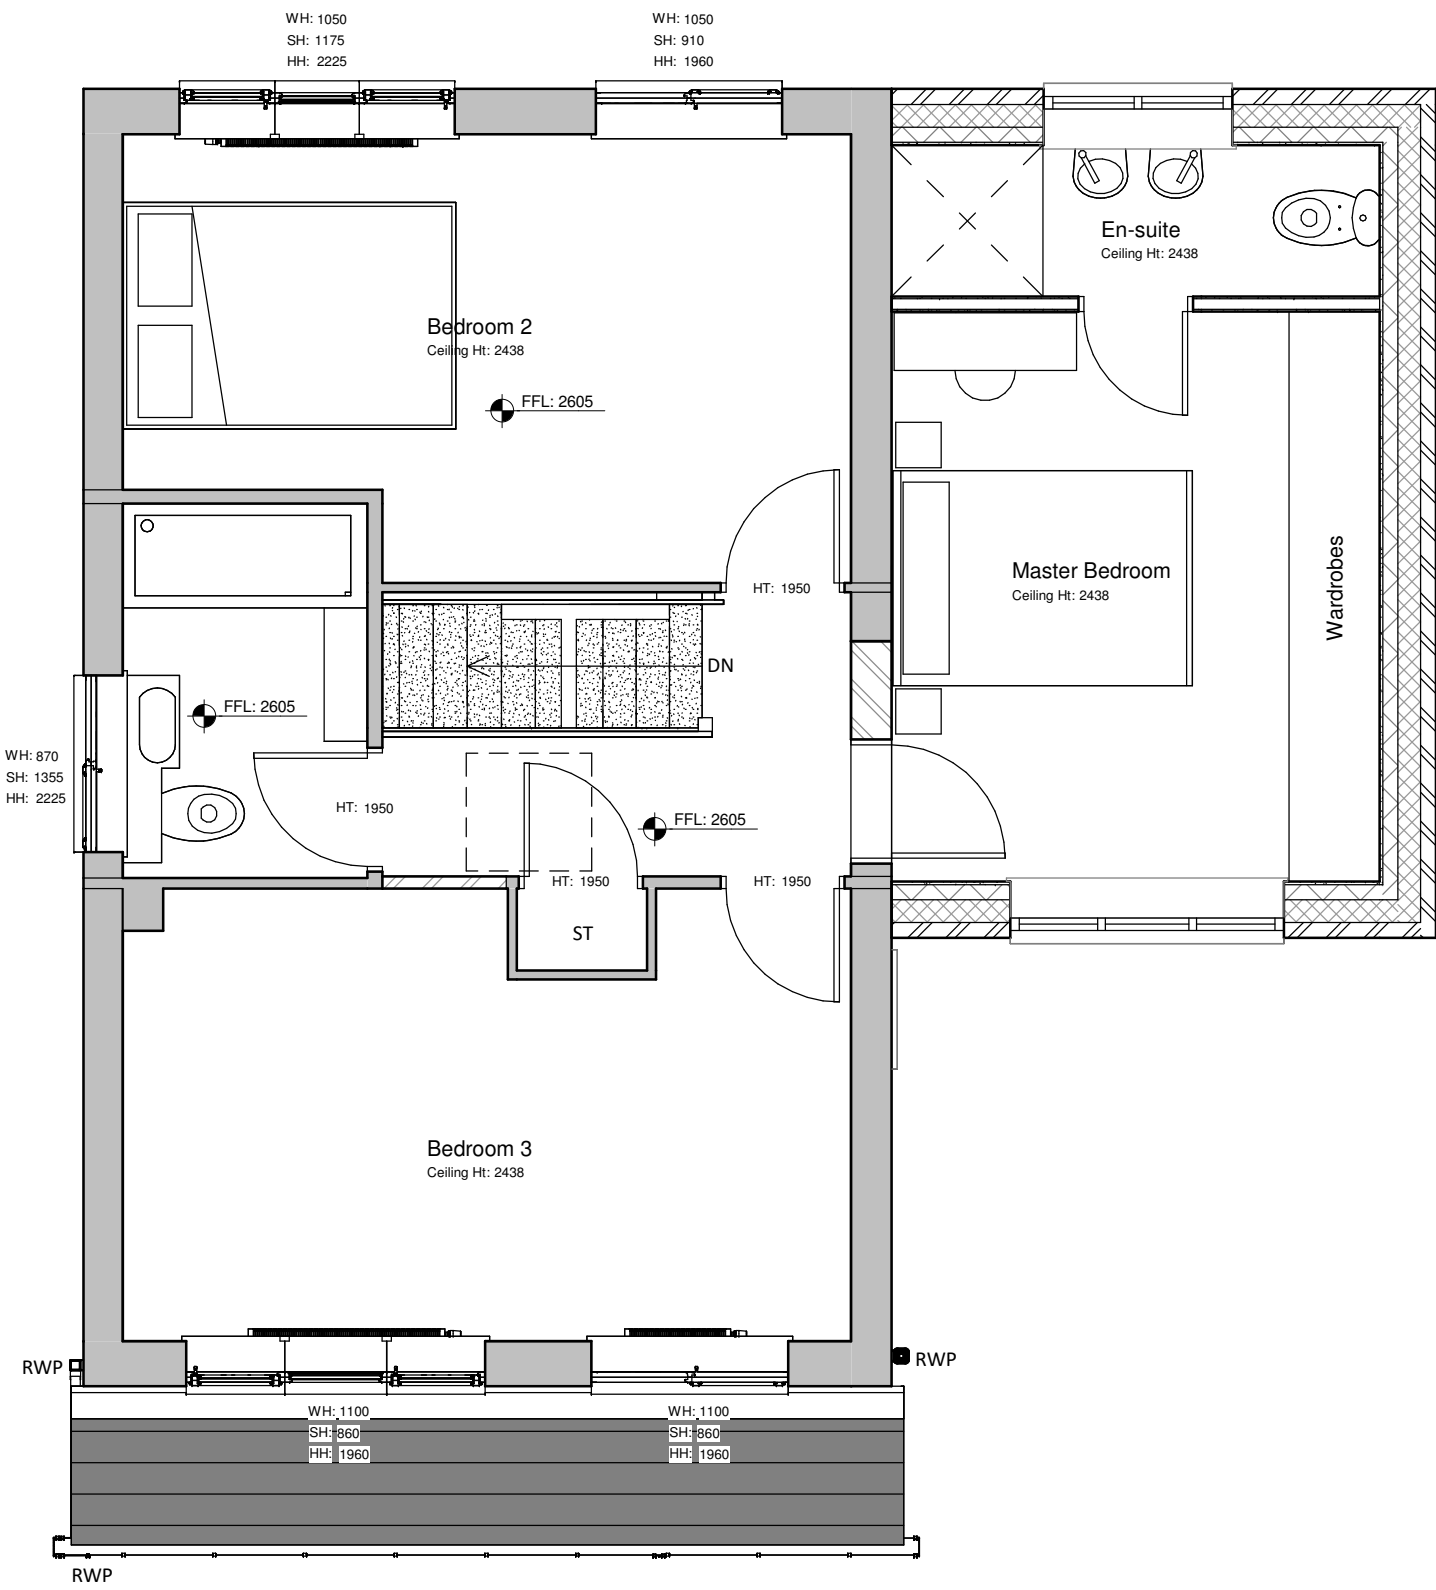

Proposed First Floor Plan
1 : 50

GENERAL NOTES		
All work is to be completed in accordance with the planning consent notice ref:		
All building work is to conform with the 2010 Building Regulations and all subsequent revised documents and to the satisfaction of the building control officer.		
The contractor is to check all dimensions and conditions on site prior to commencing works.		
Works to be completed in strict accordance with all project specific documents produced in accordance with the CDM Regulations 2015.		
It remains the duty of the client and contractor to establish all legal boundaries on site.		
This drawing and its contents remain the copyright of EPOCH Architecture Ltd.		
KEY		
F.C.	-	Floor - Cill Height
C.H.	-	Head Height
D.H.	-	Door Head Height
[250]	-	Floor - Ceiling Height
ETP.W.I.C.#	-	Existing Four Water Inspection Chamber
(E.S.W.I.C.#	-	Existing Surface Water Inspection Chamber
(E.C.W.I.C.#	-	Existing Combined Water Inspection Chamber
(E.P.W.M.H.#	-	Existing Full Water Manhole
(E.S.W.M.H.#	-	Existing Surface Water Manhole
(E.C.W.M.H.#	-	Existing Combined Water Manhole
Rwp.	-	Rainwater Pipe
SVP	-	Soil Vent Pipe
S.S.	-	Sub-Stack
G.	-	Guiley
BIG.	-	Back Inlet Guiley

DRAWING NOTES:

0m 1m 2m 3m 4m

VISUAL SCALE 1:50 @ A1

Rev:	Details:	By/Chk:	Date:
------	----------	---------	-------



EPOCH Architecture Limited
12 Robin Hill, Biddulph Moor, Staffordshire, ST8 7NN
M: 07708 390 120
E: jonathan@epocharchitecture.co.uk
W: www.epocharchitecture.co.uk

EPOCH Architecture Limited
Registered in England & Wales: 10183190

CIAT
CHARTERED PRACTICE

Client: Mr & Mrs Biddle		
Project: 13 Dorset Drive, Biddulph Extension & Alterations		
Drawing Title: Proposed Ground & First Floor Plans		
Stage:	Status:	
Drawn By:	Date:	Scale:
Author	05/19/26	1 : 50
EPOCH Project Number:	Client Project Number:	Sheet Size:
		A1
P434 - 202 PP01		Revision: