

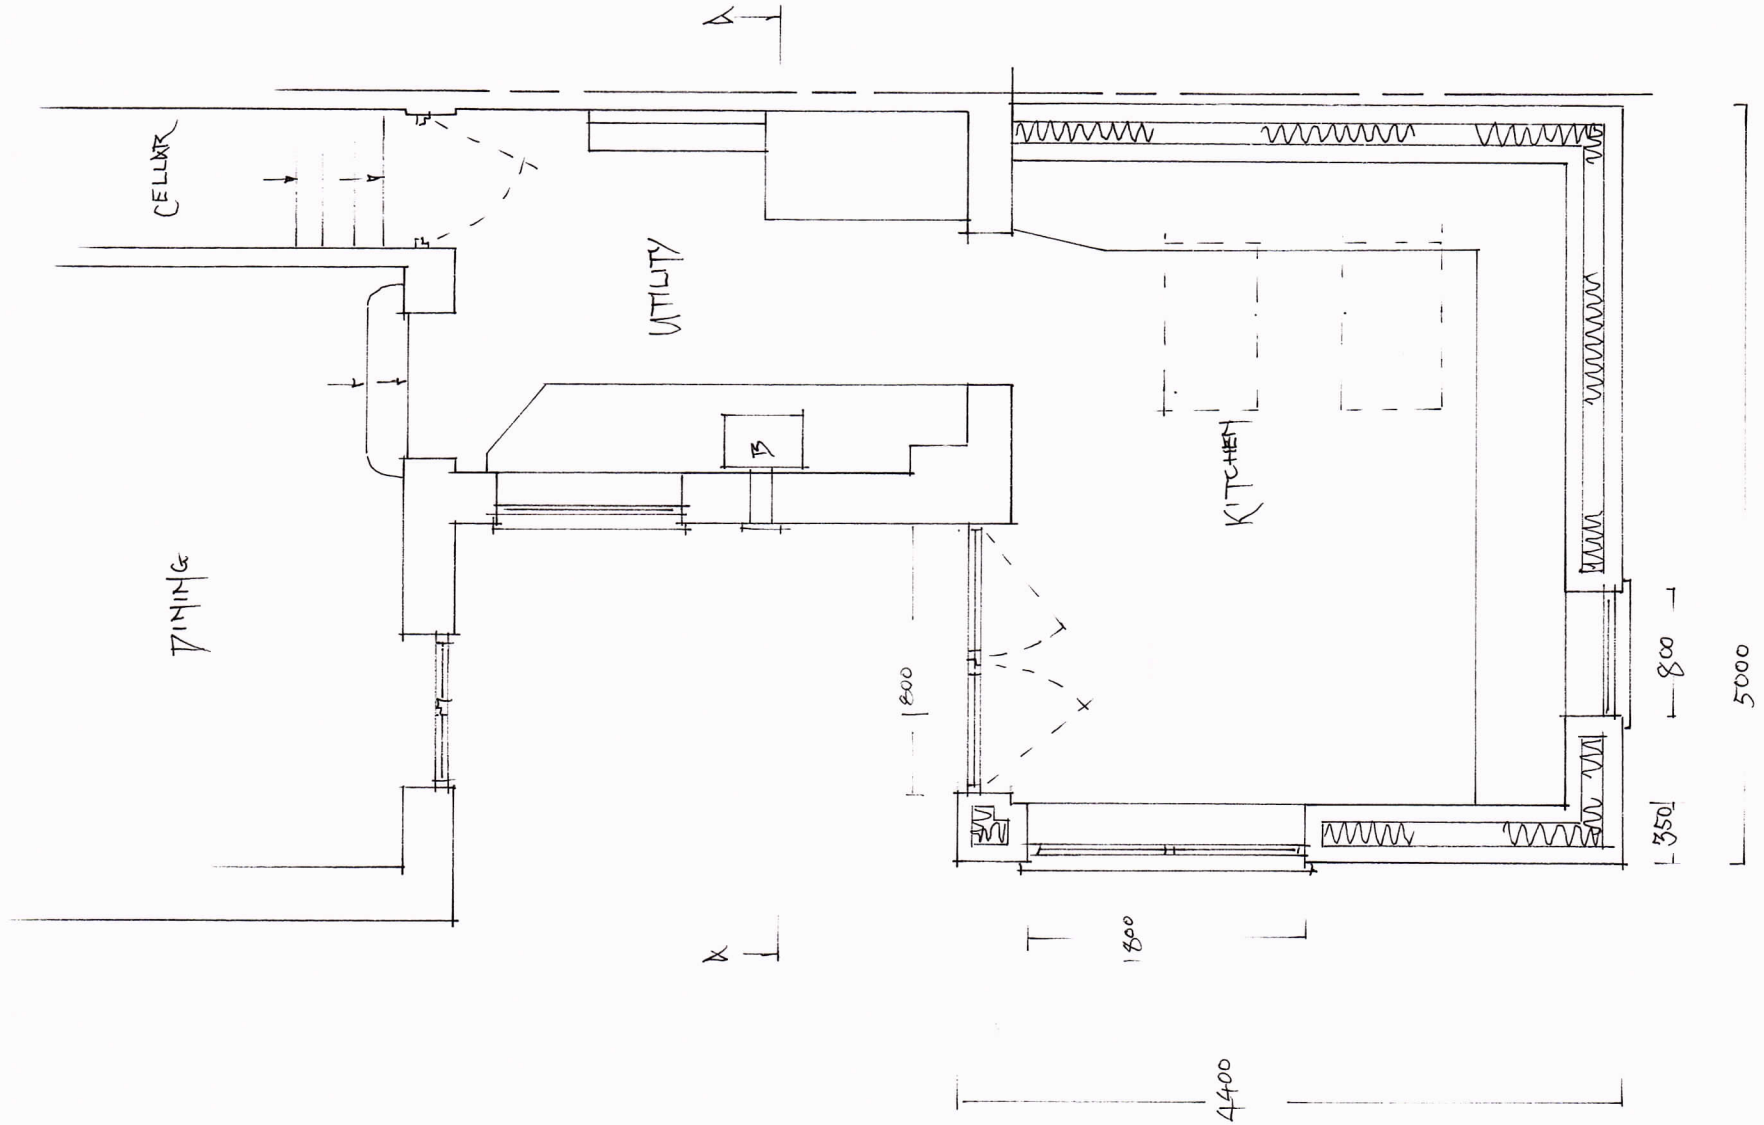


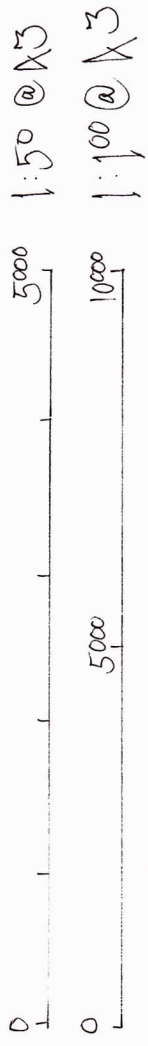

FLOOR PLAN PROPOSED

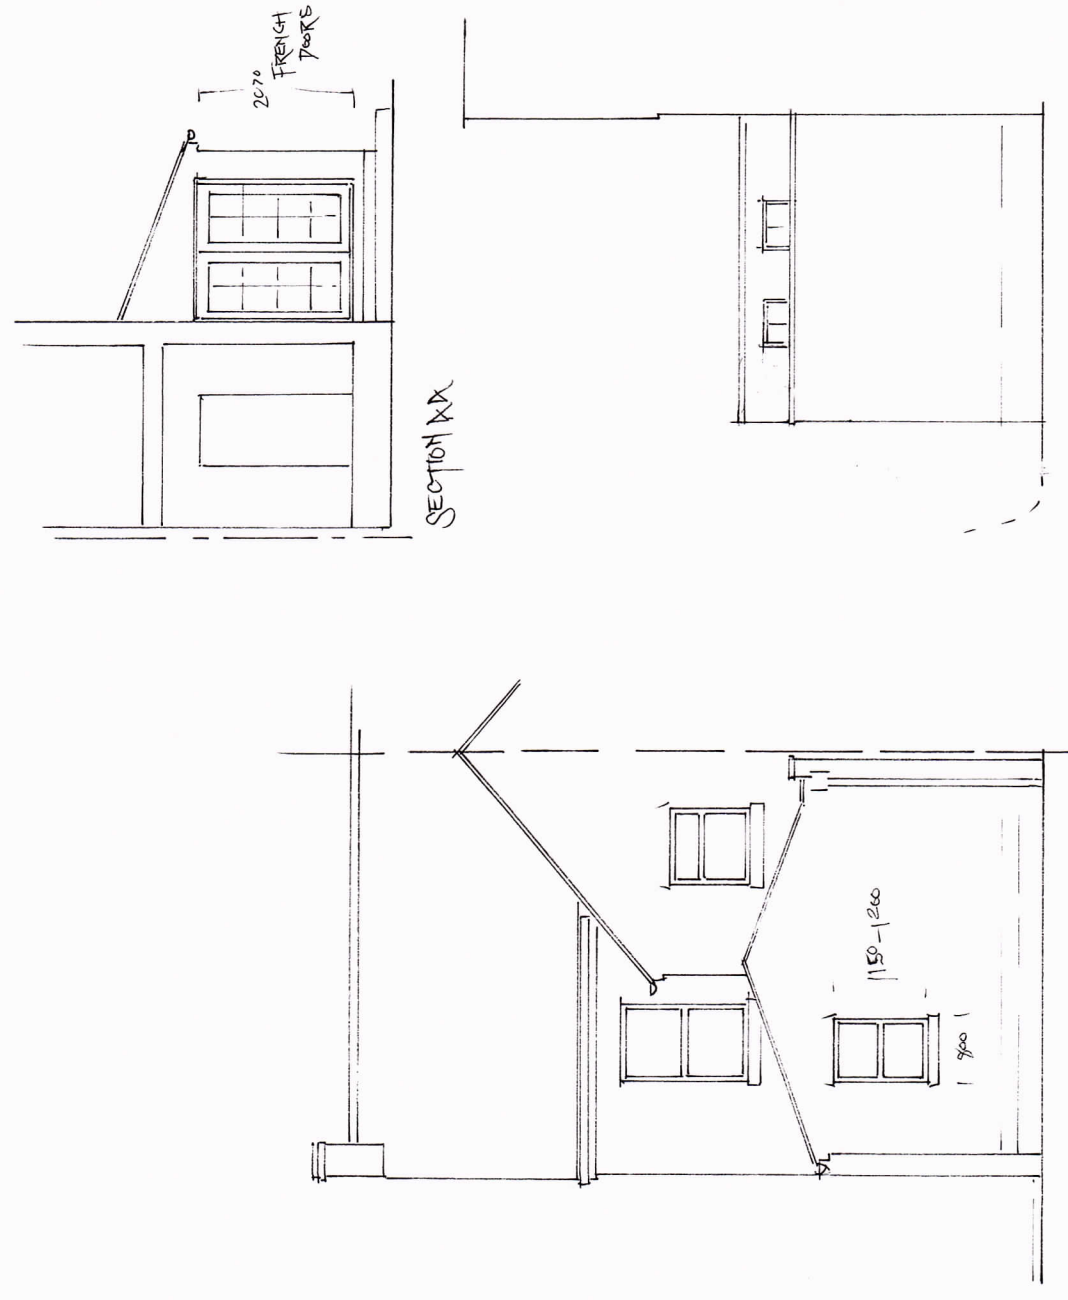

KIM SEXTON DESIGN
CLIFTON HOUSE
MAYFIELD
ASHBOURNE
DERBYSHIRE
DE6 2HN
07793 543 120
SITE: THE MOUNT
NTON
STO 4XQ

SCALE: 1:50 & 1:100 @ A3
DETAIL: REAR KITCHEN
EXTENSION
'PROPOSED'
ELEVATIONS
& FLOOR PLAN
'REVISED'

MEASUREMENTS
TO BE CHECKED
ON SITE.
DRAWINGS FOR
PLANNING ONLY

AMENDED 27.5.26

TM 0124002