



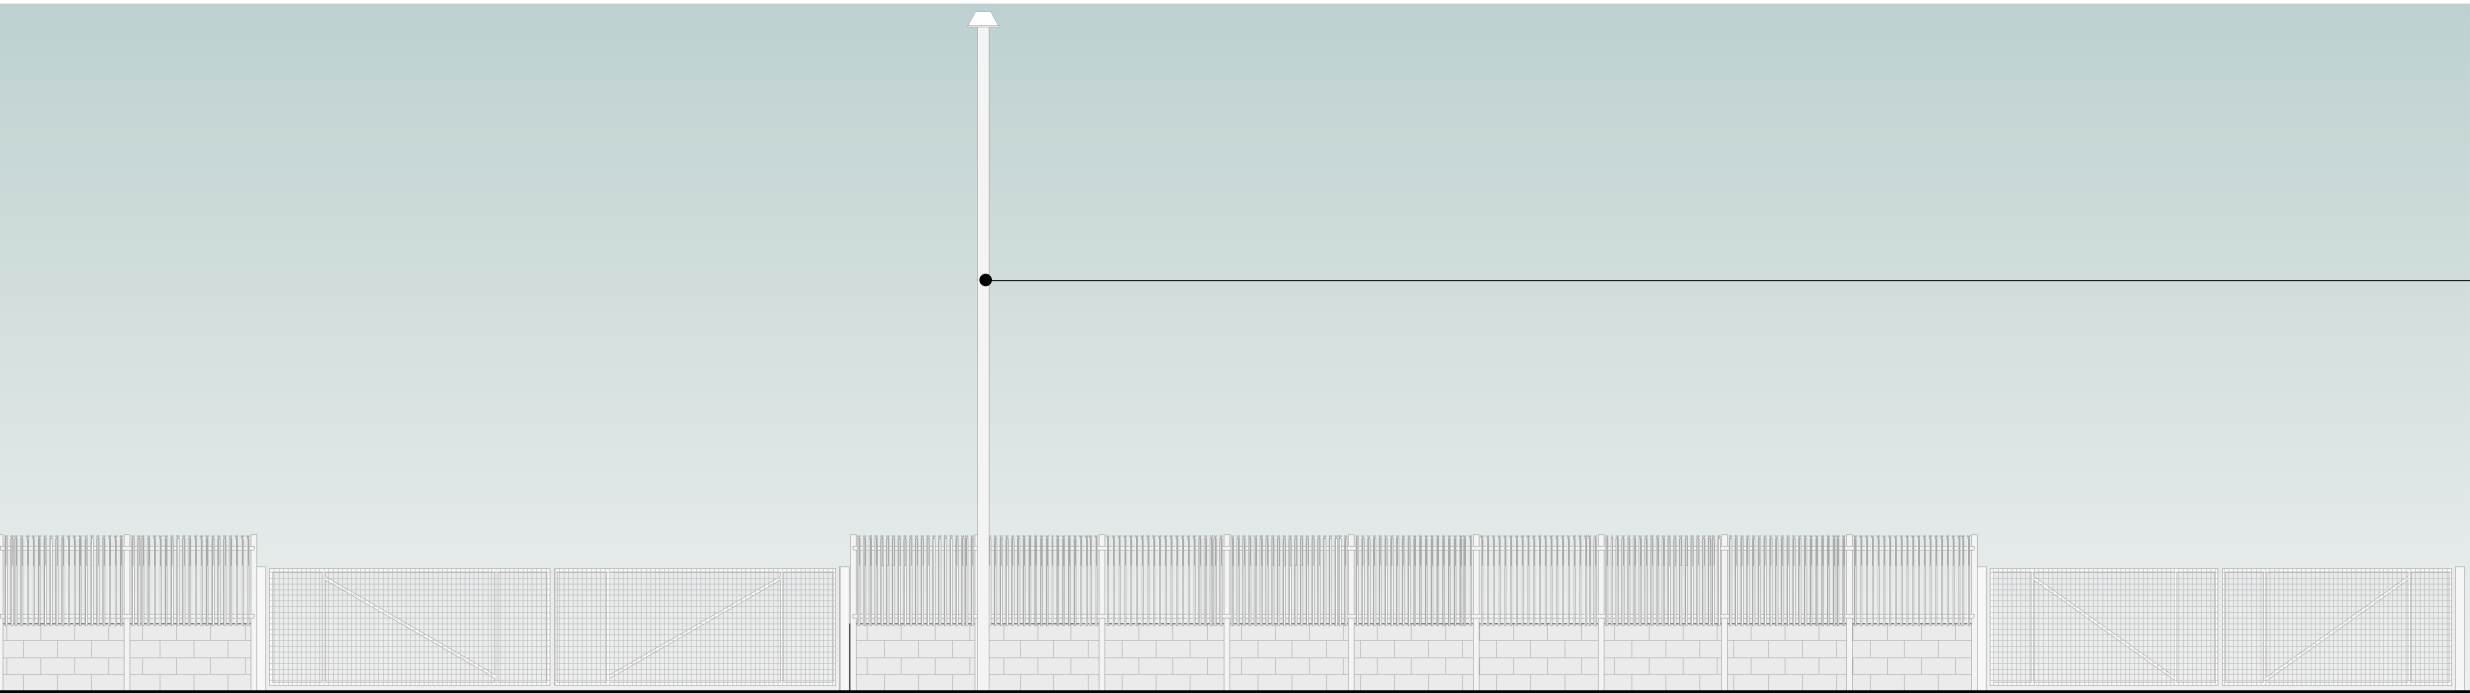


Existing lamp post

West Elevation as Existing (Facing Banfield Road)
1 : 100

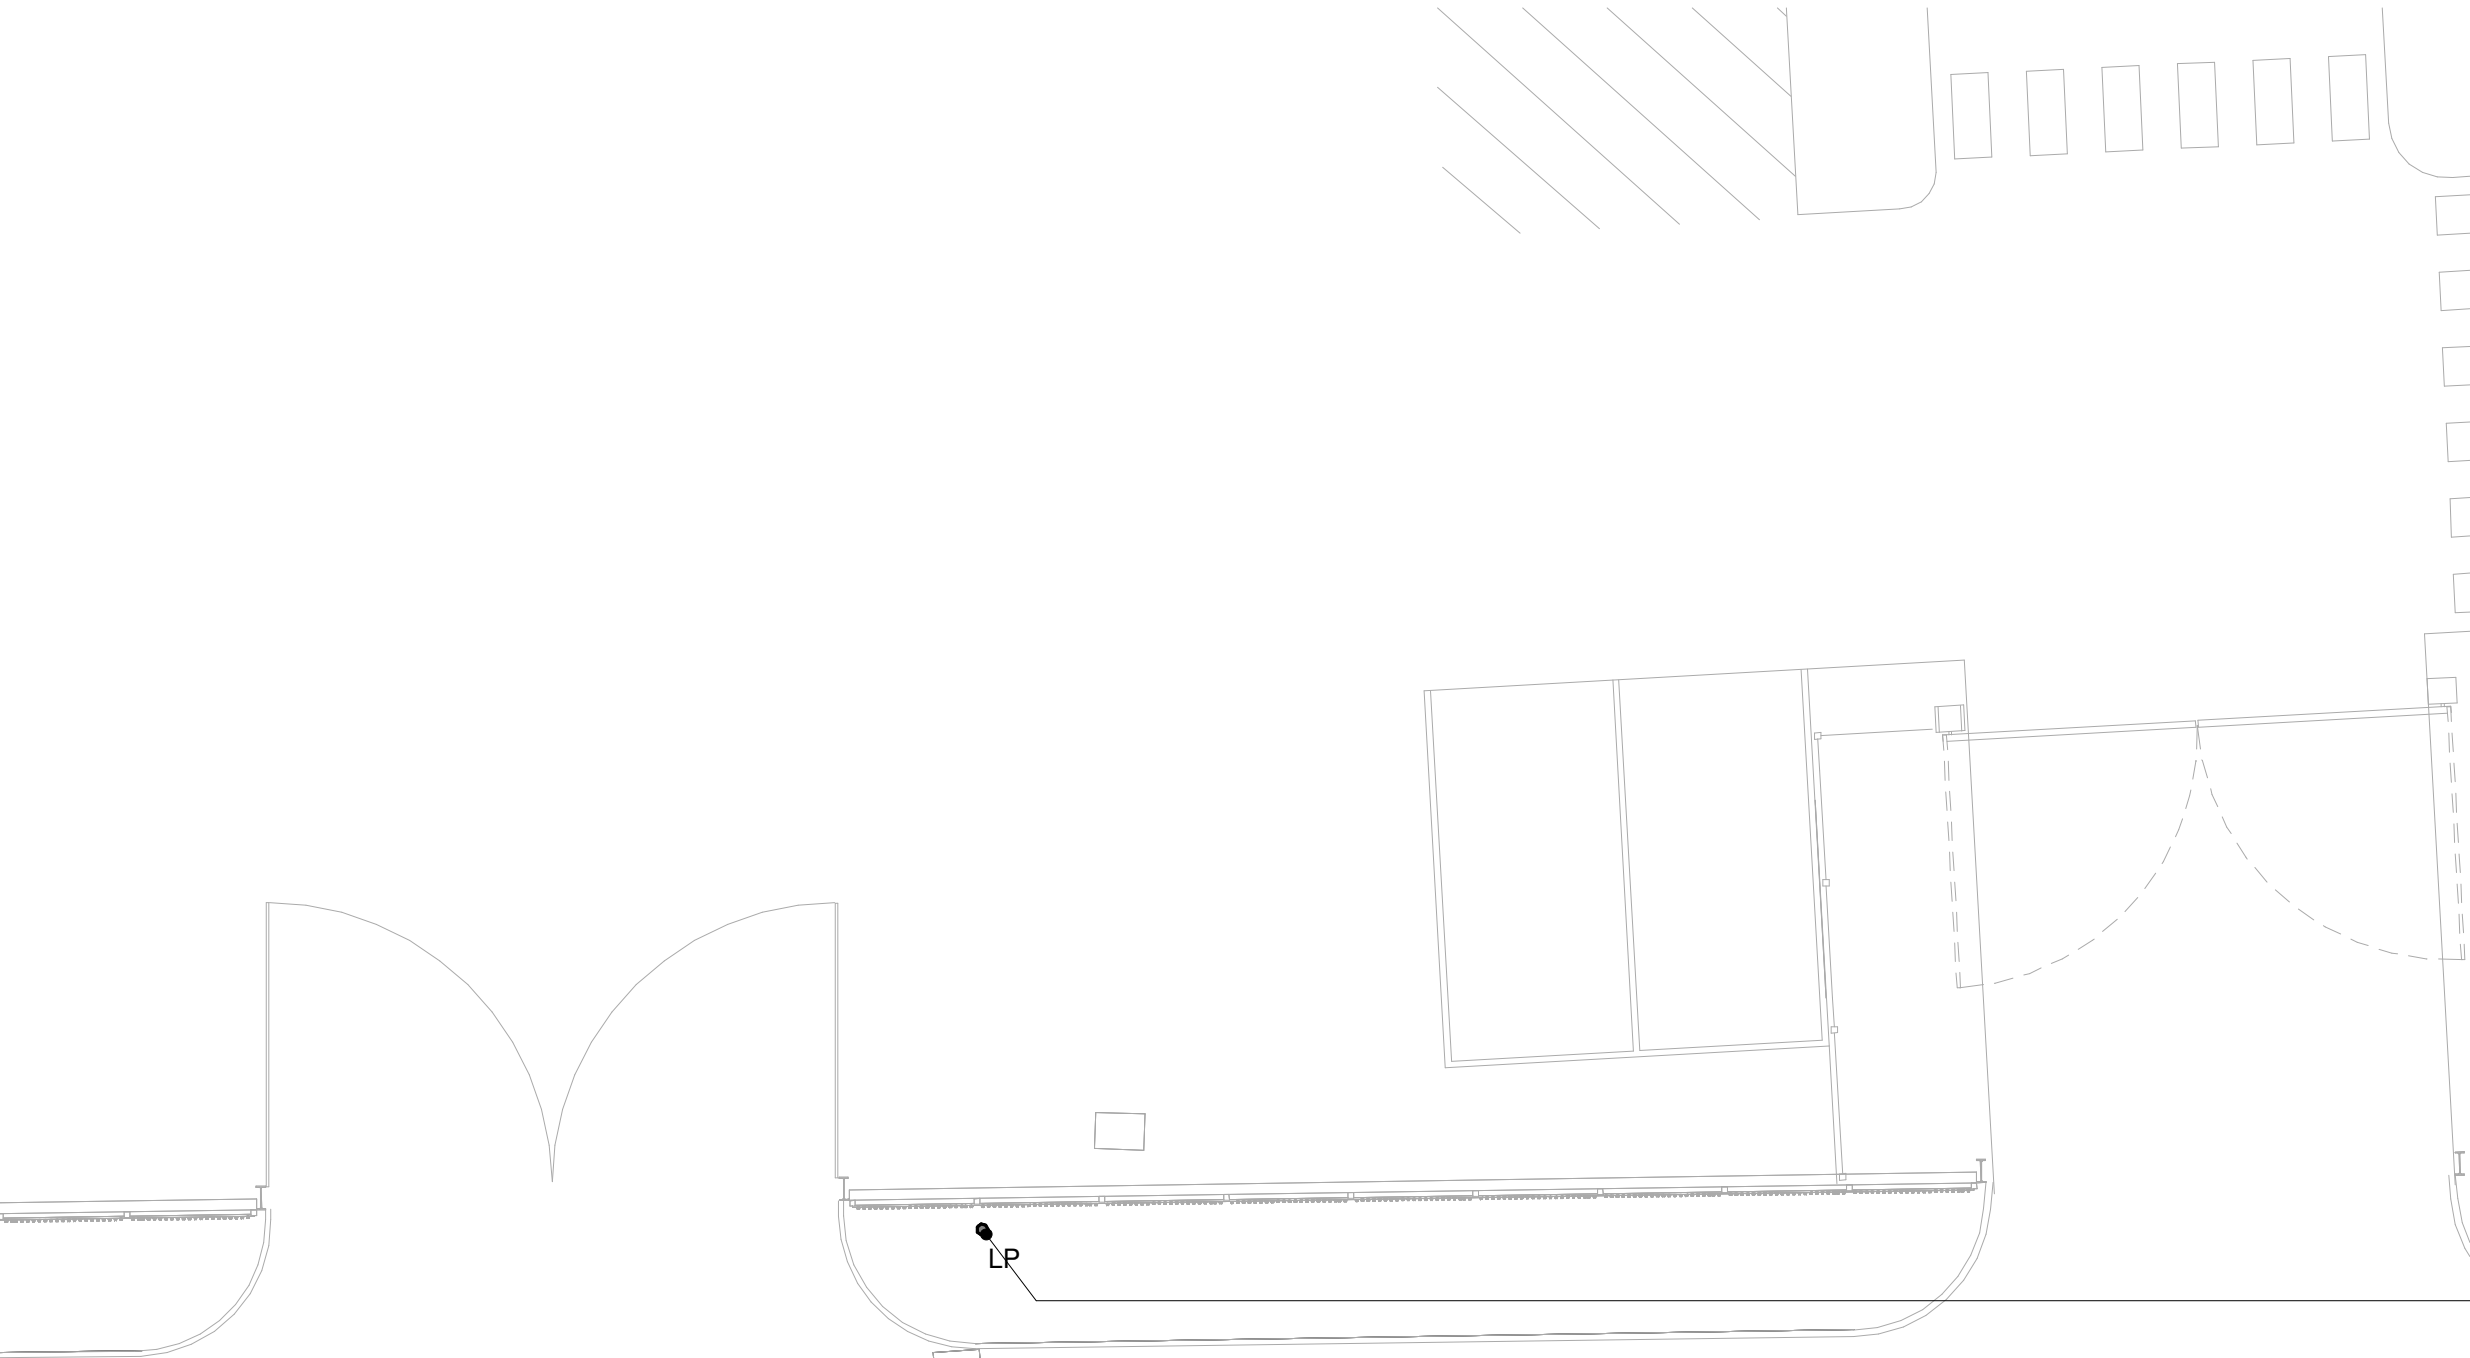

Banfield Rd.

Site Layout as Existing
1 : 100

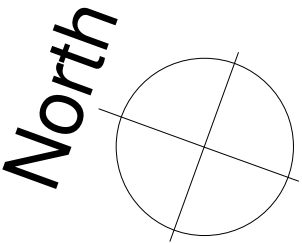

P01 Rev	2026.06.01 Date	LA Drawn	Planning issue - Application for Consent to Display an Advertisement and/or signage. Description		
ctdarchitects Clerk Bank House Clerk Bank LEEK Staffordshire ST13 5HE t : 01538 373477 f : 01538 386503			ctd architects © 2025 - This drawing is copyright. - All dimensions to be checked on site before proceeding. - Contractor must notify the architect of any discrepancies before proceeding. - Contractor to check/adjust dimensions of new work to suit existing conditions. Do not assume existing structure or details are plumb, square or level. - All drawings to be read in conjunction with all other consultants drawings and specs.		
Client CRODA			Project New Laboratory Banfield Road, Leek ST13 5QJ Title Plan and Elevation as Existing		
			Scale 1:100	Size A2	Drawn LA
			Status PLANNING ISSUE	Chk'd MM	
			Drawing Ref 2605 - CTD - S1 - XX - DR - A - 009 - P01		