




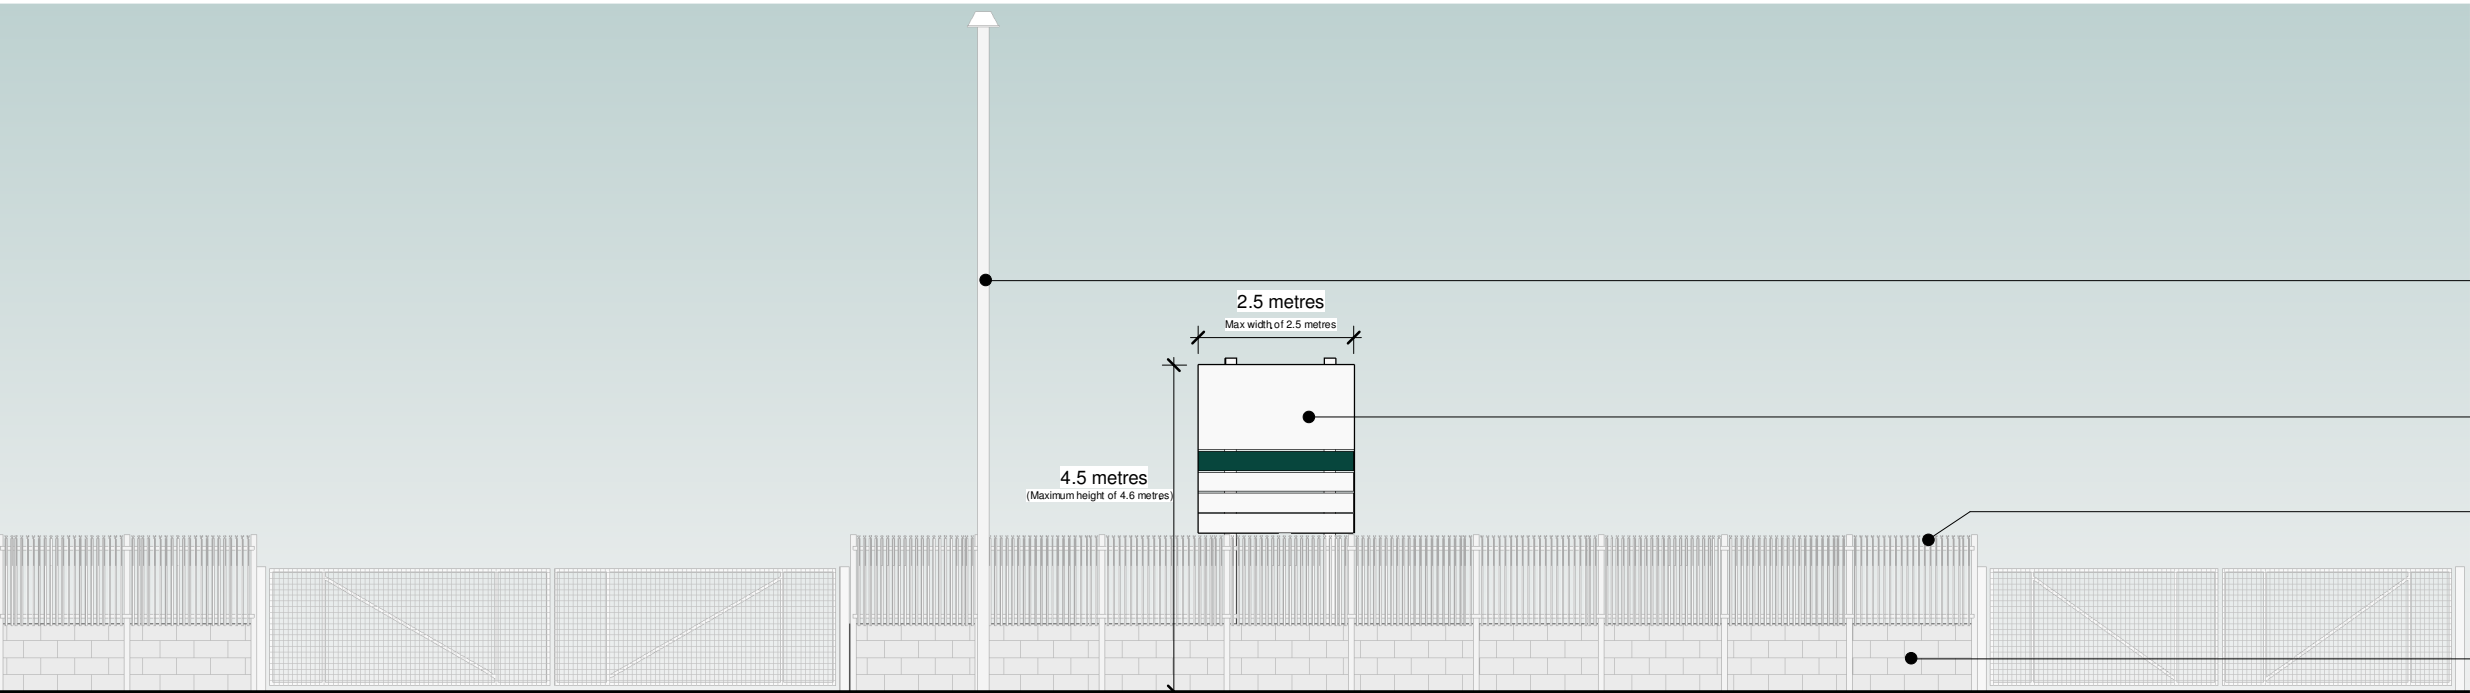


West Elevation as Proposed (Facing Banfield Road)  
1 : 100

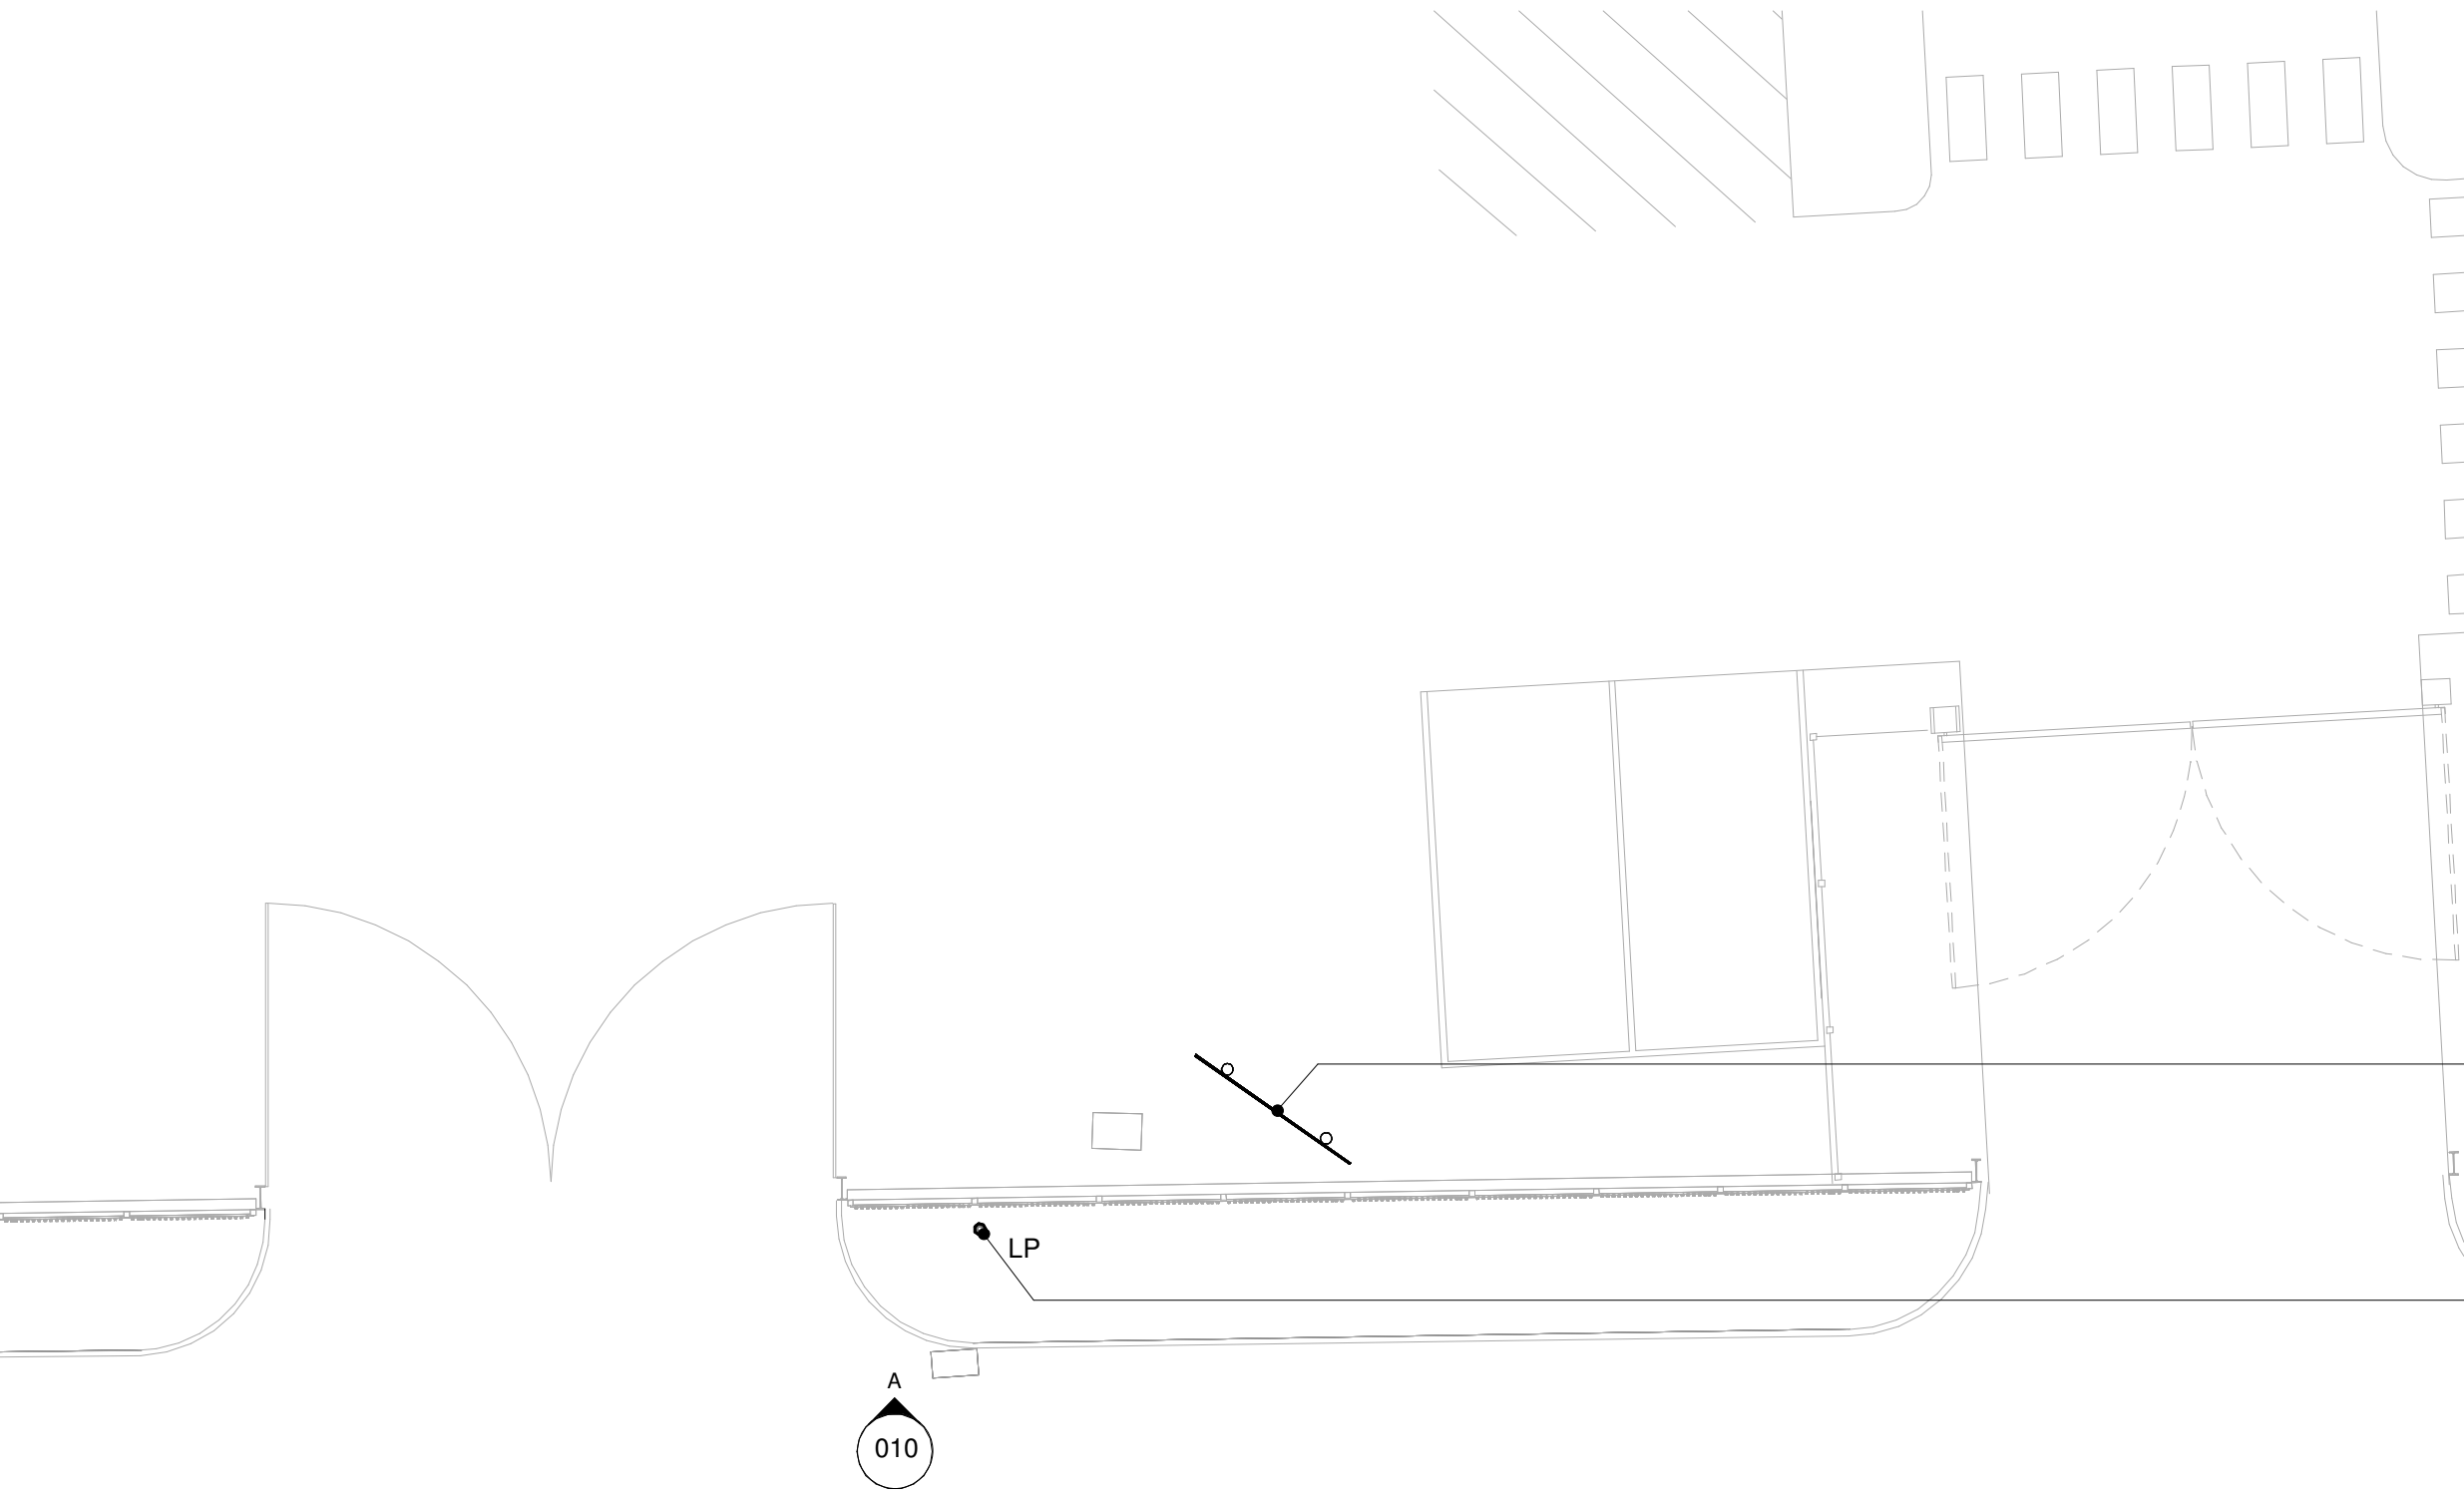

Site Layout as Proposed  
1 : 100

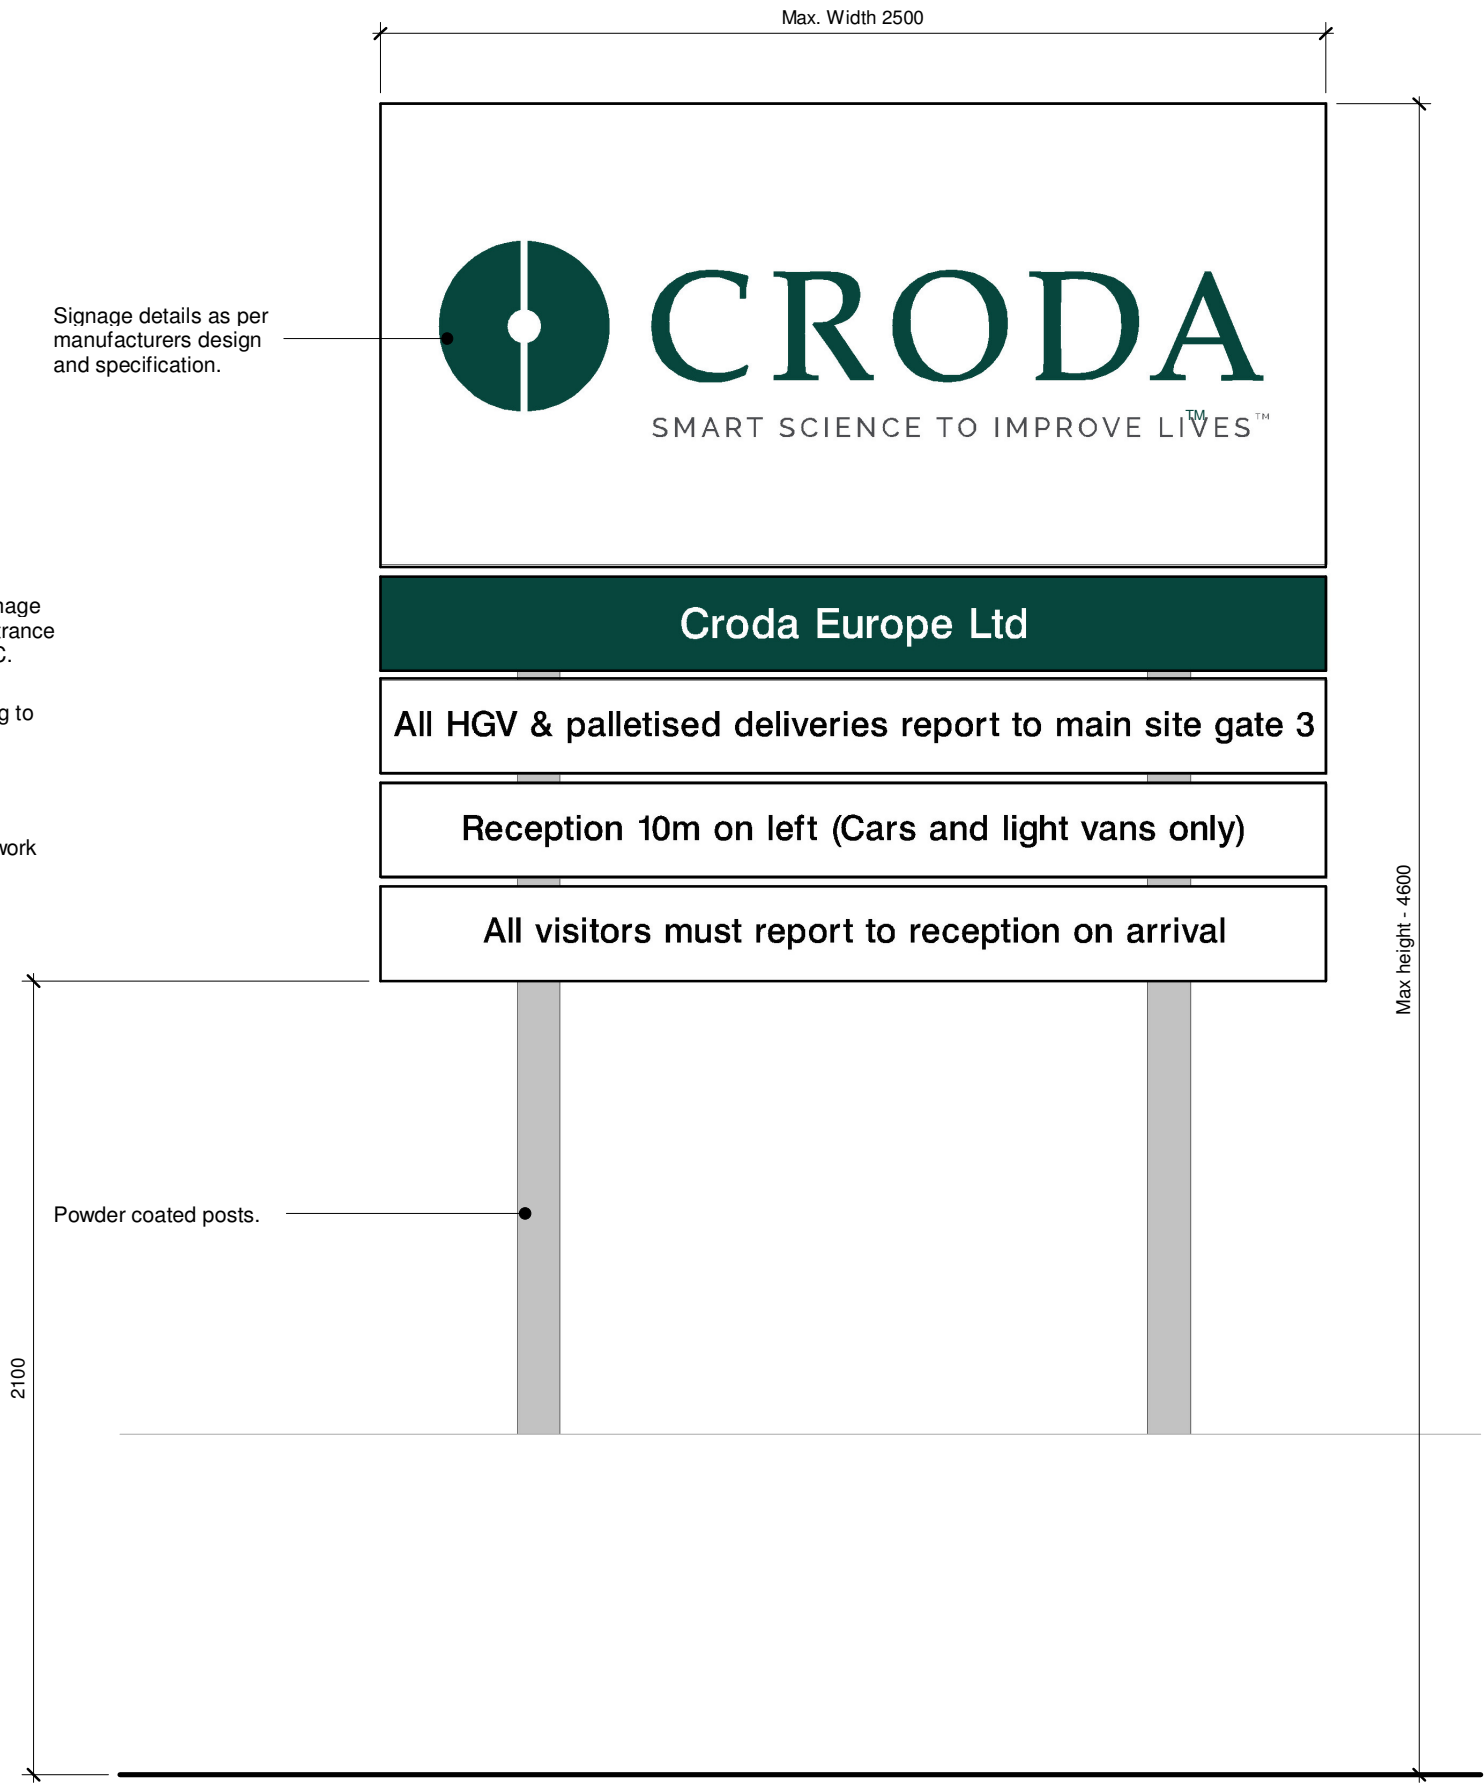

Proposed Signage Elevation  
1 : 20

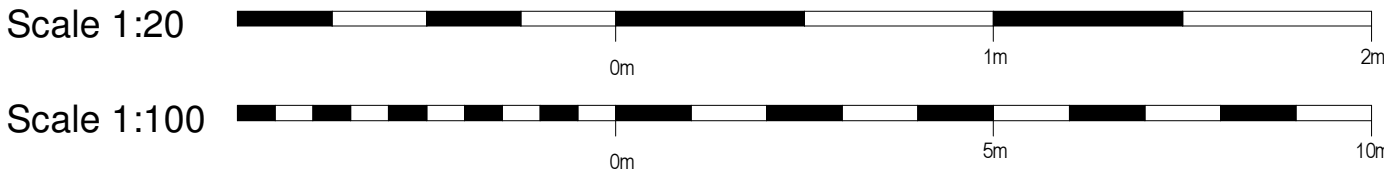

|     |      |            |             |                                                                                      |
|-----|------|------------|-------------|--------------------------------------------------------------------------------------|
| P02 |      | 2026.06.23 | LA          | Signage elevation details provided                                                   |
| P01 |      | 2026.06.01 | LA          | Planning issue - Application for Consent to Display an Advertisement and/or signage. |
| Rev | Date | Drawn      | Description |                                                                                      |

|                                                                                       |   |                                                           |   |  |  |  |  |
|---------------------------------------------------------------------------------------|---|-----------------------------------------------------------|---|--|--|--|--|
|  | Clerk Bank House<br>Clerk Bank<br>LEEK<br>Staffordshire<br>ST13 5HE<br><br>t: 01538 373477<br>f: 01538 386503 | e: info@ctdarchitects.co.uk<br>w: www.ctdarchitects.co.uk | ctd architects © 2025 <ul style="list-style-type: none"><li>• This drawing is copyright.</li><li>• All dimensions to be checked on site before proceeding.</li><li>• Contractor must notify the architect of any discrepancies before proceeding.</li><li>• Contractor to check/adjust dimensions of new work to suit existing conditions. Do not assume existing structure or details are plumb, square or level.</li><li>• All drawings to be read in conjunction with all other consultants drawings and specs.</li></ul> |  |  |  |  |
|                                                                                       |   |                                                           |   |  |  |  |  |

|                                                                                       |        |                                                                      |                                         |             |                                           |      |    |       |    |       |    |
|---------------------------------------------------------------------------------------|--------|----------------------------------------------------------------------|-----------------------------------------|-------------|-------------------------------------------|------|----|-------|----|-------|----|
|  | Client | Project<br><b>New Laboratory</b><br>Barnfield Road, Leek<br>ST13 5QJ |                                         | Scale       | 1:100                                     | Size | A2 | Drawn | LA | Chk'd | MM |
|                                                                                       |        |                                                                      | Title<br>Plan and Elevation as Proposed | Status      | PLANNING ISSUE                            |      |    |       |    |       |    |
|                                                                                       |        |                                                                      |                                         | Drawing Ref | 2605 - CTD - S1 - XX - DR - A - 010 - P02 |      |    |       |    |       |    |
|                                                                                       |        |                                                                      |                                         |             |                                           |      |    |       |    |       |    |