



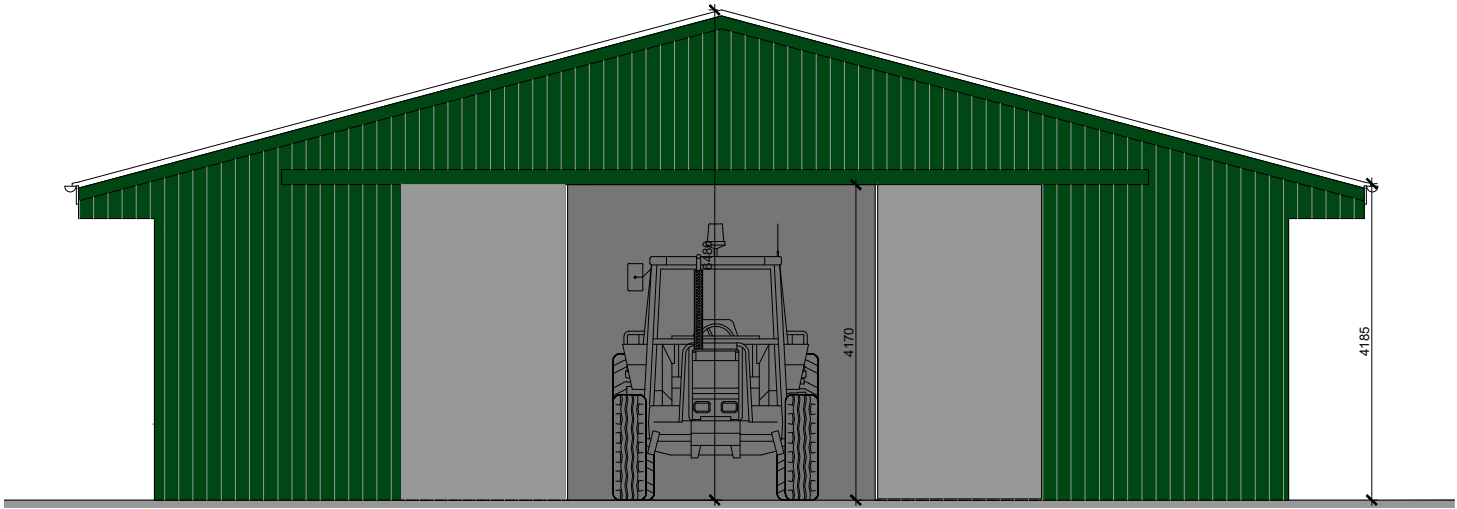


North East Elevation scale 1:100 @ A2

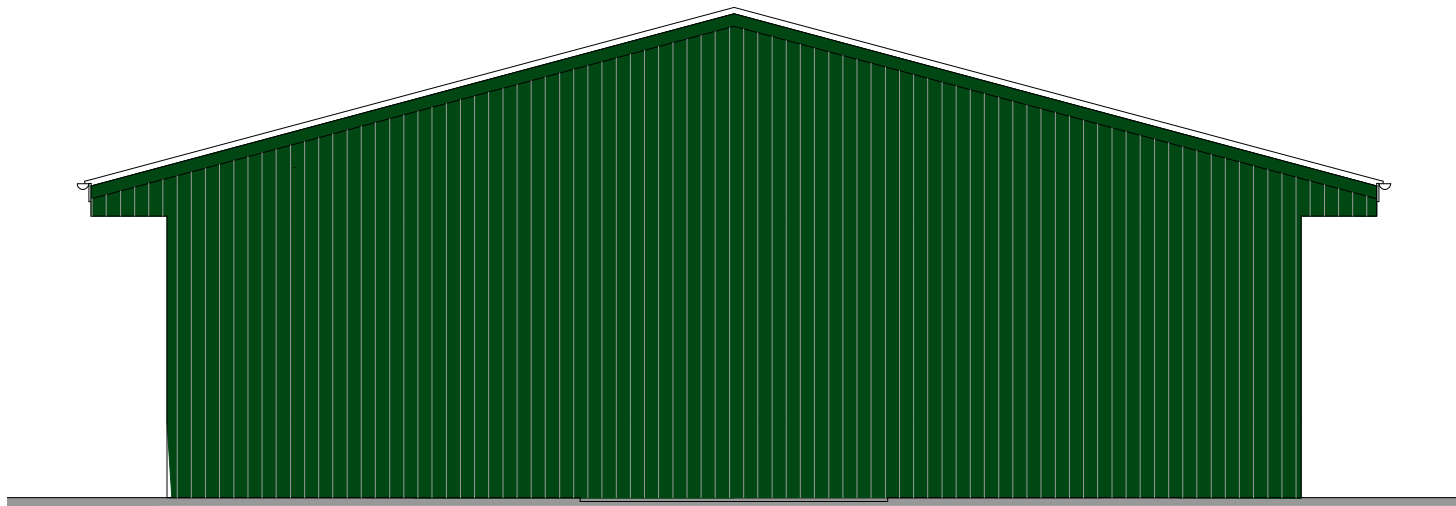

South West Elevation scale 1:100 @ A2



Location Plan 1:2500 Ordnance licence number 100060932

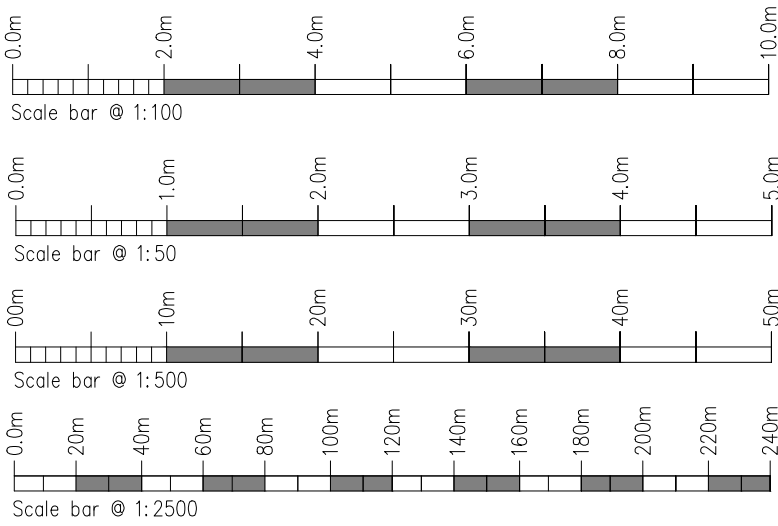

Rev.	Drawn	Comments.	Date

MAC

ARCHITECTURAL DESIGN LTD


Moorland House, 123 Moorland Road, Burslem, ST6 1JD.
T:01782 503302 E:admin@mac-arch.co.uk

Client:
Mr J Taft


Project:
Agricultural Building at Greenfields Farm,
Thorney Edge Road , Bagnall ,
Staffordshire , ST9 9LA

Title:
Proposed Plans & Elevations

Status:
Planning.

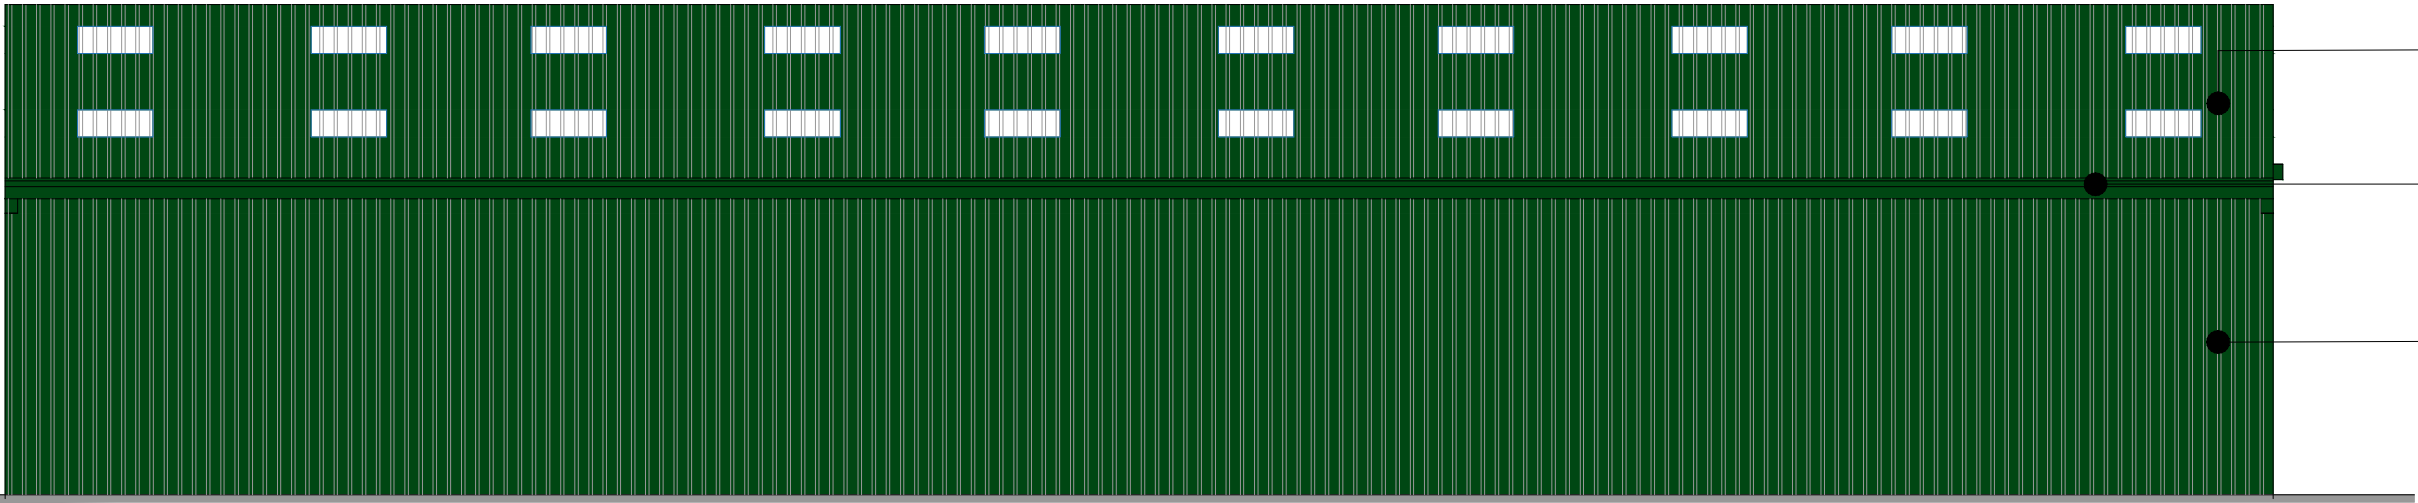

North West Elevation scale 1:100 @ A2

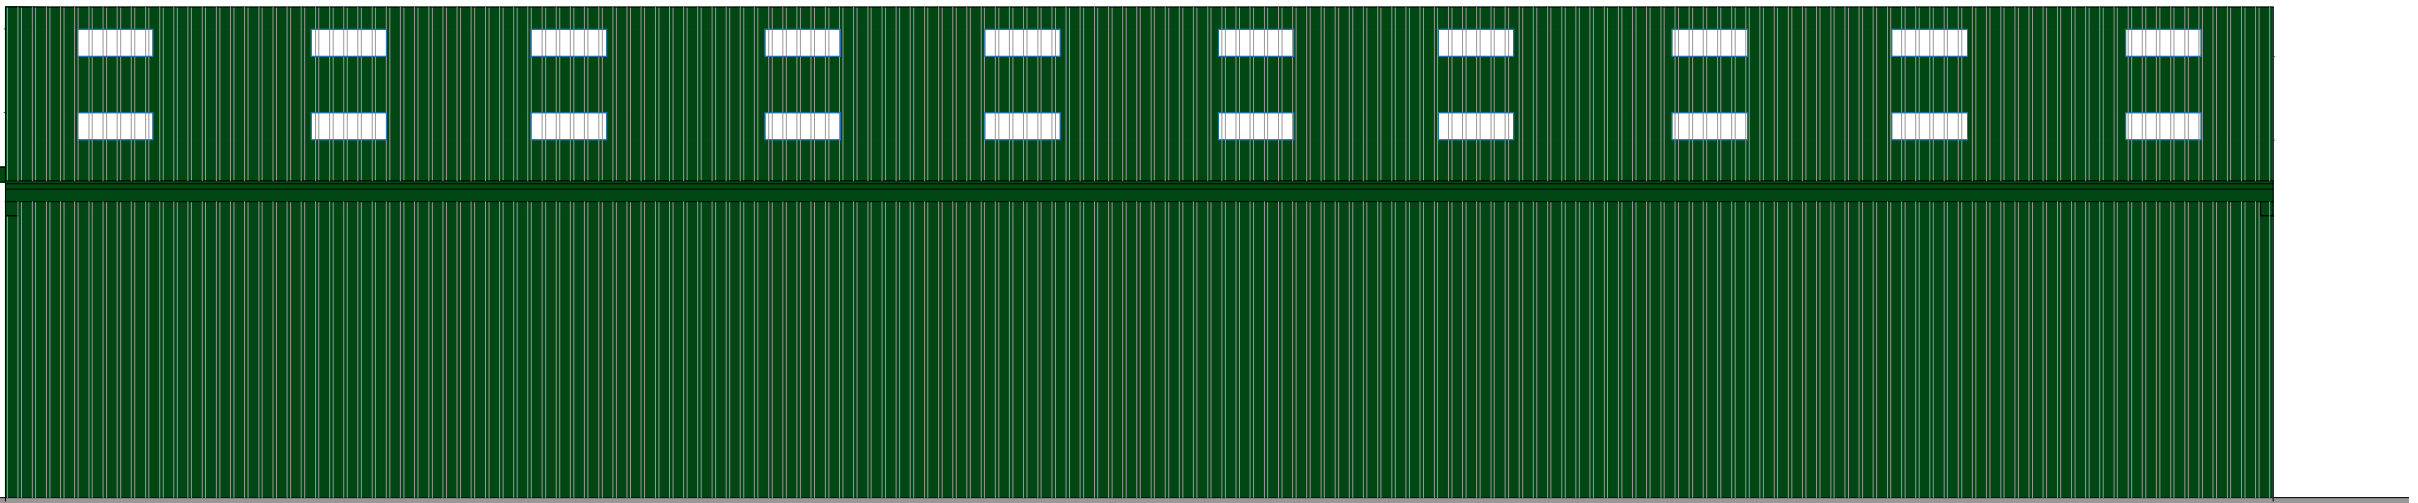

South East Elevation scale 1:100 @ A2