



SMD/2025/0207

EAST ELEVATION SHOWING PLANNED CHANGES

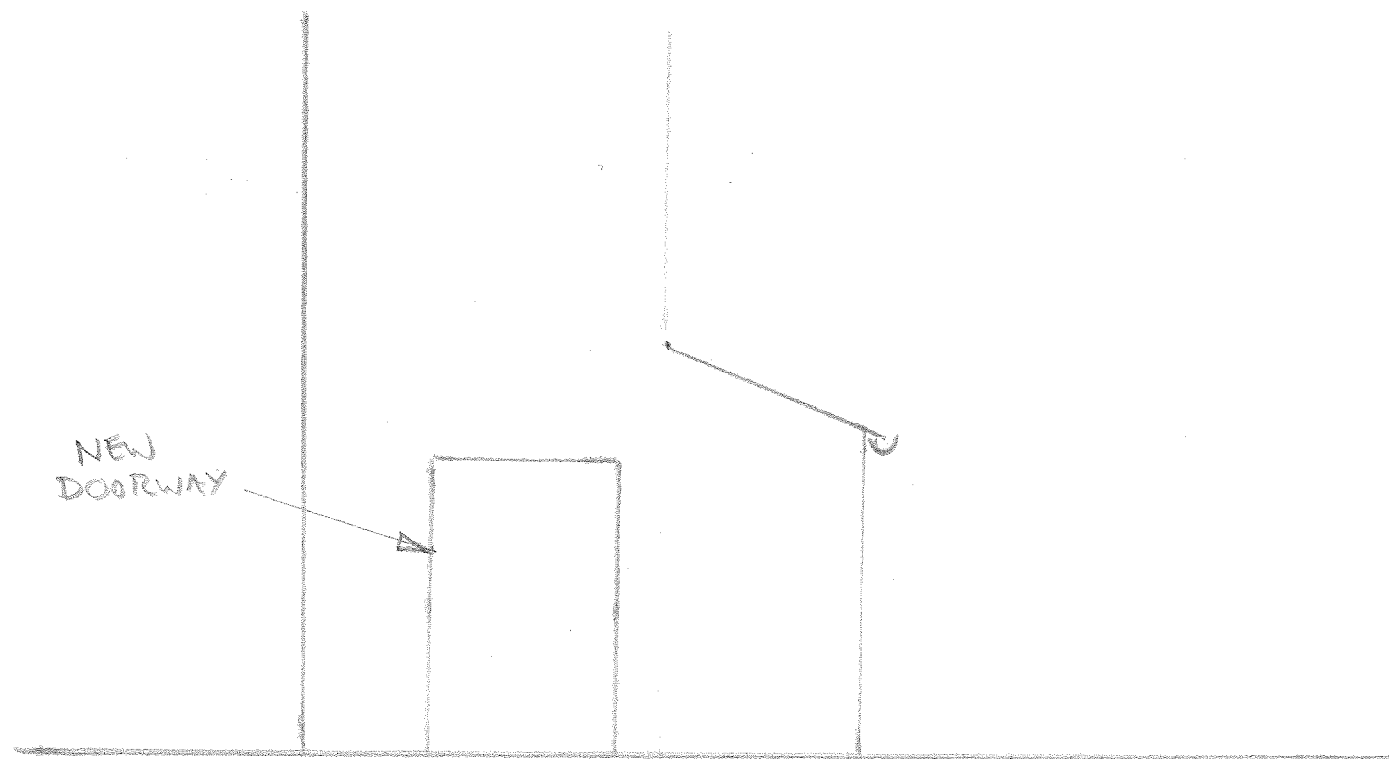

PLAN VIEW SHOWING PLANNED CHANGES

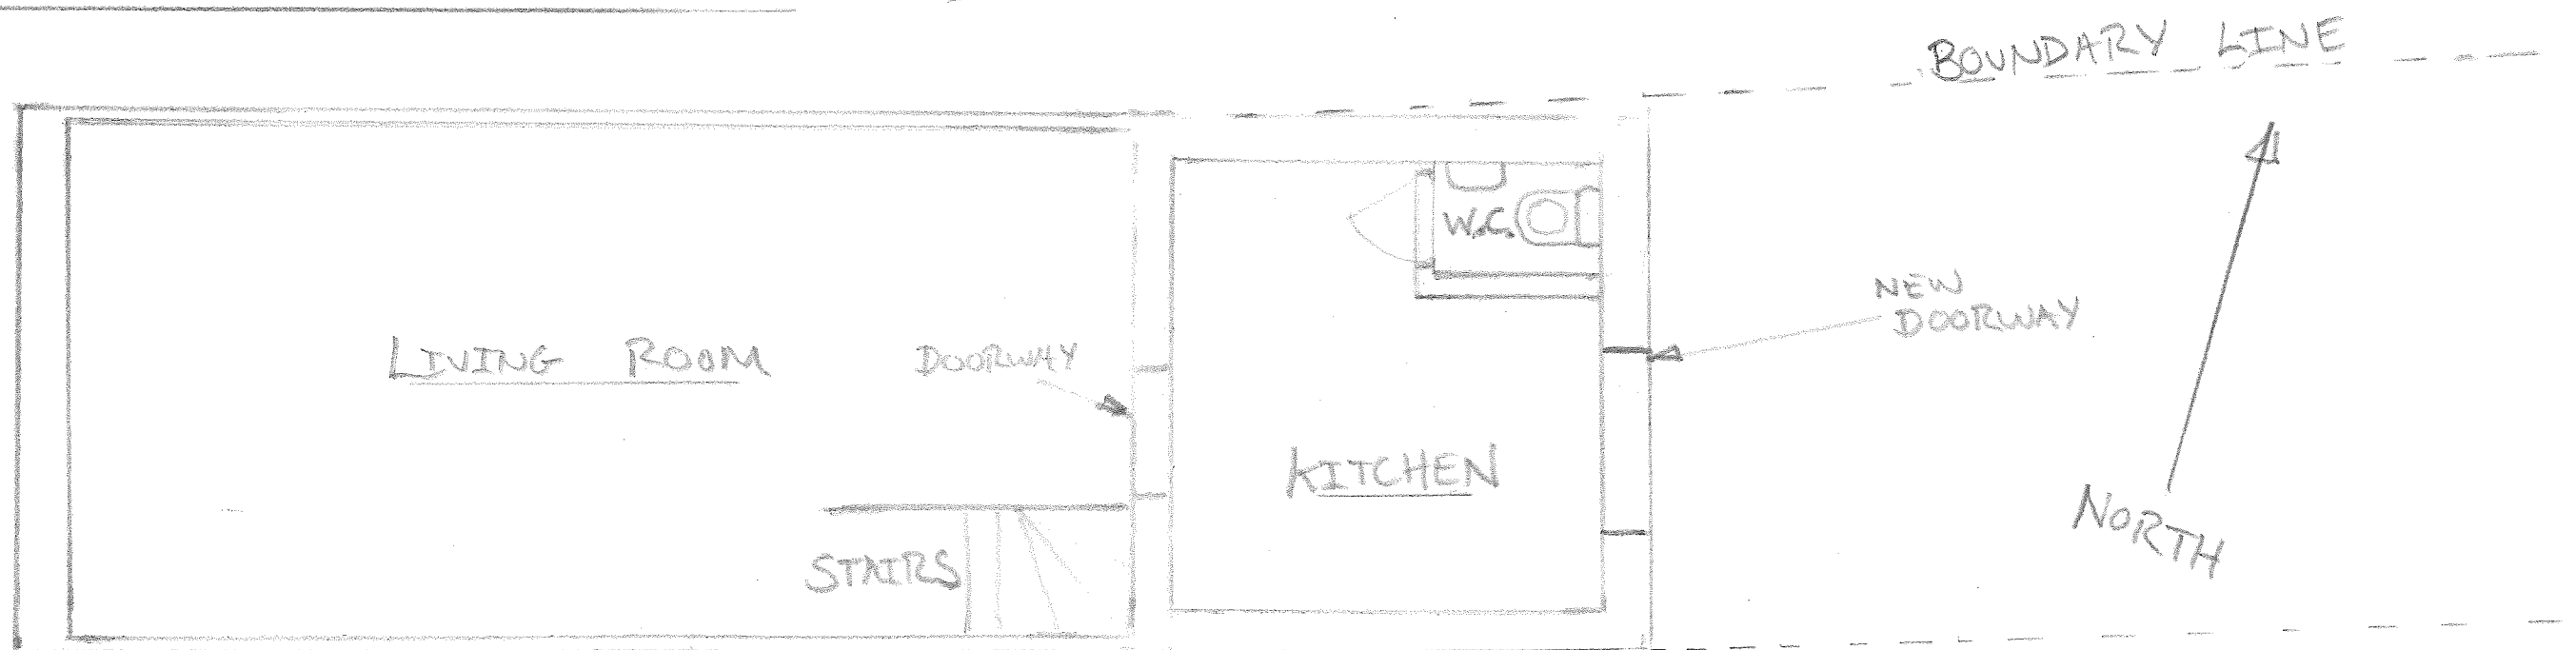

SCALE 1:50