


This drawing is the copyright of Forefront Development Consulting Ltd and should not be reproduced without our written consent.

The contractor is to check dimensions and levels on site prior to the commencement of works. Any discrepancies are to be reported immediately.

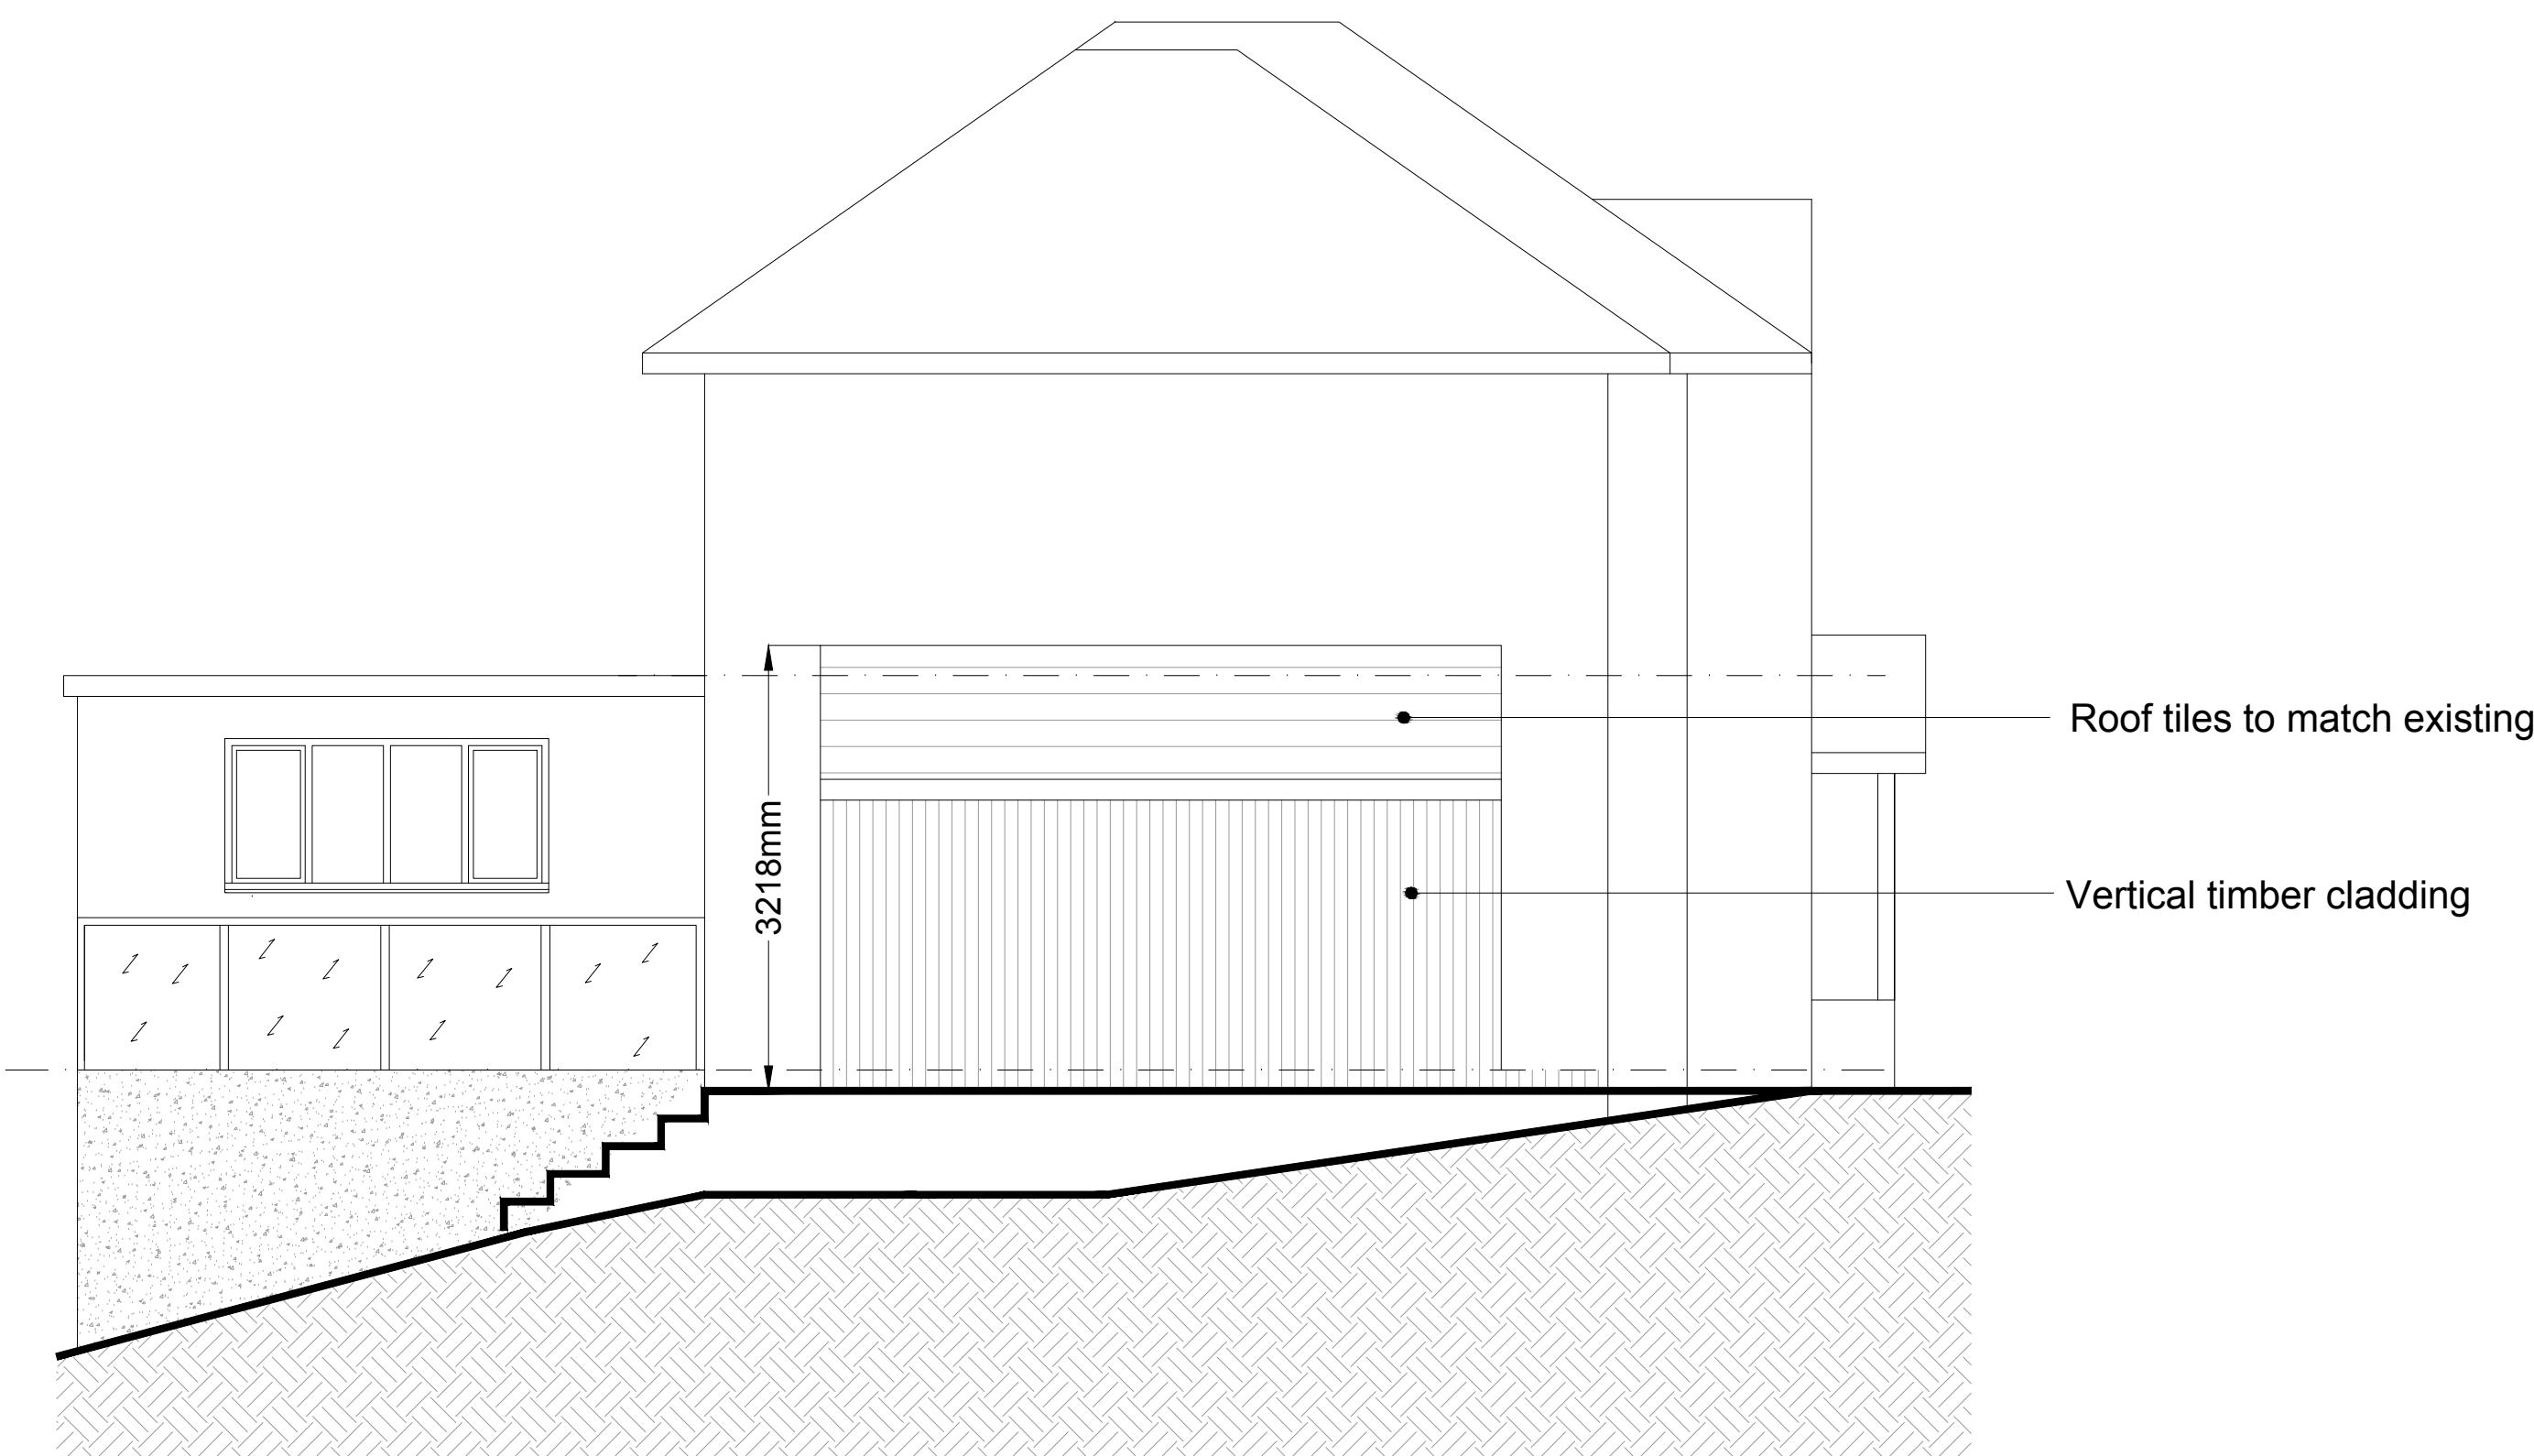


PROPOSED FRONT ELEVATION



PROPOSED SIDE ELEVATION



PROPOSED REAR ELEVATION

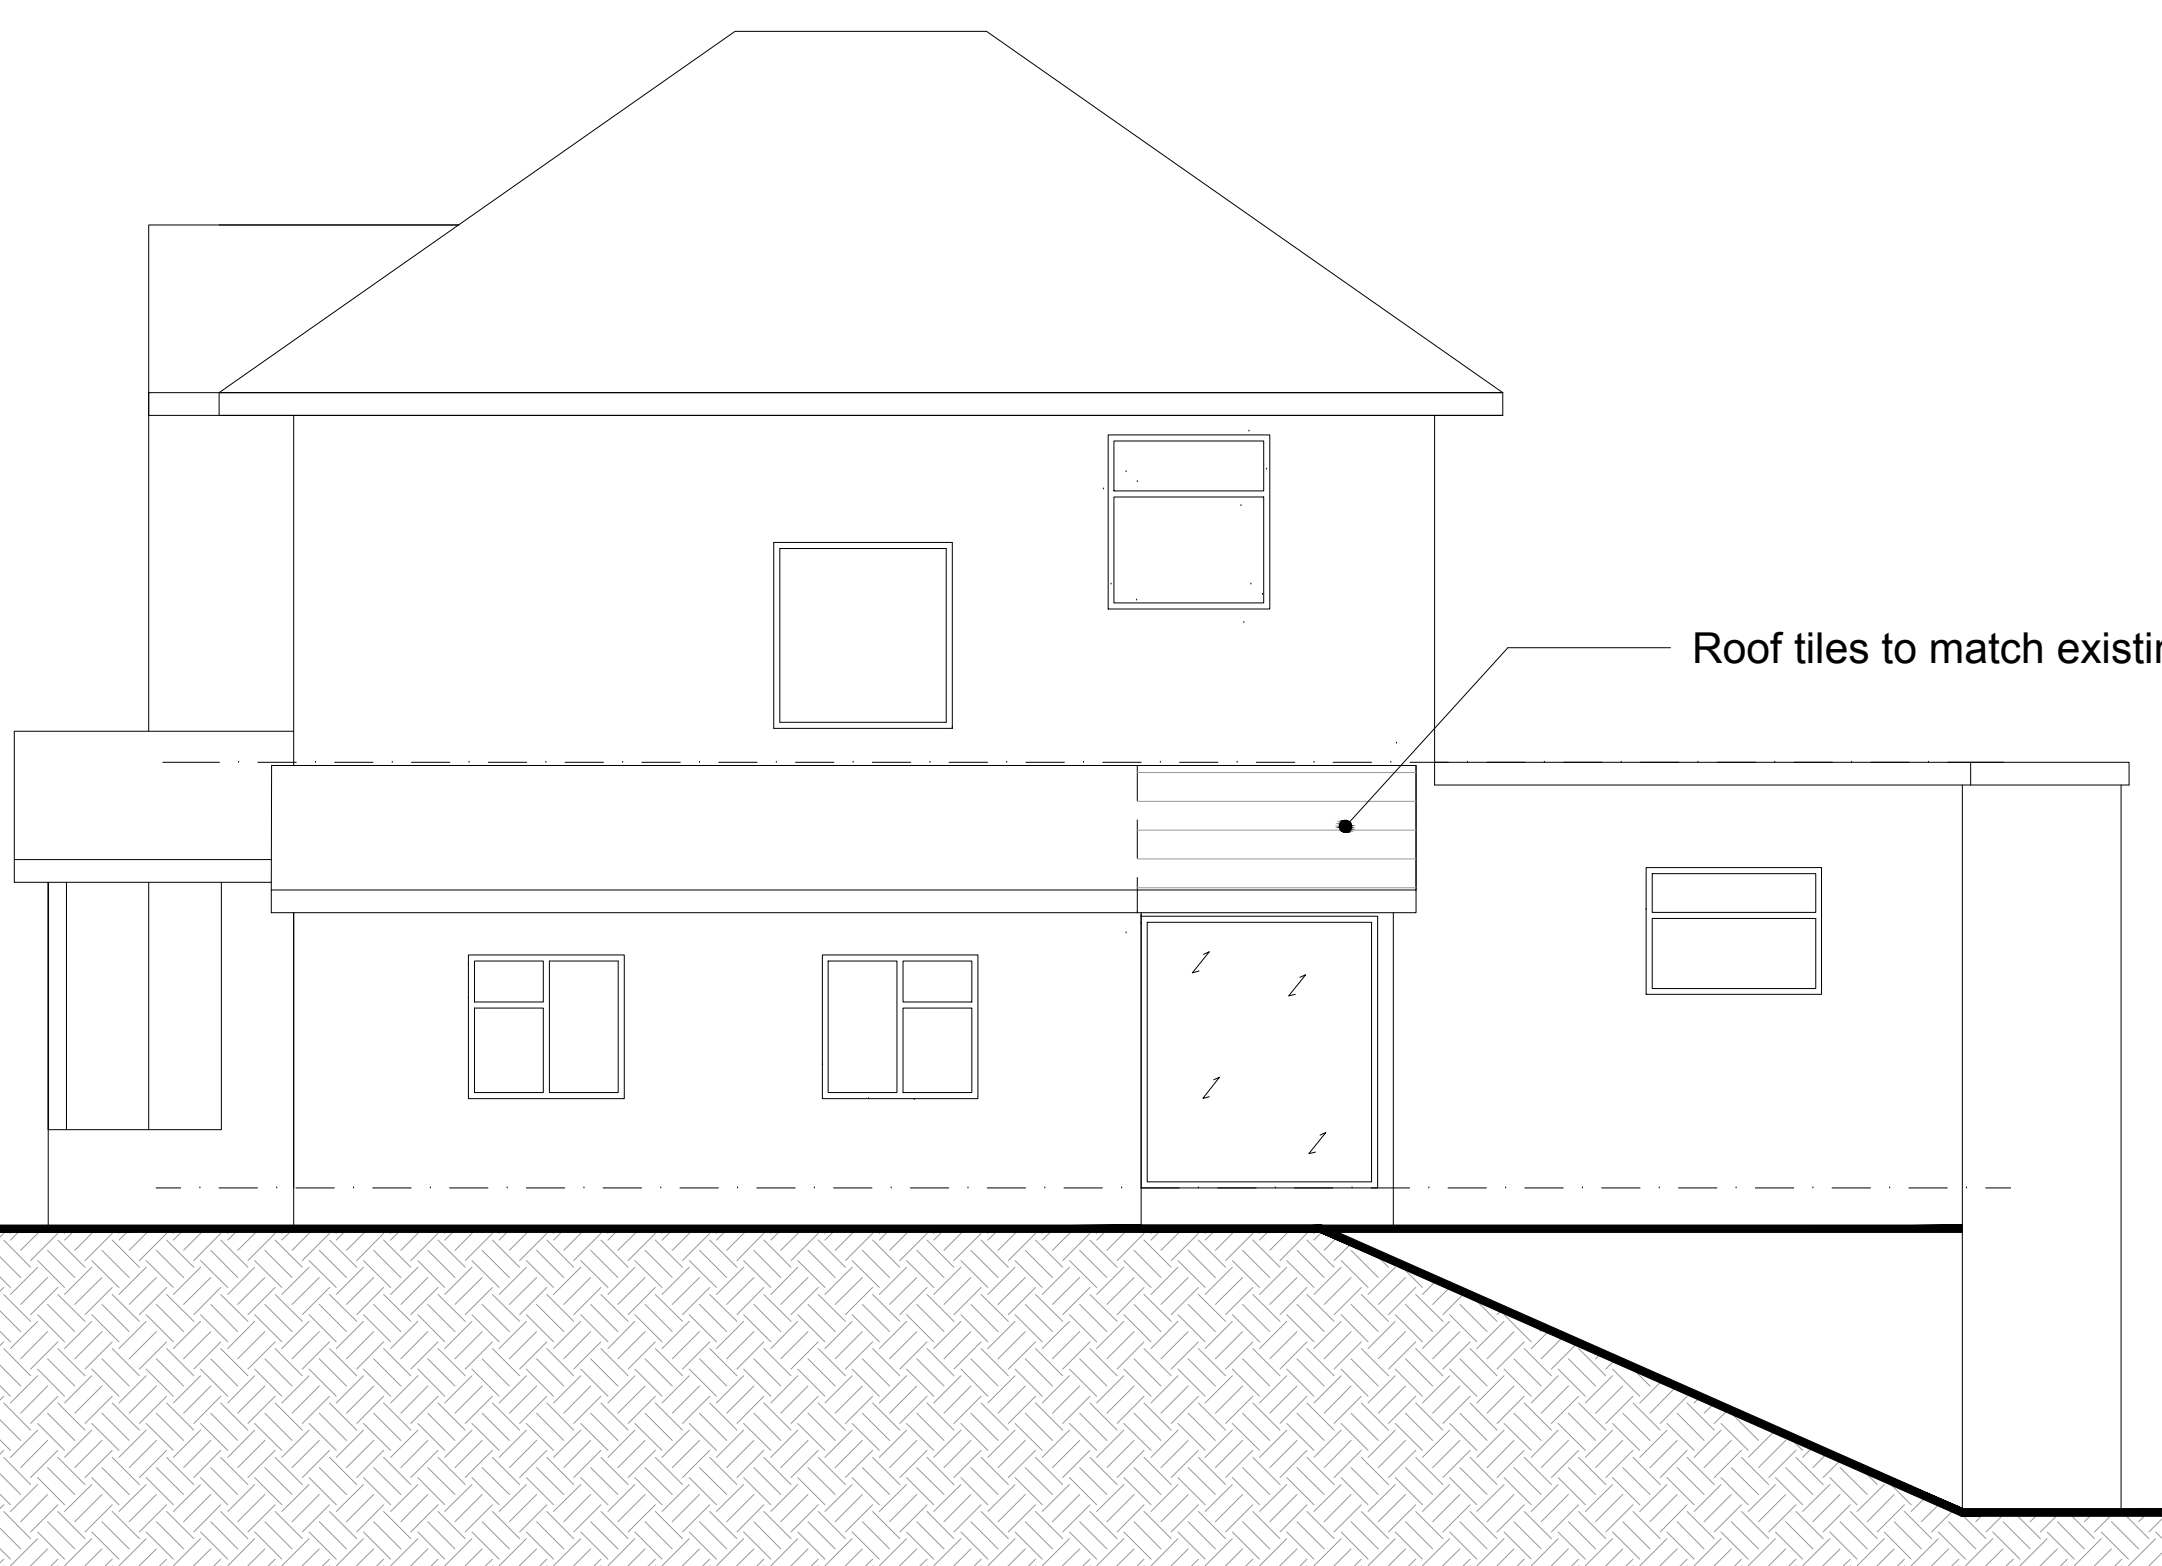

PROPOSED SIDE ELEVATION





FOREFRONT
DEVELOPMENT CONSULTING
4 Ridge House, Ridge House Drive, Festival Park, S-O-T. ST1 5SJ
Office 01782 216912 WWW.FOREFRONTDC.UK

CLIENT
MR C BRENNAN

PROJECT
Retrospective application for ground floor side extension forming Store Room and rear extension to Family Room at 306 Ash bank Road, Werrington, Stoke-on-Trent, Staffs. ST9 0JS

TITLE		
Proposed Elevations		
SCALE	DRAWN	
1:50 @ A1	ATG	
DRG NO.	DATE	
23-117-13	17 / 07 / 26	
REV.	DESCRIPTION	DATE