


1 METRE X 5 METRES AT 1:100 SCALE

 


ROBERT L FORD

private architectural practitioner and rural development consultant

PARKSIDE PARK ROAD LEEK STAFFORDSHIRE ST13 8JT



roblford@phonecoop.coop 01538 389290 / 07969 68 68 86

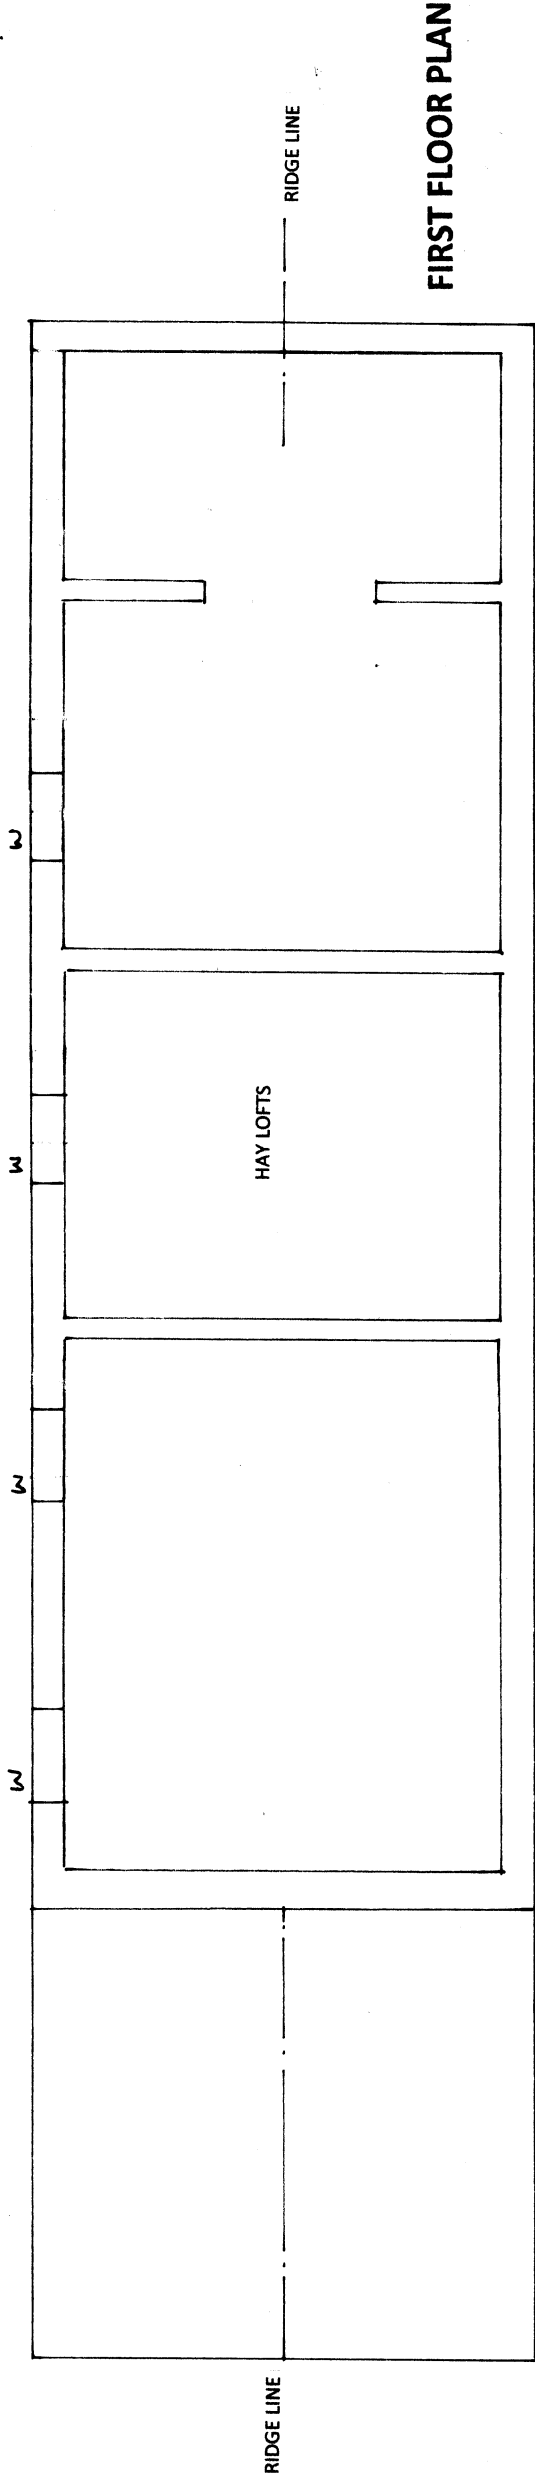

FIRST FLOOR PLAN

W = WINDOW AND PITCH HOLE OPENING

D = DOOR OPENING

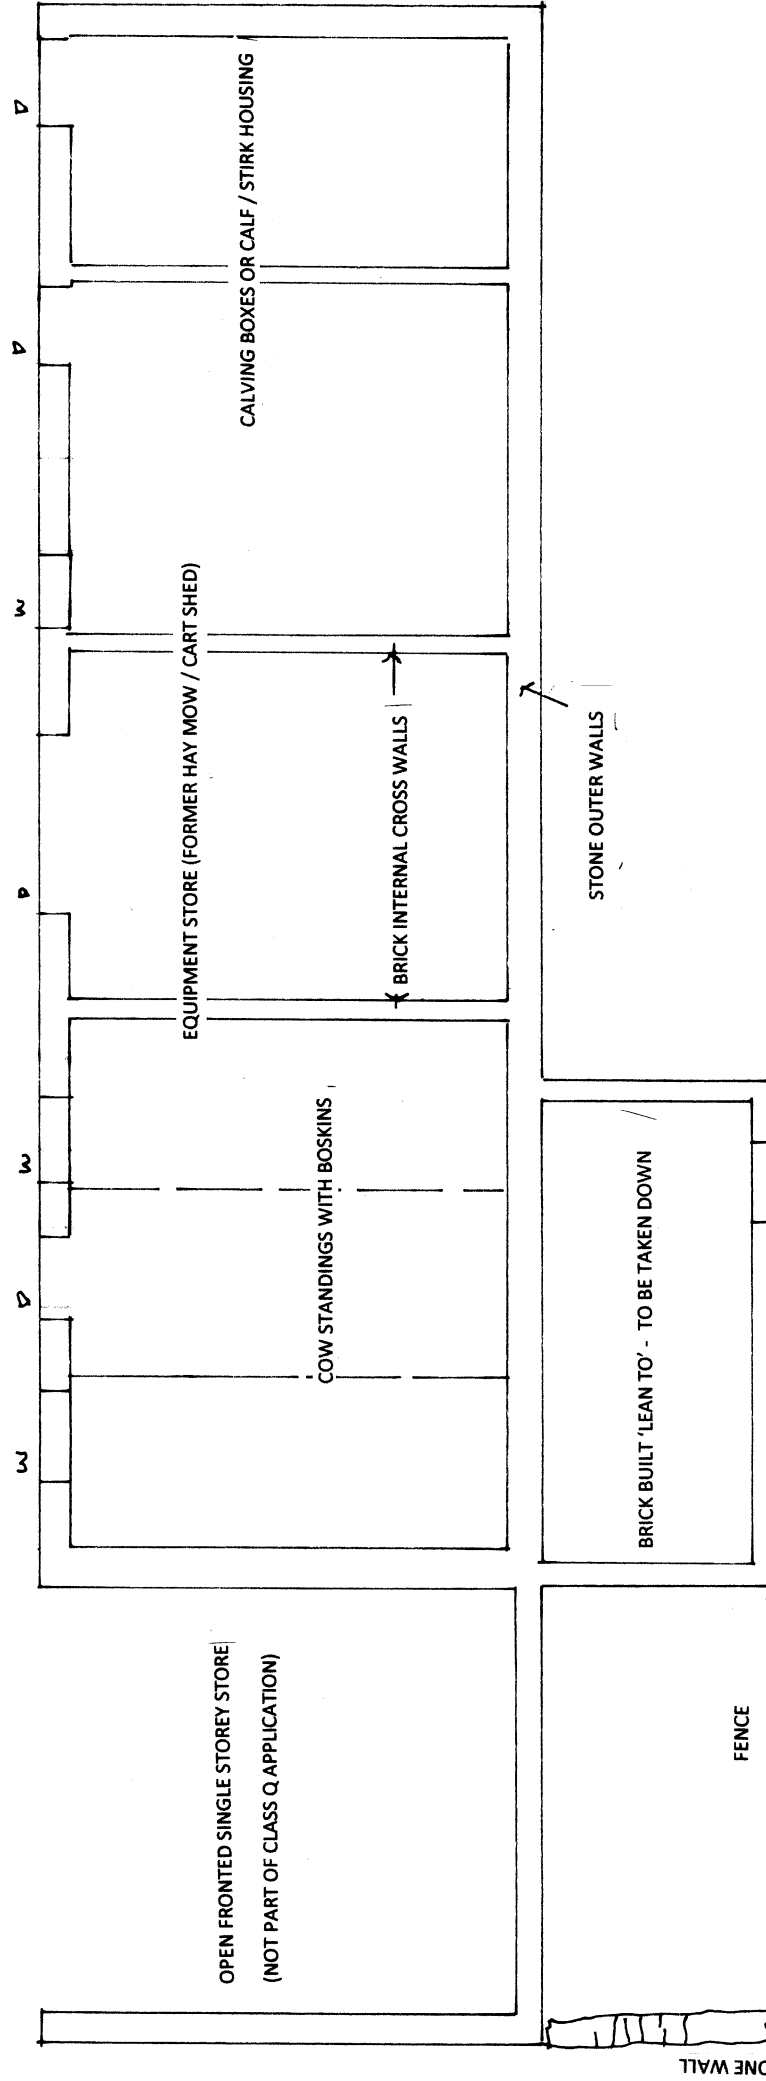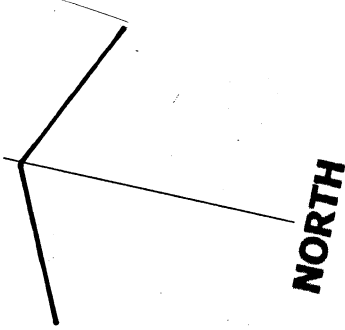

GROUND FLOOR PLAN

DRY STONE WALL

FENCE

STONE OUTER WALLS

BRICK BUILT 'LEAN TO' - TO BE TAKEN DOWN

CALVING BOXES OR CALF / STIRK HOUSING

EQUIPMENT STORE (FORMER HAY MOW / CART SHED)

COW STANDINGS WITH BOSKINS

BRICK INTERNAL CROSS WALLS

DRAWING NO. THB 02 FLOOR PLAN AS EXISTING SCALE AT A3 1:100

PROPOSED CONVERSION OF A TRADITIONALLY BUILT AGRICULTURAL BUILDING
TO PROVIDE A TWO STOREY DETACHED DWELLING HOUSE (GPDO CLASS Q) AT
TALL ASH FARM HORTON STAFFORDSHIRE ST13 8QX

07 2026