


1 METRE X 5 METRES AT 1:100 SCALE

 


ROBERT L FORD

private architectural practitioner and rural development consultant

PARKSIDE PARK ROAD LEEK STAFFORDSHIRE ST13 8JT

roblford@phonetecoop.coop 01538 389290 / 07969 68 68 86

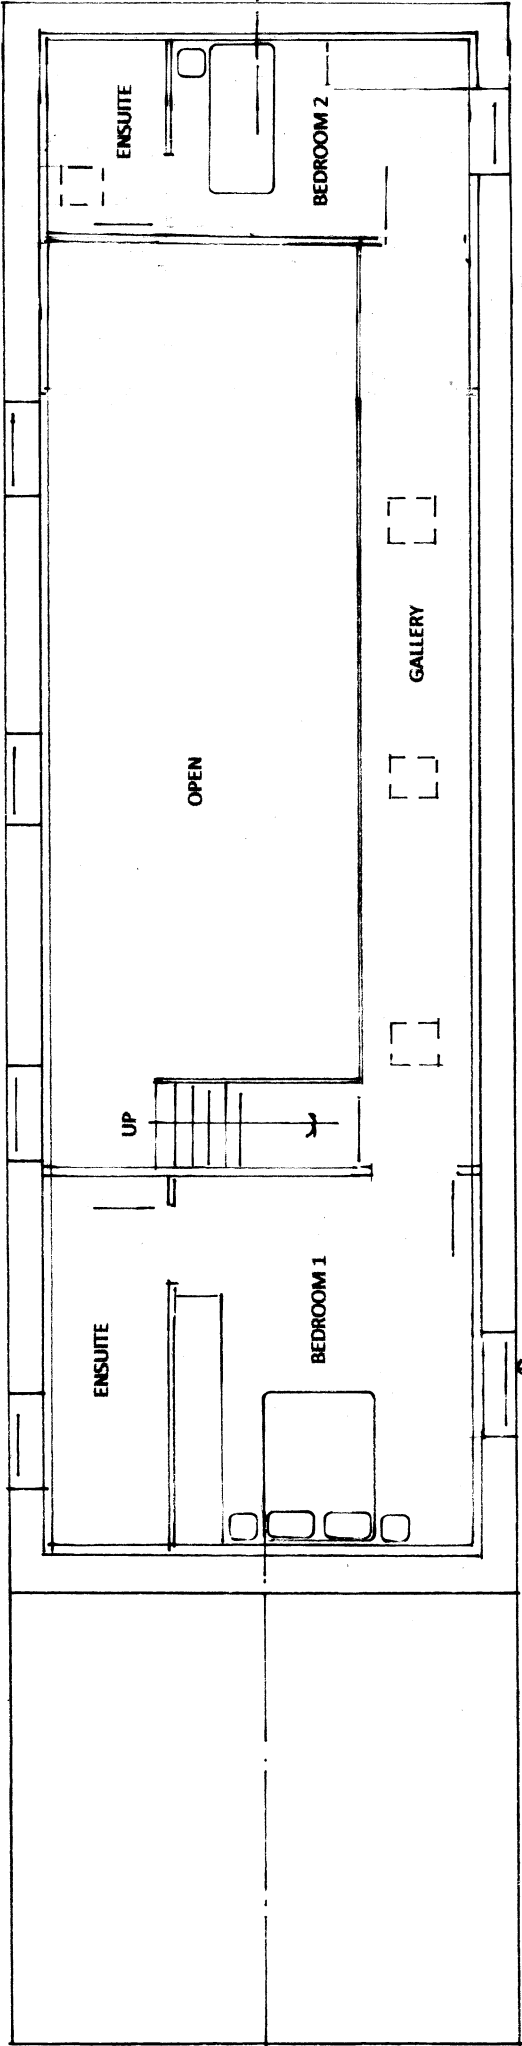


NORTH

FIRST FLOOR PLAN

DRYSTONE WALL TO DEFINE CURTLAGE

GATE

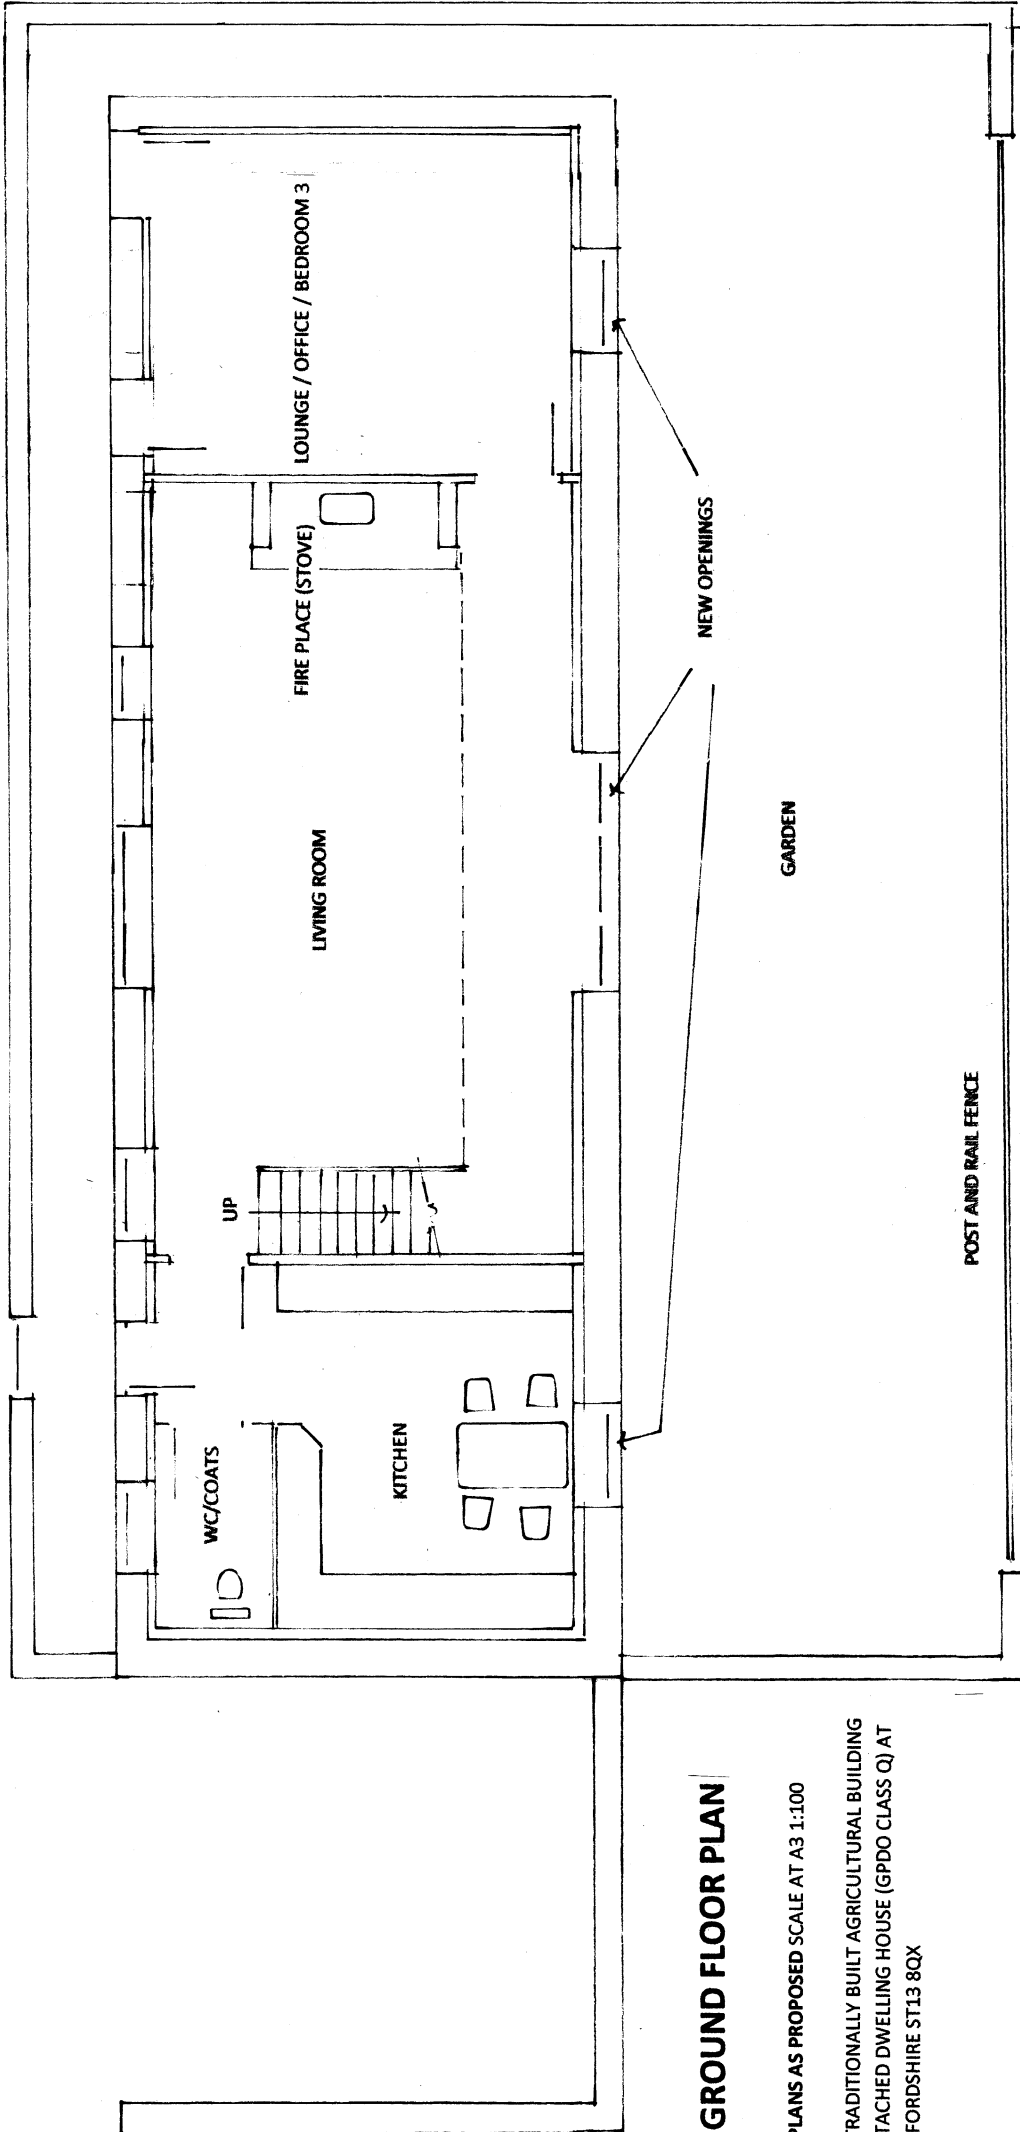

GROUND FLOOR PLAN

DRAWING NO. THB 04 FLOOR PLANS AS PROPOSED SCALE AT A3 1:100

PROPOSED CONVERSION OF A TRADITIONALLY BUILT AGRICULTURAL BUILDING
TO PROVIDE A TWO STOREY DETACHED DWELLING HOUSE (GPDO CLASS Q) AT
TALL ASH FARM HORTON STAFFORDSHIRE ST13 8QX

07 2026