


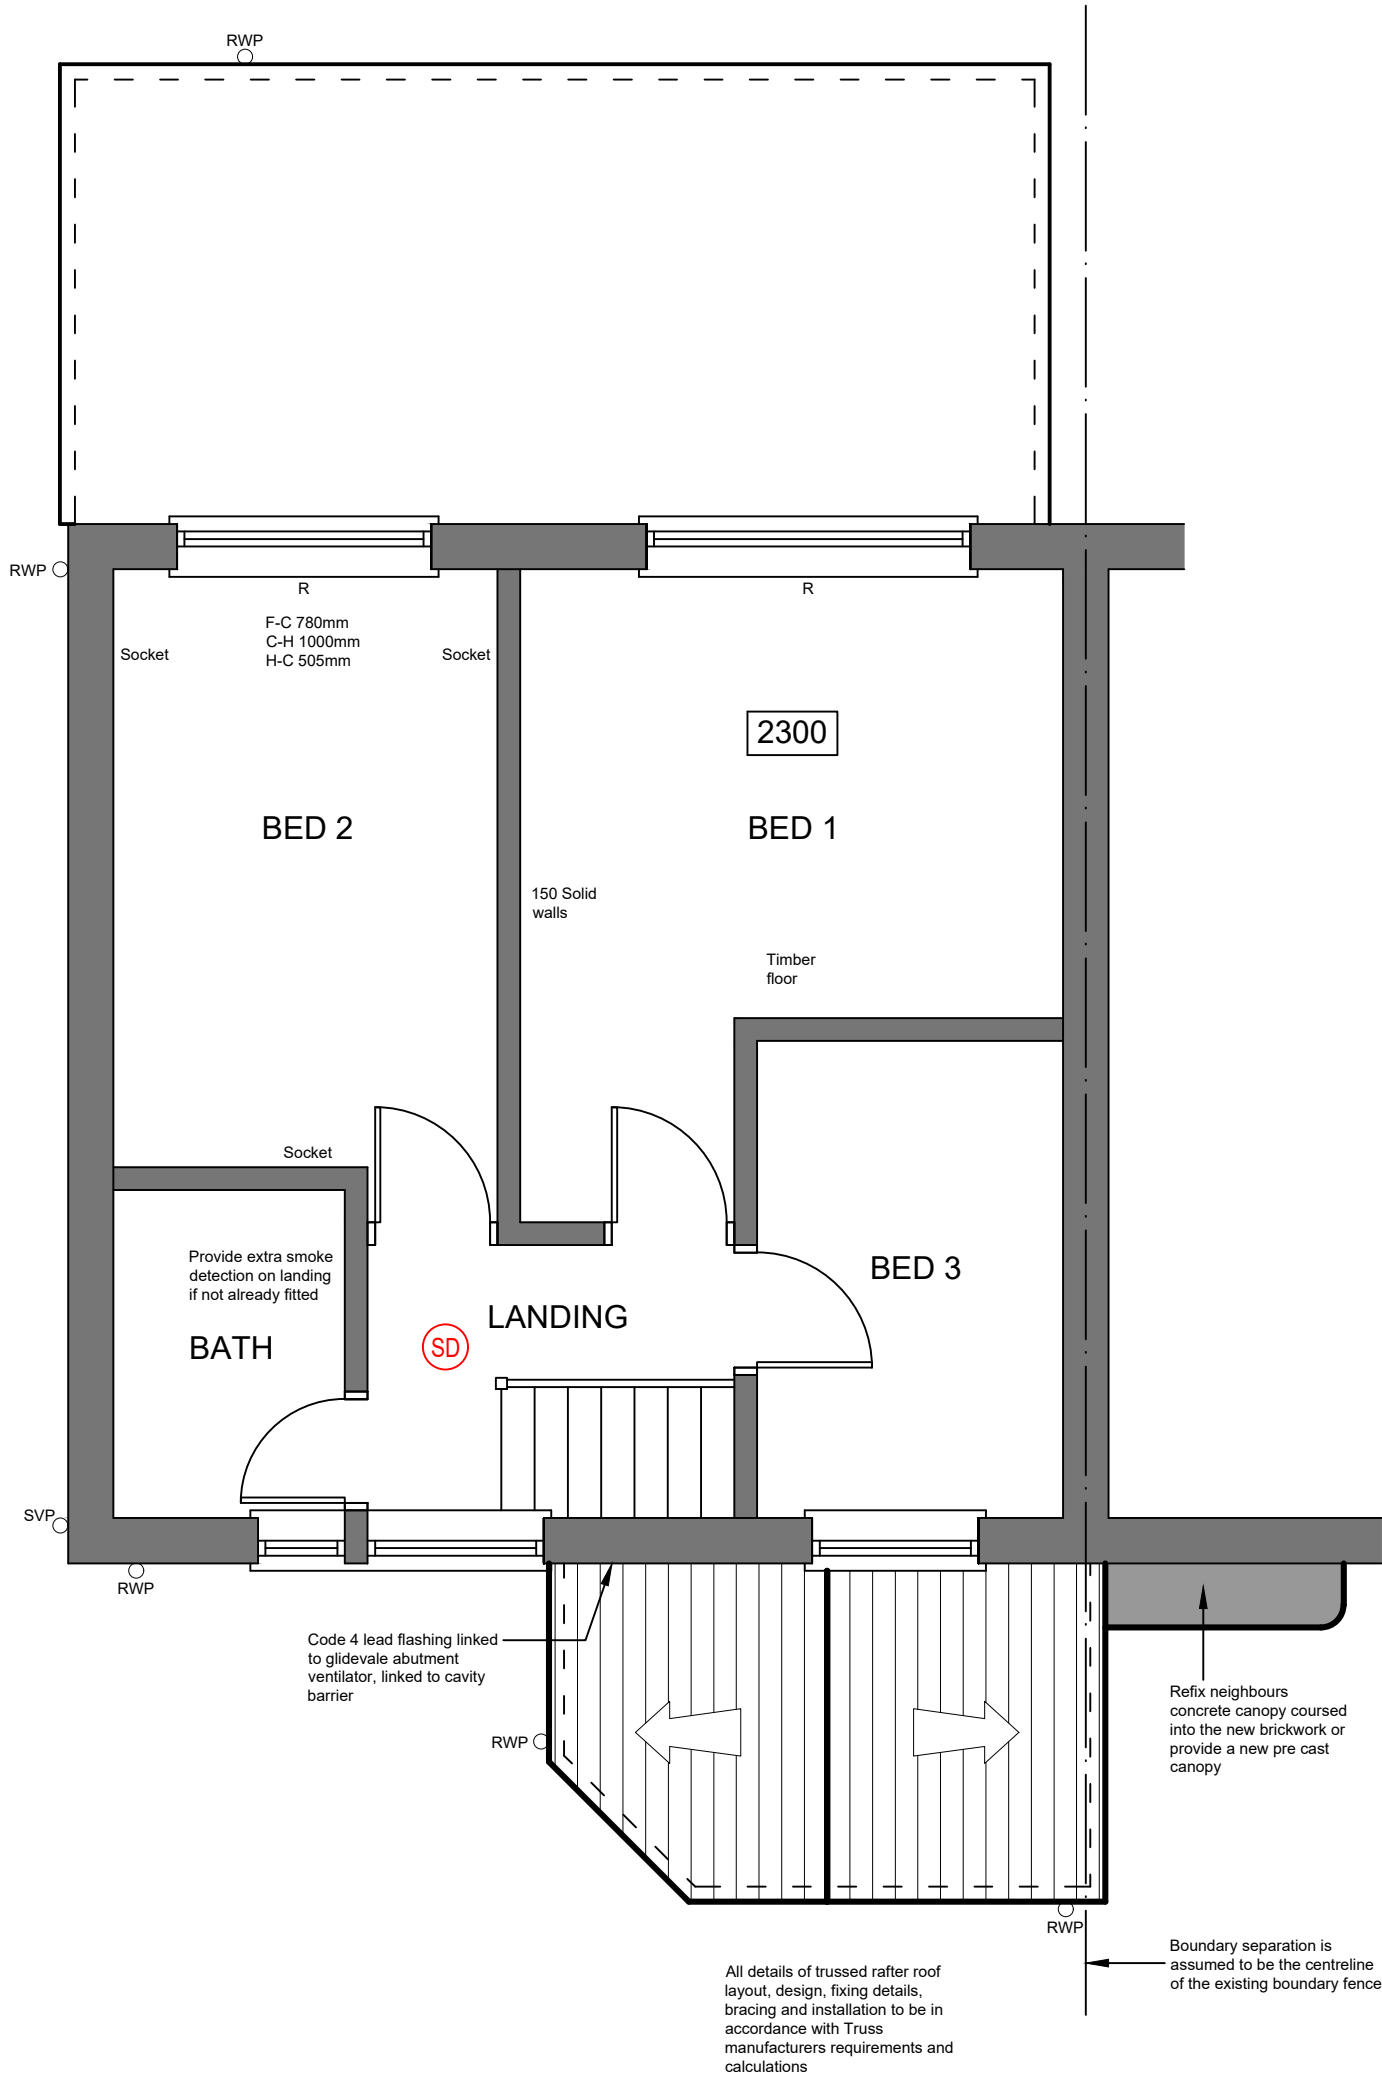

ROOF PLAN



PROJECT:	PROPOSED EXTENSION AT 11 ROCHE AVENUE LEEK ST13 6QH	Drawing No.	2609-BR-03
CLIENT:	MR. K. HUDSON	Date:	JULY 2026
Drawing Title	PROPOSED ROOF PLAN	Scale:	1:50 @ A3
		Revision:	
		Issue:	BUILDING REGS

