


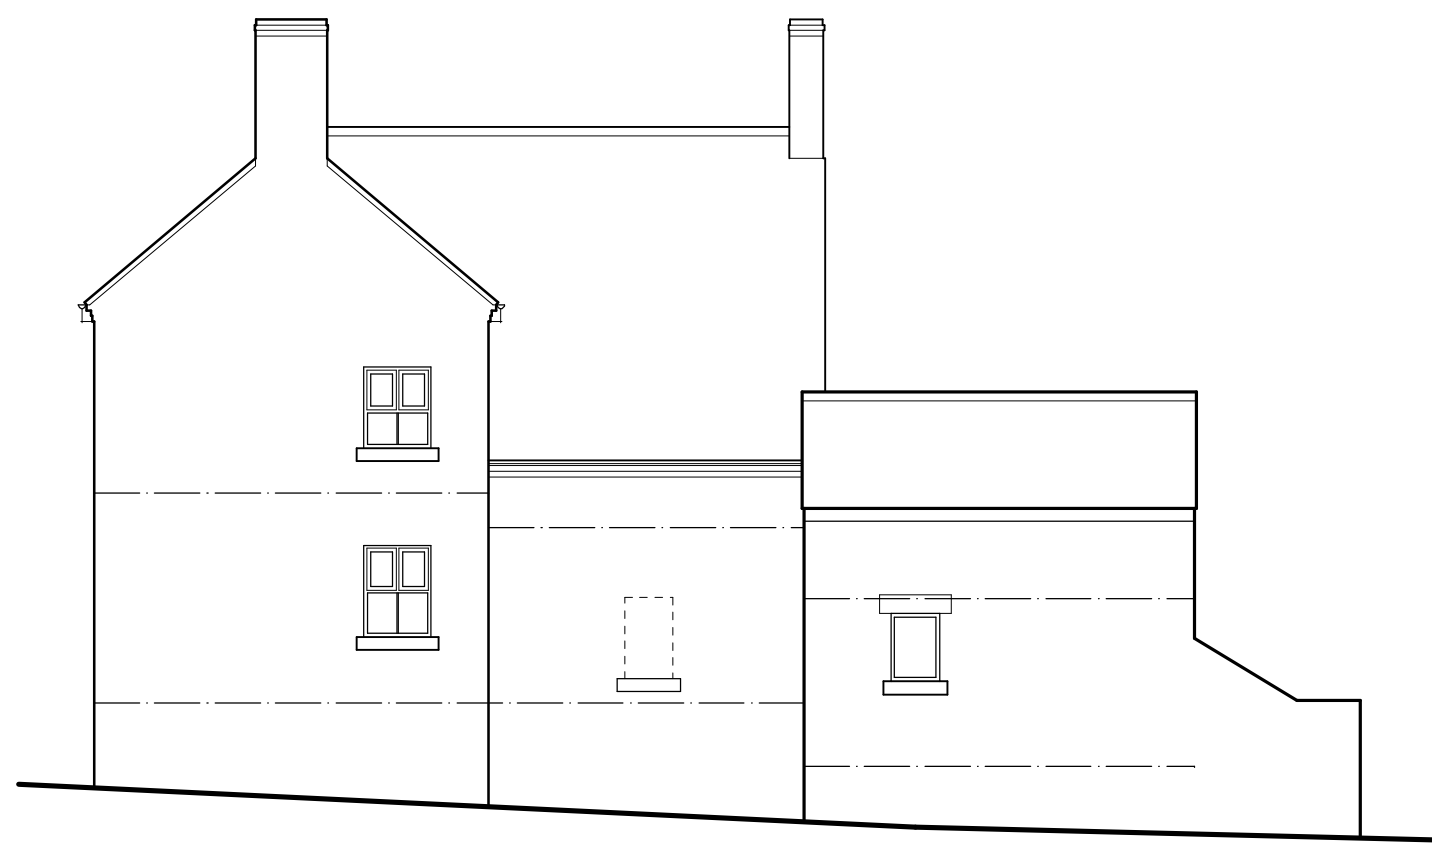

East Elevation




South Elevation




North Elevation




West Elevation

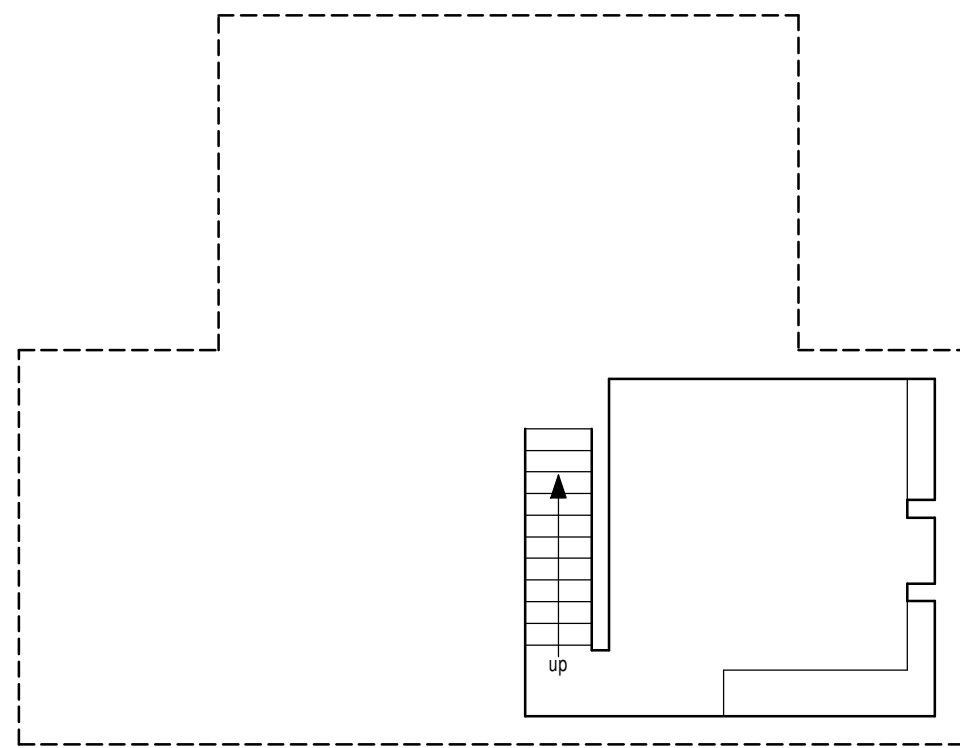


Basement Plan

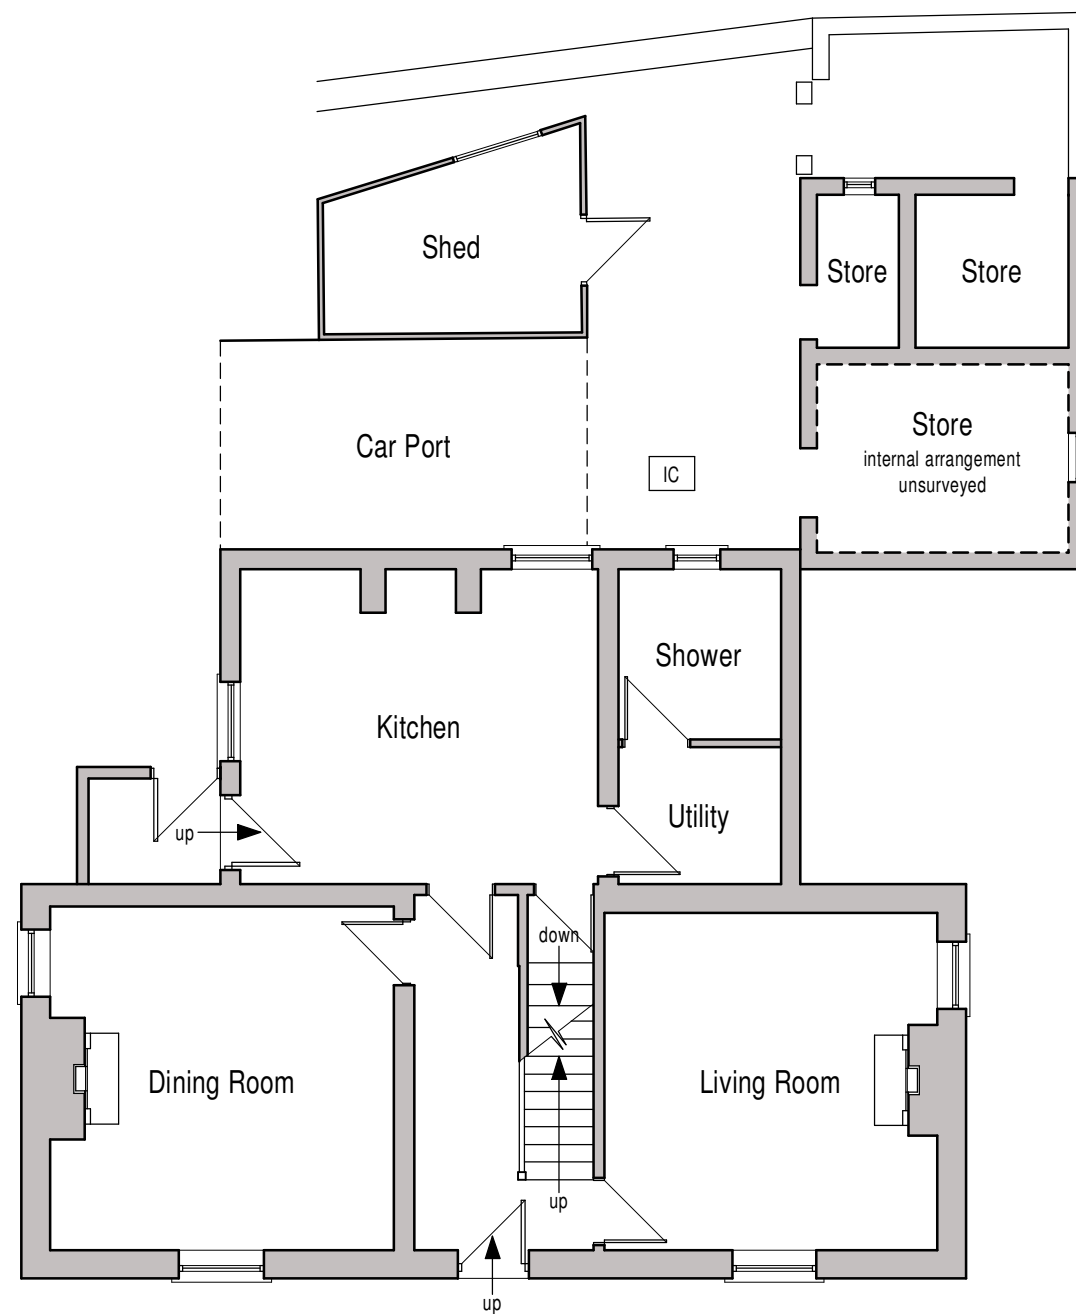

Ground Floor Plan

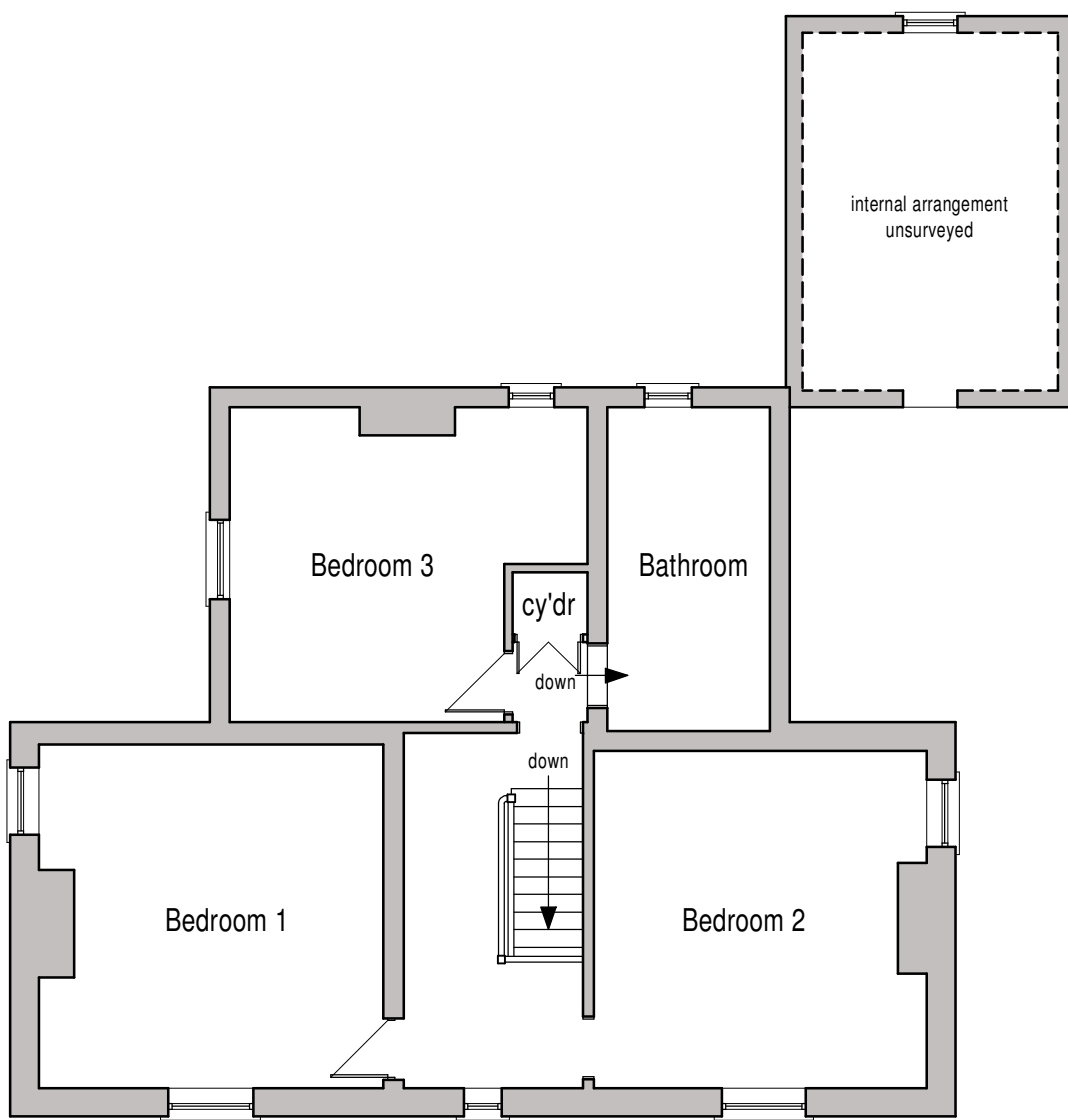

First Floor Plan

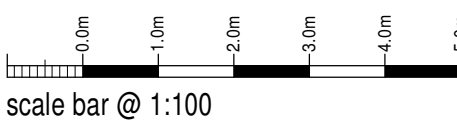

scale bar @ 1:100

## Mr G Robinson

Rownall Cottage,  
Rownall Road,  
Wetley Rocks,  
Stoke-on-Trent,  
ST9 0BT

### Existing Conditions Floor Plans and Elevations

| Date         | Sheet | Scale |
|--------------|-------|-------|
| June 2025    | A1    | 1:100 |
| Dwg No       | Rev.  | Drawn |
| 2025-2991-02 | -     | NAW   |

A:



10 Cawdry Buildings, Fountain Street, Leek, ST13 6JP  
Telephone: 01538 386002  
E-mail: info@sammonsltd.co.uk  
Web: www.sammonsltd.co.uk

This drawing is copyright.  
All dimensions must be checked prior to commencement.