




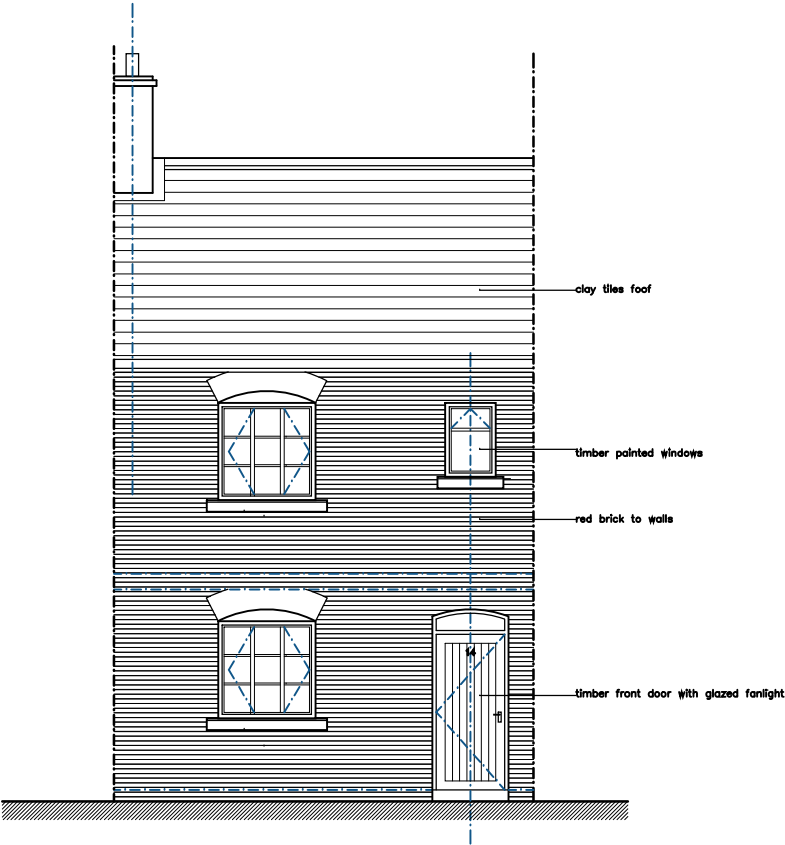


EXISTING FRONT ELEVATION
SCALE 1 : 100

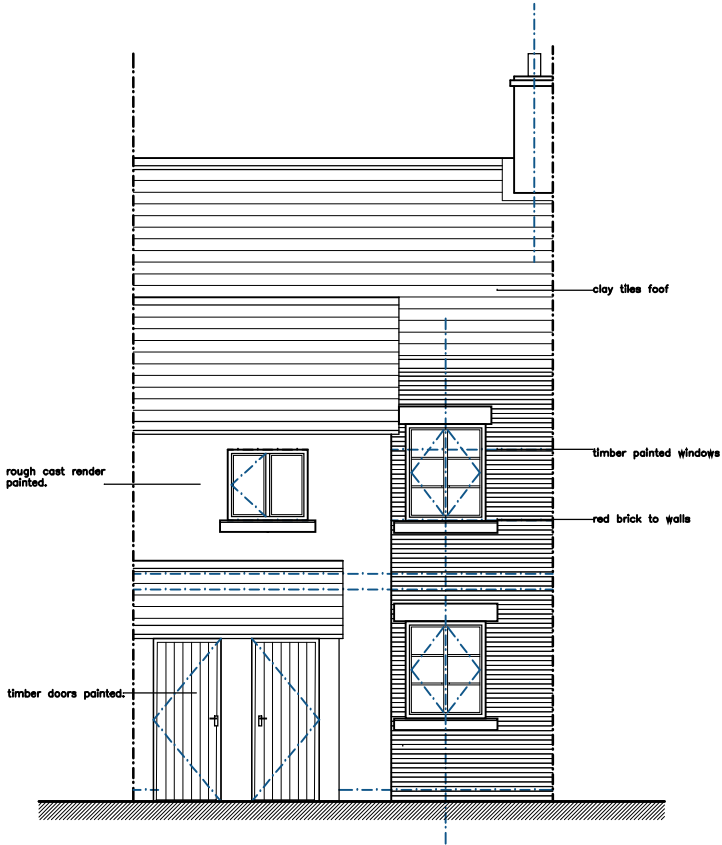

EXISTING BACK ELEVATION
SCALE 1 : 100

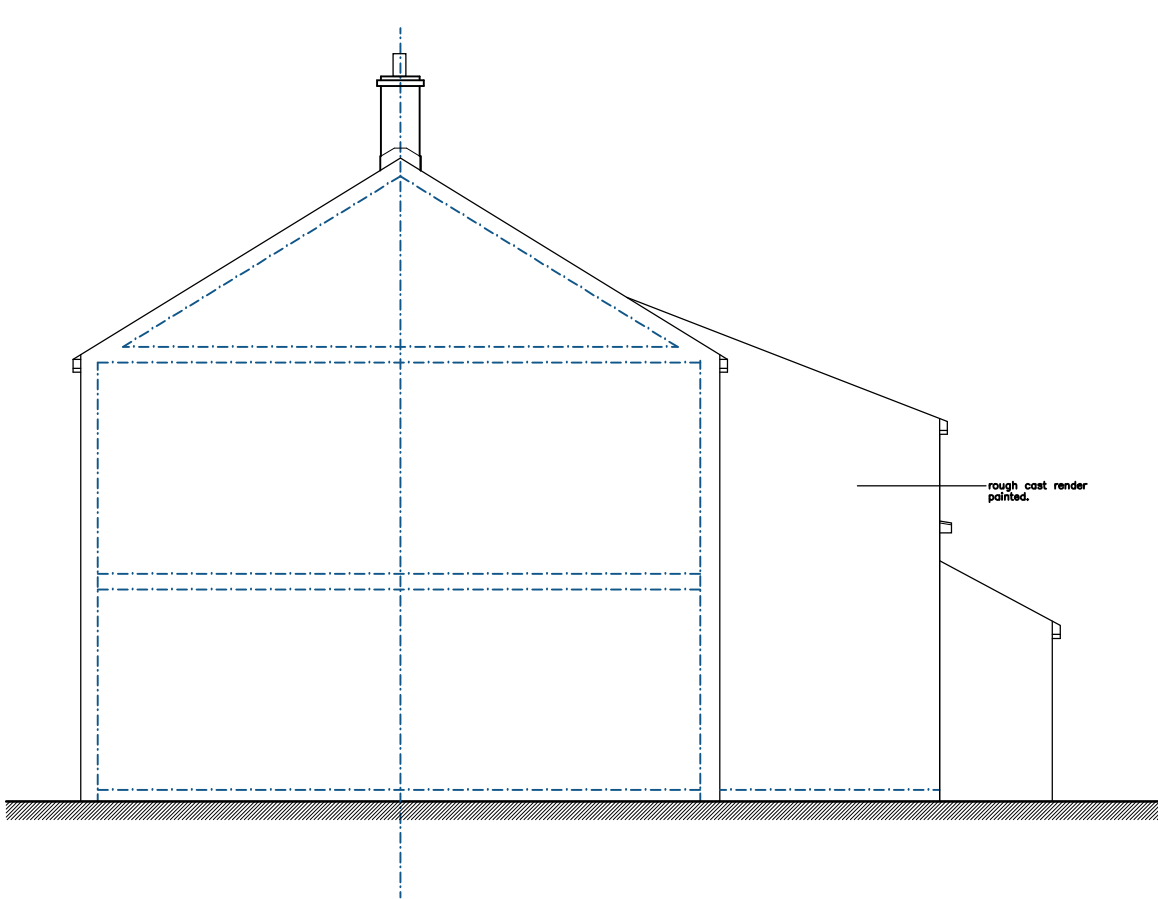

EXISTING SIDE ELEVATION 1
SCALE 1 : 100

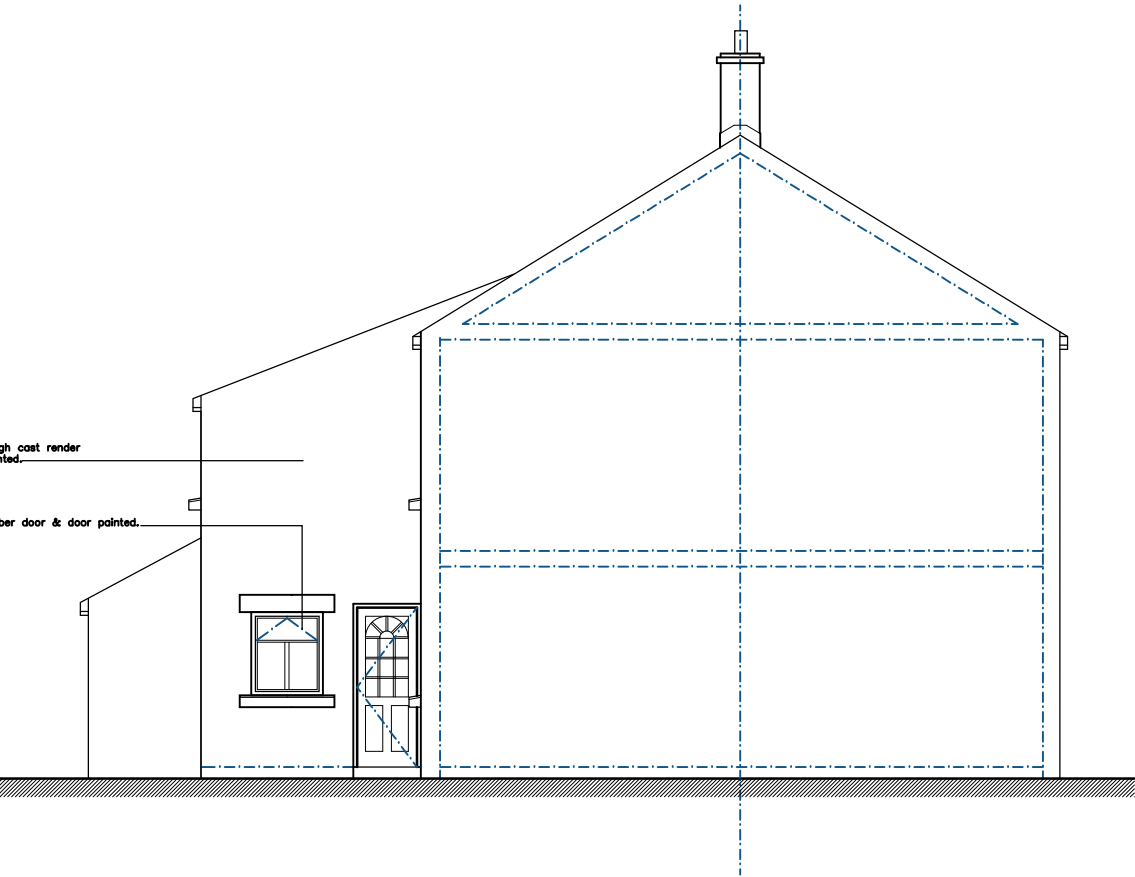

EXISTING SIDE ELEVATION 2
SCALE 1 : 100

Rev	Date	Description	By

CLIENT Mr Shaun Winkle.	
PROJECT Extension to 14 Uttoxeter Road Lower Tean ST10 4LJ	
TITLE Existing Elevations.	
Drawn by: DA	Sheet size: A3
Date: Nov '25	Scales: 1:100
DRAWING No. 25-105-107.	
Copyright retained.	