



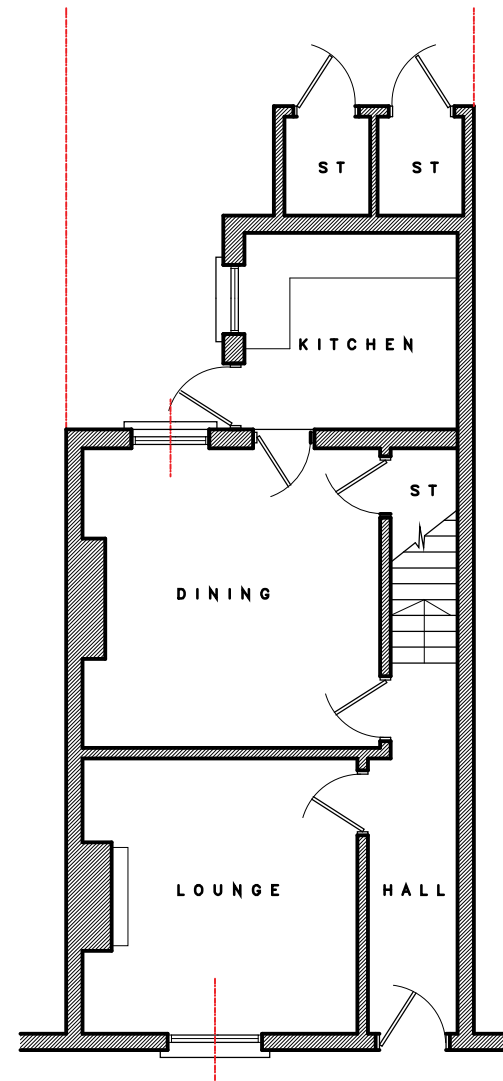

○ EXISTING GROUND FLOOR PLAN
SCALE 1 : 100

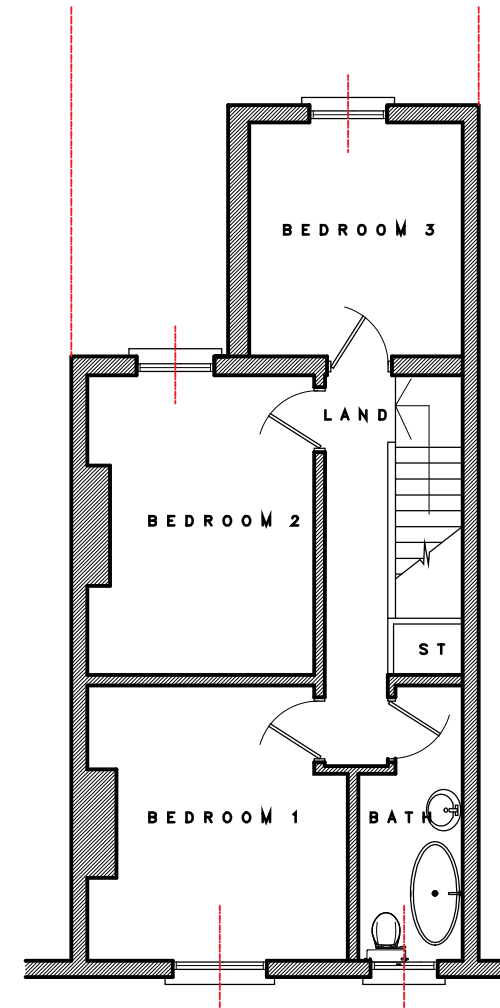

○ EXISTING FIRST FLOOR PLAN
SCALE 1 : 100

Rev	Date	Description	By

CLIENT
Mr Shaun Winkle.

PROJECT
Extension to
14 Uttoxeter Road
Lower Tean
ST10 4LJ

TITLE
Existing Floor Plans.

Drawn by: DA	Sheet size: A3
Date: Nov '25	Scales: 1:100

DRAWING No. 25-105-105.

Copyright retained.