






PROPOSED FRONT ELEVATION
SCALE 1 : 100

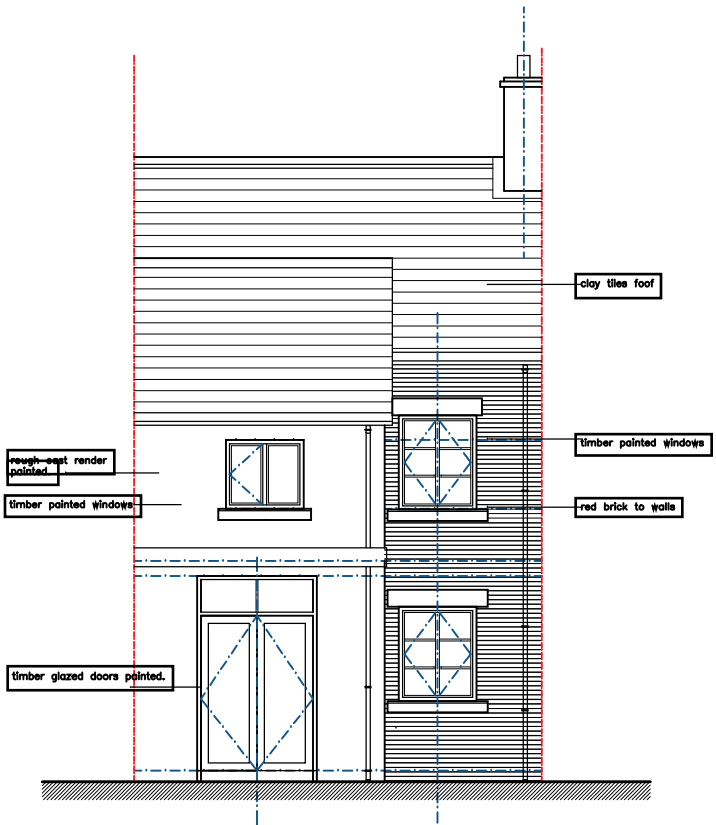

PROPOSED BACK ELEVATION
SCALE 1 : 100

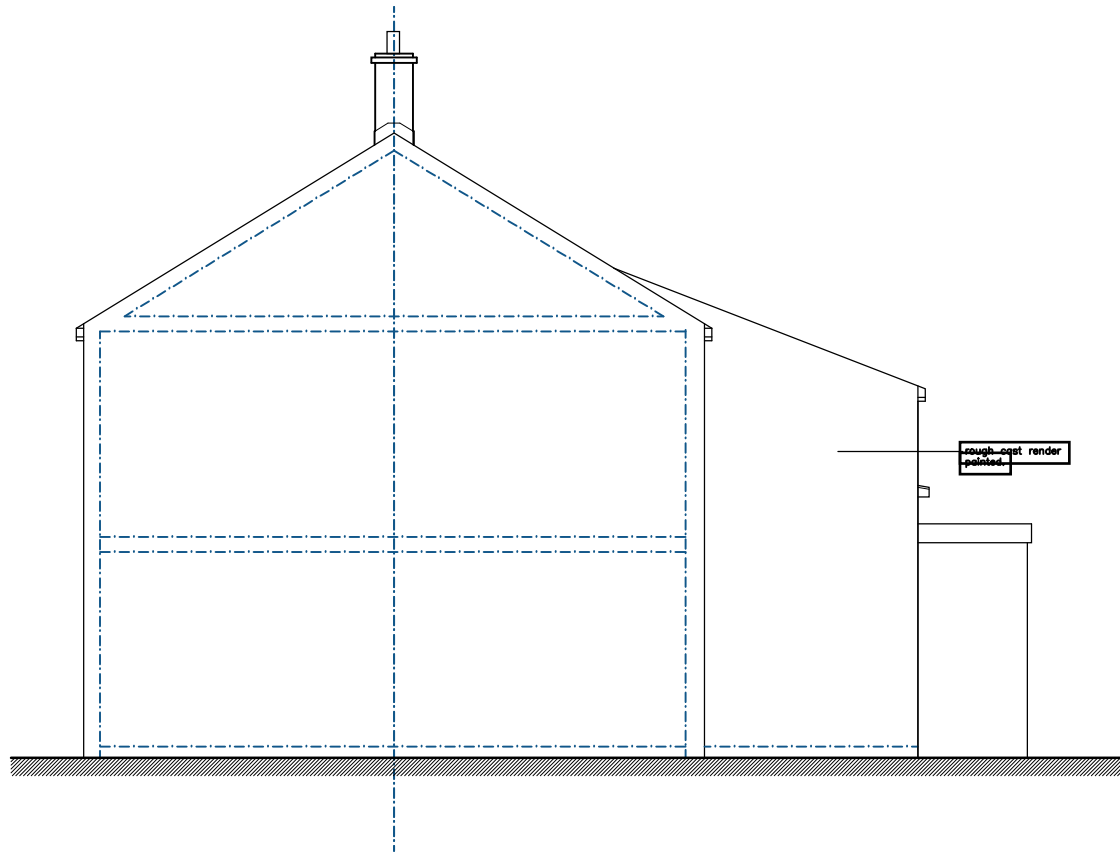

PROPOSED SIDE ELEVATION 1
SCALE 1 : 100

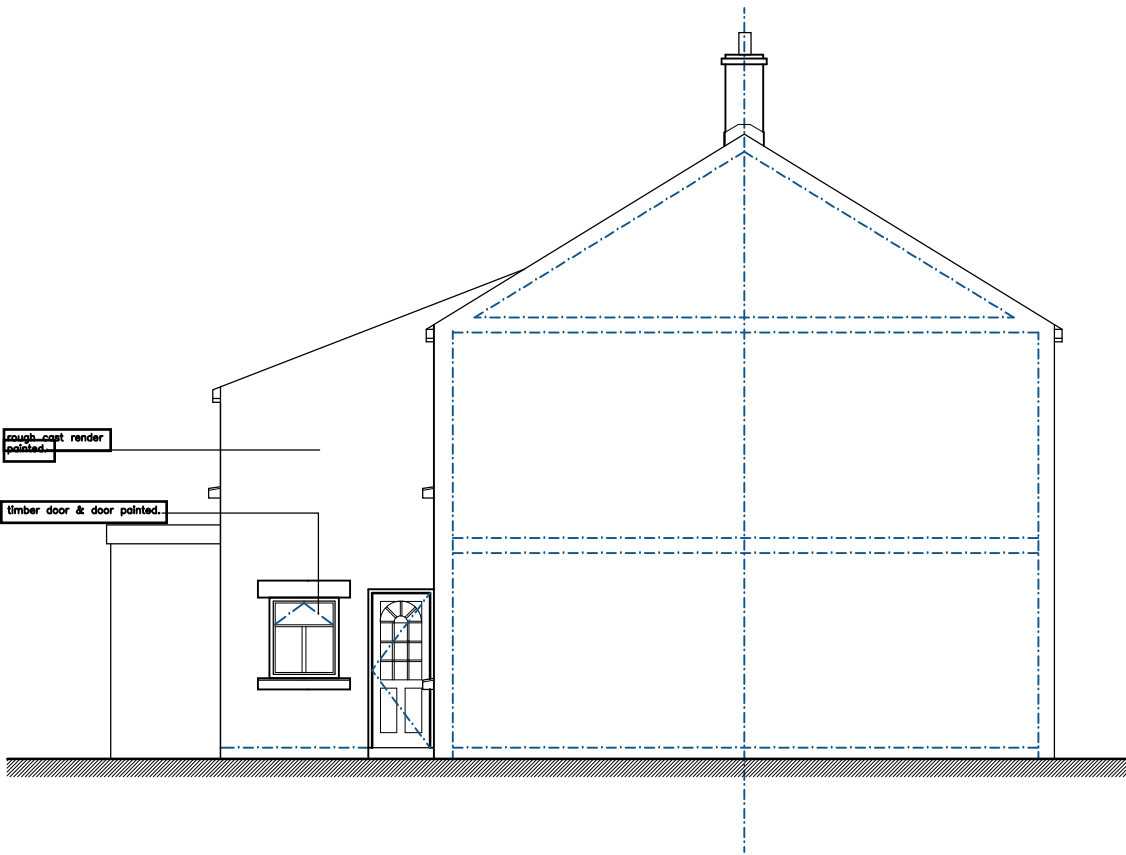

PROPOSED SIDE ELEVATION 2
SCALE 1 : 100

B	08-07-26	Drawing updated to plans.	DA
Rev	Date	Description	By

CLIENT Mr Shaun Winkle.	
PROJECT Rear Extension to 14 Uttoxeter Road Lower Tean ST10 4LJ	
TITLE Proposed Elevations.	
Drawn by: DA	Sheet size: A3
Date: Nov '25	Scales: 1:100
DRAWING No. 25-105-108 Rev B.	
Copyright retained.	