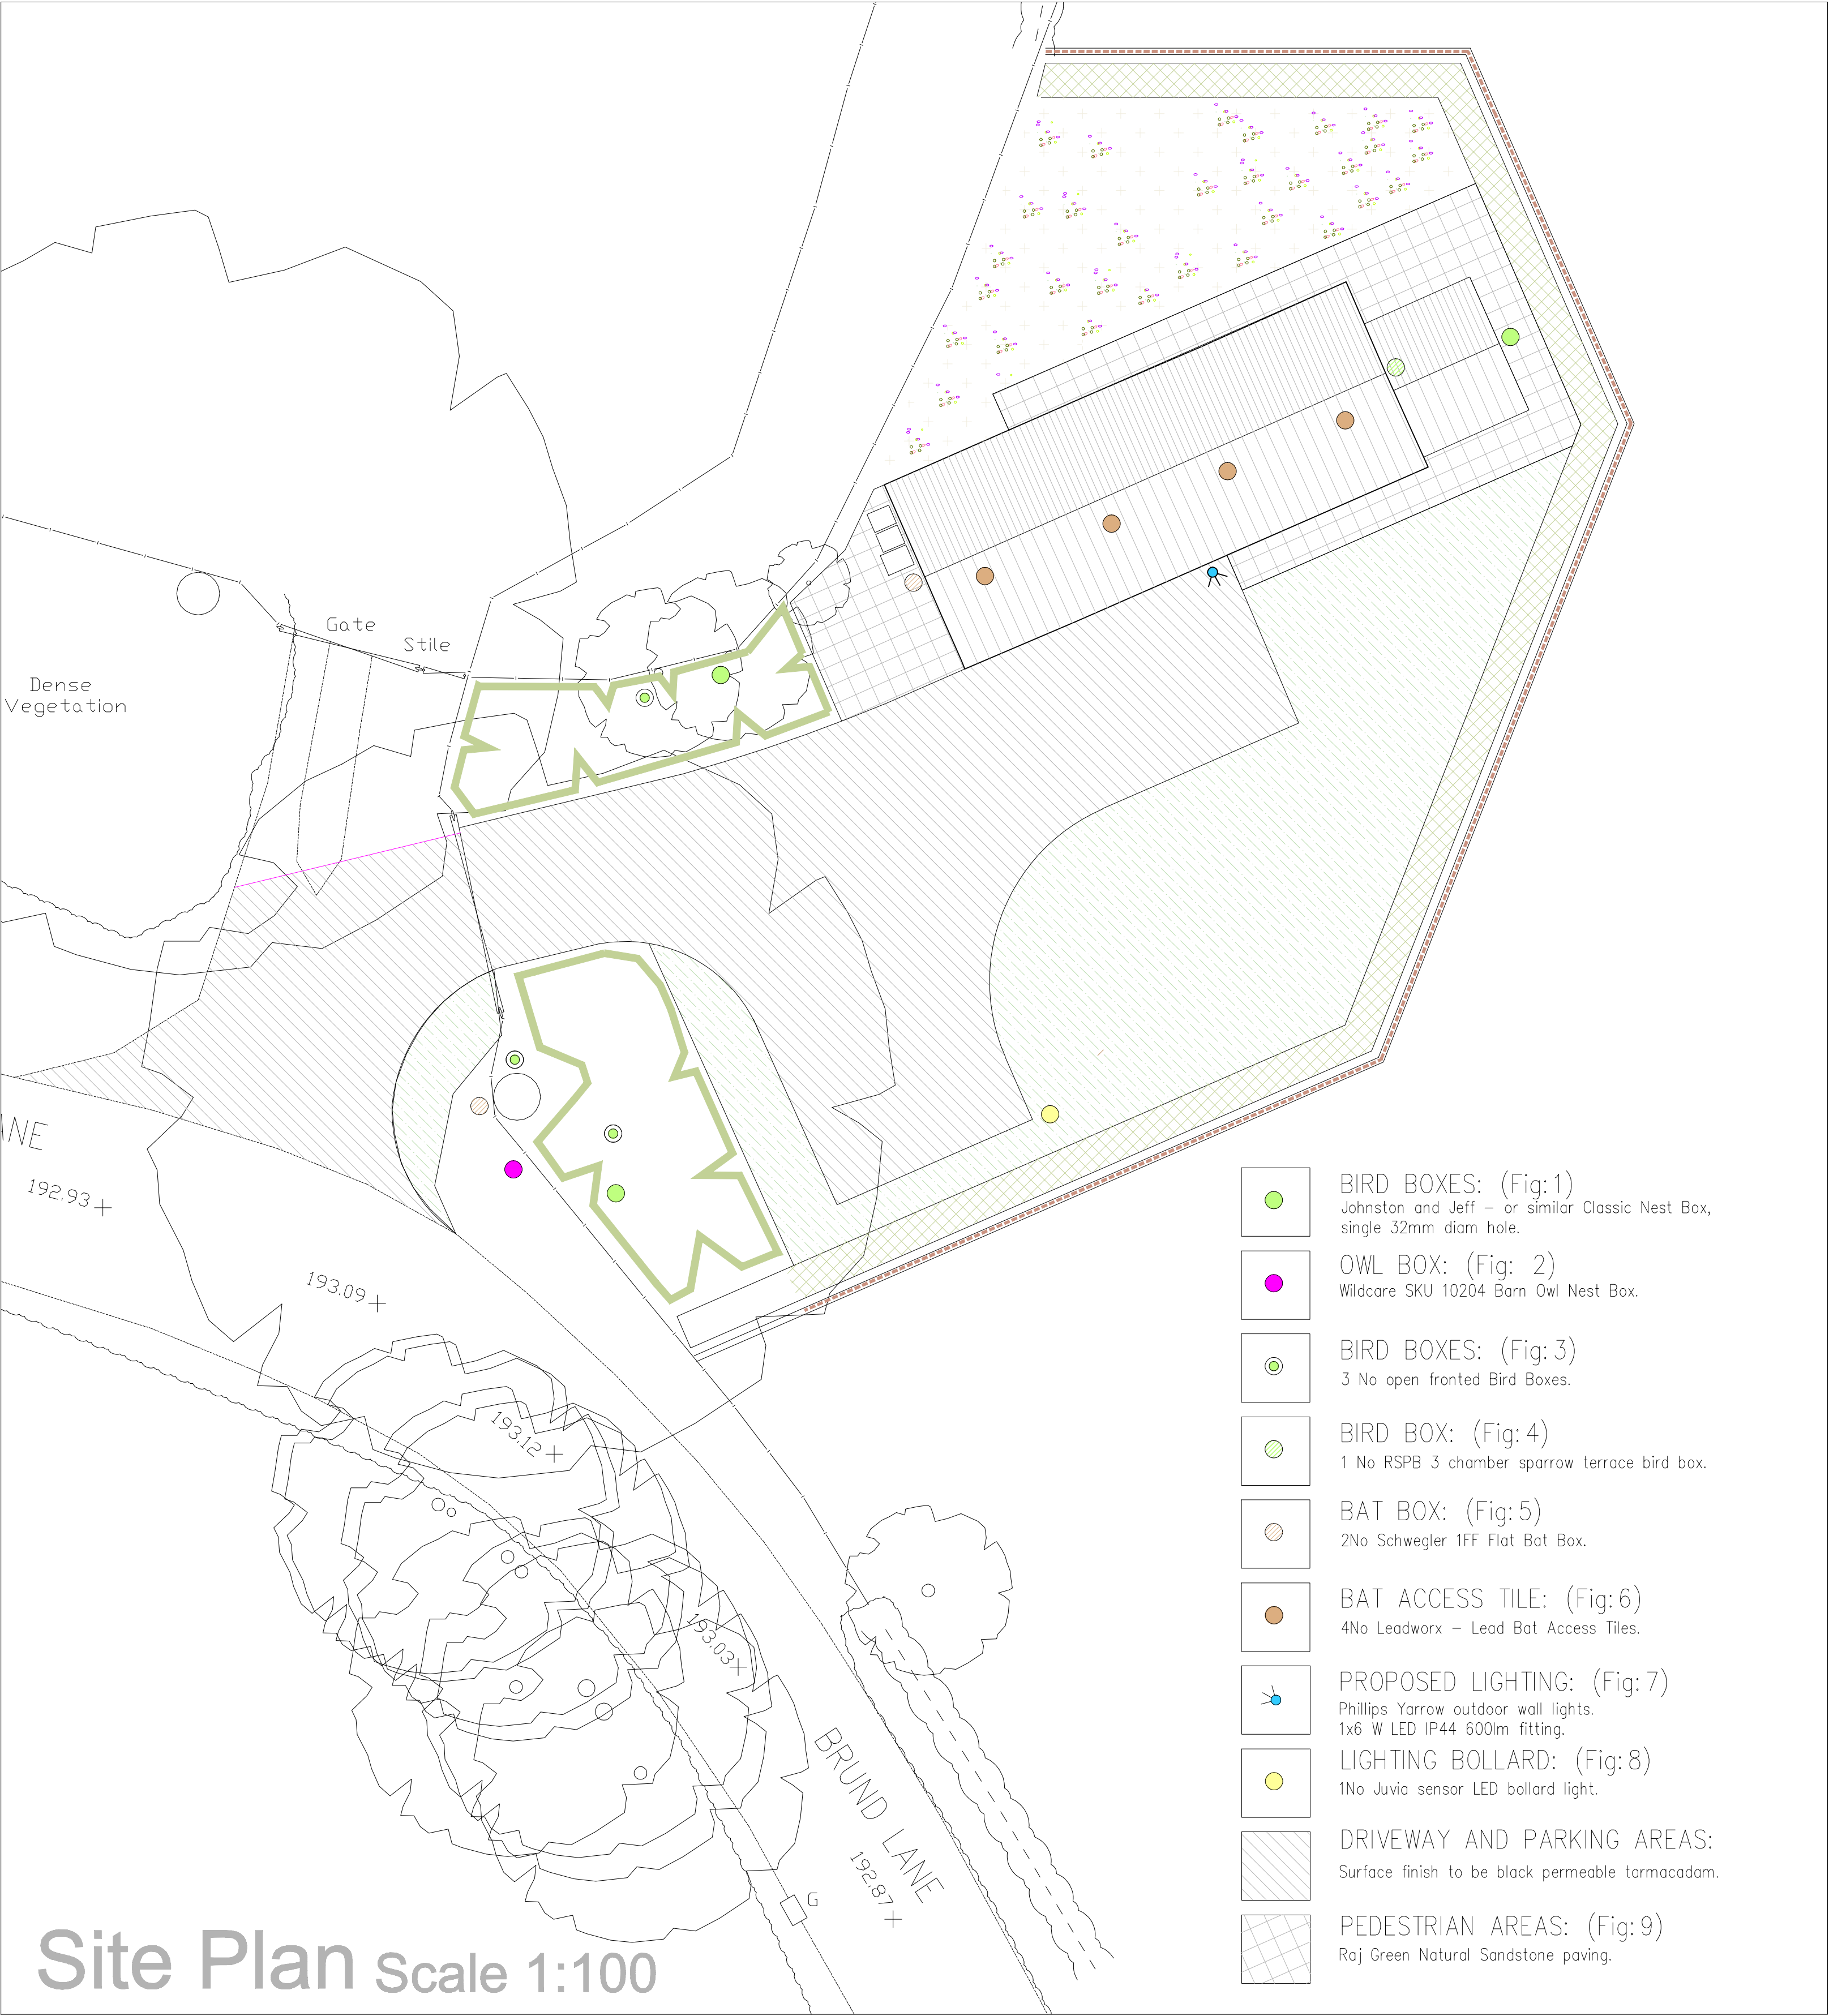


Fig:1
Bird nest box single 32mm diam. hole.



Fig:2
Owl Box.

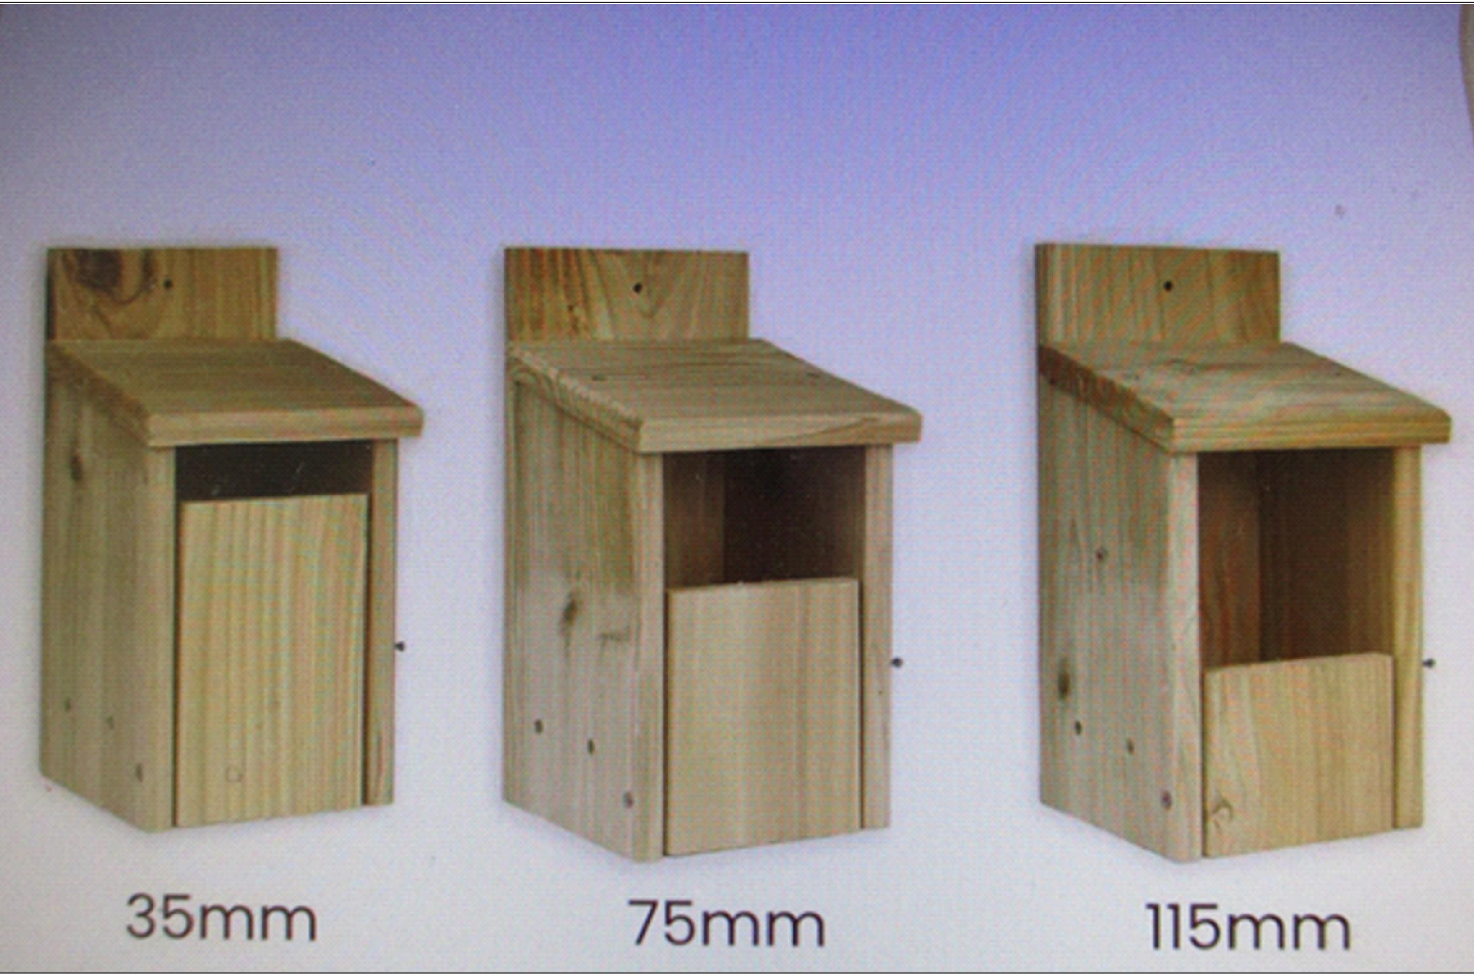


Fig:3
Open fronted Bird Boxes.



Fig:5
Bat Box.



Fig:7
External light.



Fig:6
Leadworx – Lead Bat access tile.



Fig:8
Lighting Bollard.


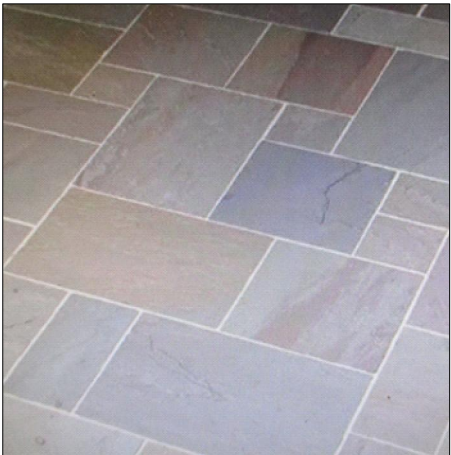


Fig:9
Paving.

© MAC ARCHITECTURAL DESIGN LTD. All rights reserved.
This Drawing and its contents has been produced for the Client only and is not intended for any other person or for any other purpose than the Drawing Status. No part of this drawing and associated graphical contents may be reproduced, copied, modified or distributed, without the prior written consent of MAC Architectural Design Ltd.



Fig:4
Sparrow Terrace.

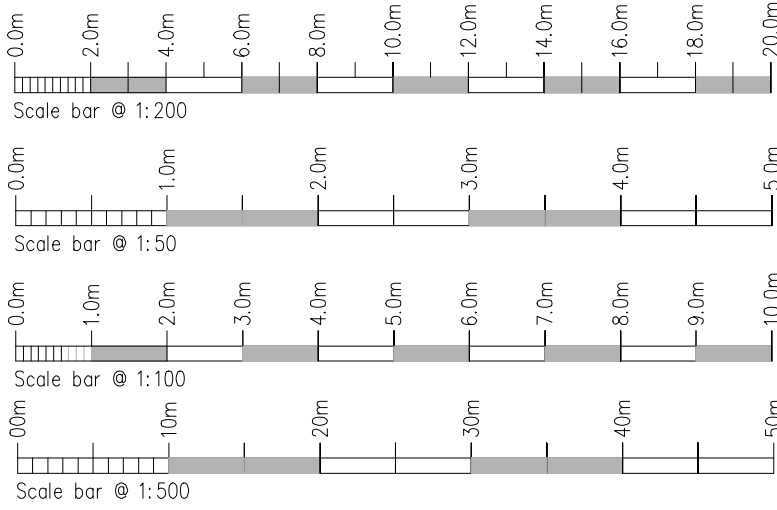

Rev.	Drawn	Comments.	Date

MAC
ARCHITECTURAL DESIGN LTD
Moorland House, 123 Moorland Road, Burslem, ST6 1JD.
T:01782 503302 E:admin@mac-arch.co.uk

Client:
Mr K Carr.

Project:
Proposed conversion of redundant agricultural building on Land off Brund Lane, Cheddleton S-O-T. Staffordshire, ST13 7DG.

Title:
Site Plan.

Status:
Planning Conditions 10-11-18 (SMD/2025/0276)

Paper A1: Drawn: AC Bailey July 2026 Drawing Ref: 1907-06