



job	Thorncross Farm, Leek Proposed Extension		
title	Plan and Elevations as Proposed		
date	scale	drawn by	dwg. no.
09.05.18	1/100 @ A3	..	TF-04
			rev.
			.
ian Ankers architects Building and Design Consultants Ryecroft Farm, Rushton Spencer, Macclesfield, SK11 0RP t 01260 546944 e ian@ianankers.co.uk w www.ianankers.co.uk			


Revisions	04.08.26
B Windows added to north gable	

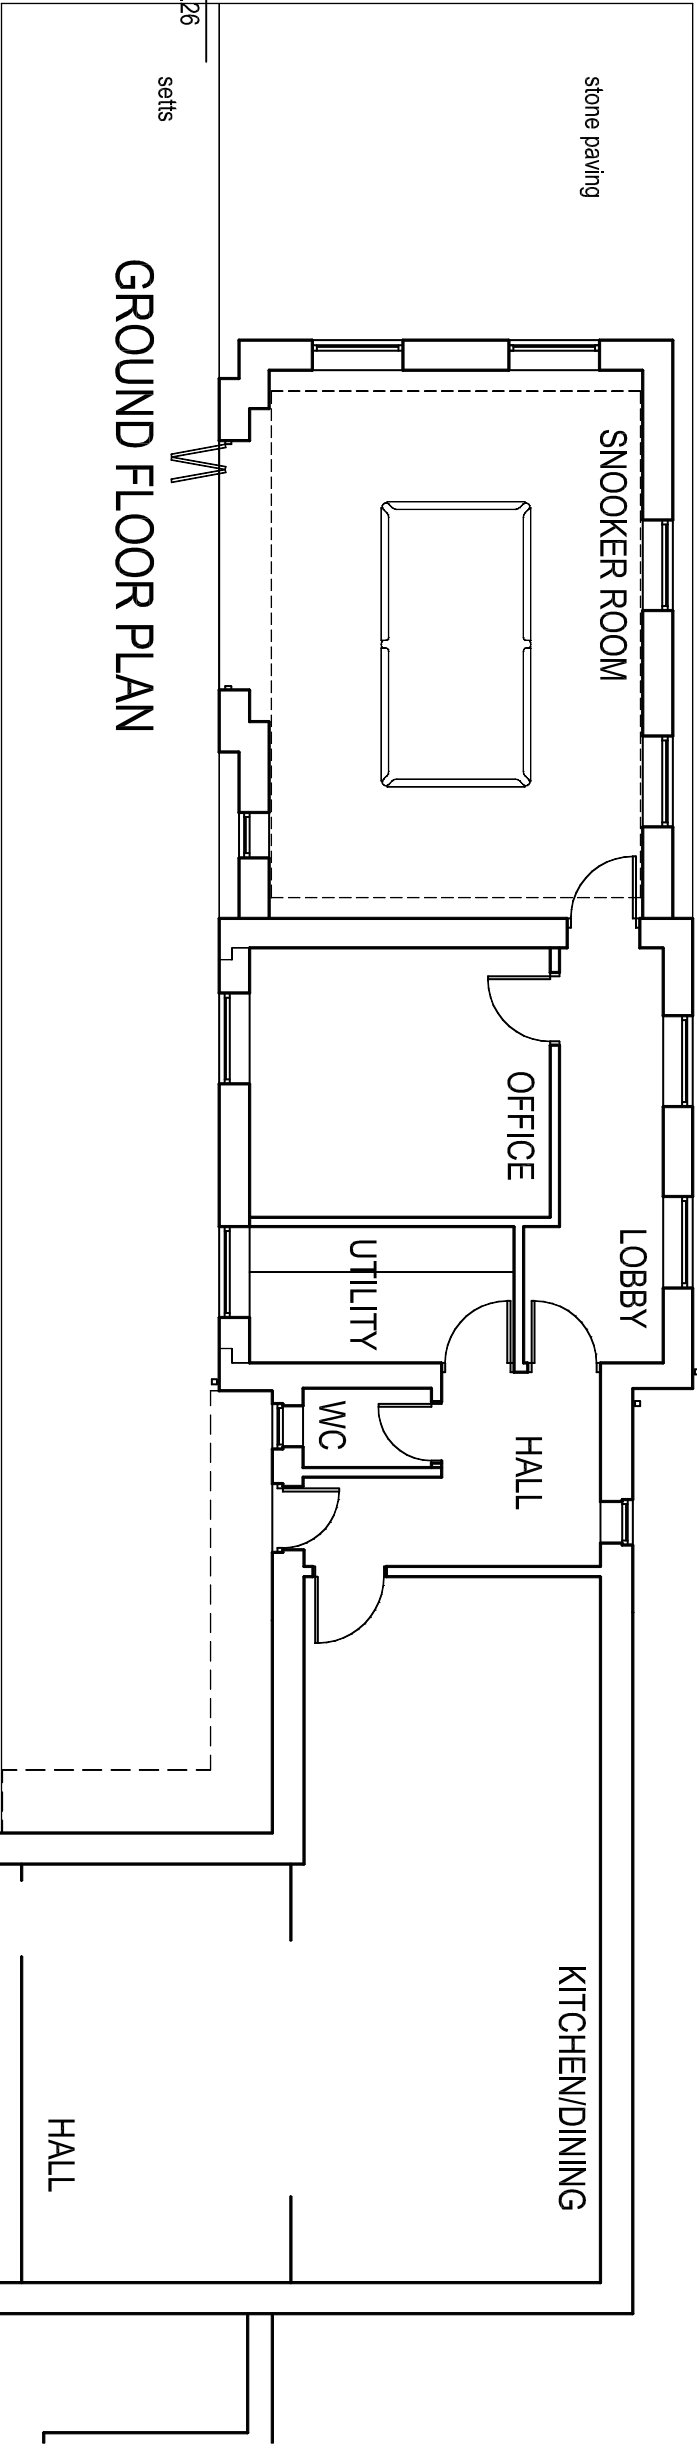

GROUND FLOOR PLAN

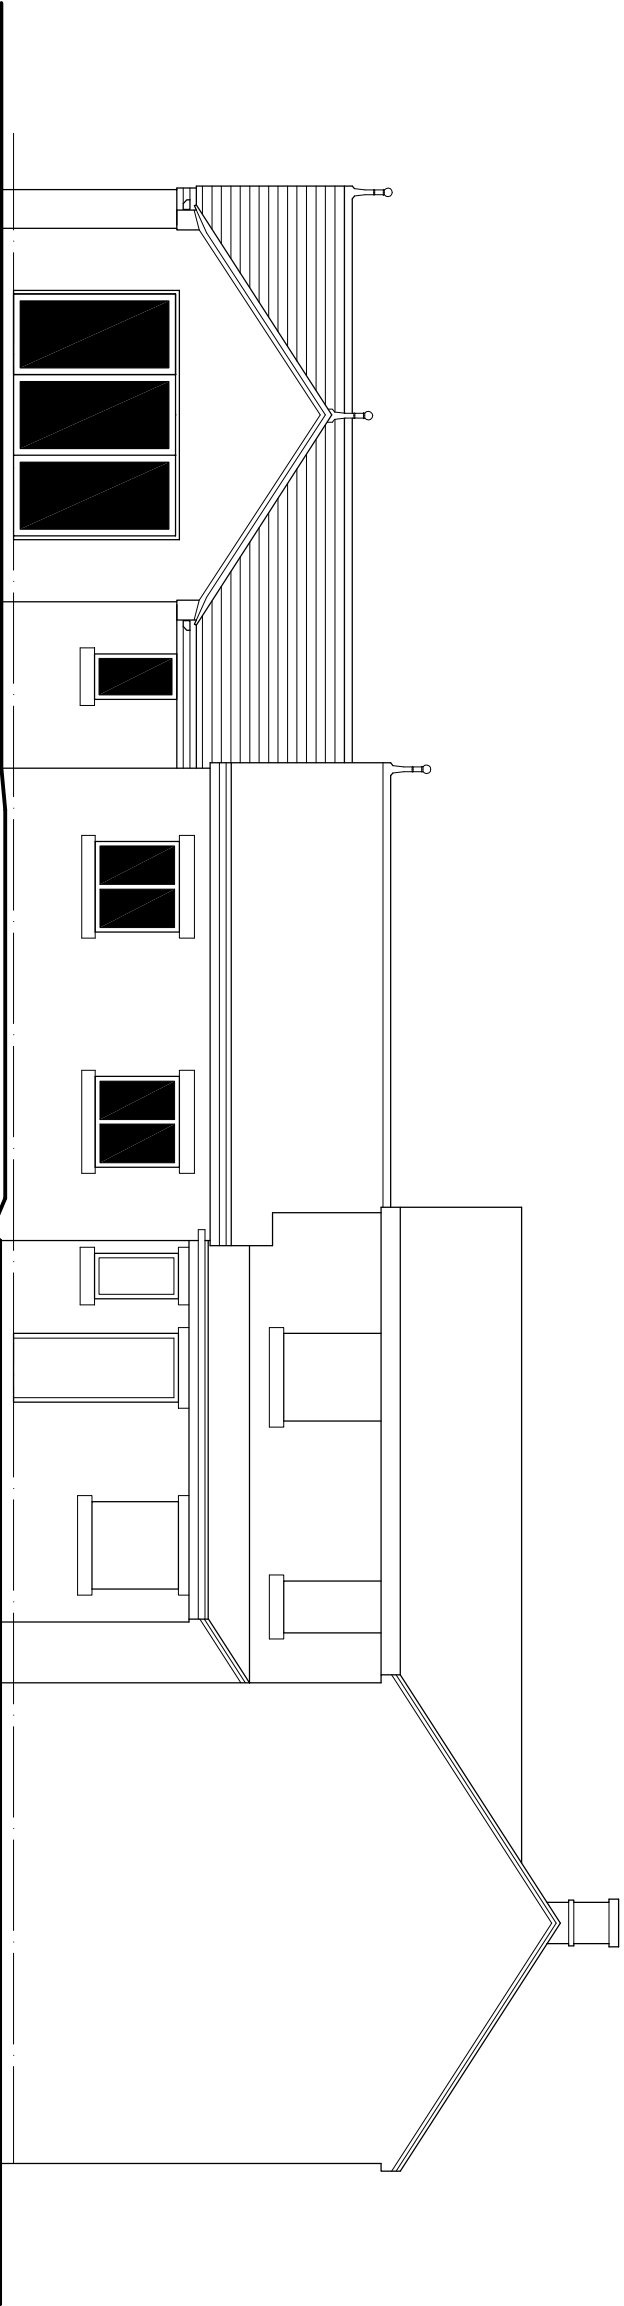

FRONT ELEVATION

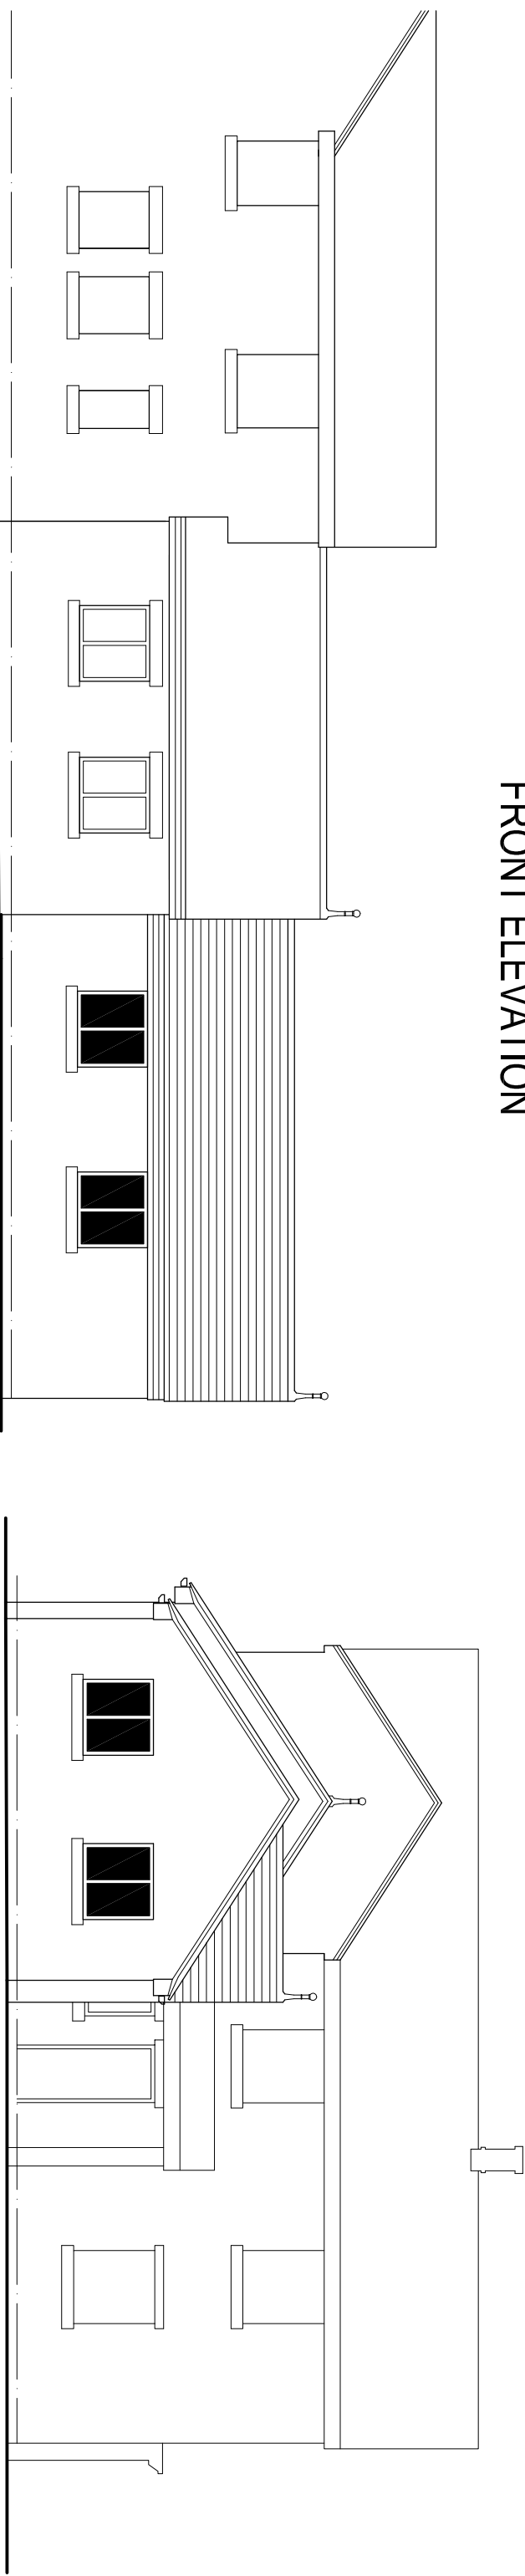

REAR ELEVATION

SIDE ELEVATION