

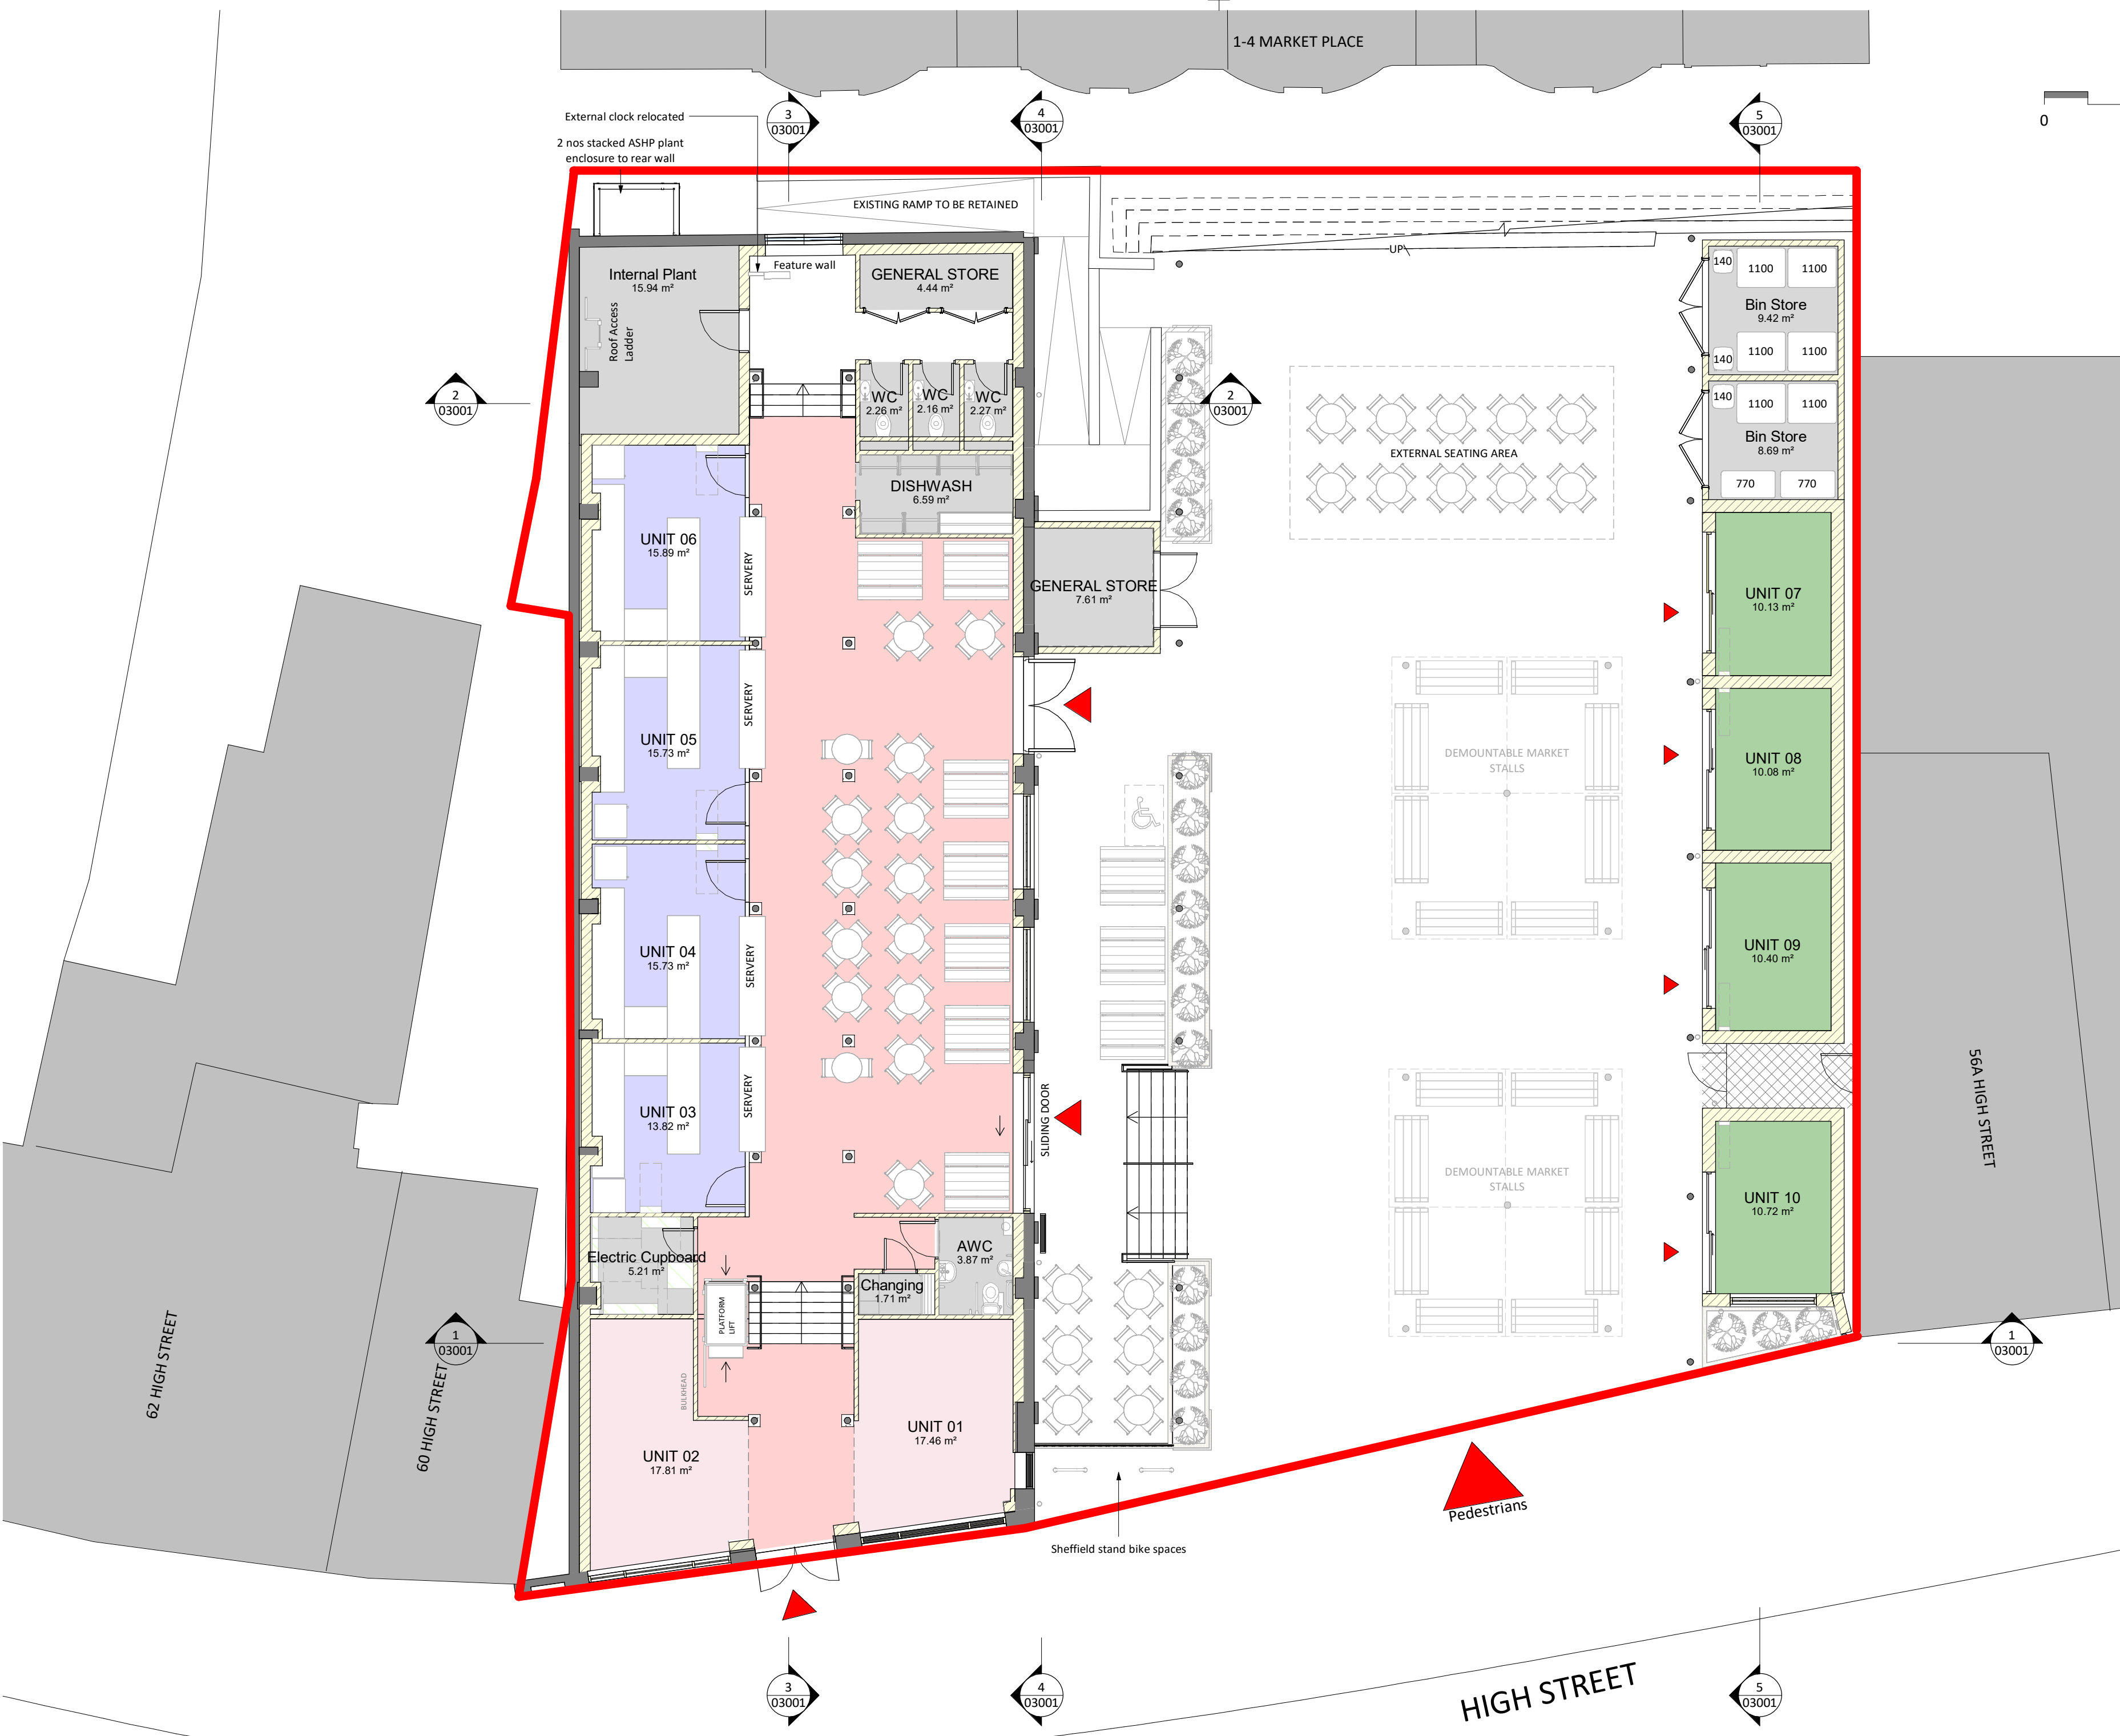


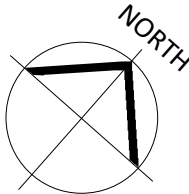

Responsibility is not accepted for errors made by others in scaling from this drawing.  
All construction information should be taken from figured dimensions only.

 

- Ancillary
- Flexible Retail / F&B
- Food & Beverage
- Foodhall
- Retail Units

|                                          |     |          |                                    |               |        |
|------------------------------------------|-----|----------|------------------------------------|---------------|--------|
| PL                                       | P22 | 06/07/26 | Full Planning Drawing Pack         |               |        |
| PL                                       | P21 | 02/07/26 | Planning Plan - DRAFT 2            |               |        |
| PL                                       | P20 | 29/06/26 | Update                             |               |        |
| PL                                       | P19 | 26/06/26 | Full Planning (DRAFT)              |               |        |
| S2                                       | P18 | 19/06/26 | Frozen GA Plan                     |               |        |
| S2                                       | P16 | 12/06/26 | Revised Plan                       |               |        |
| S2                                       | P14 | 18/05/26 | Acoustic & Fire Updates            |               |        |
| S0                                       | P12 | 27/03/26 | Dish wash added                    |               |        |
| S2                                       | P11 | 25/03/26 | Updates                            |               |        |
| S2                                       | P07 | 17/02/26 | Issue for Planning Pre-Application |               |        |
| STATUS   REV   DATE   DESCRIPTION        |     |          |                                    | REVISED BY    | AG     |
| CLIENT                                   |     |          |                                    | CHECKED BY    | MW     |
| Staffordshire Moorlands District Council |     |          |                                    | ORIGINATOR NO | 156967 |

CONSULTANT  
**STRIDE TREGLOWN**  
www.stridetreglown.com  
PROJECT  
Cheadle Market  
8 High St, Cheadle, Stoke-on-Trent ST10 1AF, UK

DRAWING TITLE  
Planning - Proposed Floor Plan

|                                                              |                          |
|--------------------------------------------------------------|--------------------------|
| SUITABILITY STATUS                                           | SCALE                    |
| PL : PLANNING                                                | 1 : 100<br>@A2           |
| PROJECT - ORIGINATOR - VOLUME - LEVEL - TYPE - ROLE - NUMBER | STATUS, REVISION, CLASS. |
| 156967-STL-XX-00-DR-A-01000                                  | PL_P22_ZZ                |