




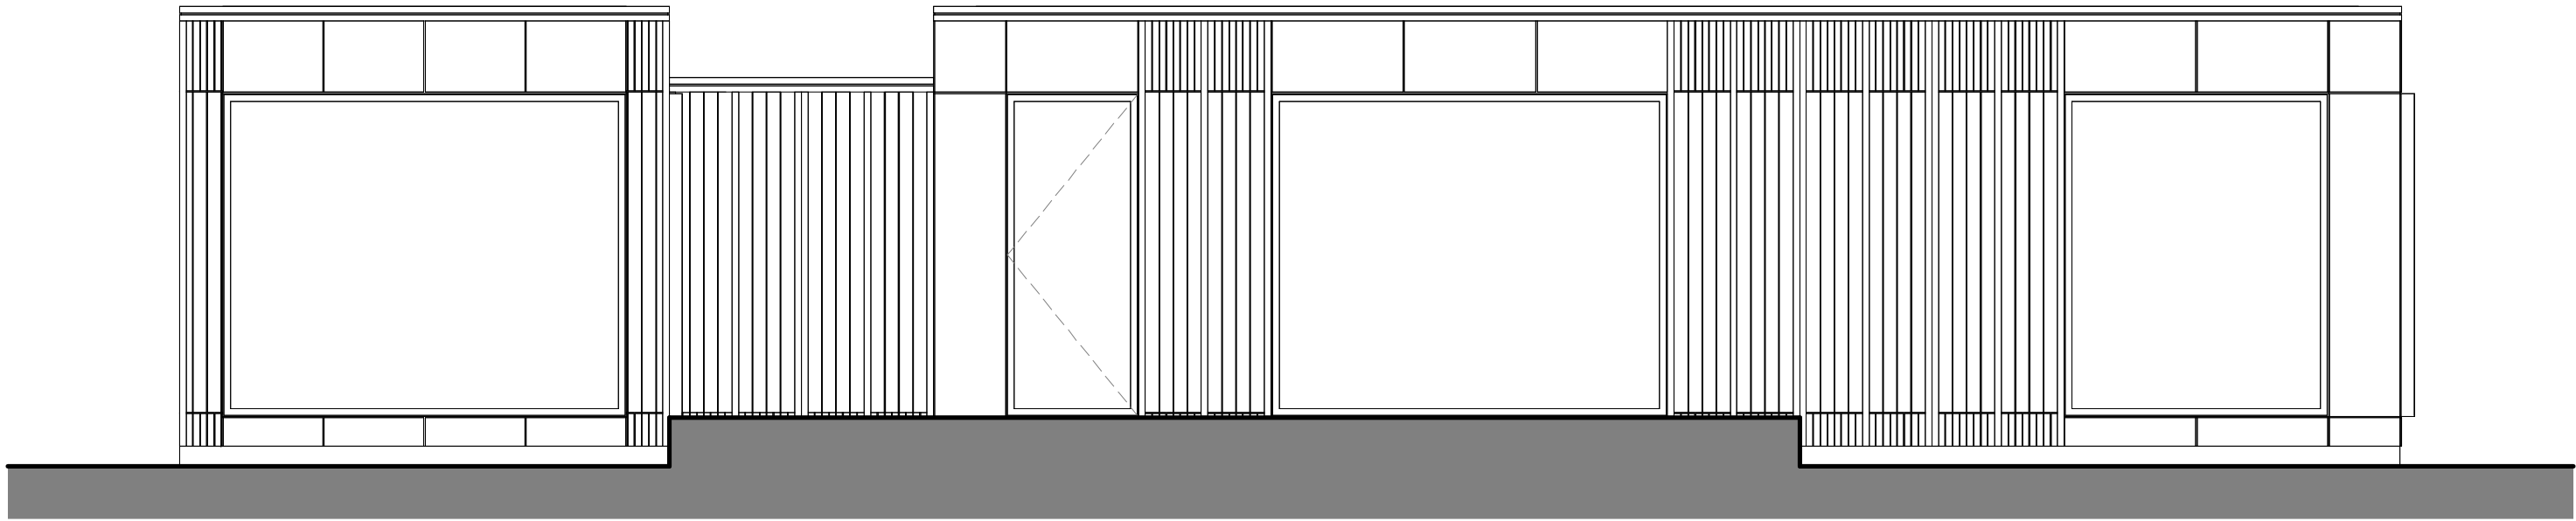


Front Elevation

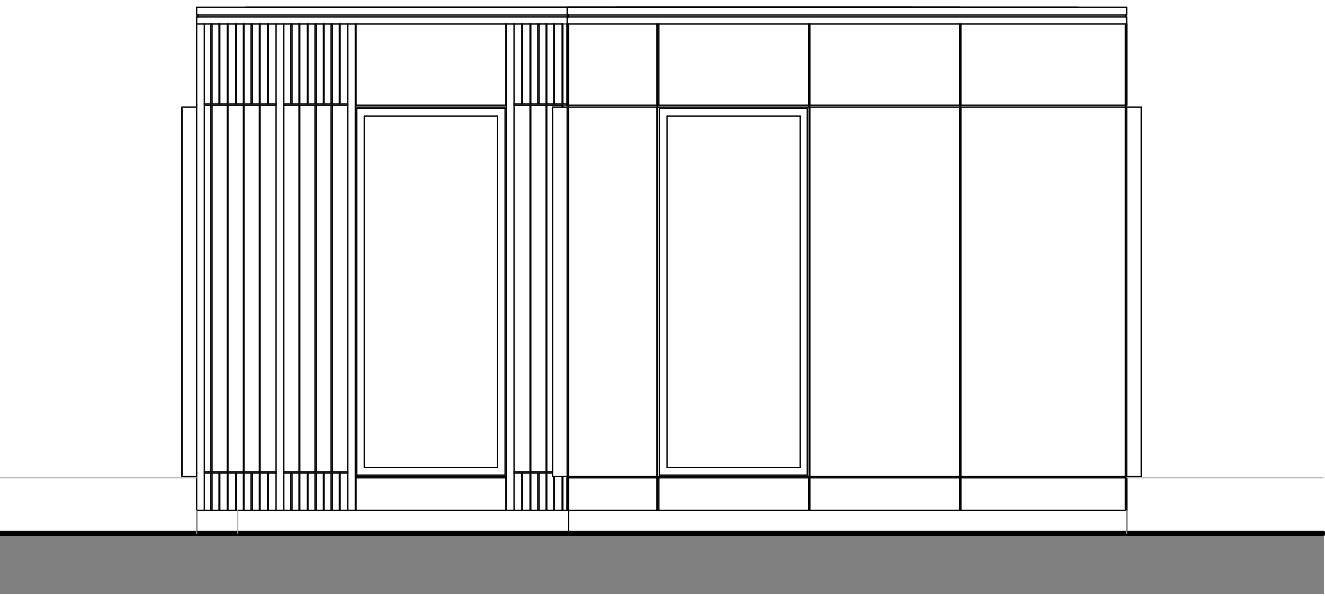


Side Elevation

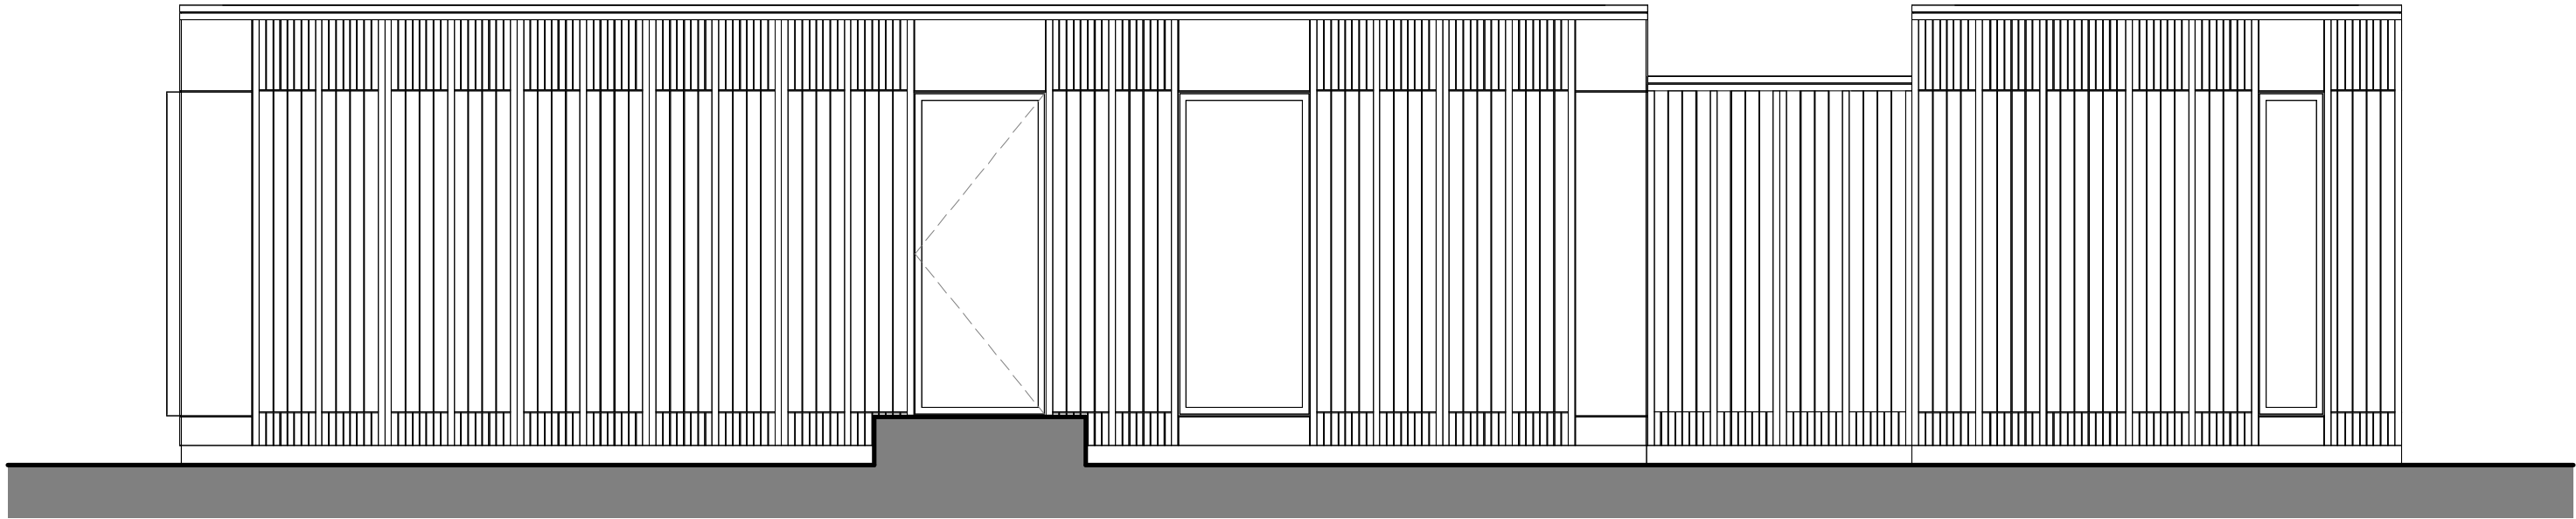


Rear Elevation

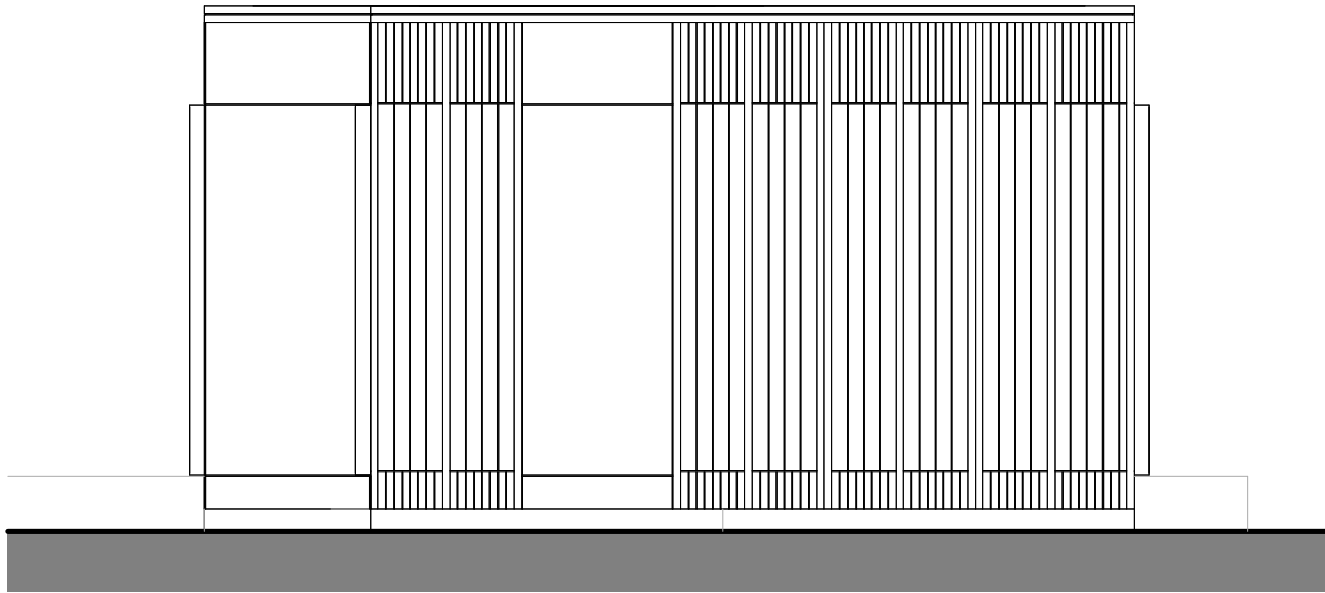

Side Elevation

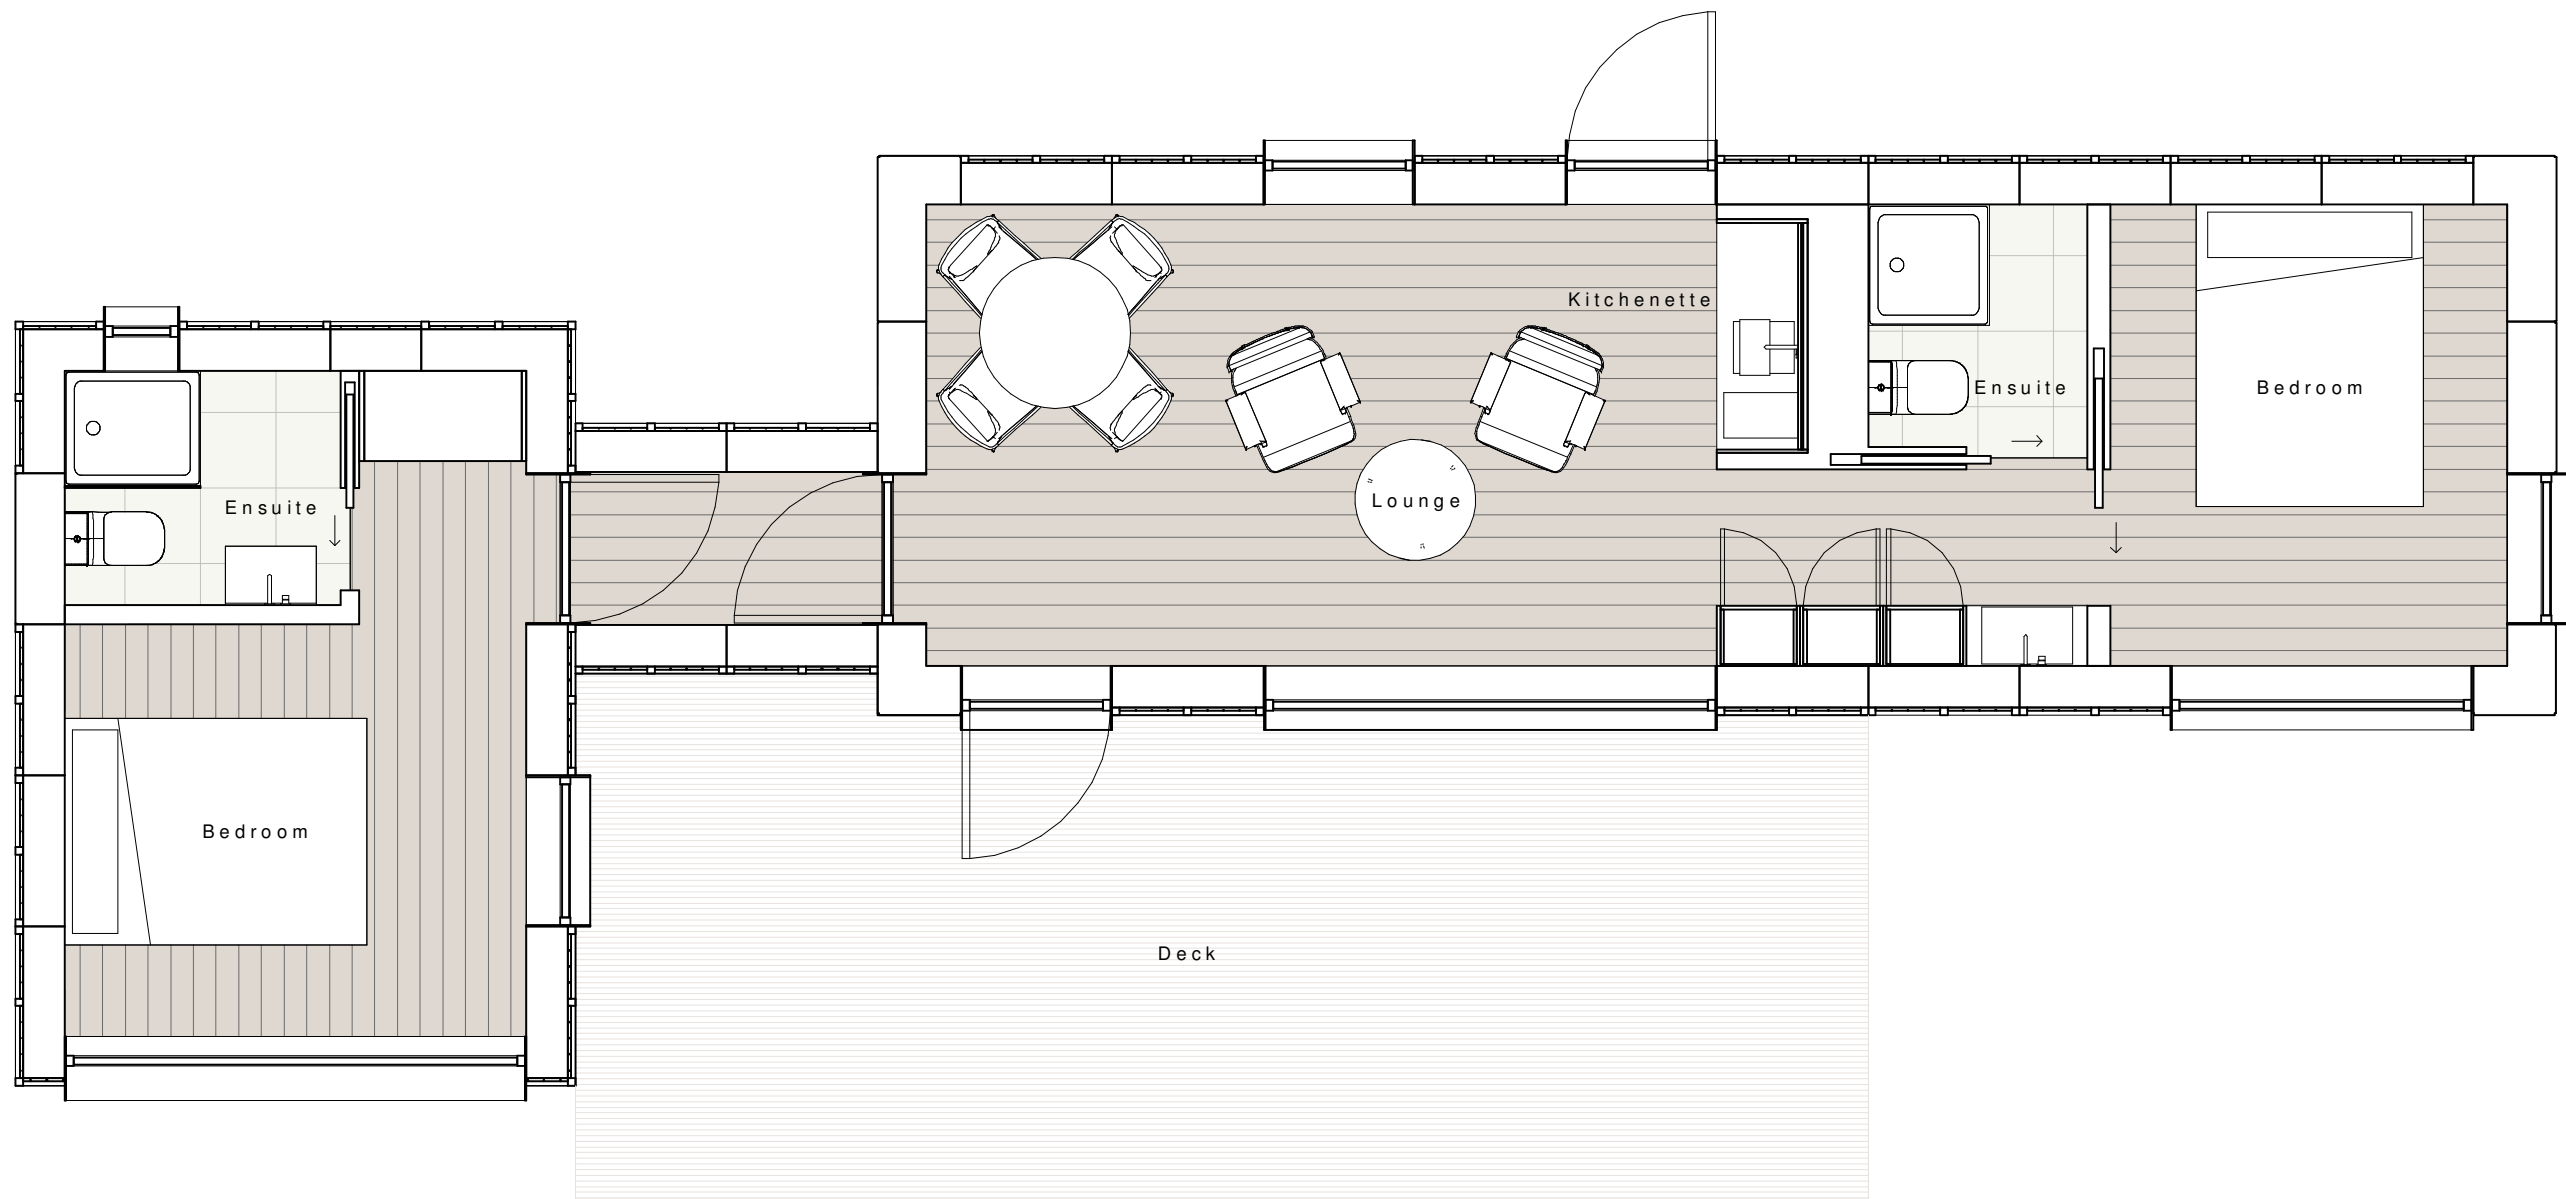

Floor Plan

 

IP01 Rev	20/07/26 Date	CgH Drawn	Initial Issue Description
		Clerk Bank House Clerk Bank LEEK Staffordshire ST13 5HE t: 01538 373477 f: 01538 386503 e: info@ctdarchitects.co.uk w: www.ctdarchitects.co.uk	
Client		Project Proposed Guest Accommodation Peak Wildlife Park, Wirknall, ST13 7OR Title Floor Plan & Elevations 'as proposed' - Lodge 40 NOKKEN	
Scale 1 : 50		Size A1	
Status PLANNING ISSUE		Drawing Ref 1721 - CTD - BB - XX - DR - A - 018 - P01	

architects | historic building advisors | project managers | landscape & urban designers