

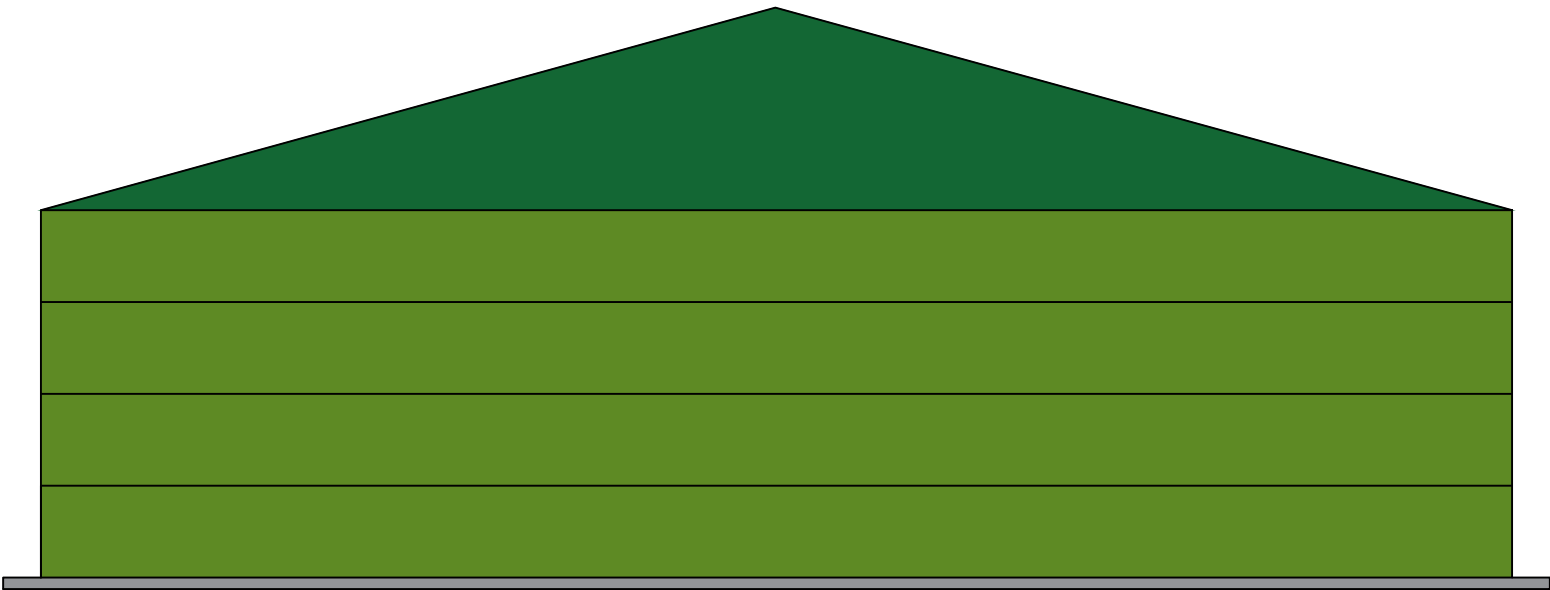



Elevation Drawing

 

Floor Plan

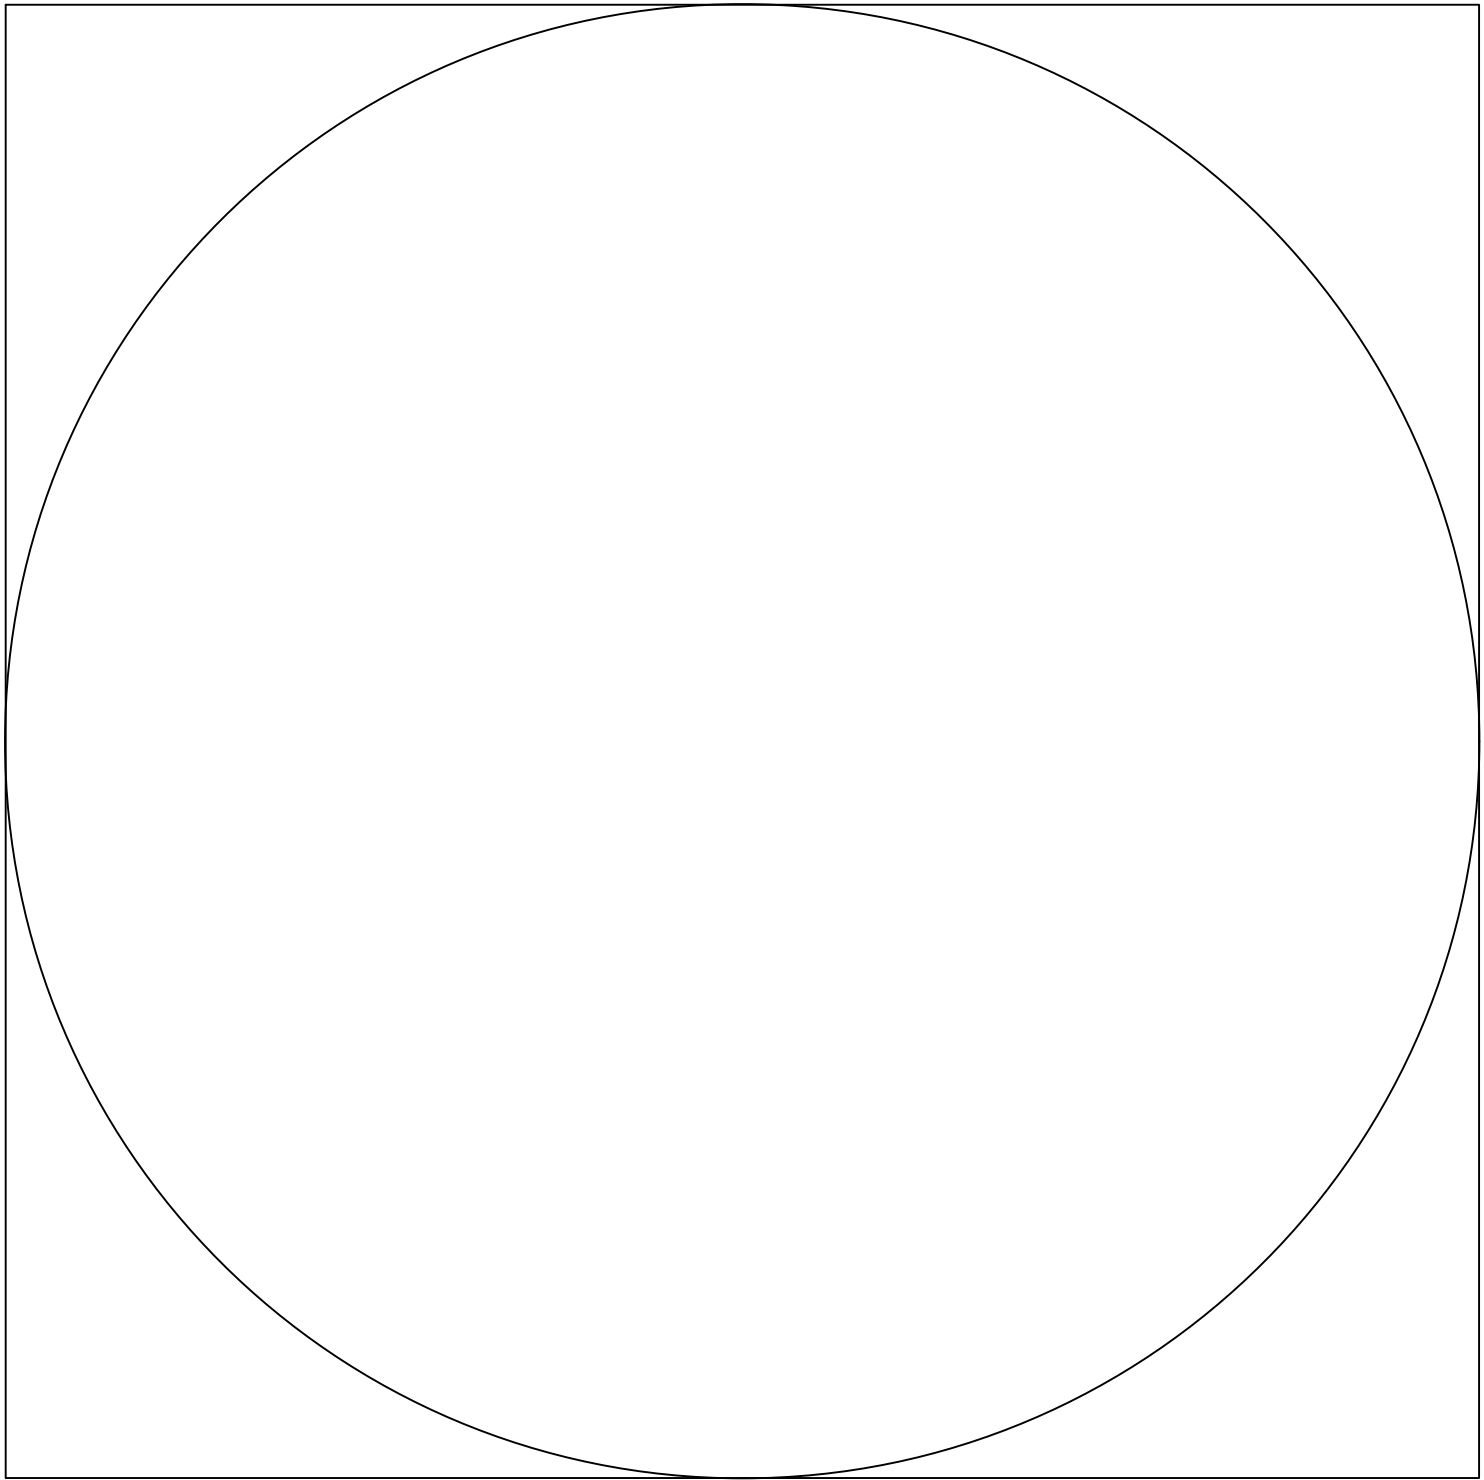

Scale 1:100 at A2

 

Client: C+A Lovatt
Sprinks Farm
Dingle Lane
Rushton Spencer
SK11 0RX

Job Ref: Slurry Tower
EJG