




PROPOSED EAST ELEVATION

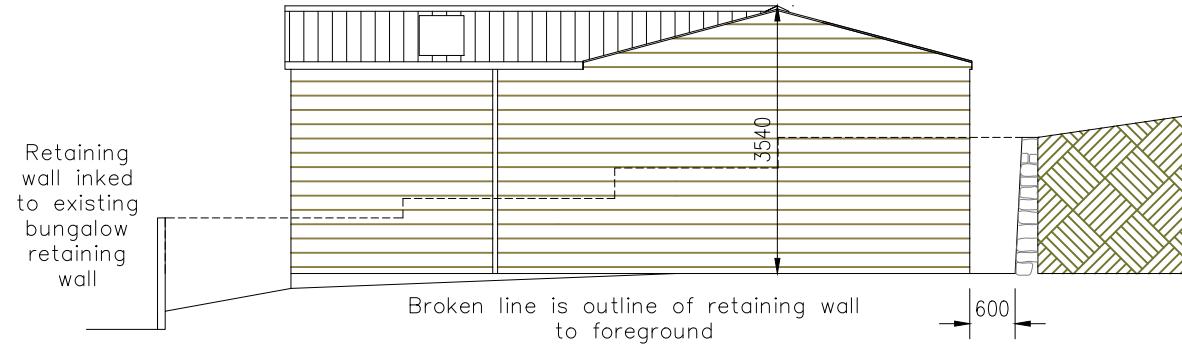

PROPOSED NORTH ELEVATION

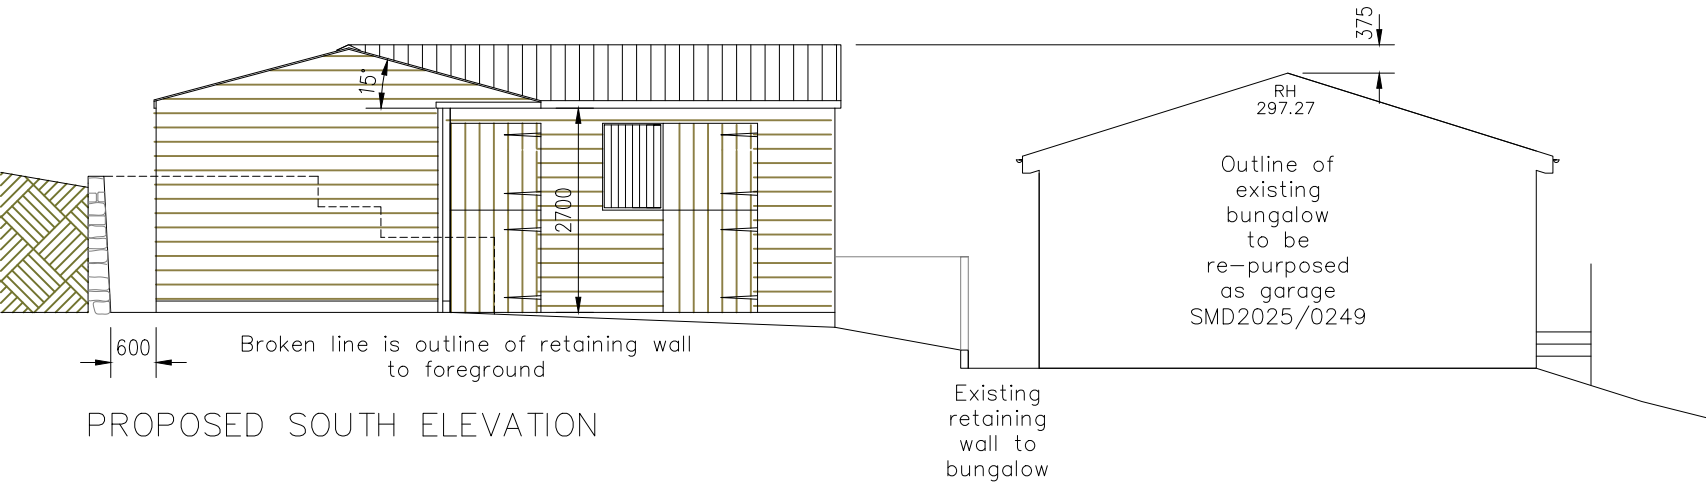

PROPOSED SOUTH ELEVATION

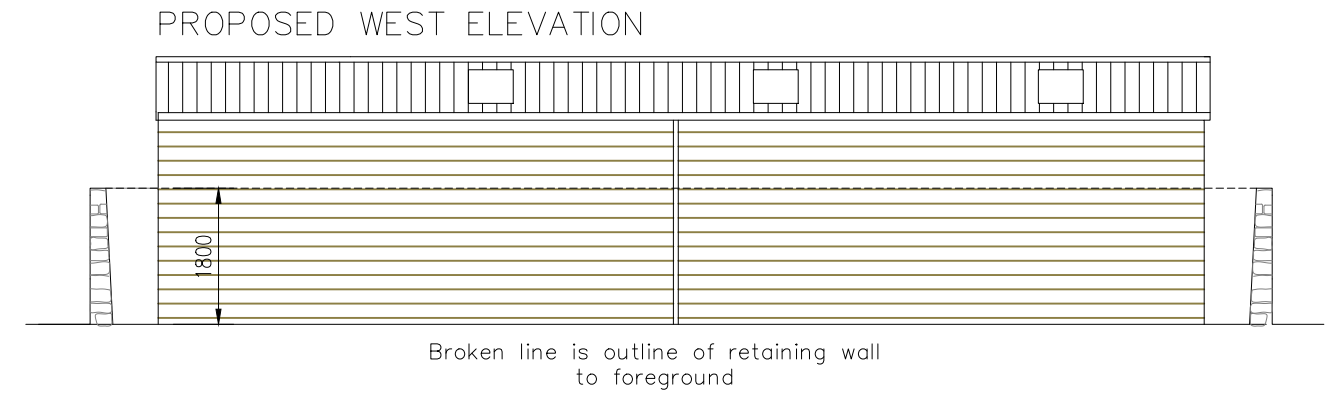


PROPOSED WEST ELEVATION

MATERIALS


Retaining wall to be faced in natural stone = dry stone wall
Timber post and rail fence 1.4m in height with timber gates as shown on plan

Roof Dark green ONDULINE corrugated sheets with vision panels as shown on plan
Black uPVC rain water goods
Walls – Timber frame with treated close board cladding
Doors– Treated timber stable doors with galvanized ironmongery
Windows – Metal bars for natural ventilation

PROPOSED PLAN

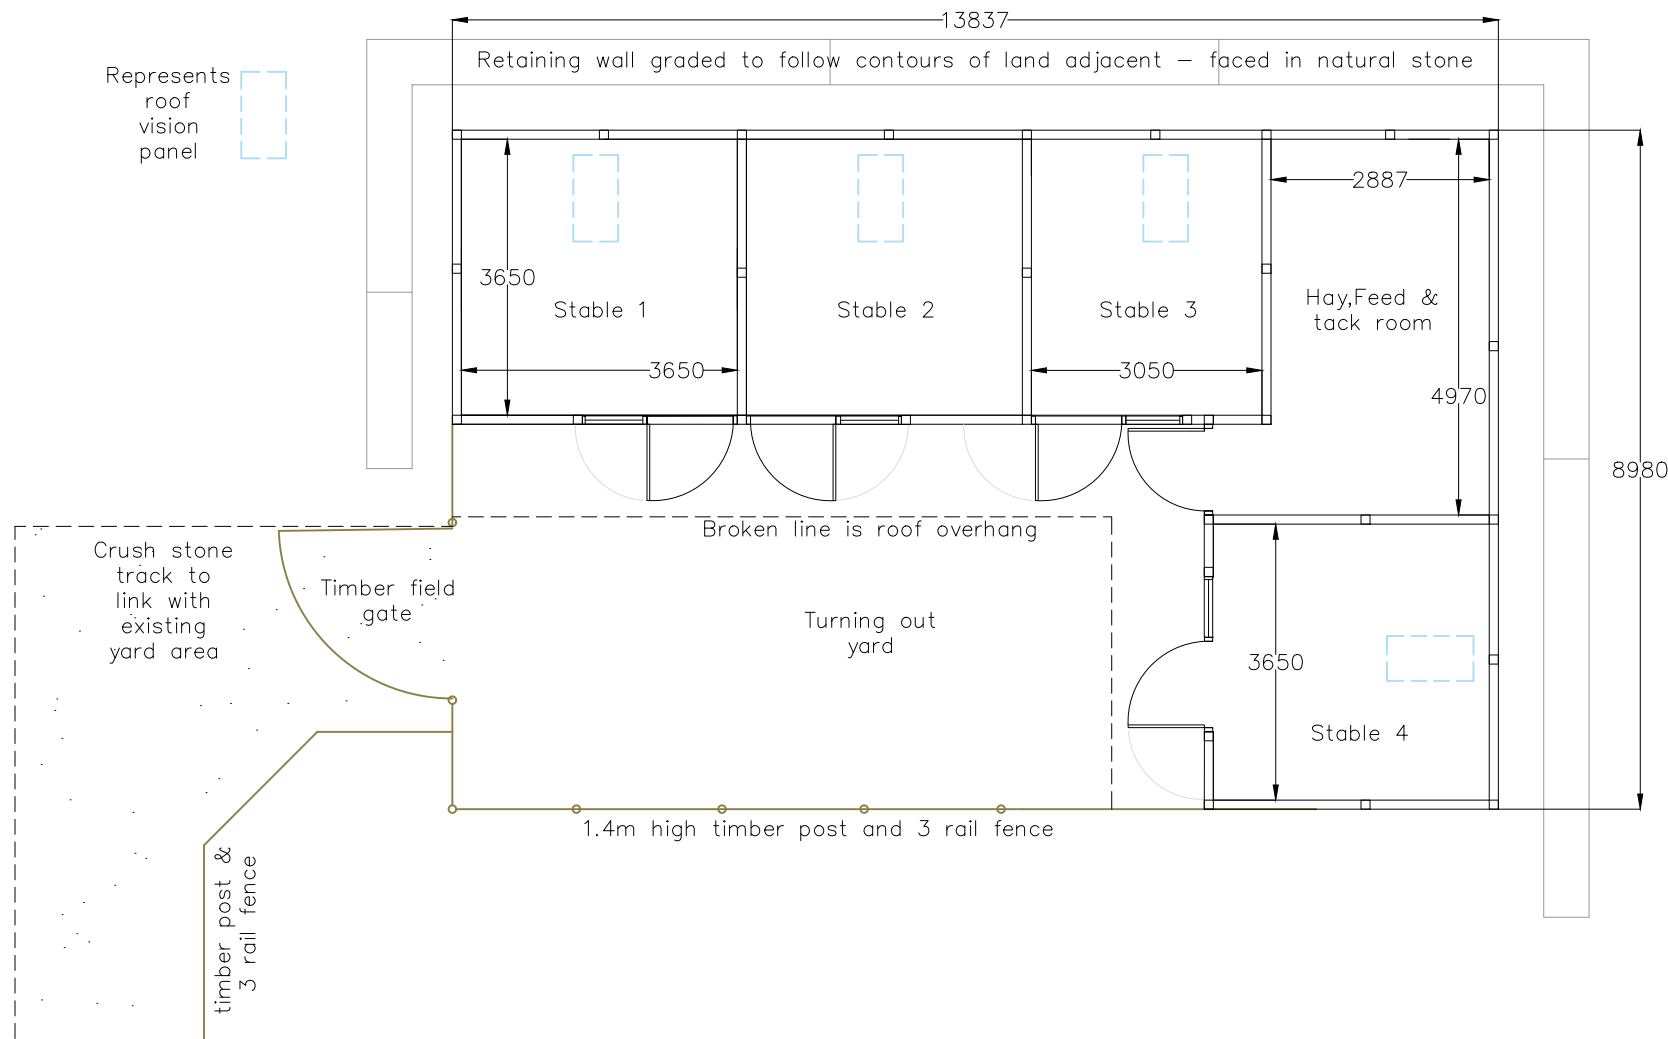

Plan & Elevations - Scale 1:100 @A3

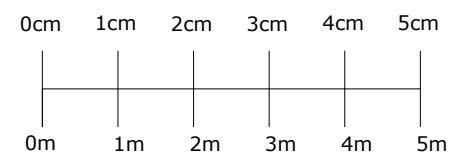

STABLE

Proposed Elevations and Plan	
Site & Client Address Mr S Smallwood Stanley Farm Dial Lane Rushton Spencer Staffordshire SK11 0RU	Date 16 - 02 - 2026 Scale 1:100@A3 Drawing Ref. C545 Drawing No. 26/S2