


0 1m 2m 3m 4m 5m 6m 7m 8m 9m 10m
1:100 Scale to be measured

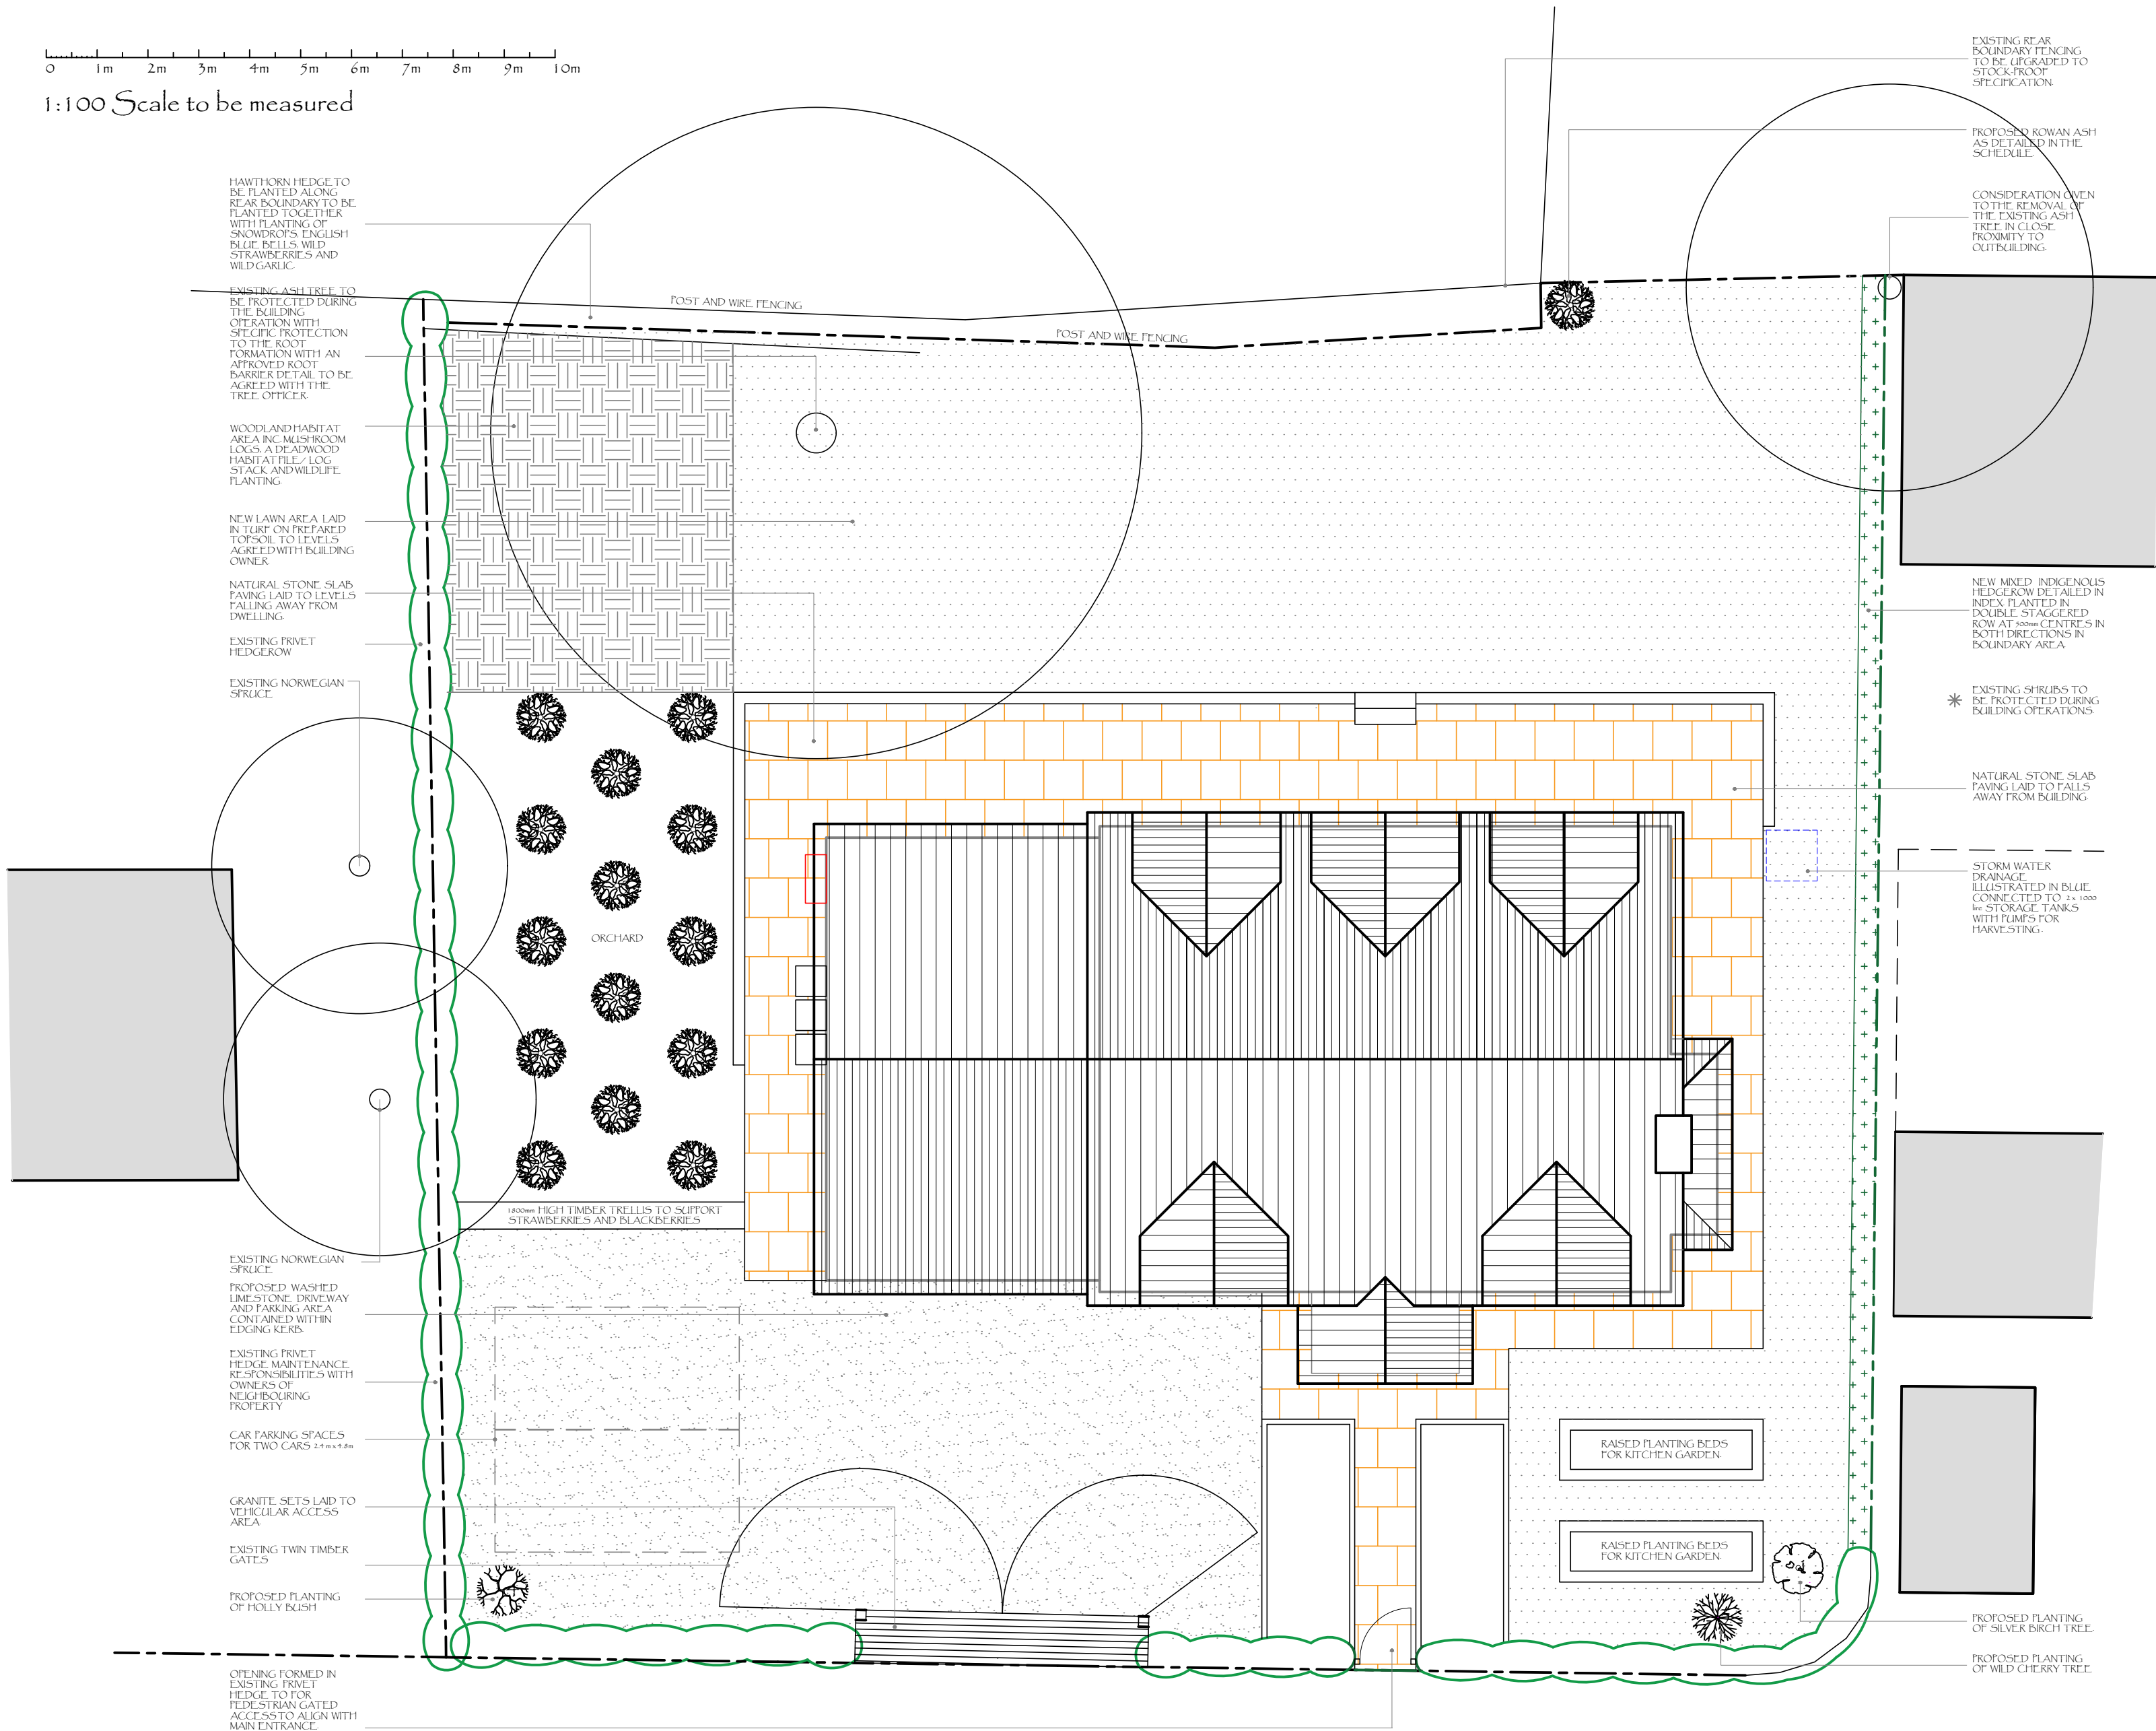

HEDGE PLANTING INDEX

SPECIES	SPECIFICATION	# OF MIX	NO
HAWTHORN	40/50 BARE ROOT	40	75
BLACKTHORN	40/50 BARE ROOT	20	25
HAZEL	40/50 BARE ROOT	8	10
WILD CHERRY	40/50 BARE ROOT	4	5
CRAB APPLE	40/50 BARE ROOT	4	5
HORNBEAM	40/50 BARE ROOT	4	5

TREE PLANTING SCHEDULE 3

SPECIES	DIAMETER AT CHEST HEIGHT	No. TO BE PLANTED	
SILVER BIRCH	10 - 12 cm	1	
ROWAN ASH	10 - 12 cm	1	
WILD CHERRY	10 - 12 cm	1	
HOLLY	10 - 12 cm	1	
APPLE	9 - 10 cm	3	
PEAR	9 - 10 cm	3	
CHERRY	9 - 10 cm	3	
FLUM	9 - 10 cm	2	
FIG	9 - 10 cm	1	

DRAWING STATUS

PLANNING

CLIENT

Peter & Kerrie Nixon

PROJECT

Proposed Detached Dwelling on land at Basford View Cheddleton Leek Staffs.

DRAWING TITLE

Tree and Hedge Planting Plan

SCALE

1:100 @ A2

DATE

April 2026

DRAWING No.

PENI /PP/01/005

REV

P4 Architecture

A Member of the Chartered Institute of Architectural Technologists

Chartered Institute of Architectural Technologists

Architectural & Construction Project Management Services
Lodge Hill, Wallbridge Drive, Leek, Staffordshire. ST13 8NE
Tel. 07962 062 618 Email. philip@p4architecture.co.uk

Site Plan 1:100