




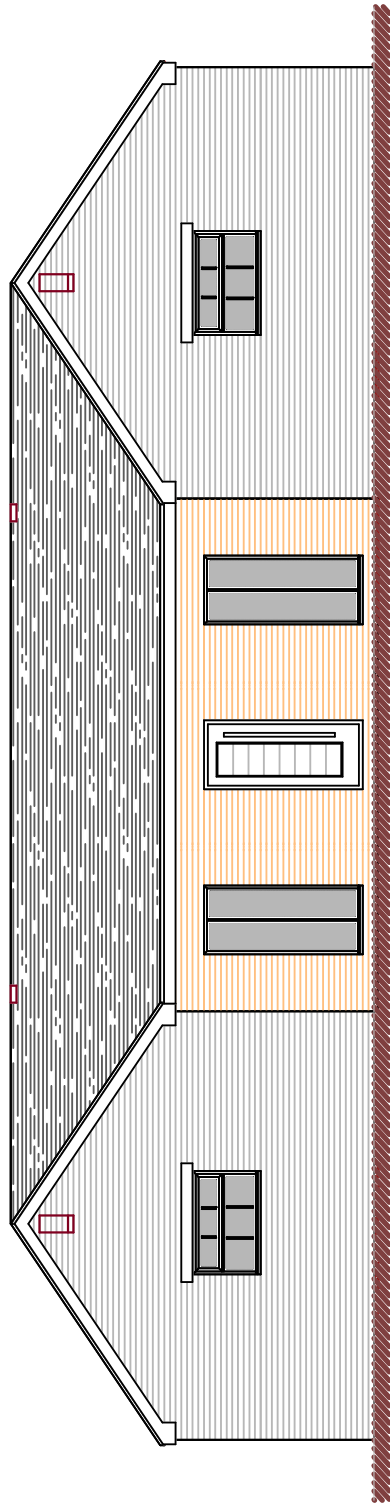


Front Elevation

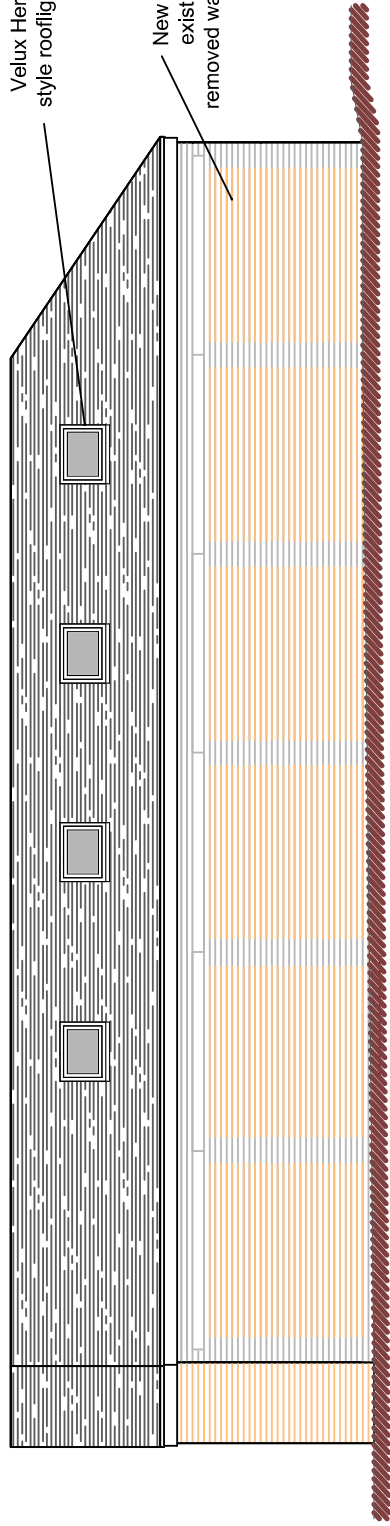


Side (East) Elevation

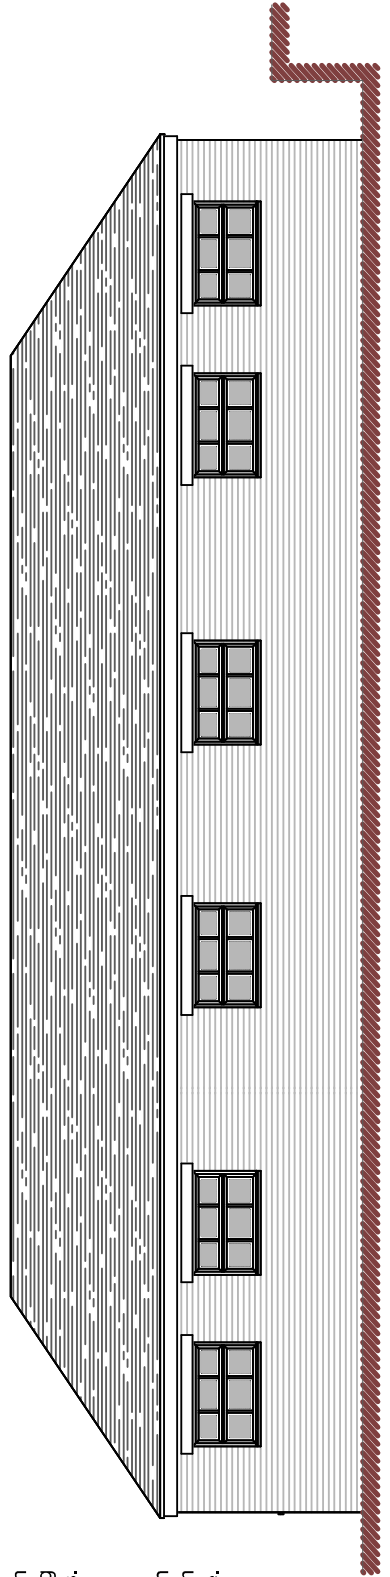


Rear Elevation

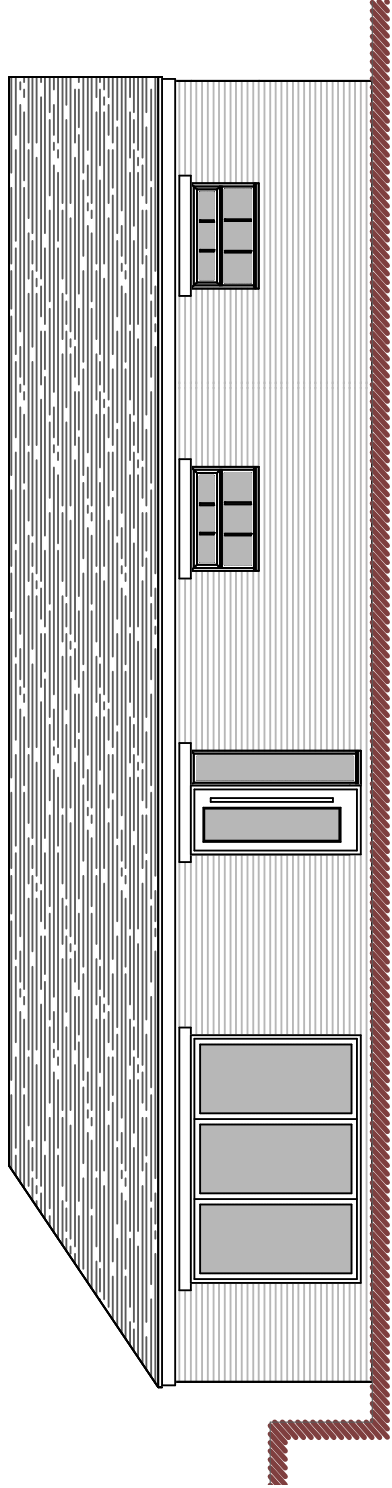


Side (West) Elevation

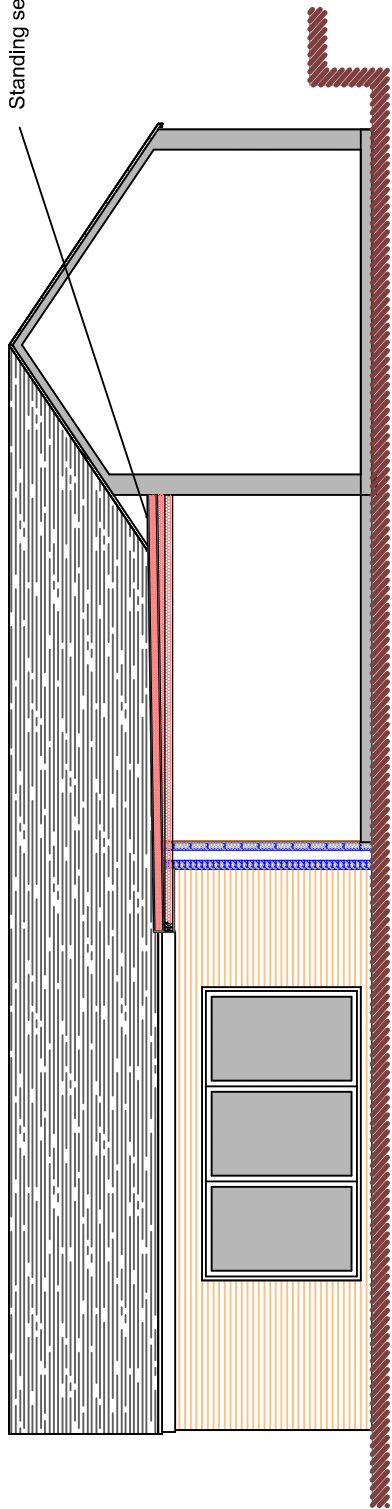


Courtyard (East) Elevation

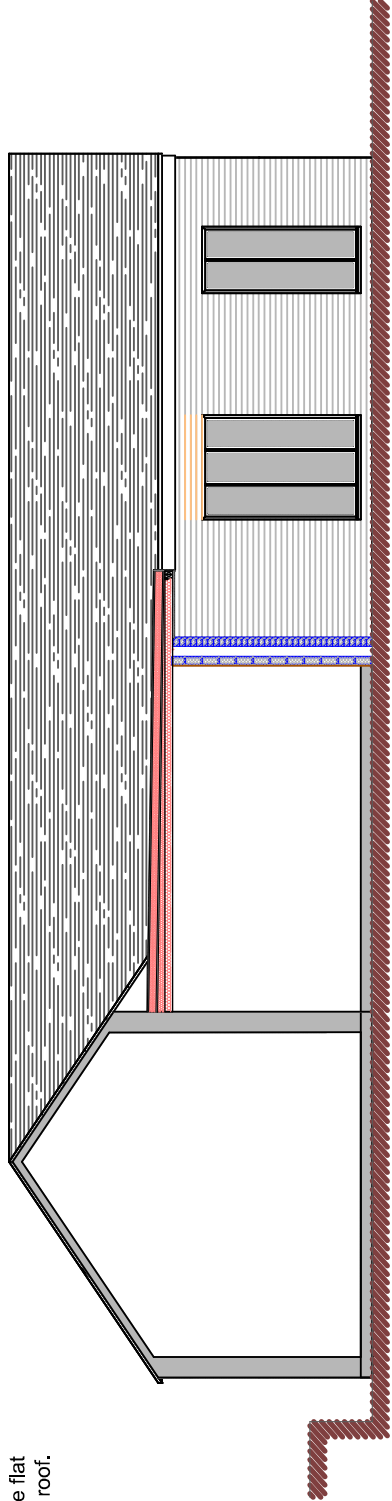



Courtyard (West) Elevation

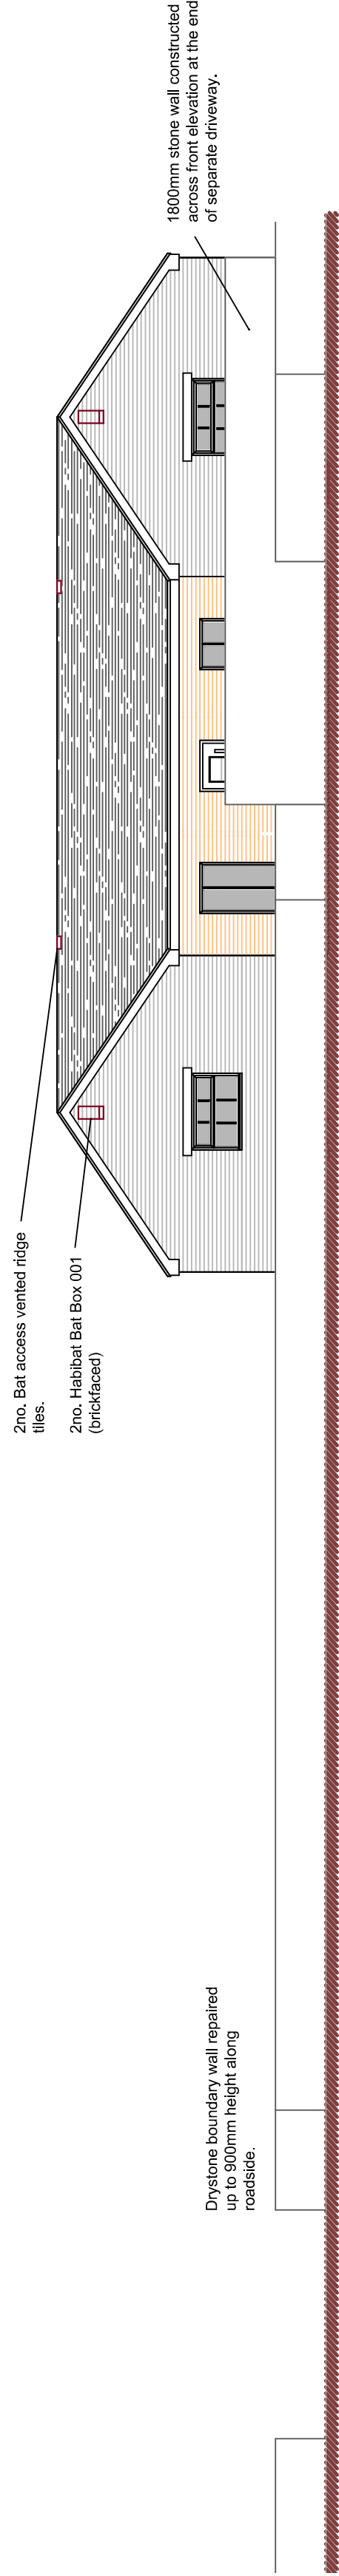

Front Elevation

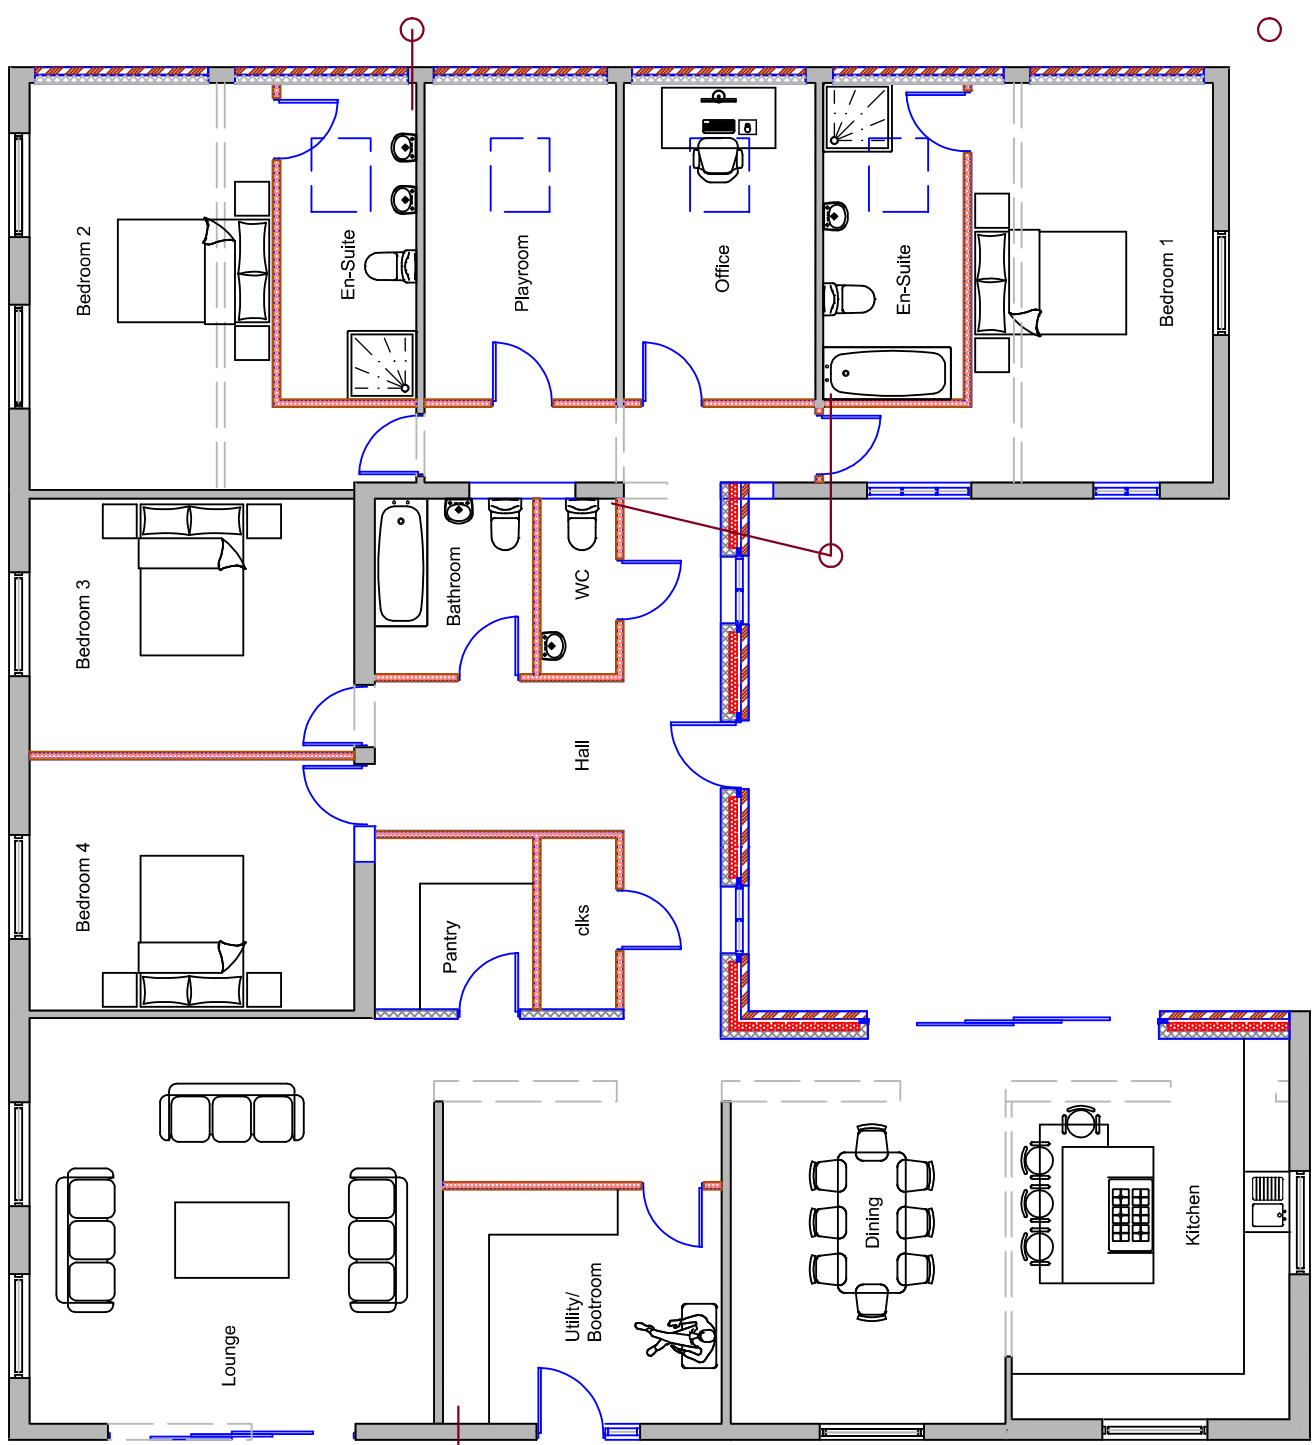

Ground Floor Plan

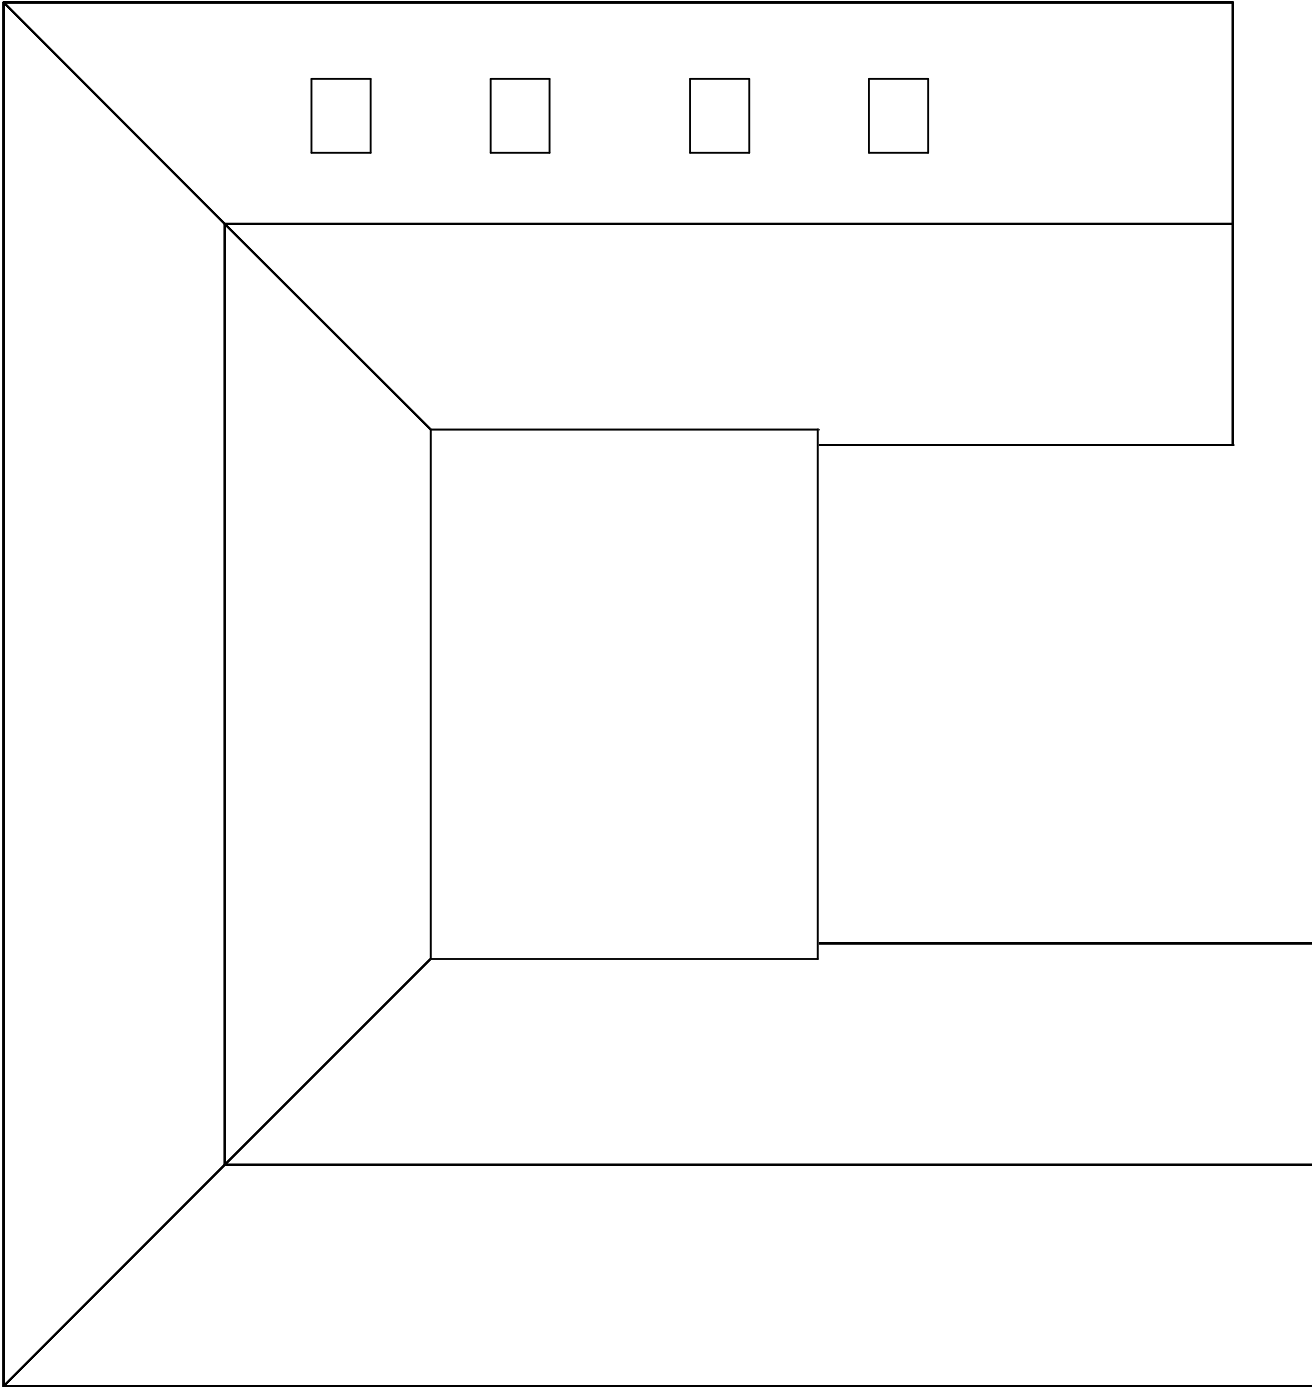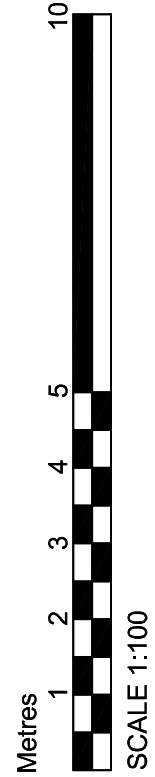

Roof Plan

DBD Architectural Consultancy Ltd @2026

1. Copyright is vested in DBD Architectural Consultancy Ltd.
2. All drawings to be marked on site before construction.
3. Contractors to check/confirm dimensions of new work.
4. Contractors to check/confirm dimensions of new work.
5. Contractors to check/confirm dimensions of new work.
6. Contractors to check/confirm dimensions of new work.
7. Contractors to check/confirm dimensions of new work.
8. Contractors to check/confirm dimensions of new work.
9. Contractors to check/confirm dimensions of new work.
10. Contractors to check/confirm dimensions of new work.

No.	Rev.	Date	Description
1	1	11/03/26	Issue for Planning
2	1	11/03/26	Issue for Building Control
3	1	11/03/26	Issue for Construction
4	1	11/03/26	Issue for Completion
5	1	11/03/26	Issue for Final



Mr S Crosswell
Stone Dale Farm,
Kilnseye,
ST10 3AH

Conversion of stable building into a
single dwelling

Plans as Proposed

Drawn By	Checked By	Rev	Date	Scale

PL 03C