




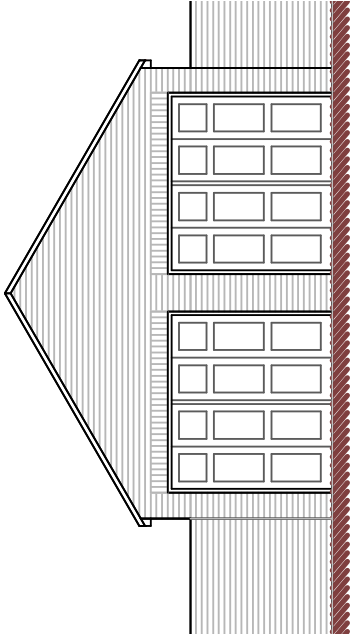


Front Elevation

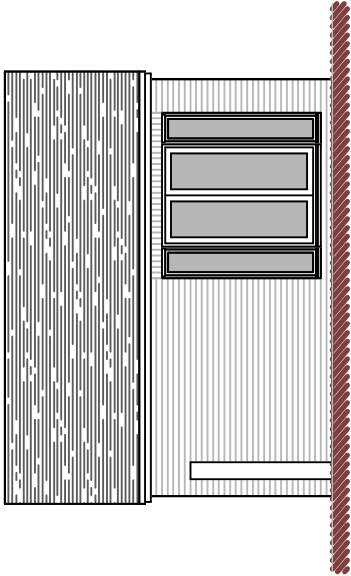

Side Elevation

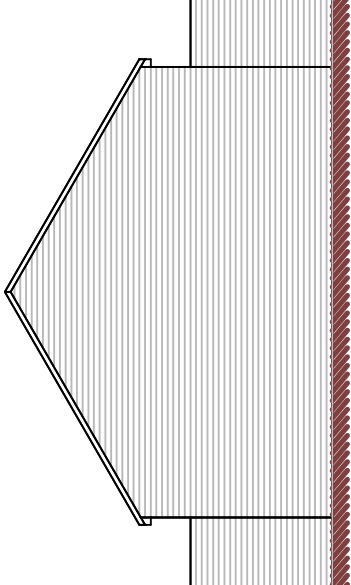

Rear Elevation

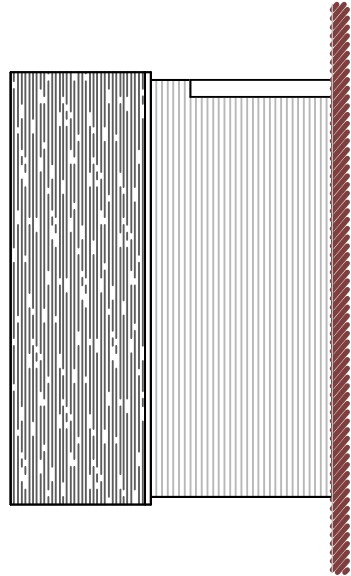

Side Elevation

DBD Architectural
Consultancy Ltd ©2026

1. Copyright is vested with DBD Architectural Consultancy Ltd.
2. All dimensions to be checked on site before proceeding.
3. Contractor to check/adjust dimensions of new work to suit existing conditions. Do not assume existing structure or details are plumb, square or level.
4. Contractor must notify the architect of any discrepancies before proceeding.
5. All drawings to be read in conjunction with all other consultants drawings and specs.

Rev	Date	Description



DBD Architectural Consultancy Ltd

50 Broad Street, Leek,
Staffordshire, ST13 5NS

01538 383118
mailto:dbdconsultants.co.uk
www.dbdconsultants.co.uk

A Croft
137 Willow Drive
Cheddleton
ST13 7FG

Conversion of detached garage into
ancillary accommodation.

Title

Plans as Existing

Single: Planning


Size: A3

Scale: 1:100

Date: 13.04.26

Job No: 2619

Drawing Number: PL 02

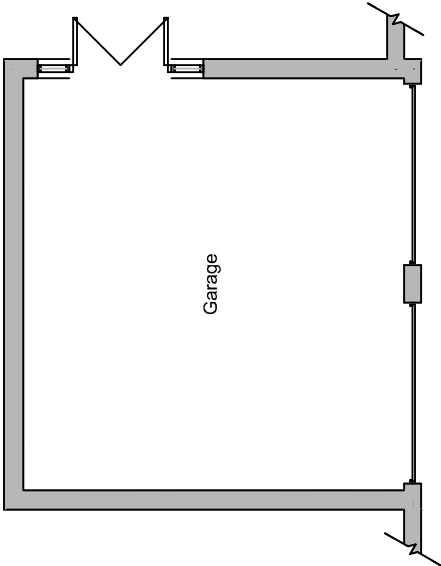

Ground Floor Plan

