



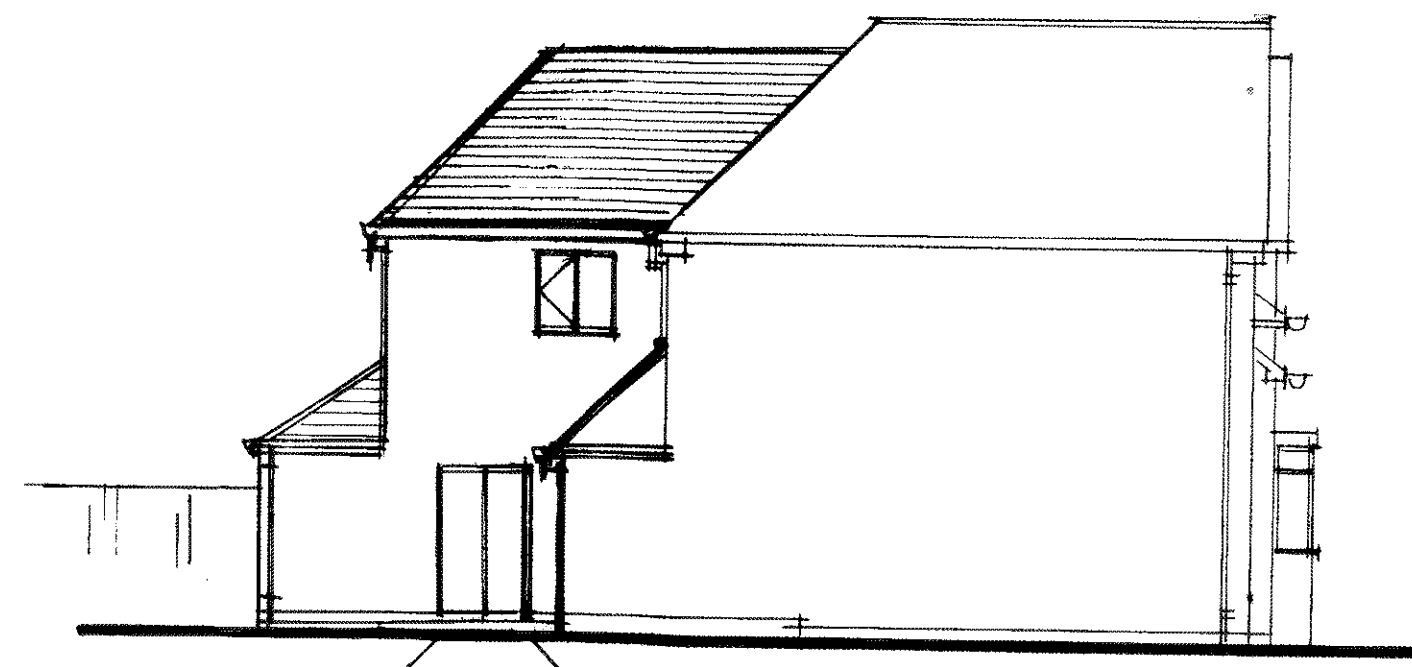


REAR ELEVATION

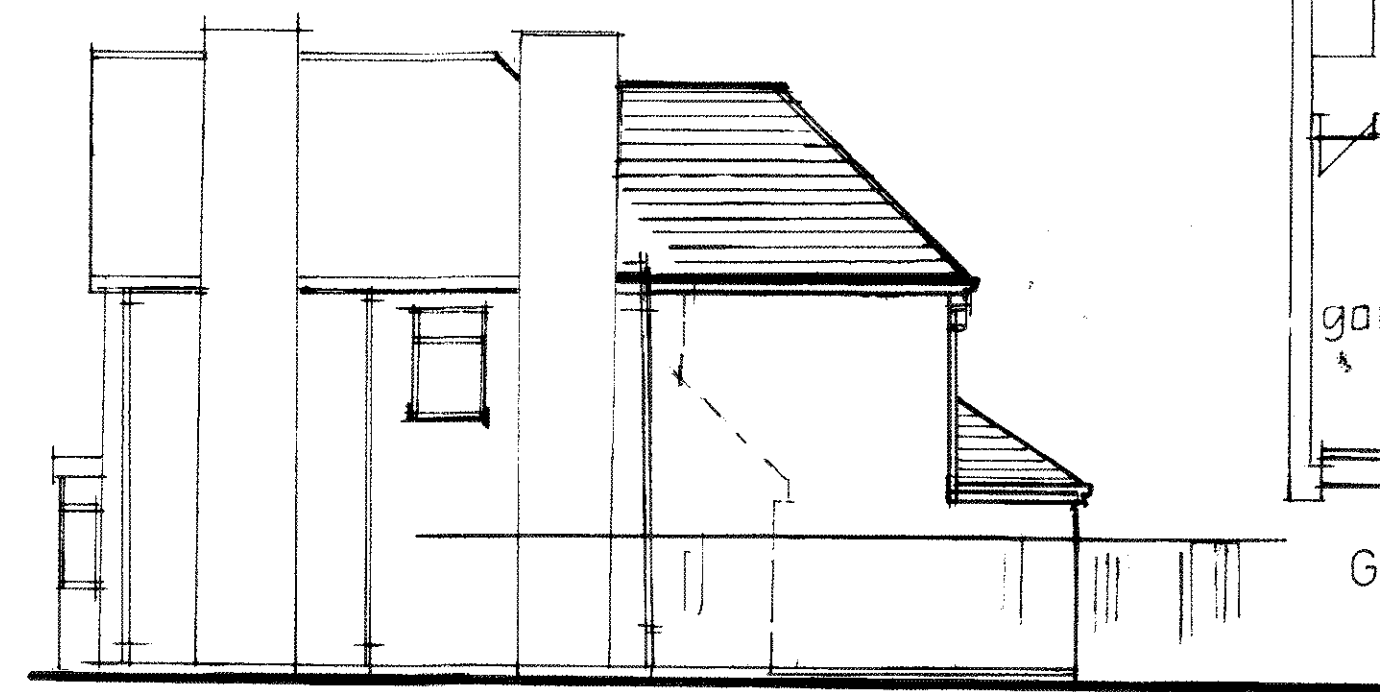

SIDE ELEVATION





SIDE ELEVATION

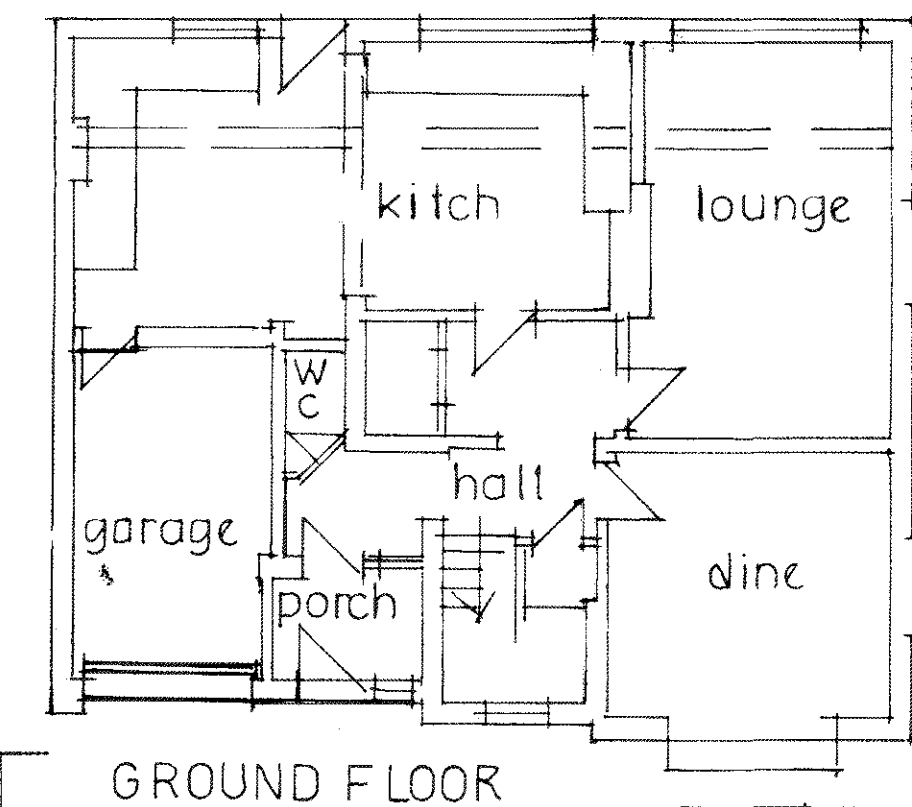


GROUND FLOOR


EXISTING PLANS
SCALE 1:100

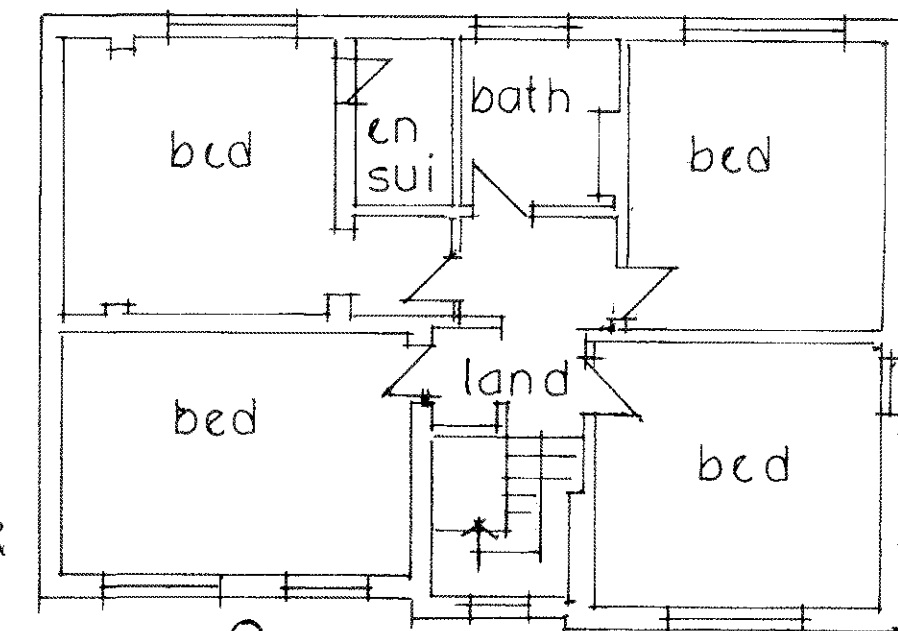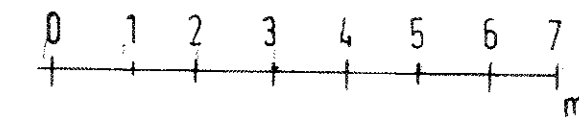


1ST FLOOR

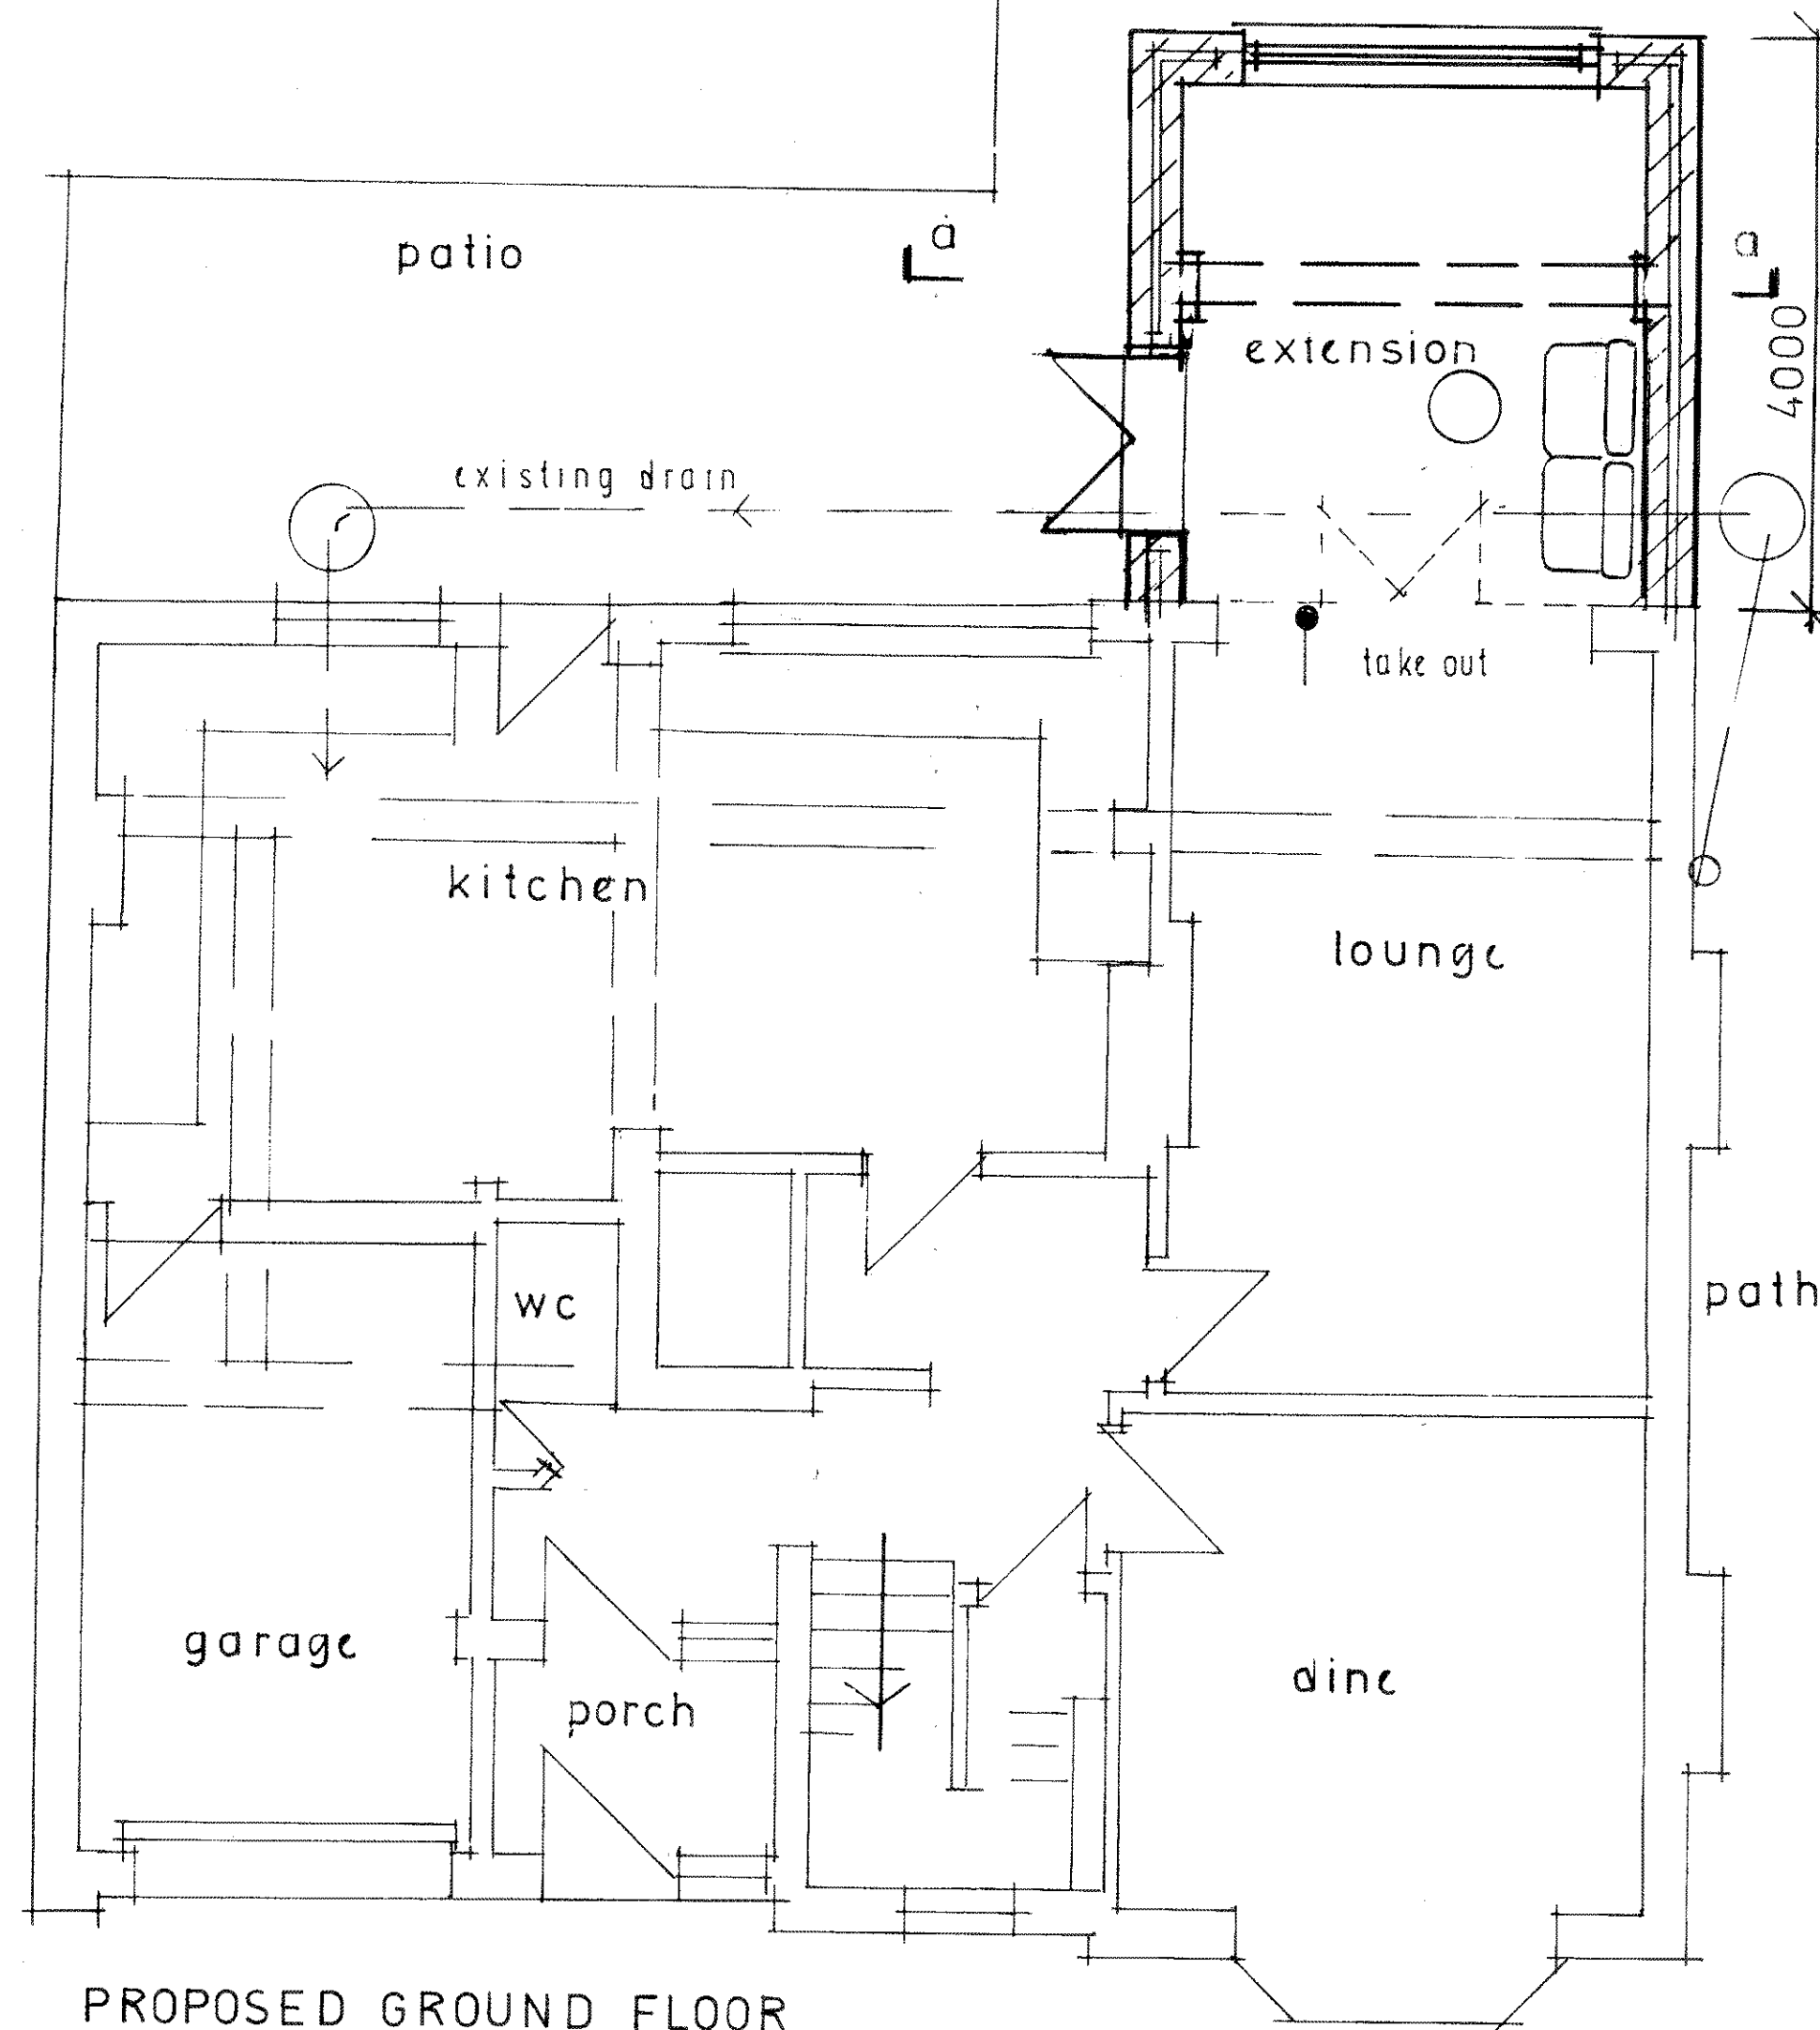


PROPOSED GROUND FLOOR

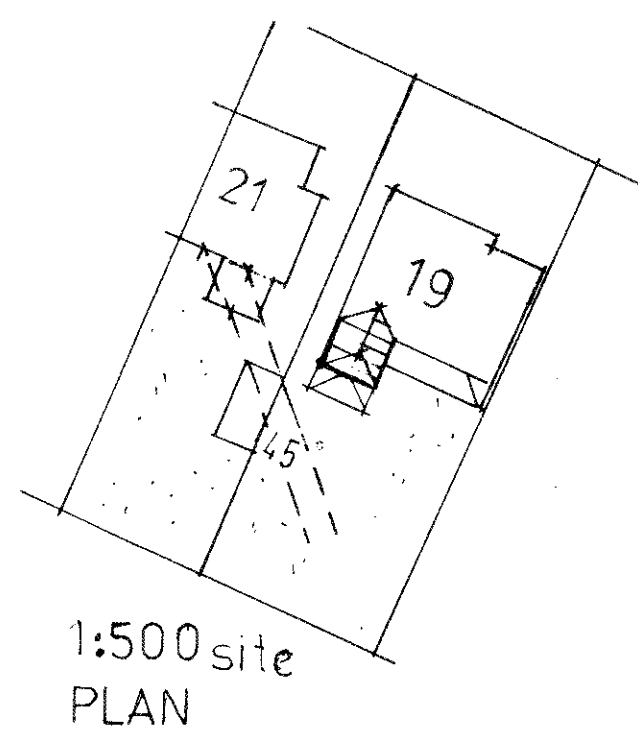

1:500 site
PLAN

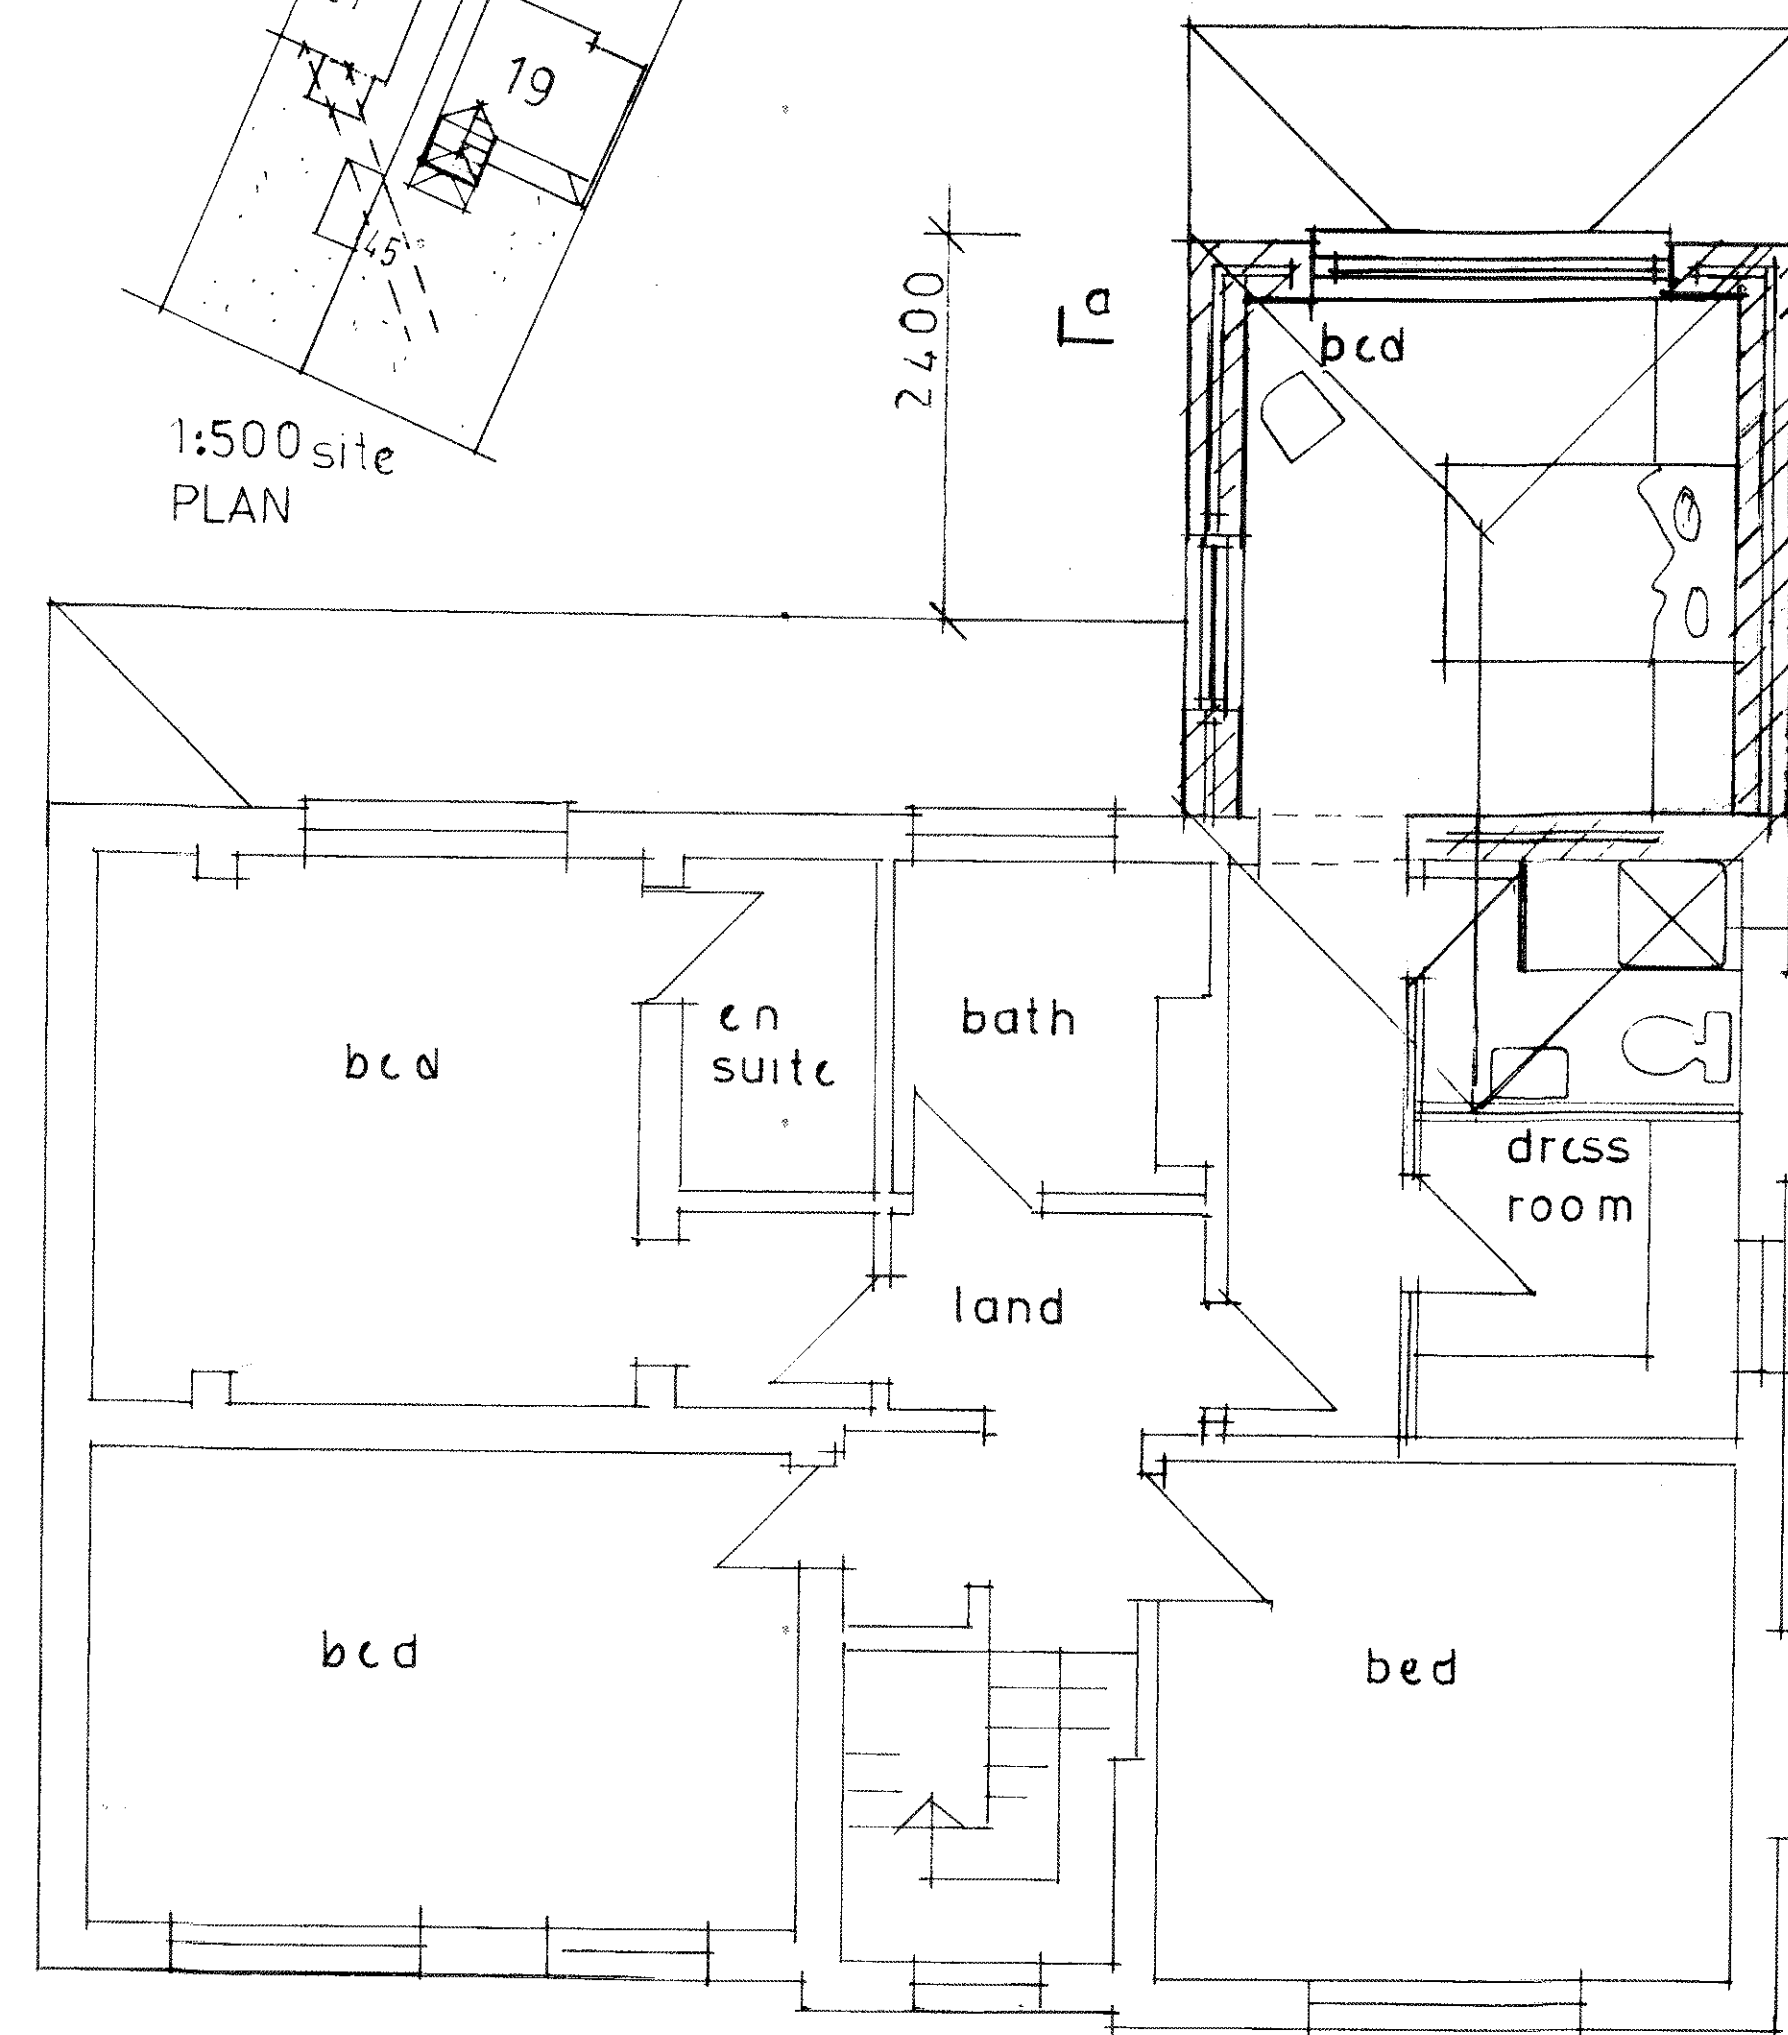

PROPOSED 1ST FLOOR

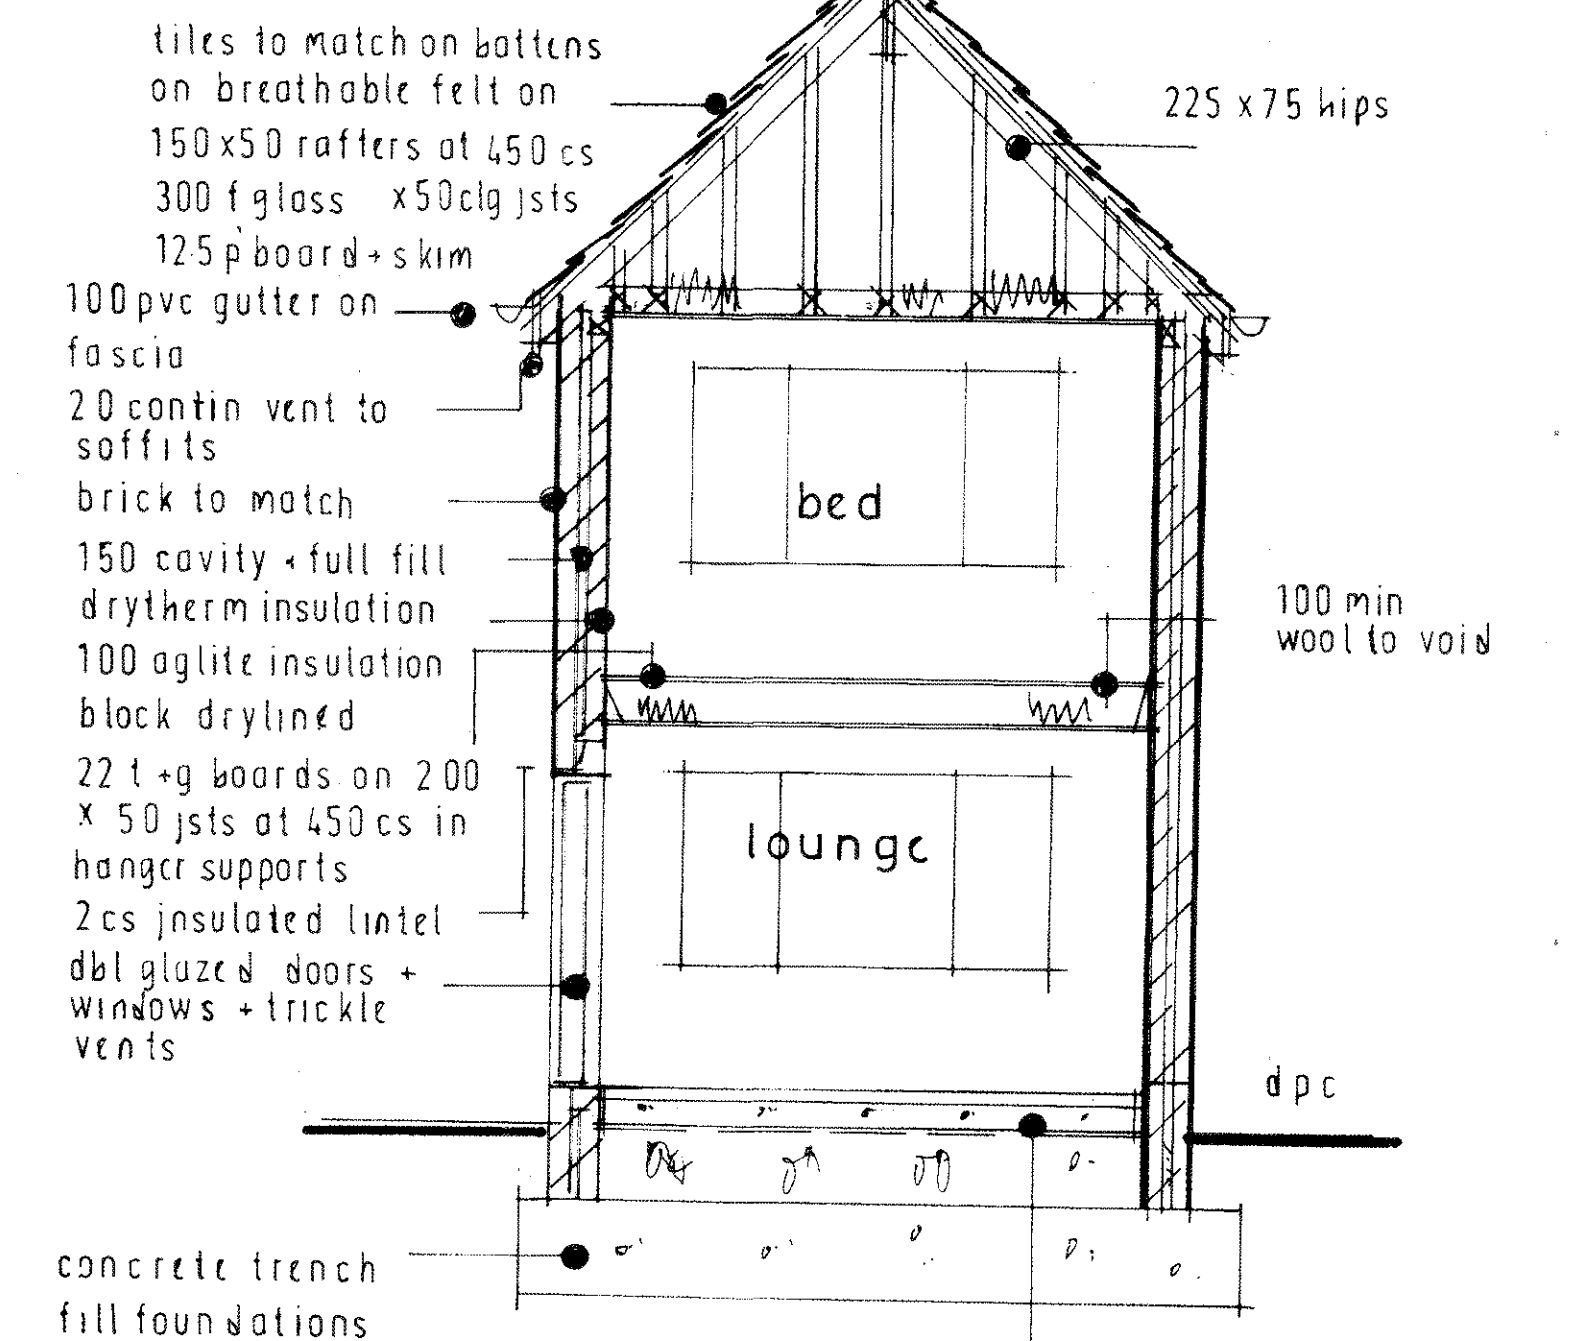

SECTION A-A

PROPOSED 2 STOREY REAR EXTENSION:
19 BROOKFIELD AVENUE, ENDON. REVISION 'A'

SCALE 1:50

