


Floor Plan:

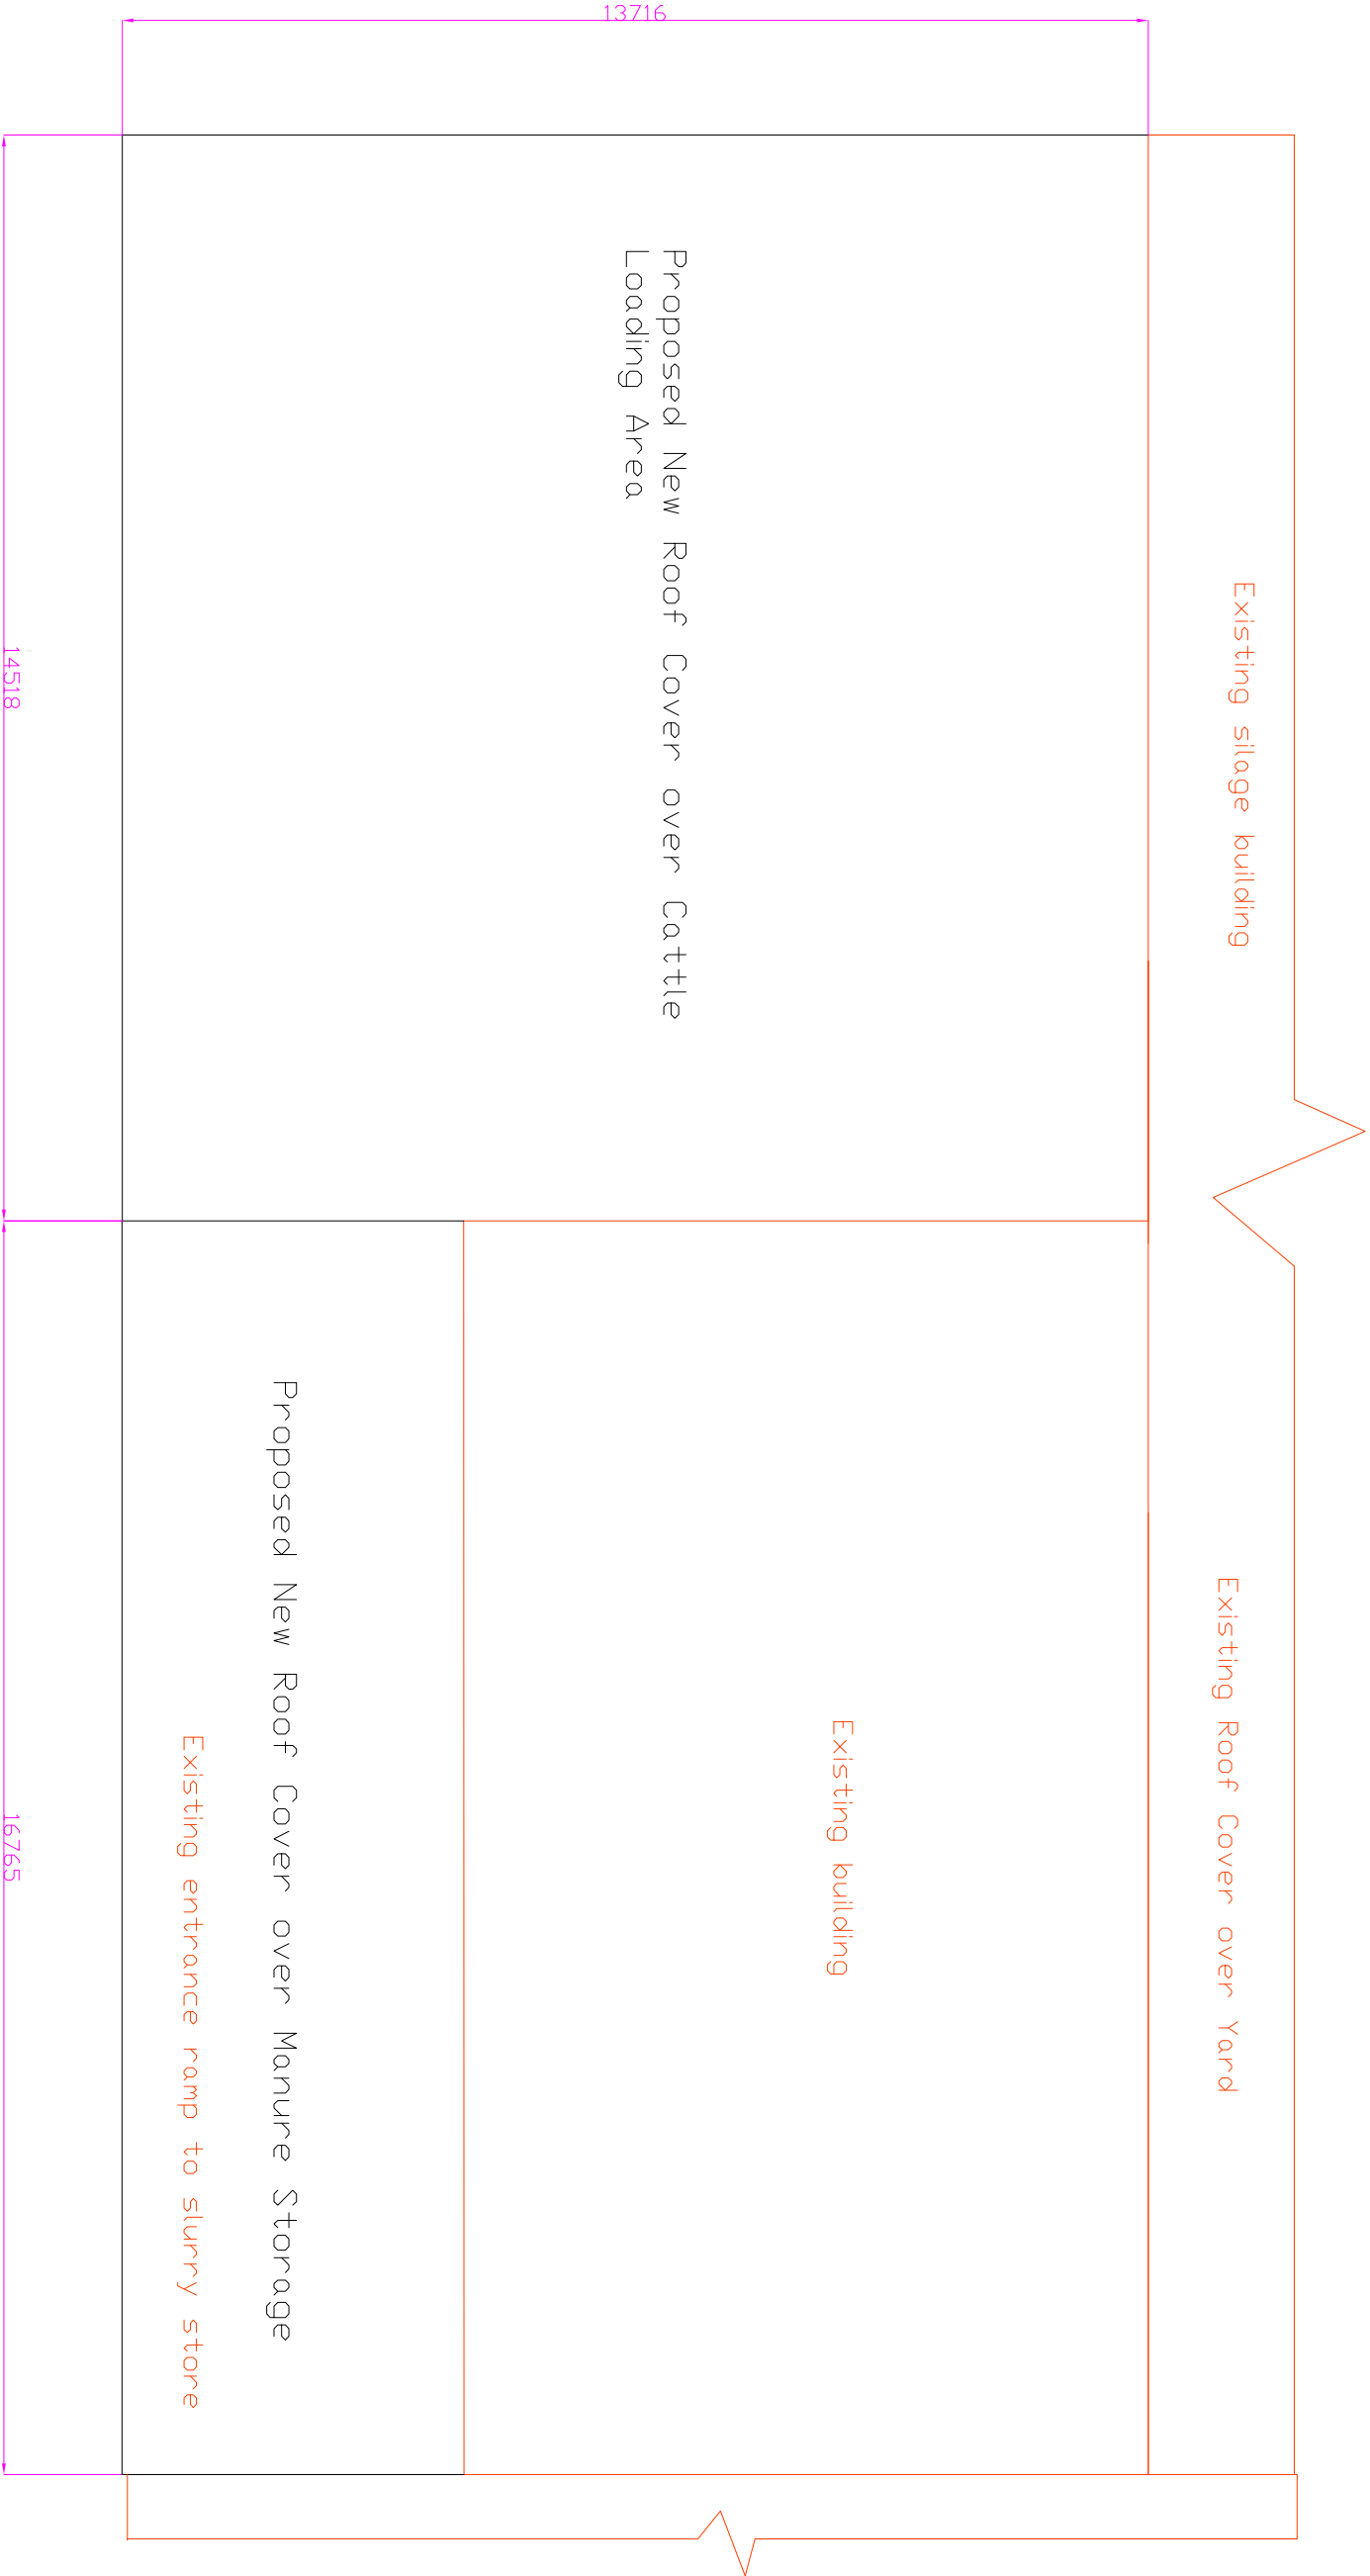

Ian Harvey Fabrications Ltd				All Measurements In mm.	
Mr B Rowlinson	Version 1	Scale: 1:100	Date: 03-08-26	SD Bethell	