


Roof Plan:

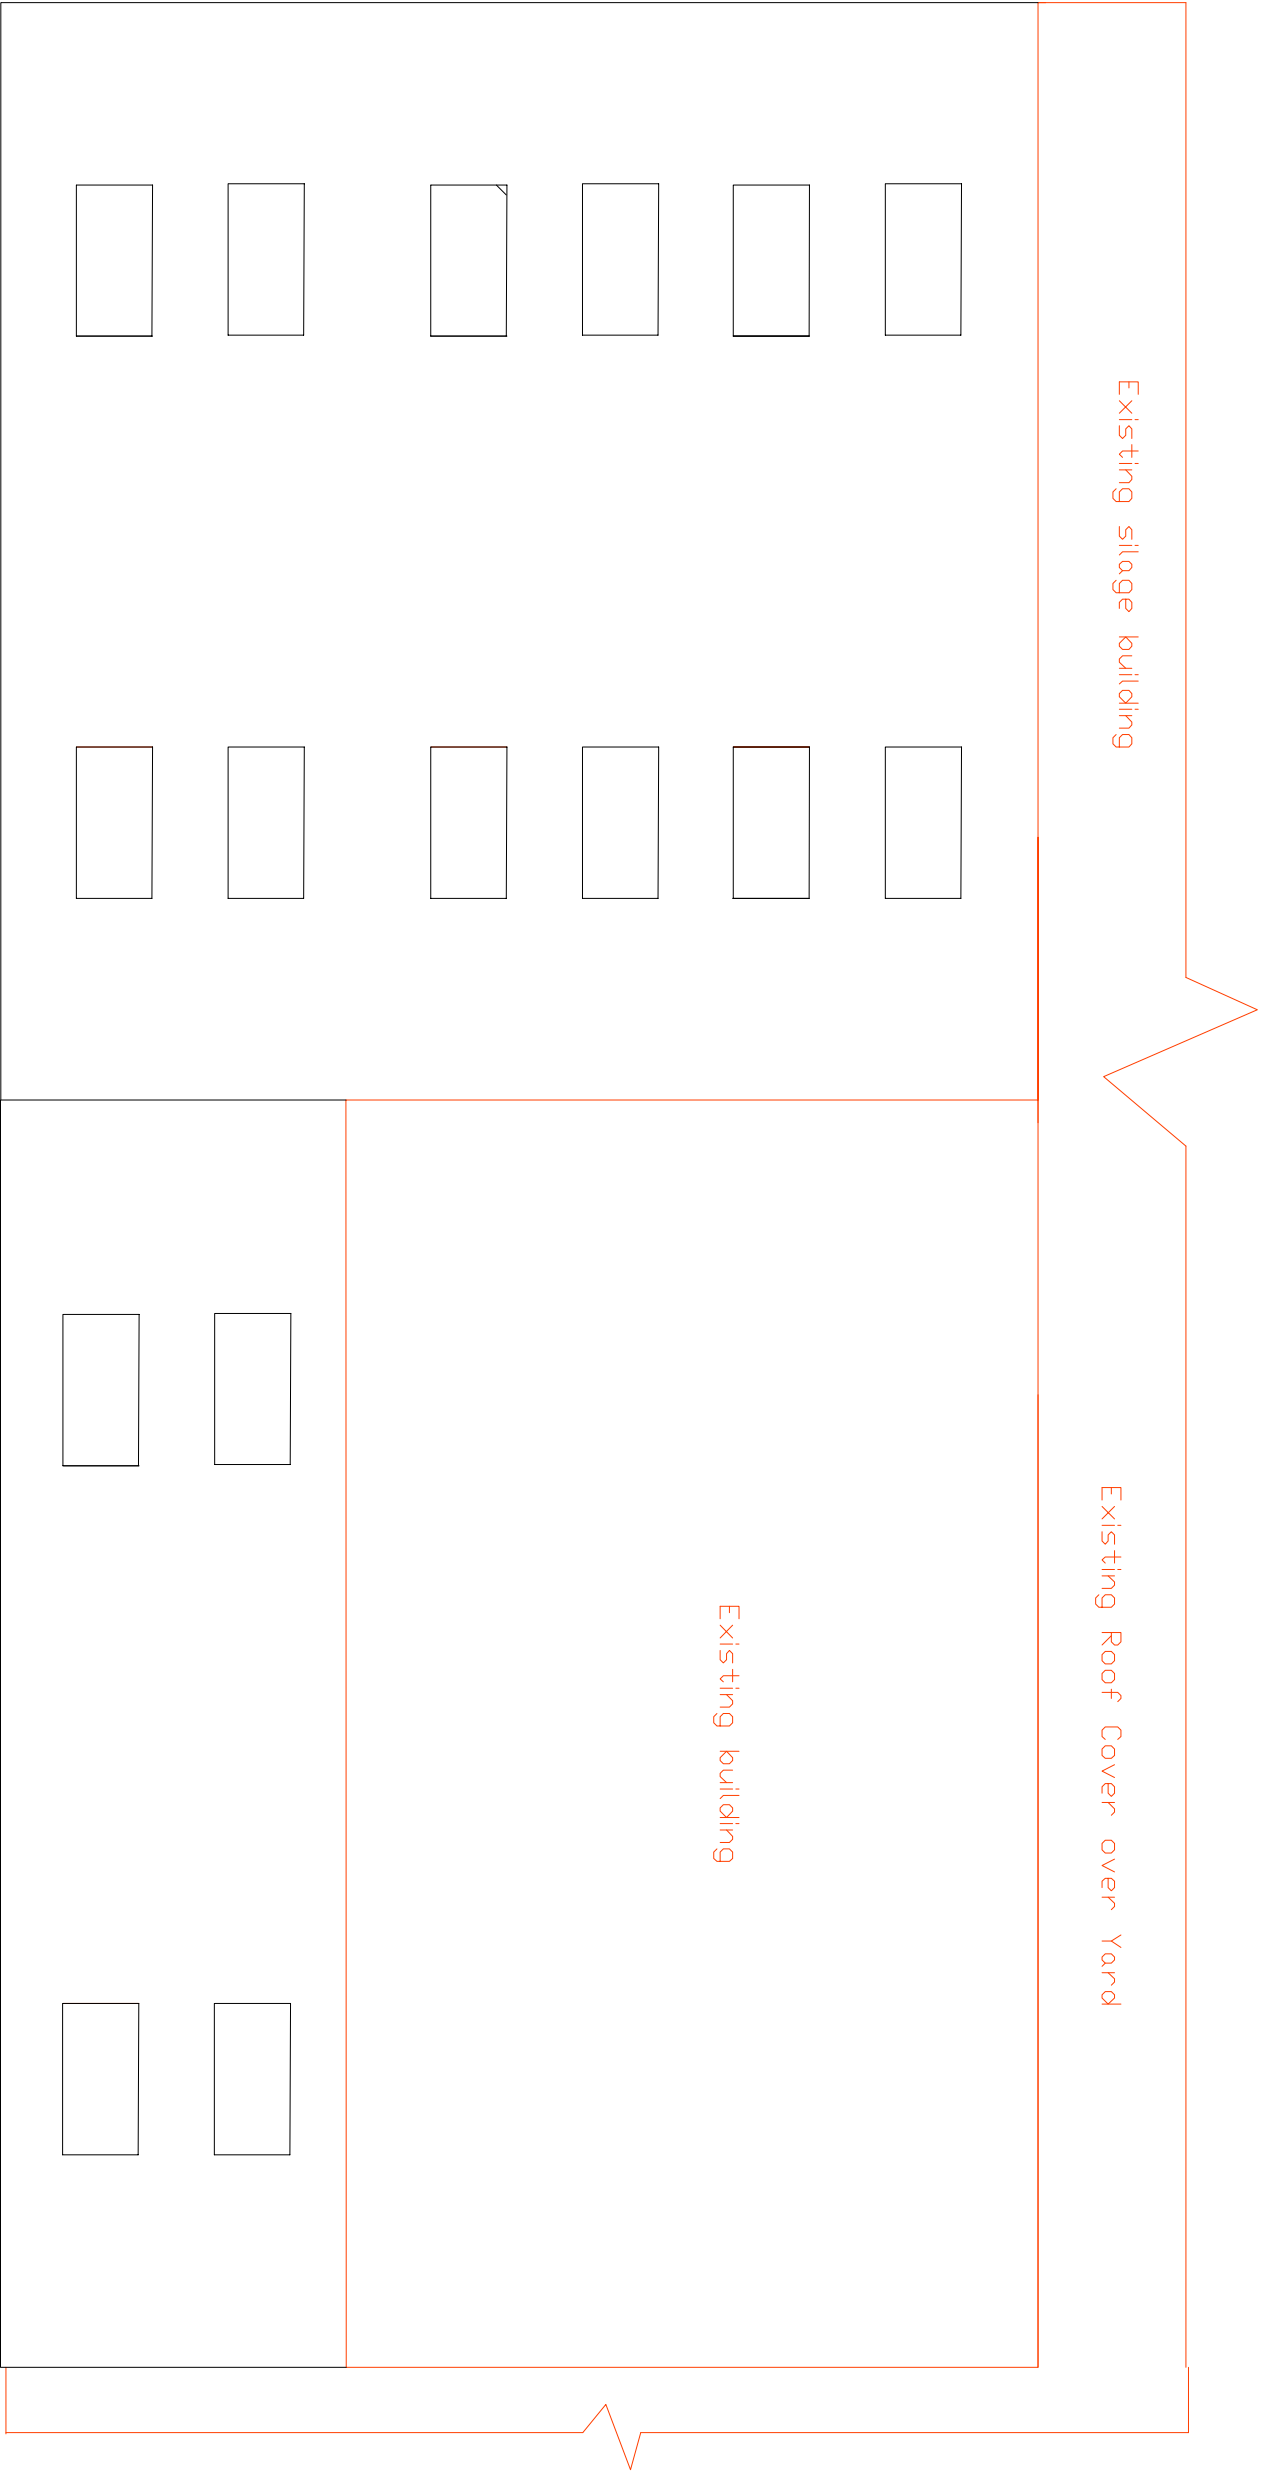

Ian Harvey Fabrications Ltd		All Measurements In mm.	
Mr. B Rowlinson	Version 1	Scale: 1:100	Date: 03-08-26
		SD Bethell	