



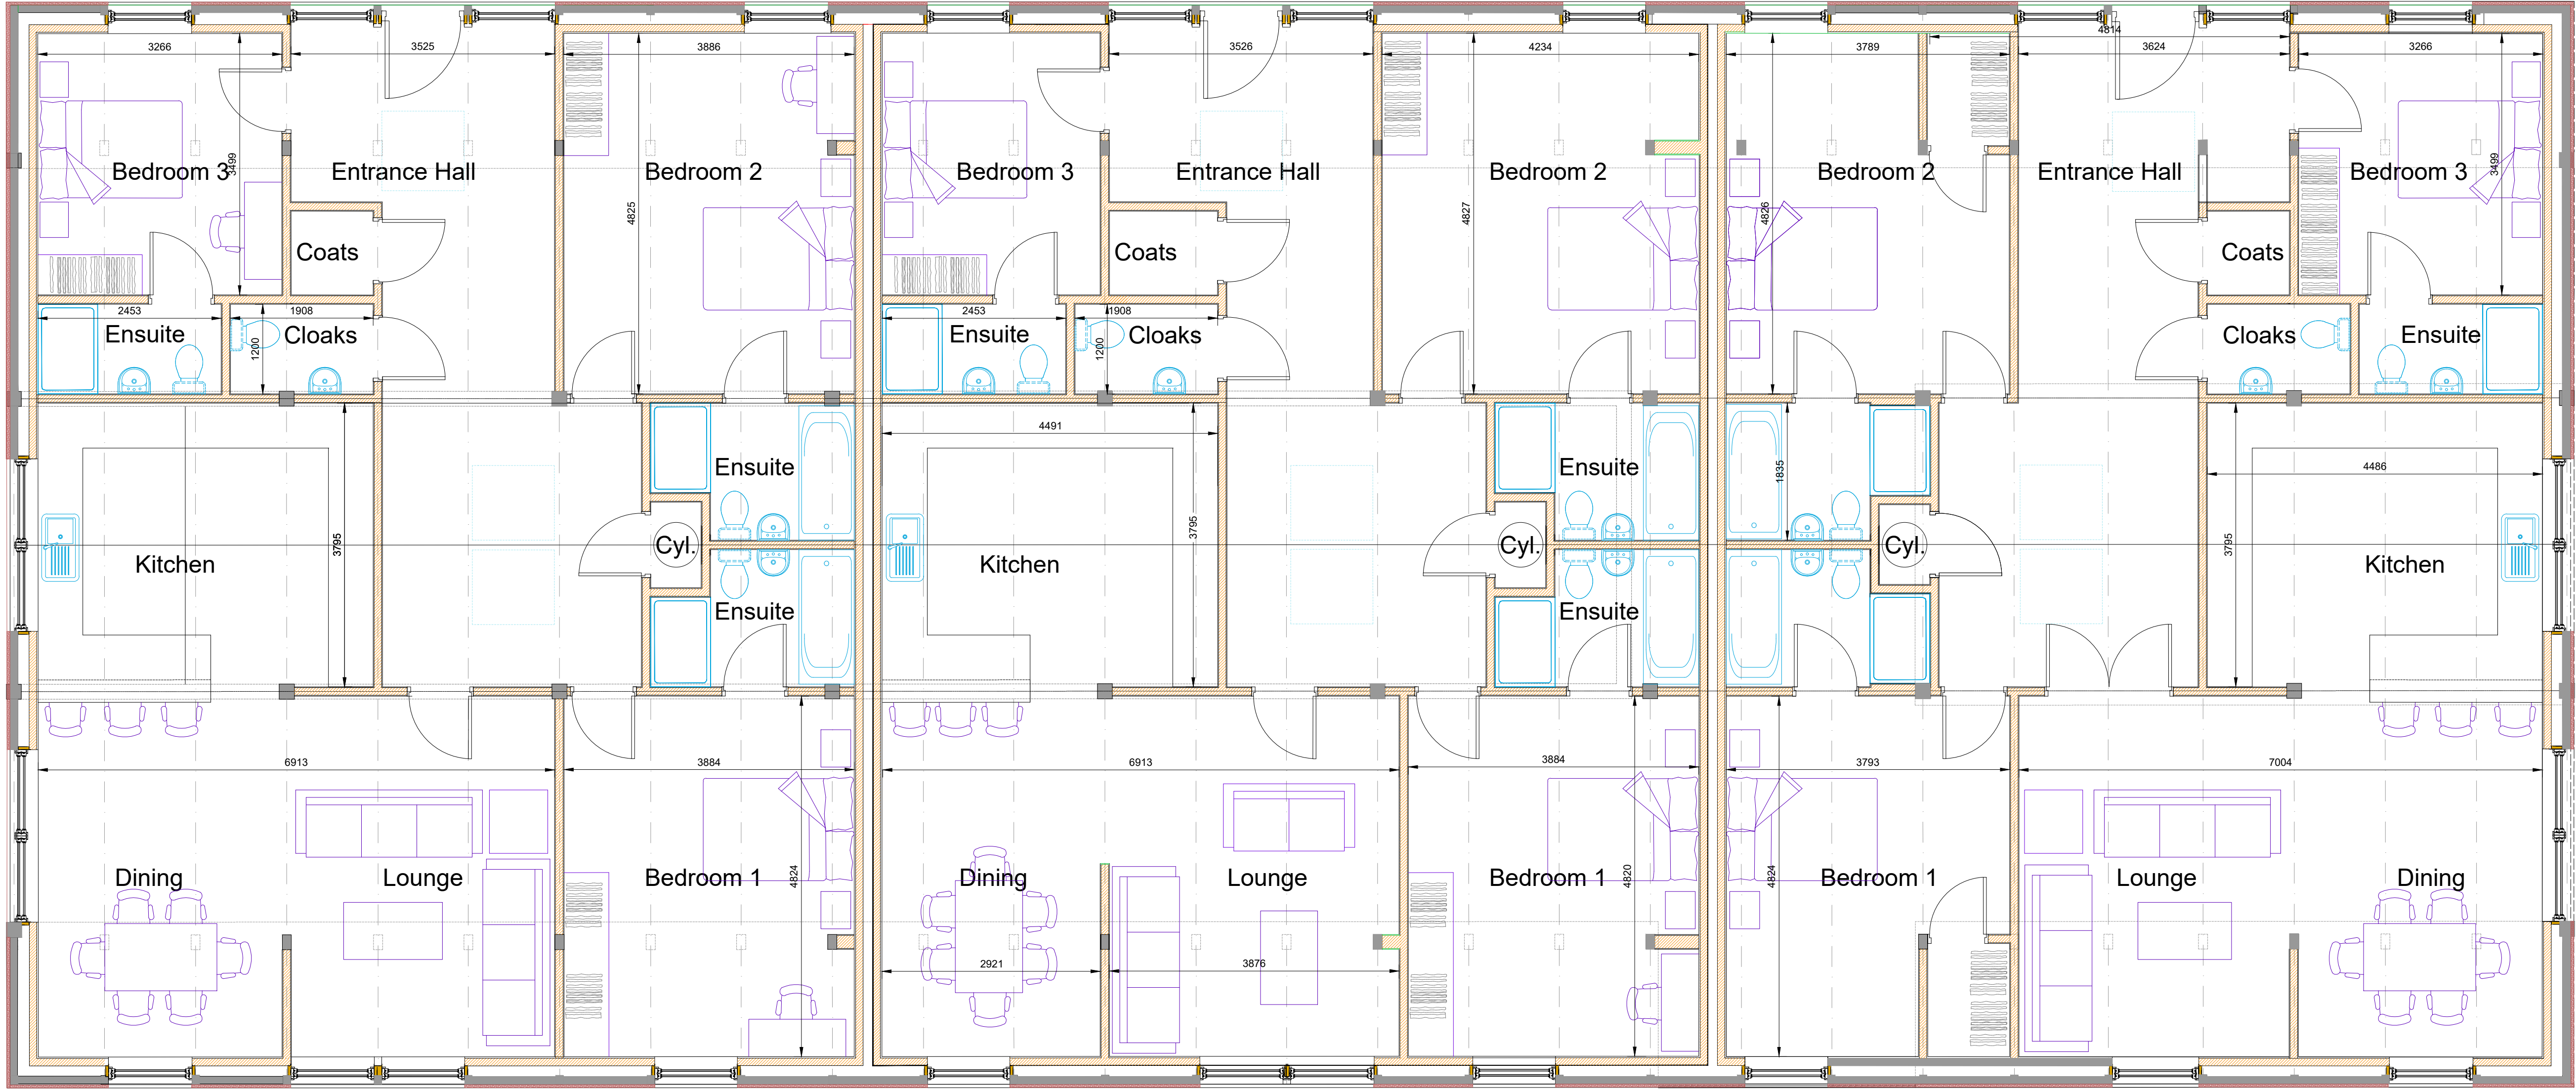

Ground Floor Plan

Proposed Ground Floor Plan scale 1:50 @ A1

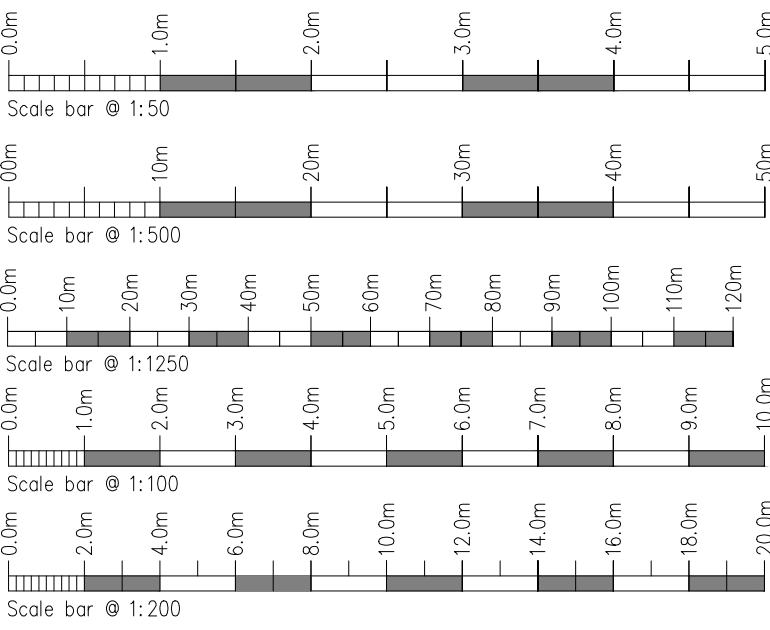

Rev.	Drawn	Comments.	Date

MAC
ARCHITECTURAL DESIGN LTD
Moorland House, 123 Moorland Road, Burslem, ST6 1JD.
T:01782 503302 E:admin@mac-arch.co.uk

Client:
Mr & Mrs M Holder

Project:
Proposed Conversion of Agricultural
Building into Dwellings at Stewarts
Farm, Brookhouse Lane, S -O- T,
Staffordshire. ST2 8NE

Title:
Proposed Ground Floor Plan

Status:
Preliminary

Paper Size A1: Date: April 2026 Drawing Ref: 1980-AL05