



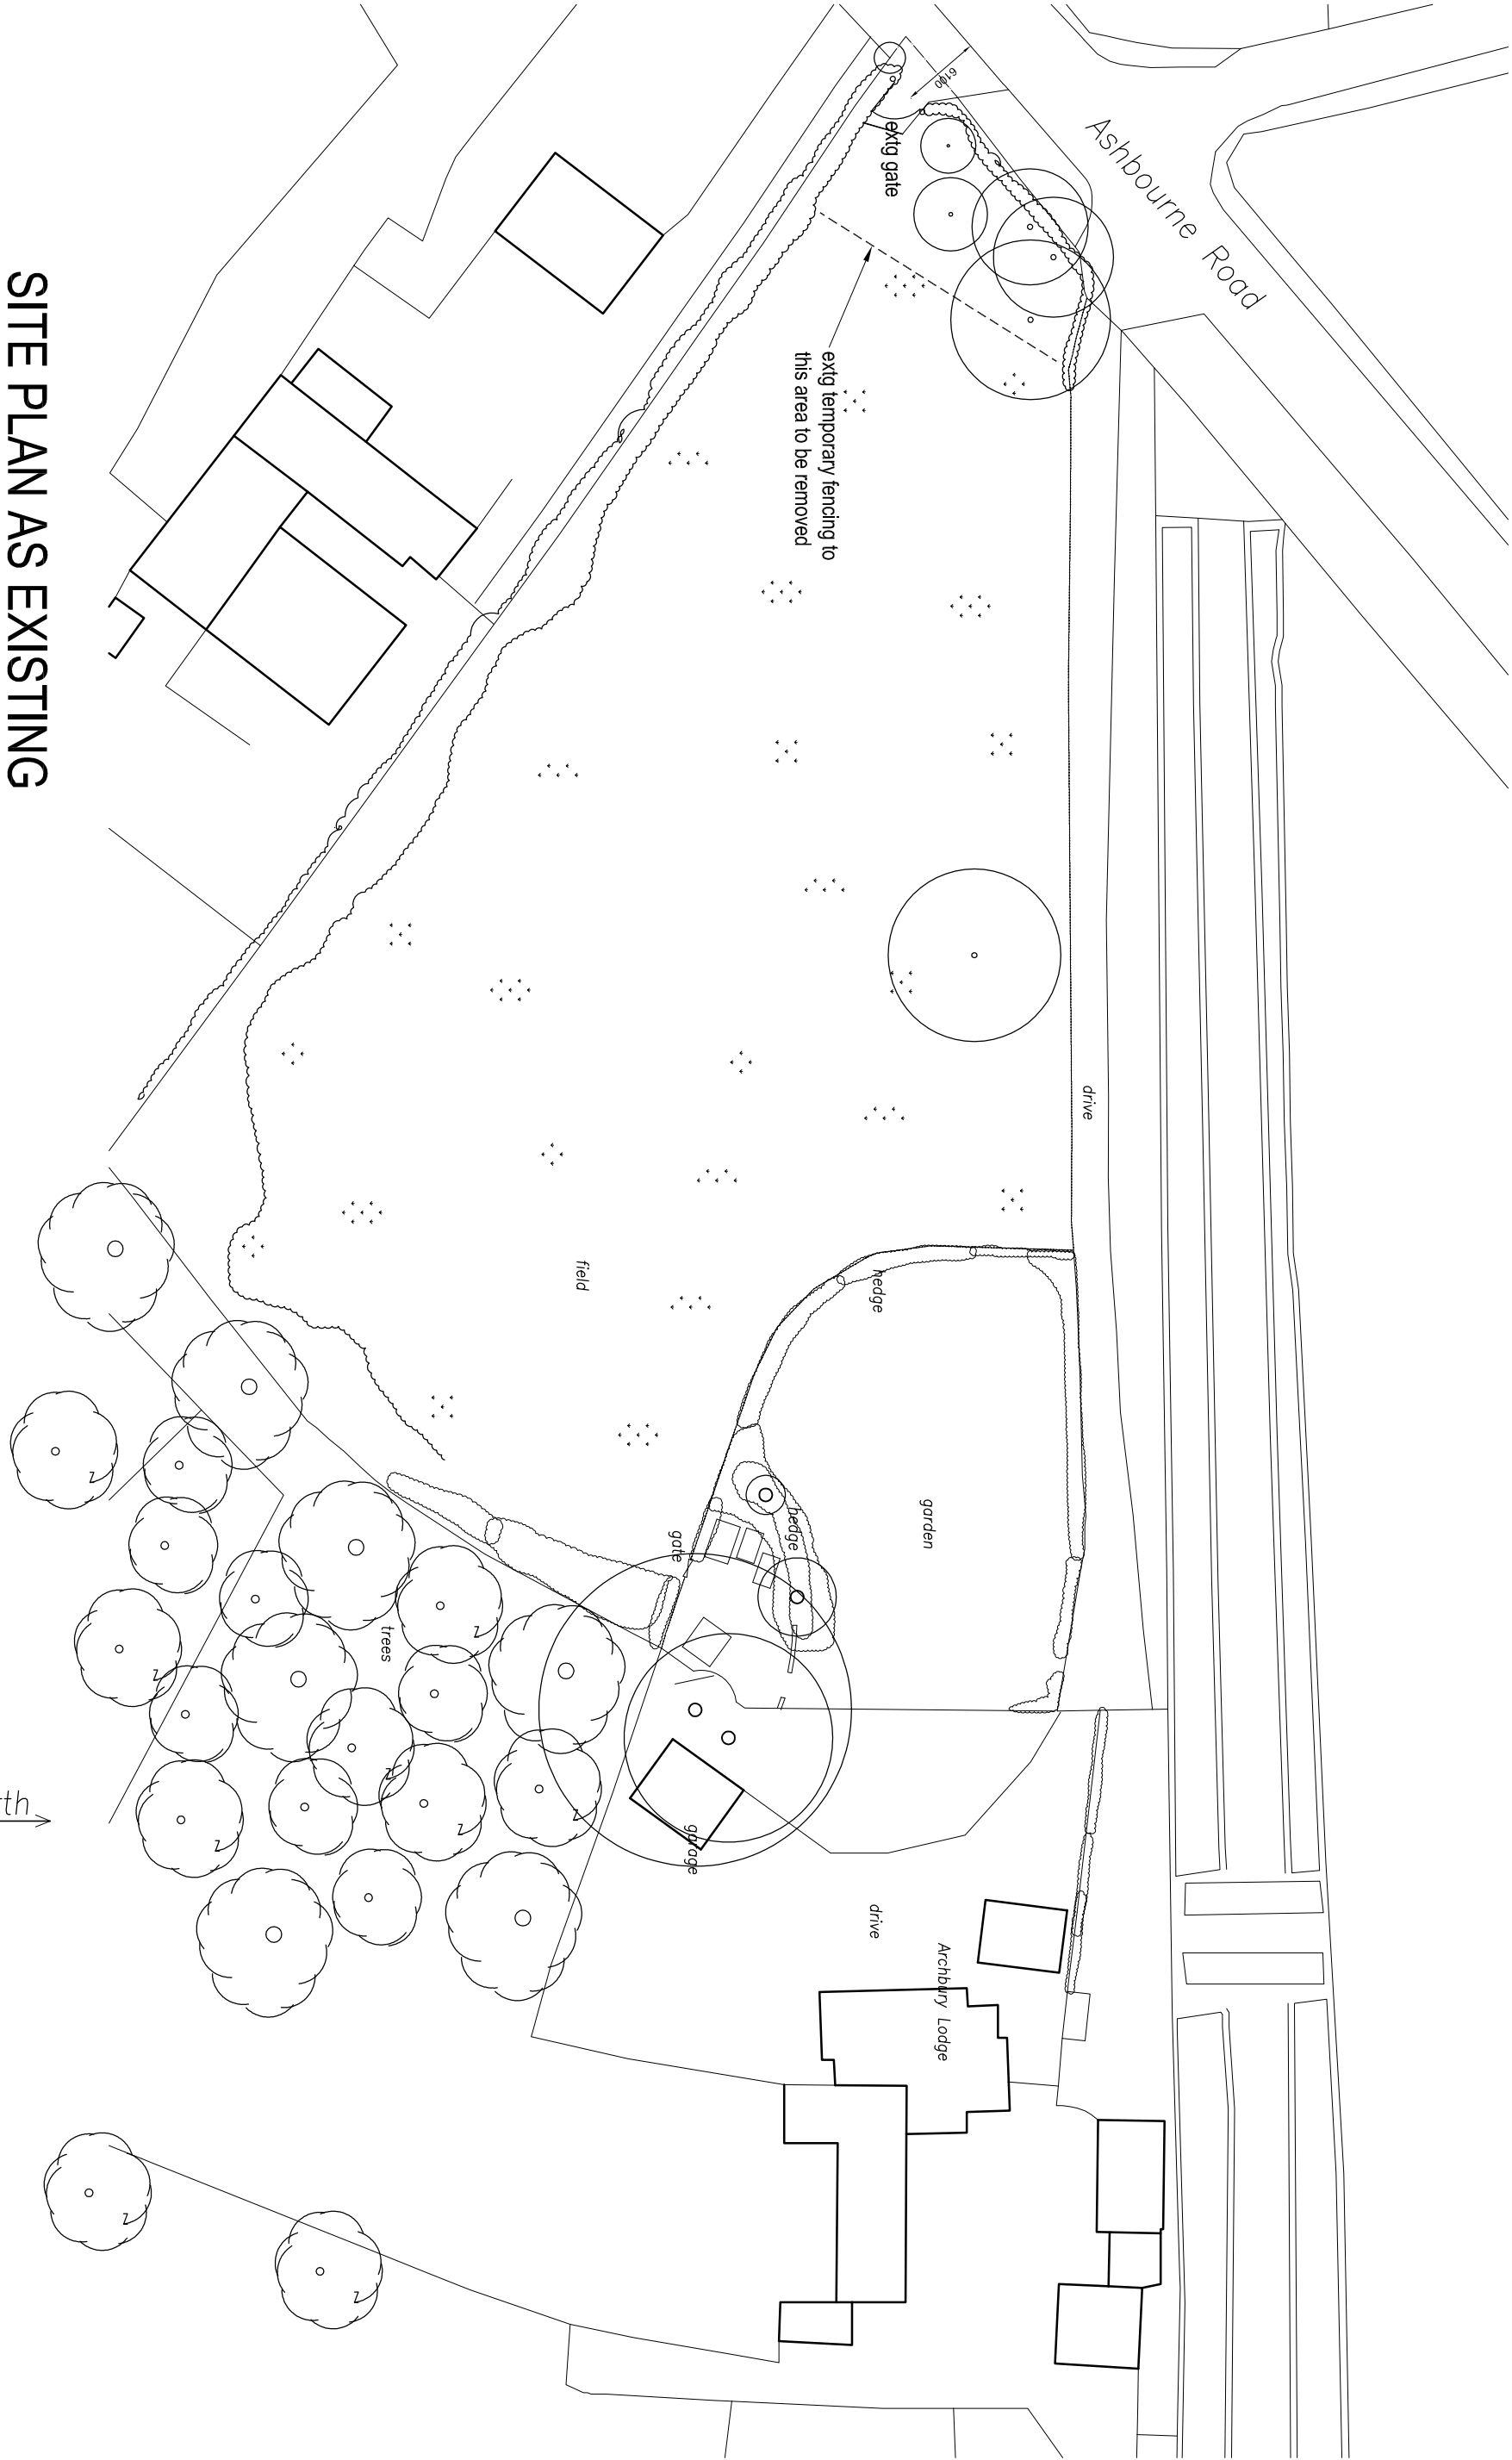

SITE PLAN AS EXISTING

Revisions		20.08.26
A	exit fencing added	

job		Archbury Lodge, Whiston Proposed Secure Dog Exercise Field		
title		Site Plan as Existing		
date	scale	drawn by	dwg. no.	rev.
05.08.26	1/500 @ A3	..	AL-10	A

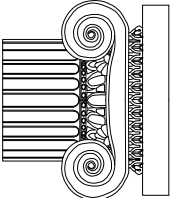

Ian Ankers architecture
Building and Design Consultants
Ryecroft Farm, Rushion Spencer, Macdestfield, SK11 0RP
t 01260 546944
e ian@ianankers.co.uk
w www.ianankers.co.uk