



CDM Regulations 2015

Principal contractor to plan for mitigation measures in response to hazards. CDM Regulations require that **all** projects are to:

- Have workers to be competent and are suitably skilled for the work they carry out;
- Contractors to provide appropriate supervision, instruction and information to all on site workers to provide a safe working environment;
- Have a written construction phase plan.

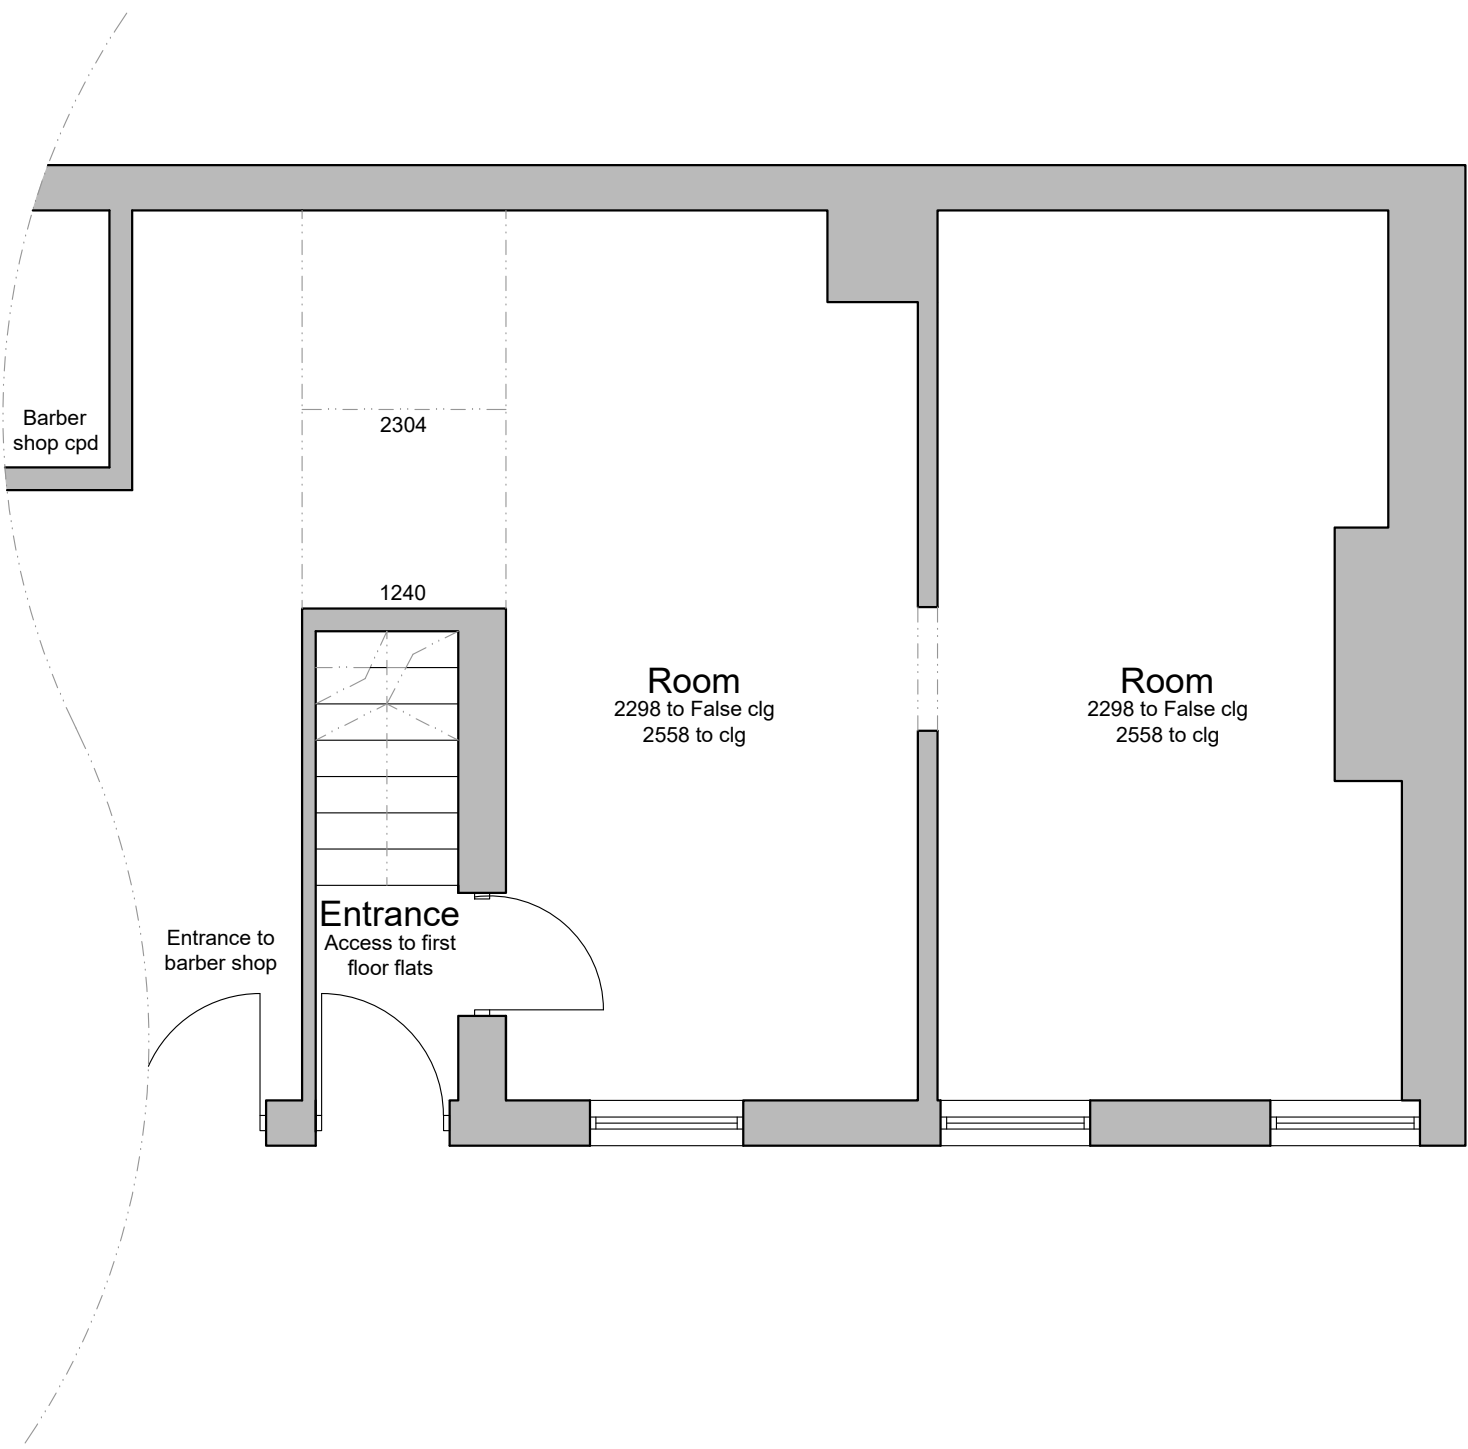


GROUND FLOOR PLAN AS EXISTING 1:50

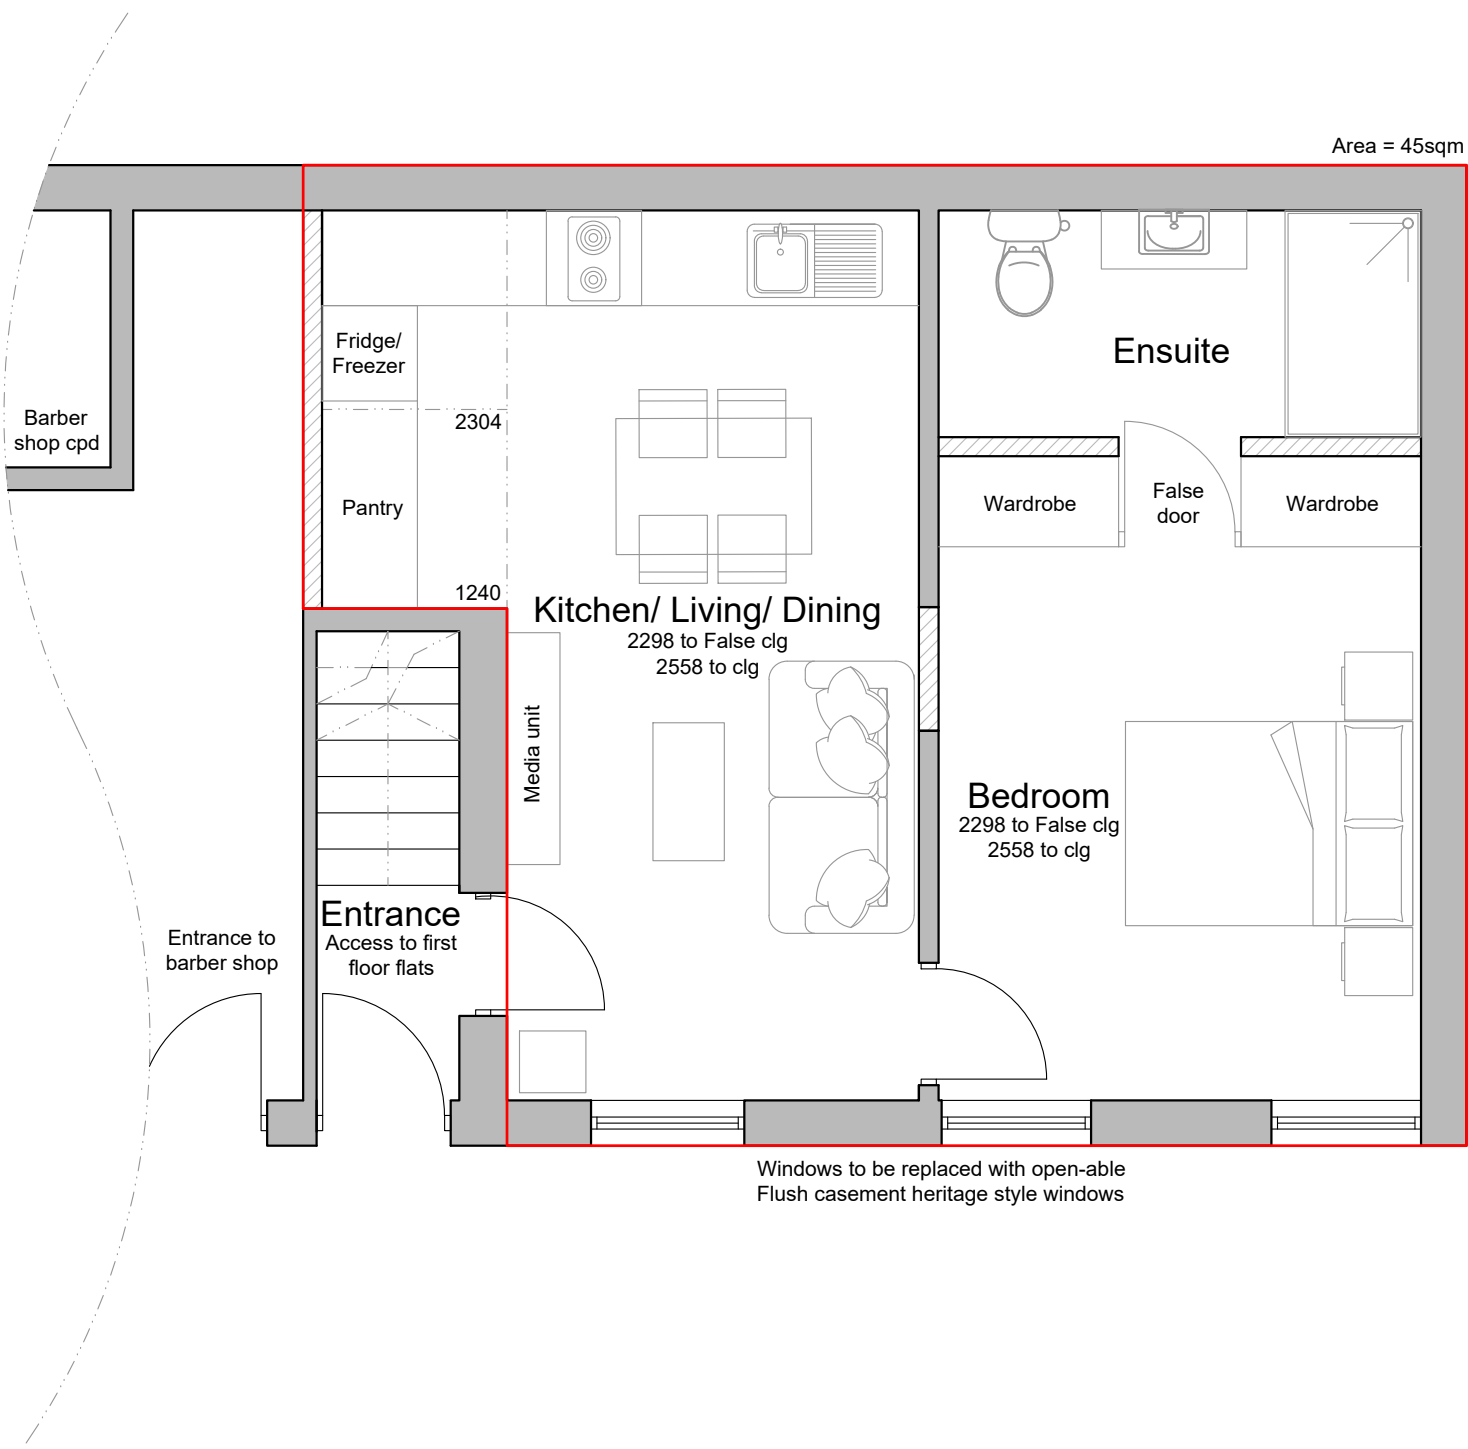

GROUND FLOOR PLAN AS PROPOSED 1:50

Feasibility

 

Rev	Note	Date
Project	Hall Yard Buildings, High Street, Tean, Stoke on Trent	
Drawing Title	Floor Plans as existing and proposed	
Scale 1:50		
Sheet A1	Drawn By GN	
Date	Job No.	Drawing No. Revision
Jun '26	001 2026 001	-