



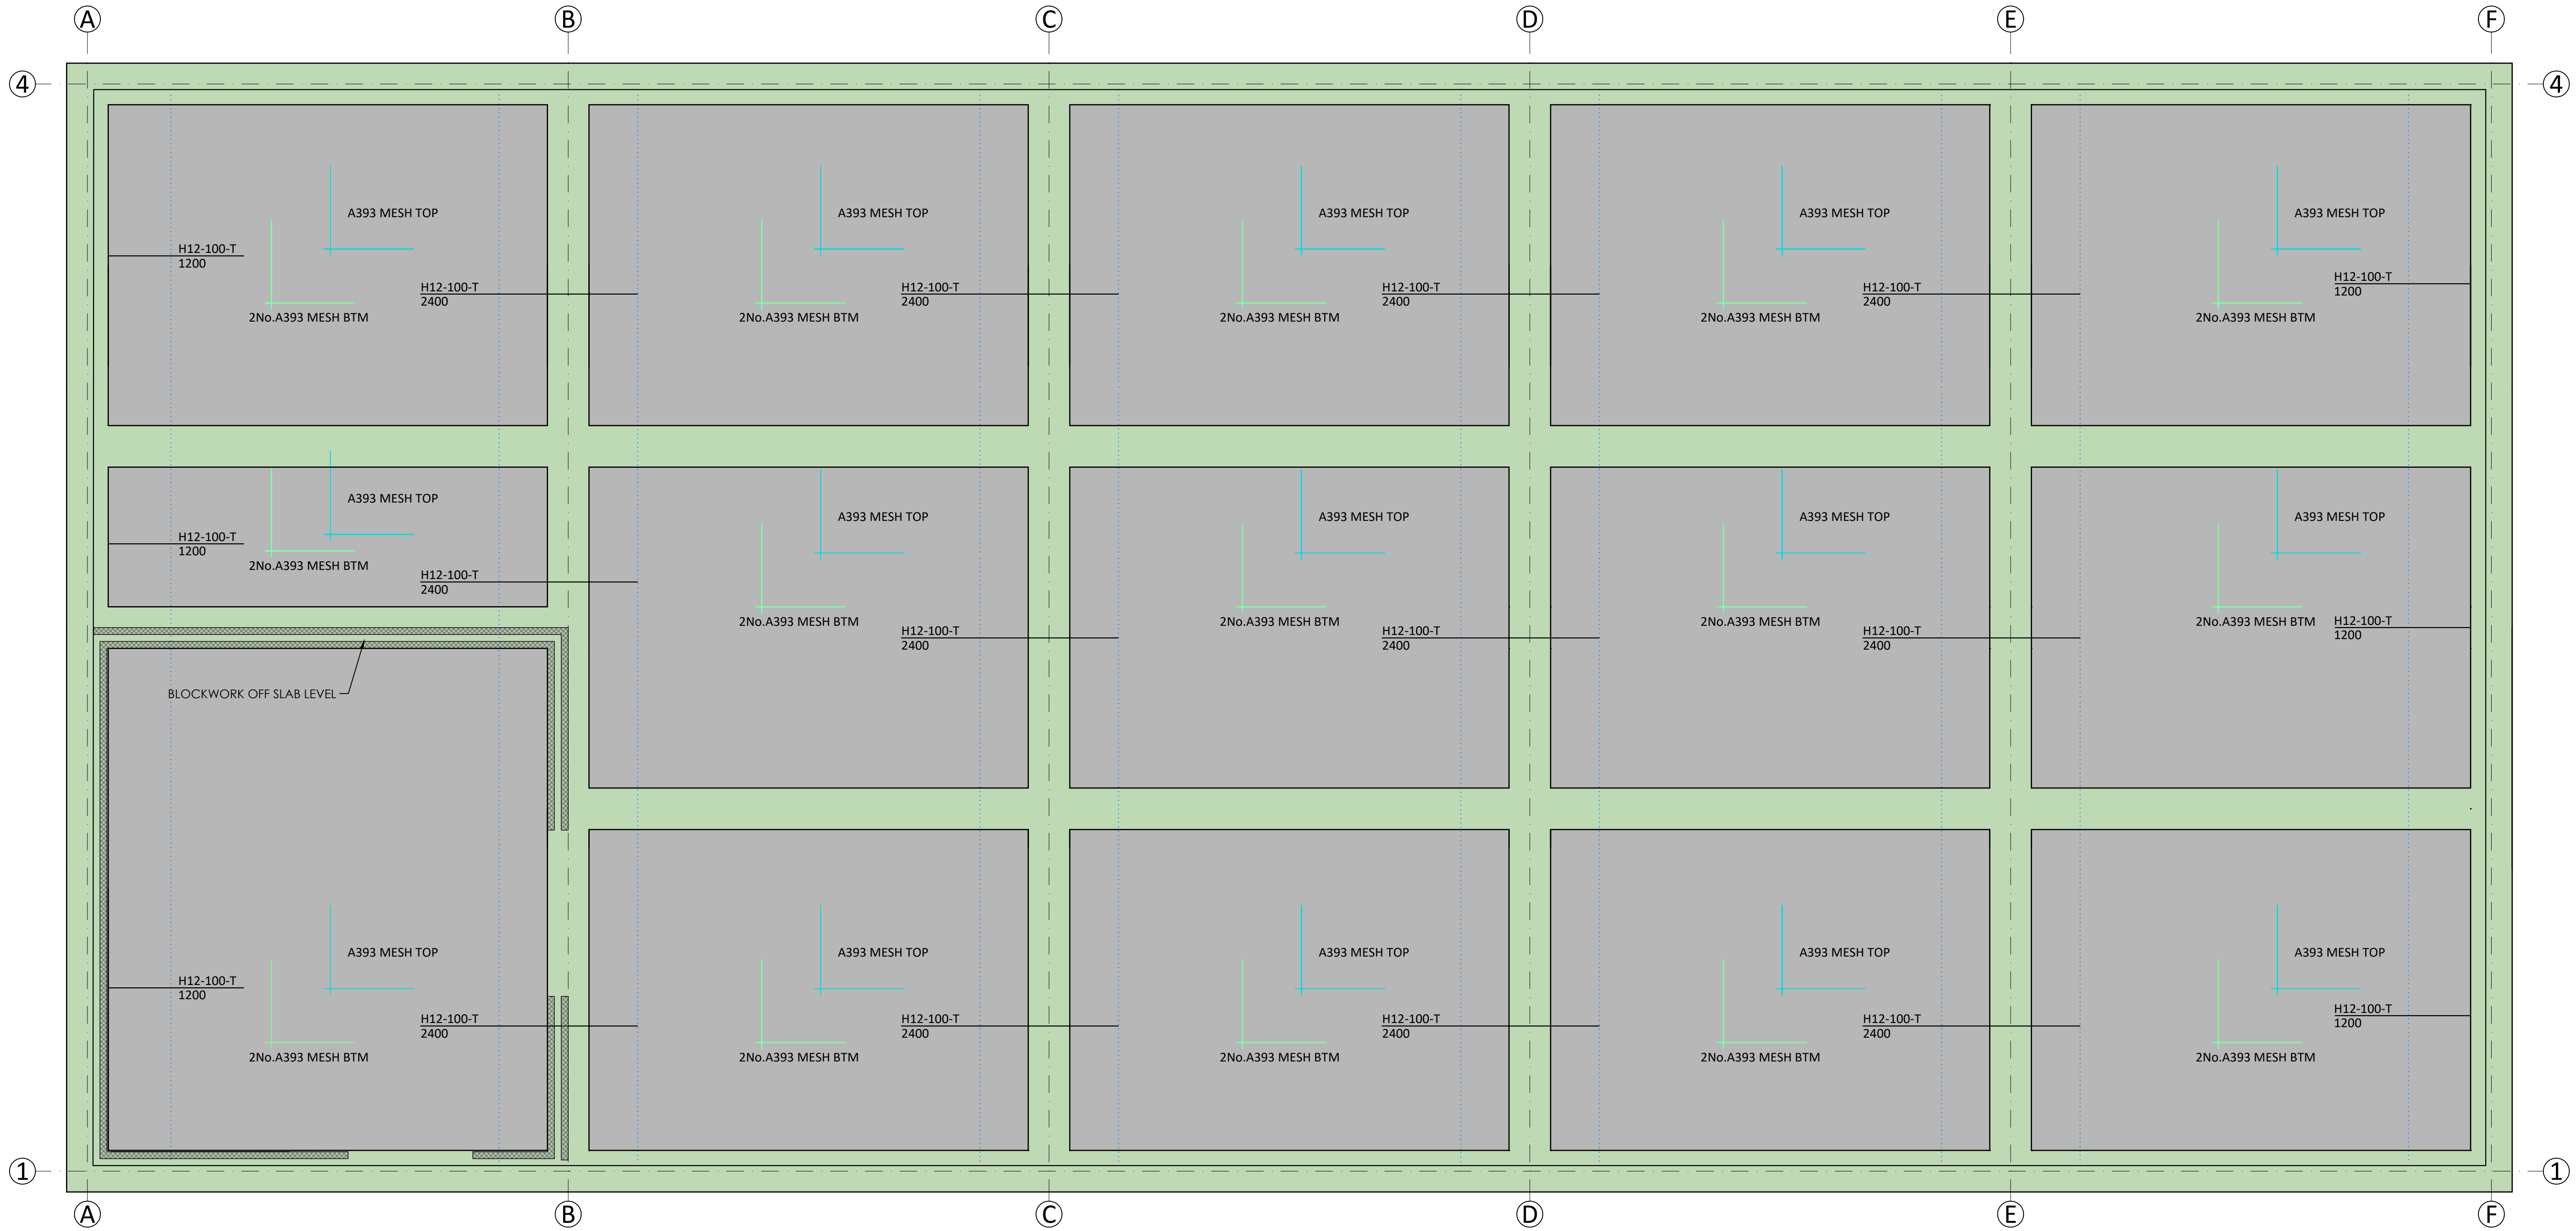


PROPOSED FOUNDATION PLAN
Scale 1:50

SLAB DESIGNED FOR A LOADING
ON 10.0kN/m² EXCEPT OFFICE
LOADING DESIGNED FOR 2.5kN/m²

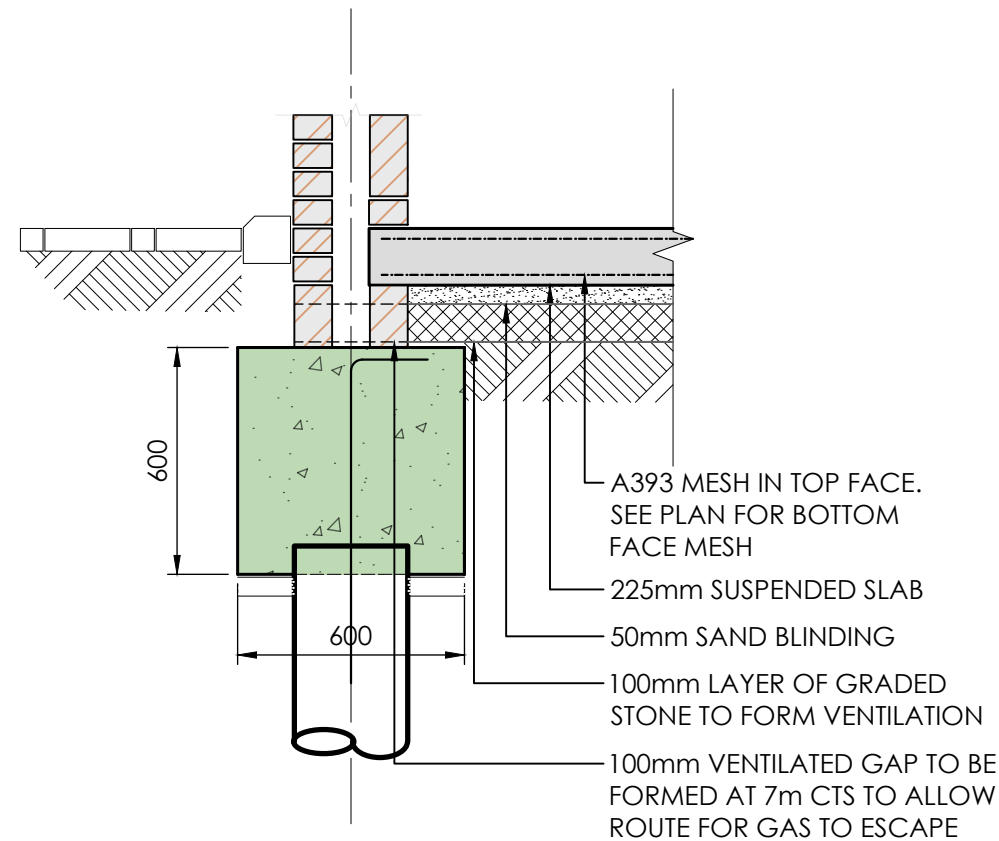


TYPICAL PERIMETER SECTION DETAIL
Scale 1:20

CS3 GROUND GAS CONDITIONS
TO BE REACHED, REFER TO JUTA
SPECIALISTS DETAILS

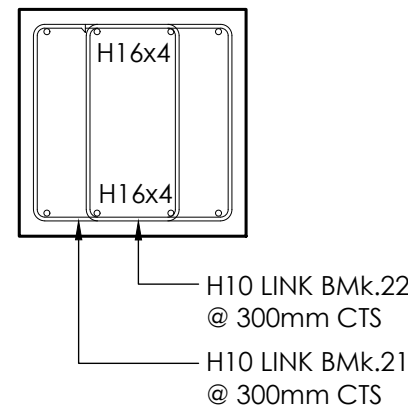

GROUND BEAM DETAIL
Scale 1:20

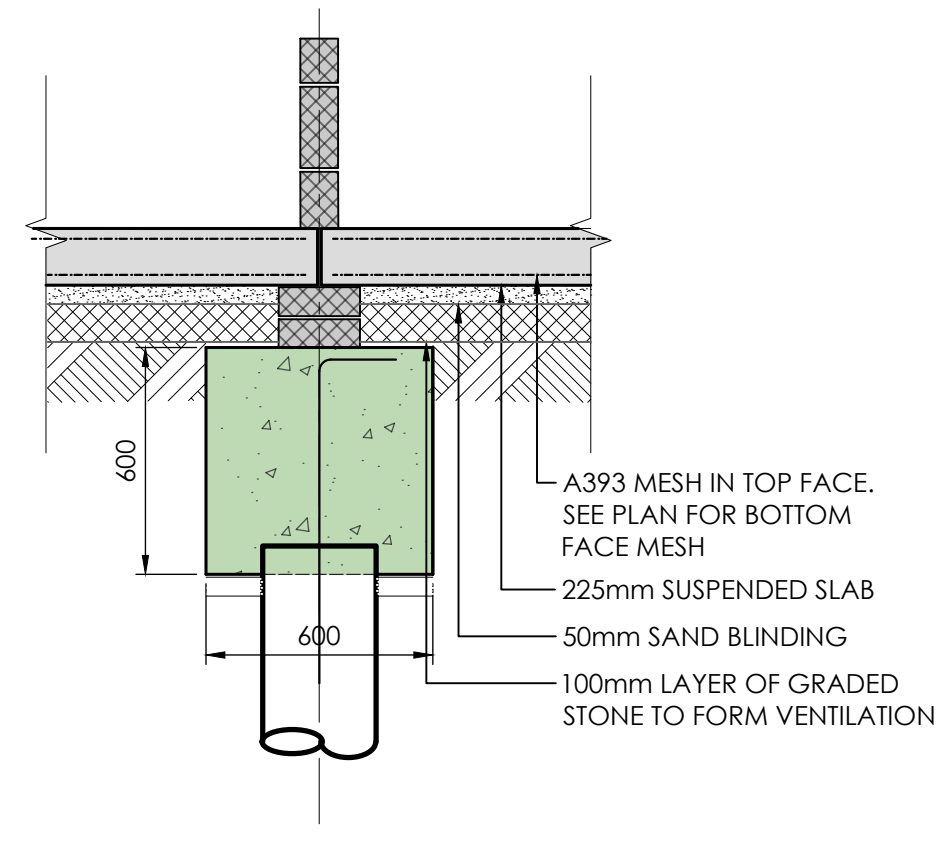

TYPICAL INTERNAL SECTION DETAIL
Scale 1:20

CLIENT	PROJECT	GENERAL NOTES
LM BATEMAN & CO LTD	PROPOSED NEW WAREHOUSE	- Do not scale from this drawing. - This drawing is to be read in conjunction with all relevant Architects, Engineers and Specialists drawings and specifications. - The Contractor is to check all dimensions on-site prior to commencing work. - All dimensions are in millimetres unless noted otherwise. - For setting out refer to Architects detail. Foundations are located centrally beneath wall construction unless noted otherwise. - The Contractor shall be responsible for the execution of the works in accordance with the drawings and the specification and for the accuracy of all dimensions and setting out on site. - Any discrepancies in the details shown on this drawing to be reported to the Engineer prior to construction.

© D20-ONE
STRUCTURAL
DESIGN LTD
2023



EXECUTION CLASS: EXC 2

SLAB LAYOUT

DRAWING STATUS

FOR CONSTRUCTION

JOB REF

DATE

0724-08

03 02 2025

DRAWING NUMBER

D20-XX-XX-DR-S

102

REVISION

C01

AUTH BY

JL

CHECKED BY

LB

SCALE

1:50

REV	DATE	BY	DESCRIPTION
C01	31 07 25	LB	CONSTRUCTION ISSUE
P01	03 02 25	JL	PRELIMINARY ISSUE

Registered in England and Wales: 14994969
23 WHITFIELD ROAD, KIDSGROVE, ST7 4YD
info@D20one.com | +44(0) 7876 495 691 | www.D20one.com

D20-ONE
STRUCTURAL DESIGN