




South East Elevation



South West Elevation




West Elevation

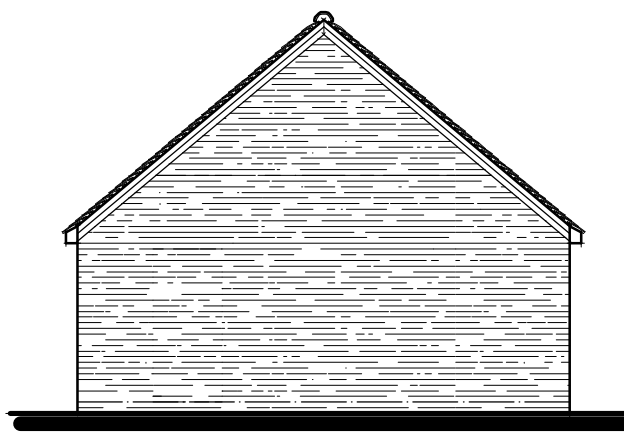


North Elevation




South West Elevation

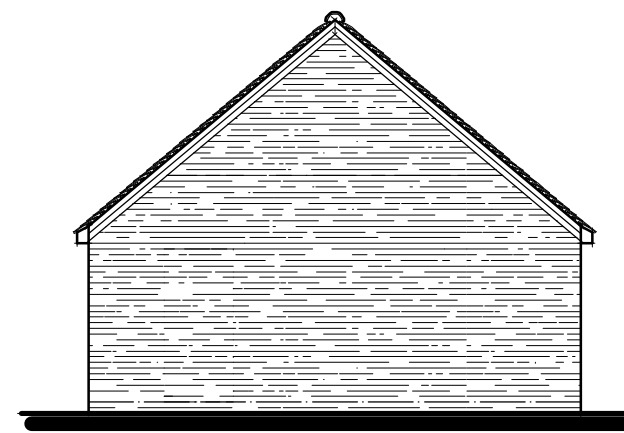


North West Elevation

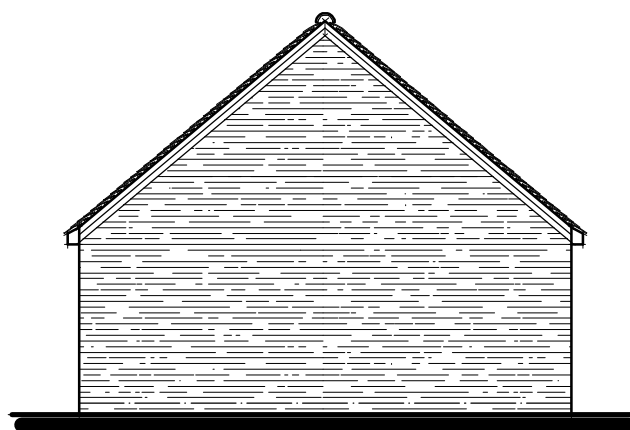

North West Elevation

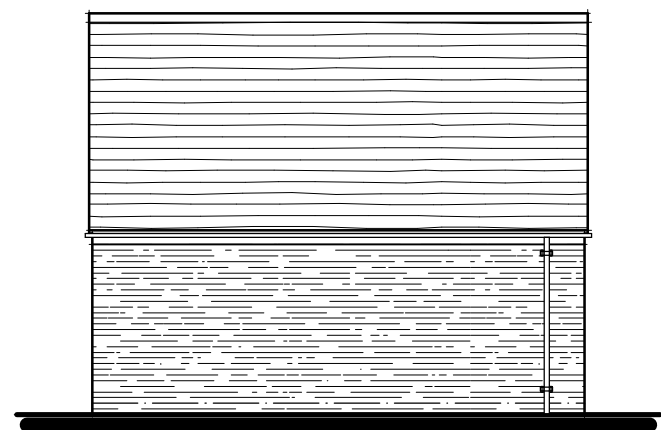


North East Elevation

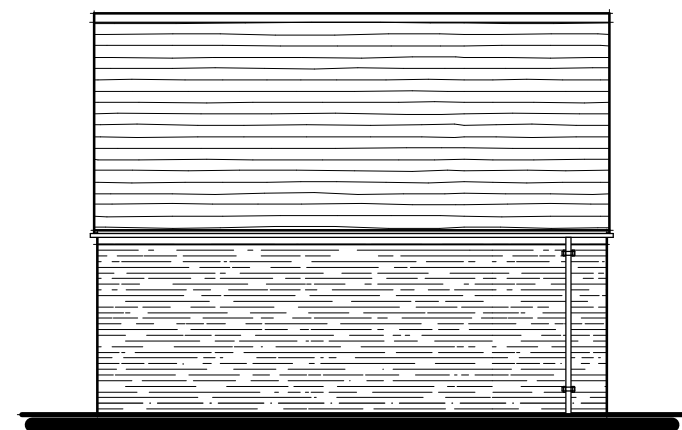

East Elevation




South Elevation

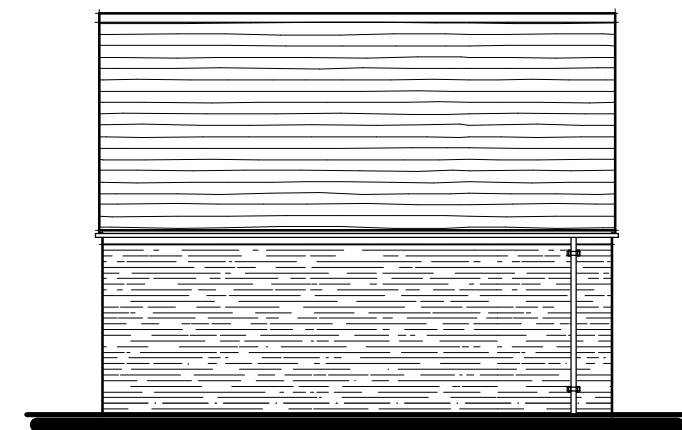


North East Elevation




South East Elevation

 


Roof Plan

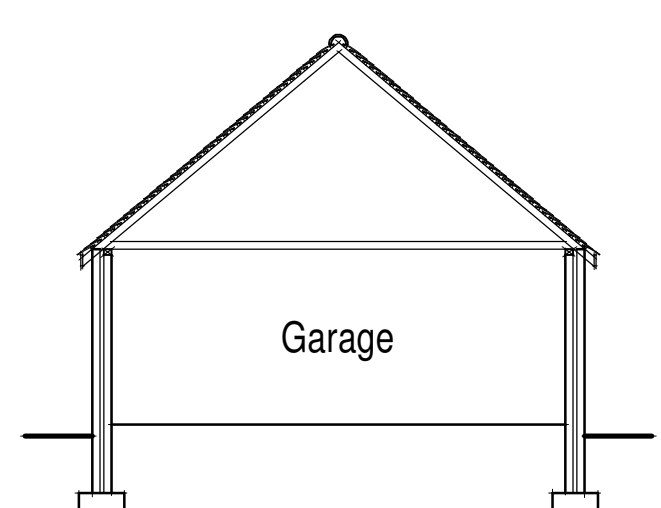


Section

 


Roof Plan

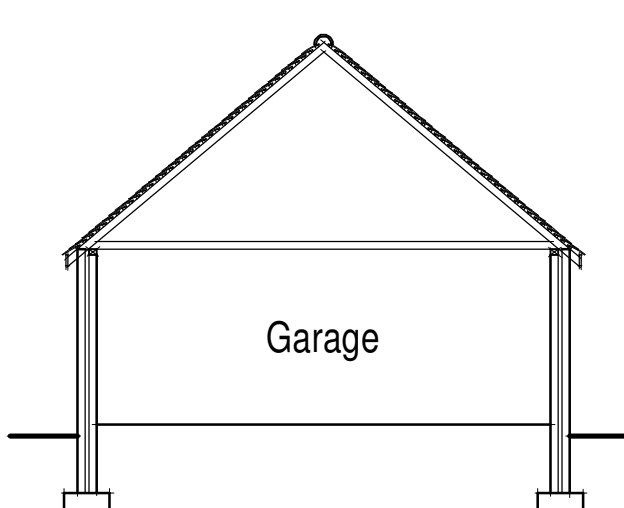


Section

 


Roof Plan

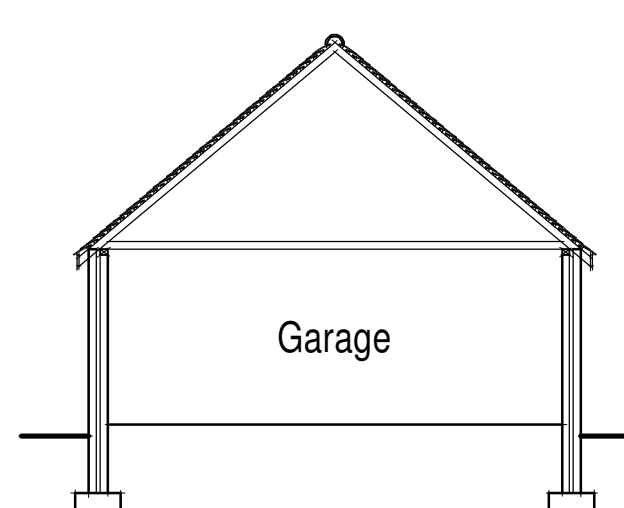


Section

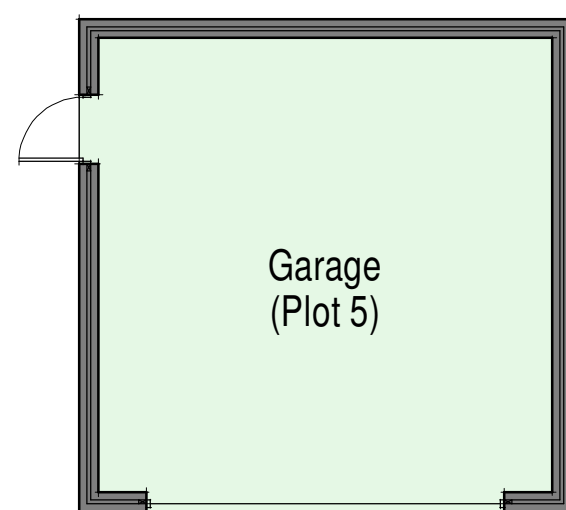

Floor Plan
PLOT 5

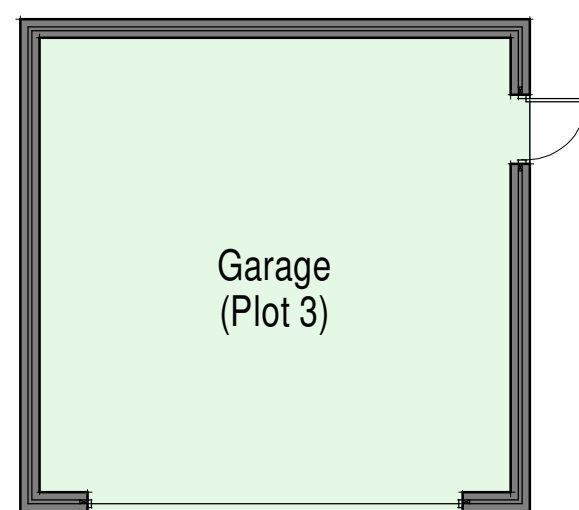

Floor Plan
PLOT 3

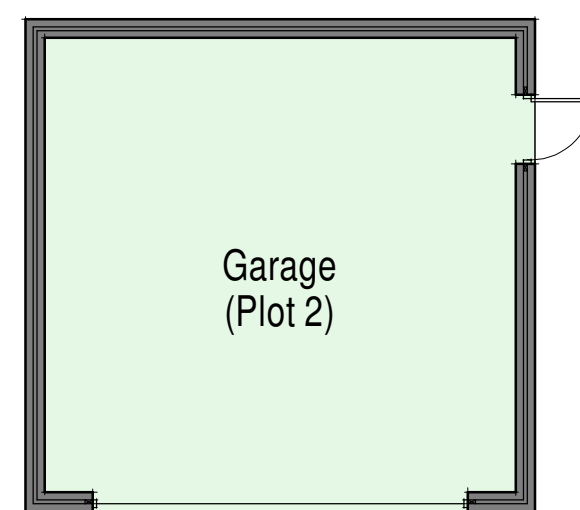

Floor Plan
PLOT 2

EXTERNAL MATERIALS

Roof :-
Plain roof tiles to Local Authority approval.

Eaves :-
Upvc fascia and soffit boards.

Verges :-
2 course brick verge.

Rainwater Goods :-
Black plastic gutters + downpipes clipped to wall face.

Walls :-
Red facing brickwork to local authority approval.

Doors :-
upvc personnel door and insulated garage door having reconstituted stone heads to compliment brickwork.

scale bar @ 1:100

S.A.L

Proposed Redevelopment of
The Grange,
Clay Lake,
Endon,
ST9 9DD

Planning Proposal
Garage - Plan and Elevations
Plots 2, 3 + 5

Date December 2024 Sheet A1 Scale 1:100

Dwg No. 2022-2755-35 Rev. A Drawn RG

A - 23/04/2025 - PLOT 2 AND 3 GARAGES REVISED TO SEPARATE UNITS

SAMMONS
Architectural
LIMITED

10 Cawdry Buildings, Fountain Street, Leek, ST13 6JP
Telephone: 01538 386002
E-mail: info@sammonsld.co.uk
Web: www.sammonsld.co.uk

This drawing is copyright.
All dimensions must be checked prior to commencement.