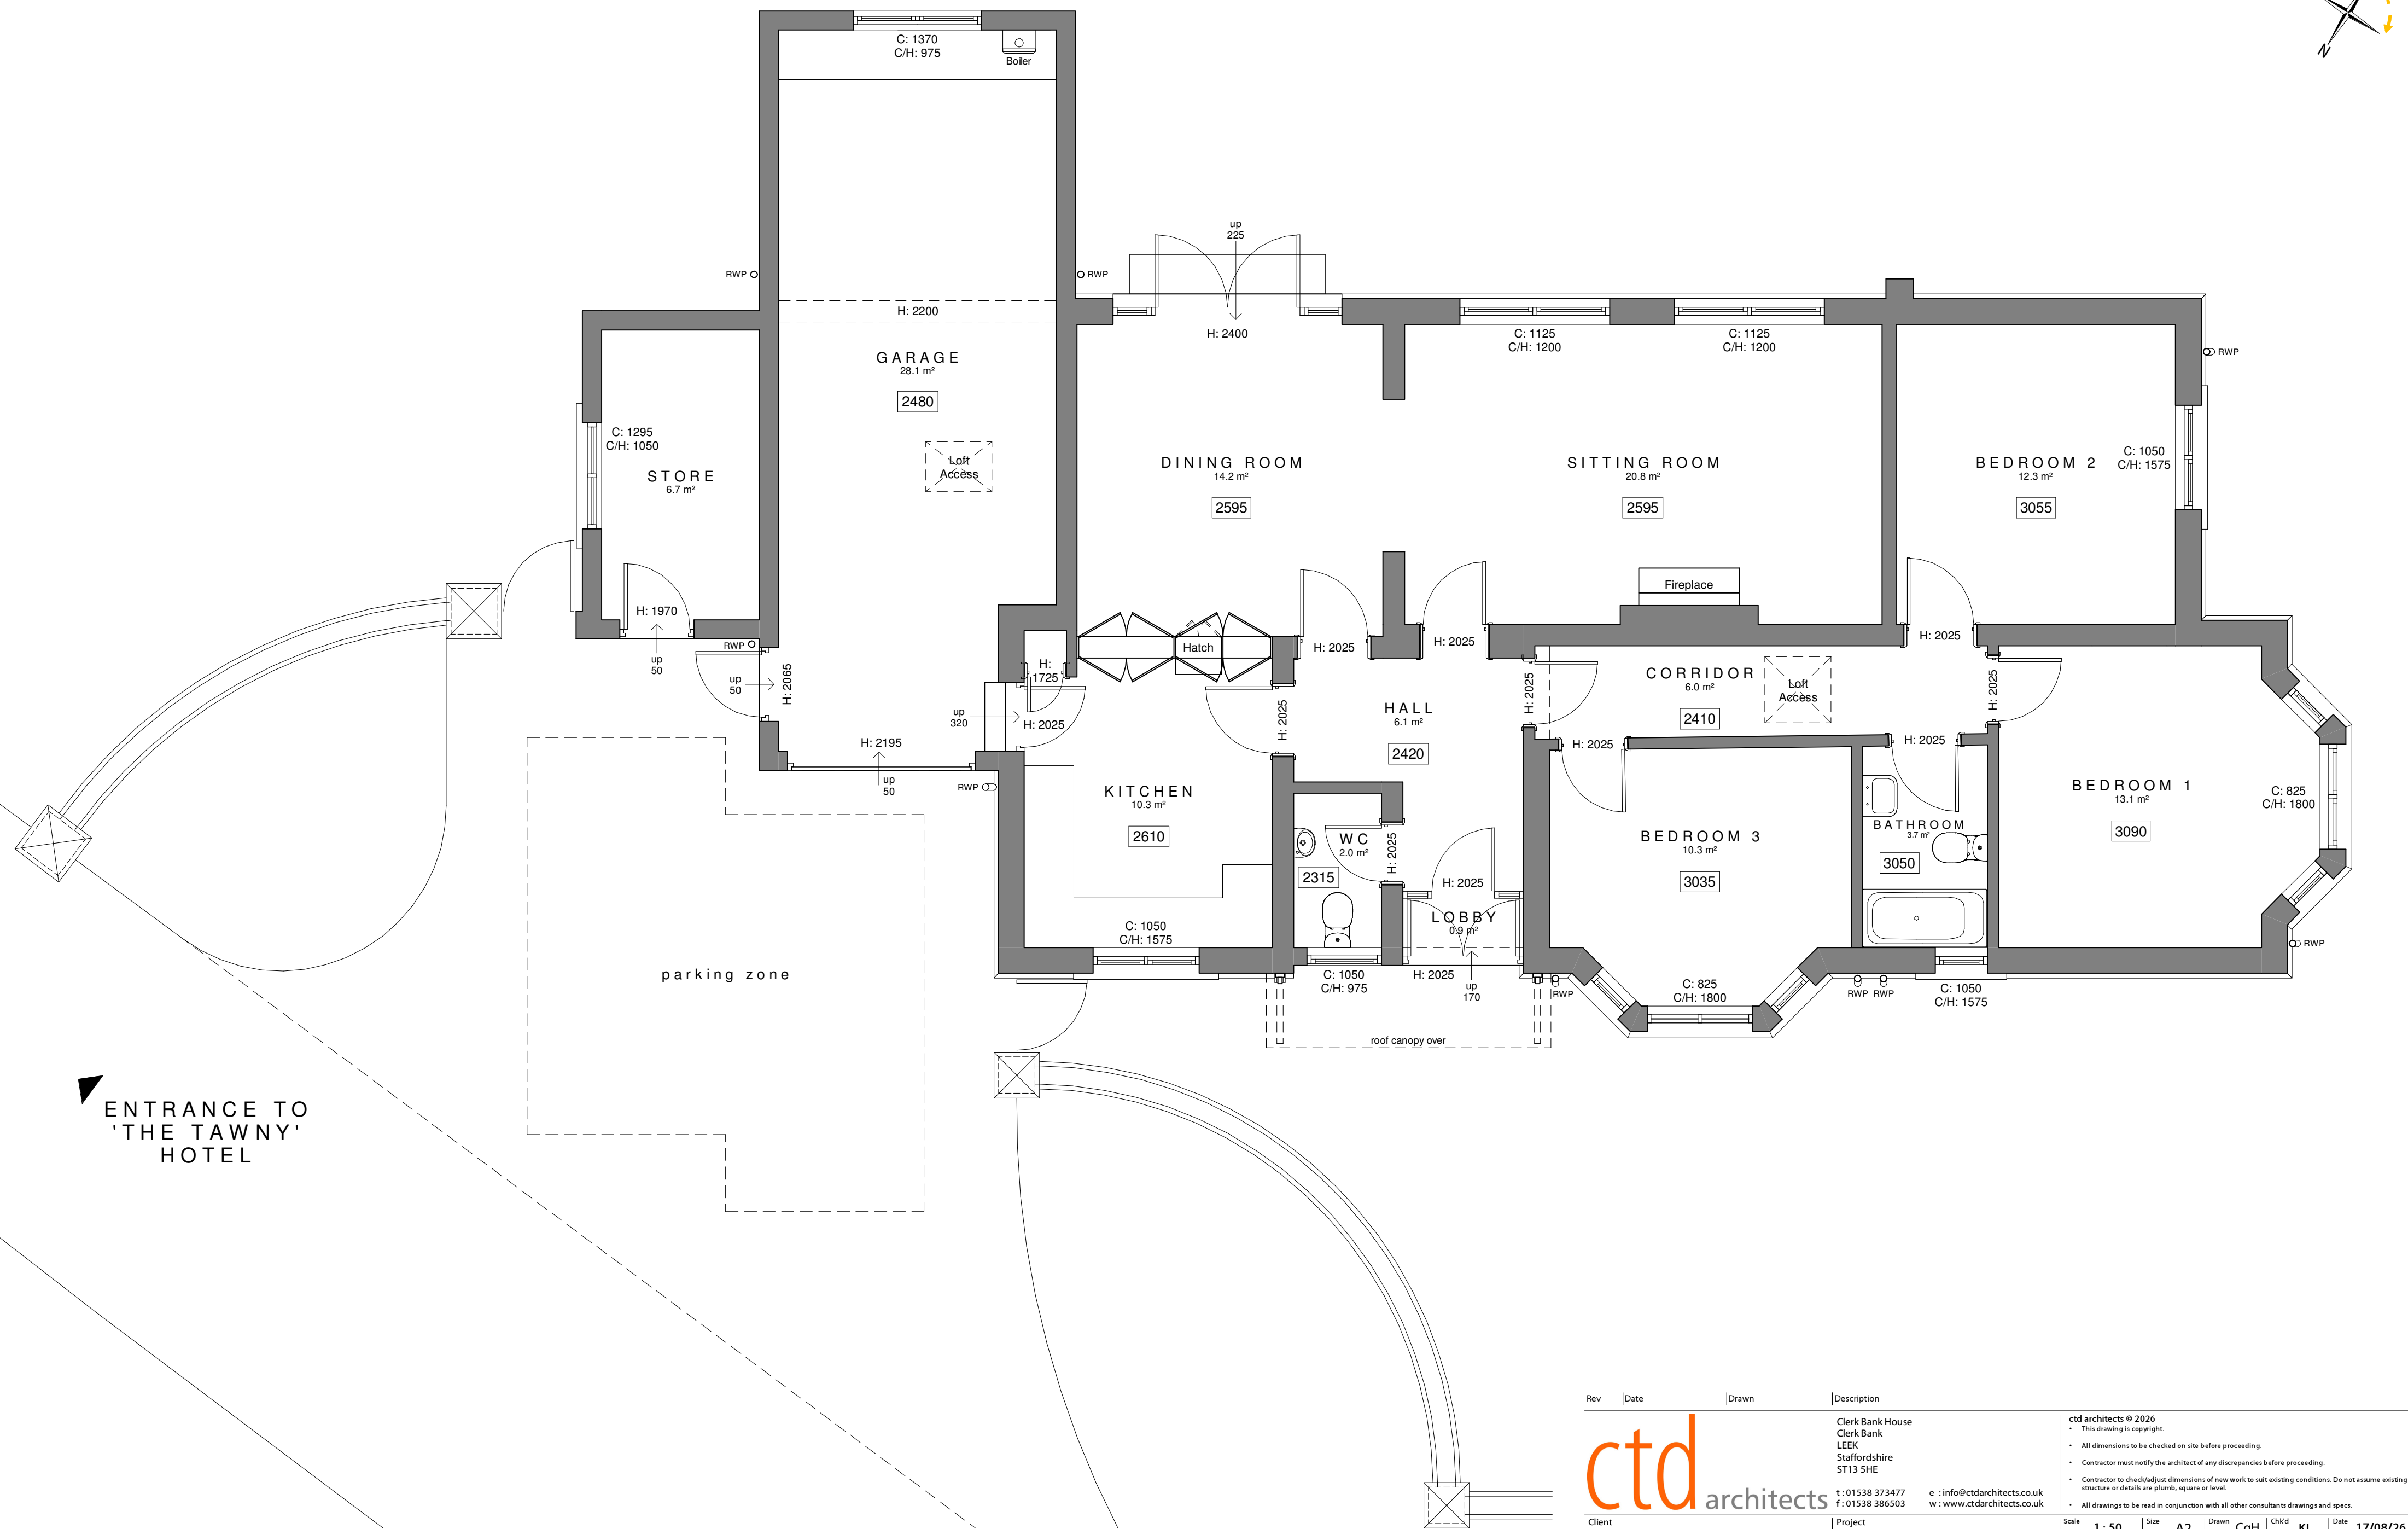


Rev	Date	Drawn	Description
			ctd architects © 2026 • This drawing is copyright. • All dimensions to be checked on site before proceeding. • Contractor must notify the architect of any discrepancies before proceeding. • Contractor to check/adjust dimensions of new work to suit existing conditions. Do not assume existing structure or details are plumb, square or level. • All drawings to be read in conjunction with all other consultants drawings and specs.
Client			Project CONSALL HALL ESTATE Consall Hall Estate Consall Staffs ST9 0AG
Consall Hall Estate Limited			Status PLANNING
Title GATE LODGE - Ground Floor Plan 'as existing'			Job No. 1824 Drawing No AL952 Rev.