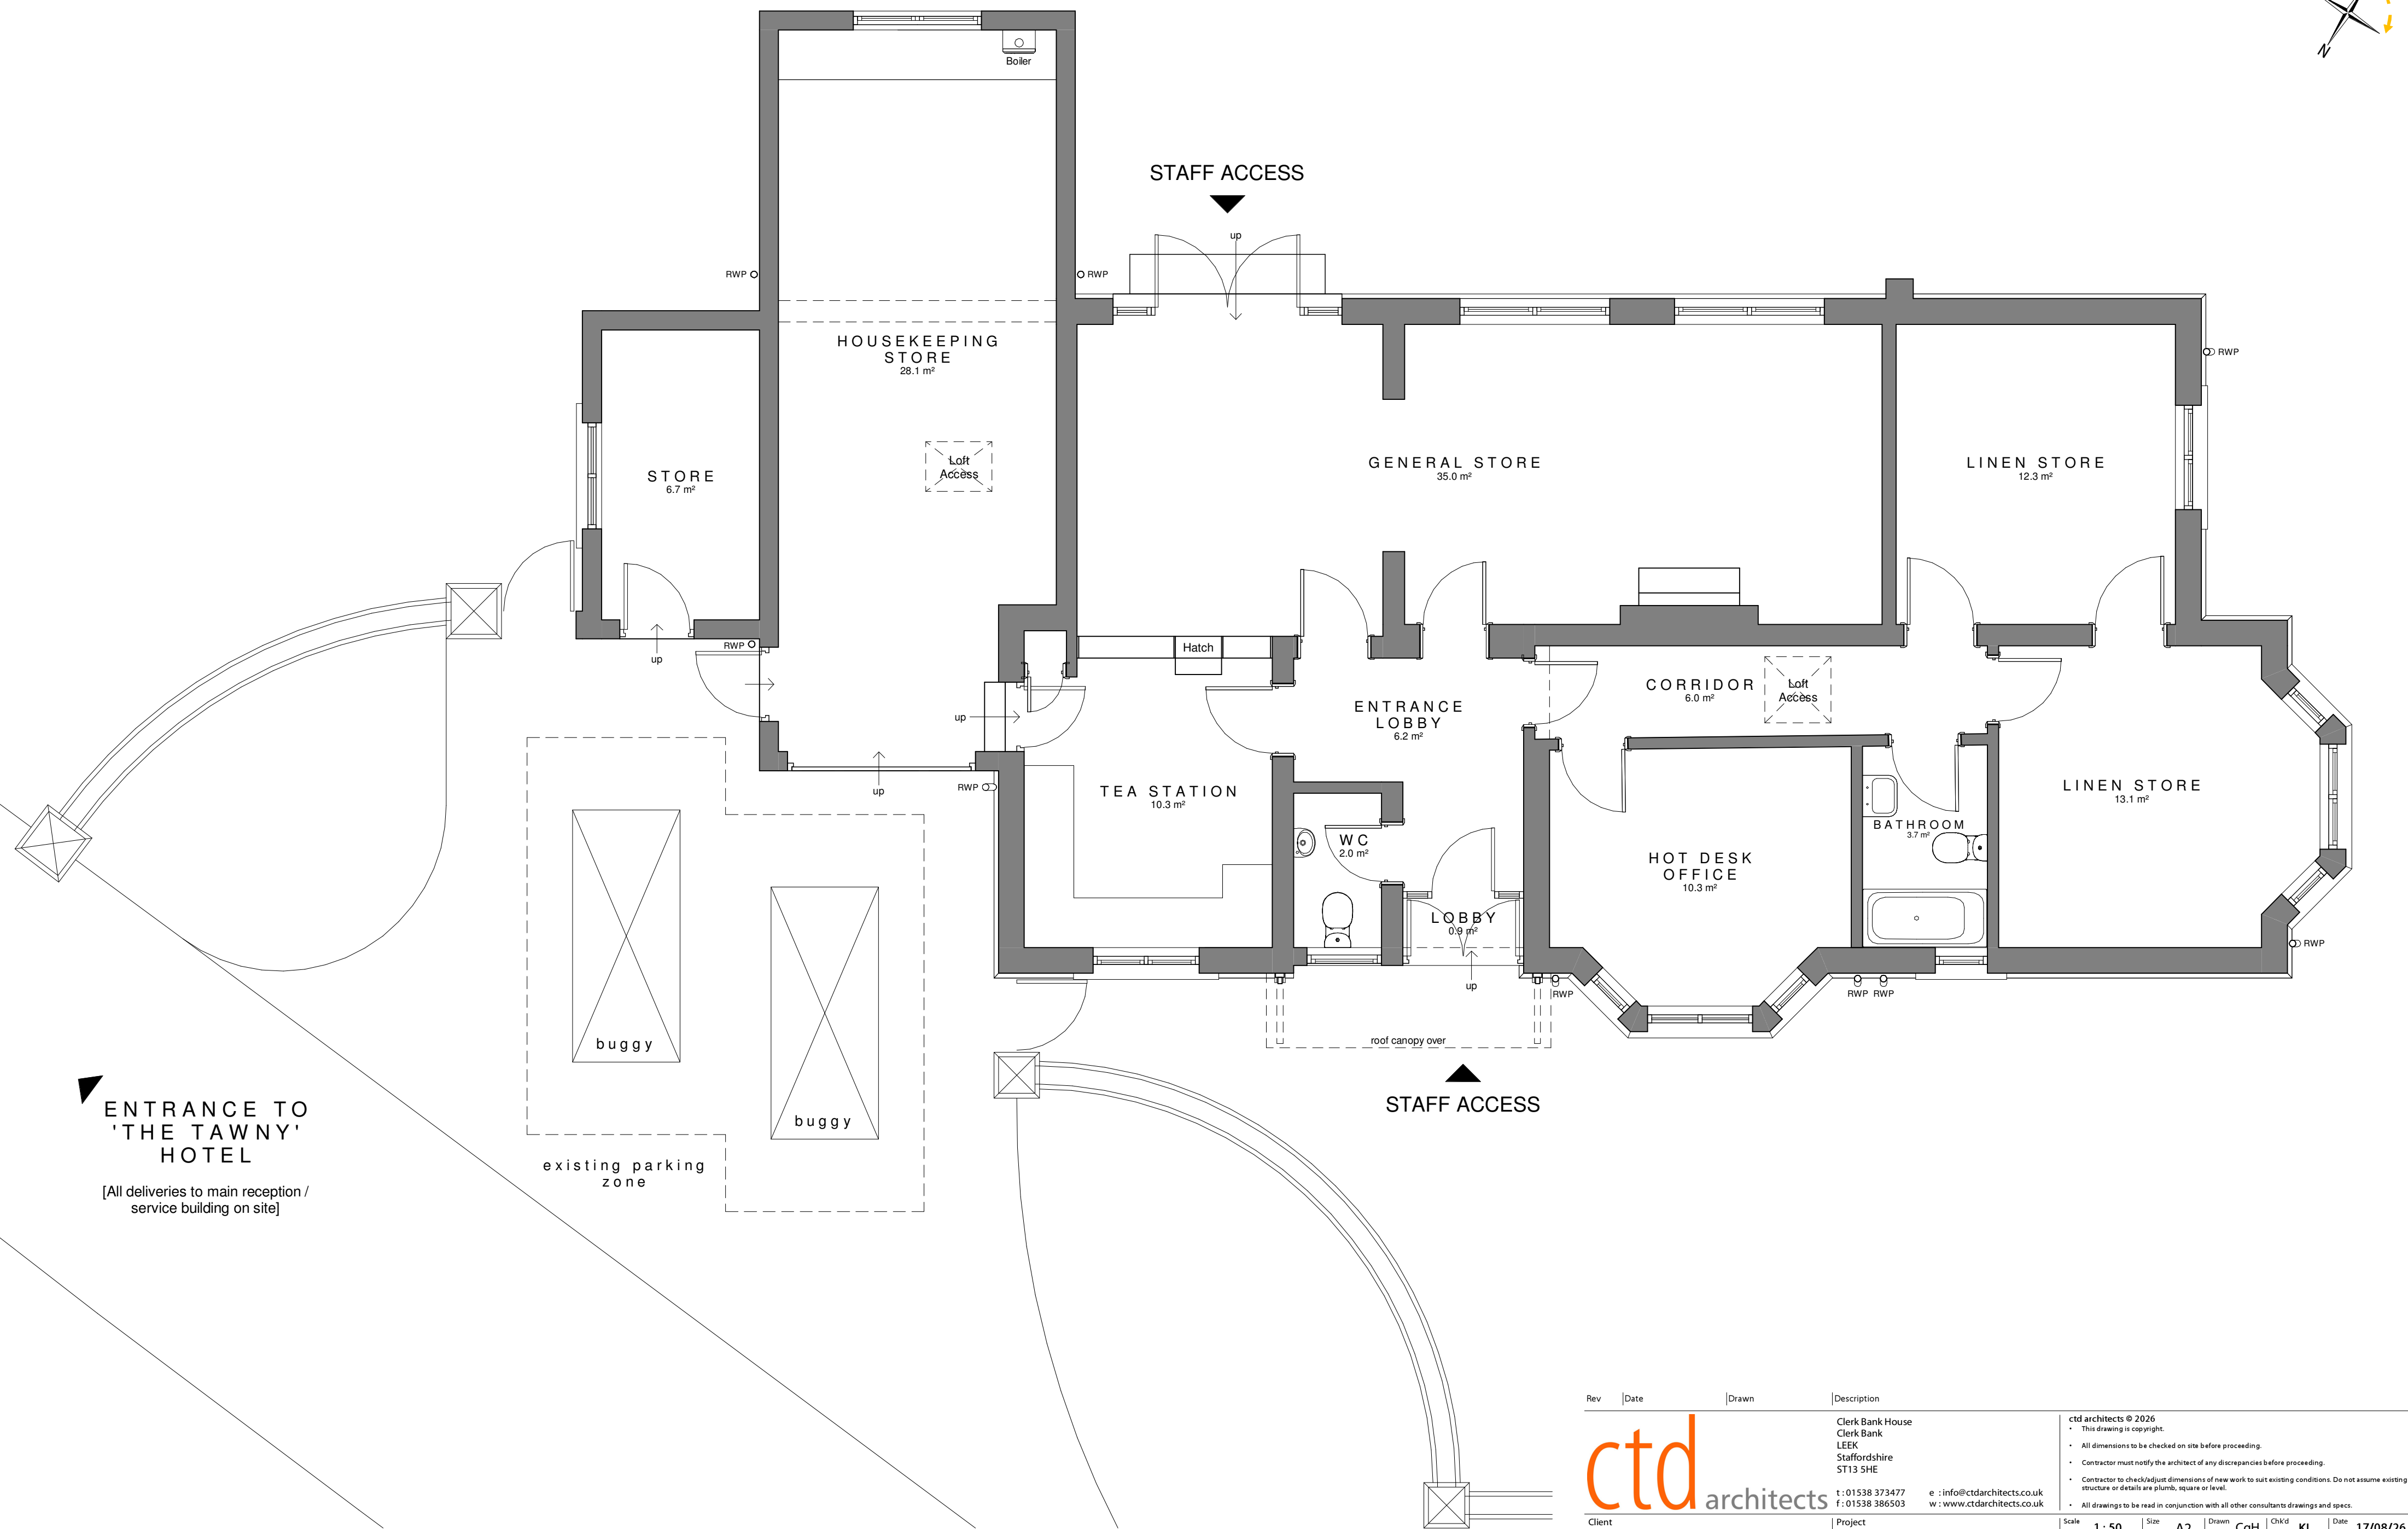


Rev	Date	Drawn	Description							
ctdarchitects Client Consall Hall Estate Limited Project CONSALL HALL ESTATE Consall Hall Estate Consall Staffs ST9 0AG Title GATE LODGE - Ground Floor Plan 'as proposed'			Clerk Bank House Clerk Bank LEEK Staffordshire ST13 5HE t: 01538 373477 f: 01538 386503 e: info@ctdarchitects.co.uk w: www.ctdarchitects.co.uk ctd architects © 2026 - This drawing is copyright. - All dimensions to be checked on site before proceeding. - Contractor must notify the architect of any discrepancies before proceeding. - Contractor to check/adjust dimensions of new work to suit existing conditions. Do not assume existing structure or details are plumb, square or level. - All drawings to be read in conjunction with all other consultants drawings and specs.							
Scale		1 : 50	Size	A2	Drawn	CgH	Chk'd	KL	Date	17/08/26
Status		PLANNING								
Job No.		1824		Drawing No		AL954		Rev.		