



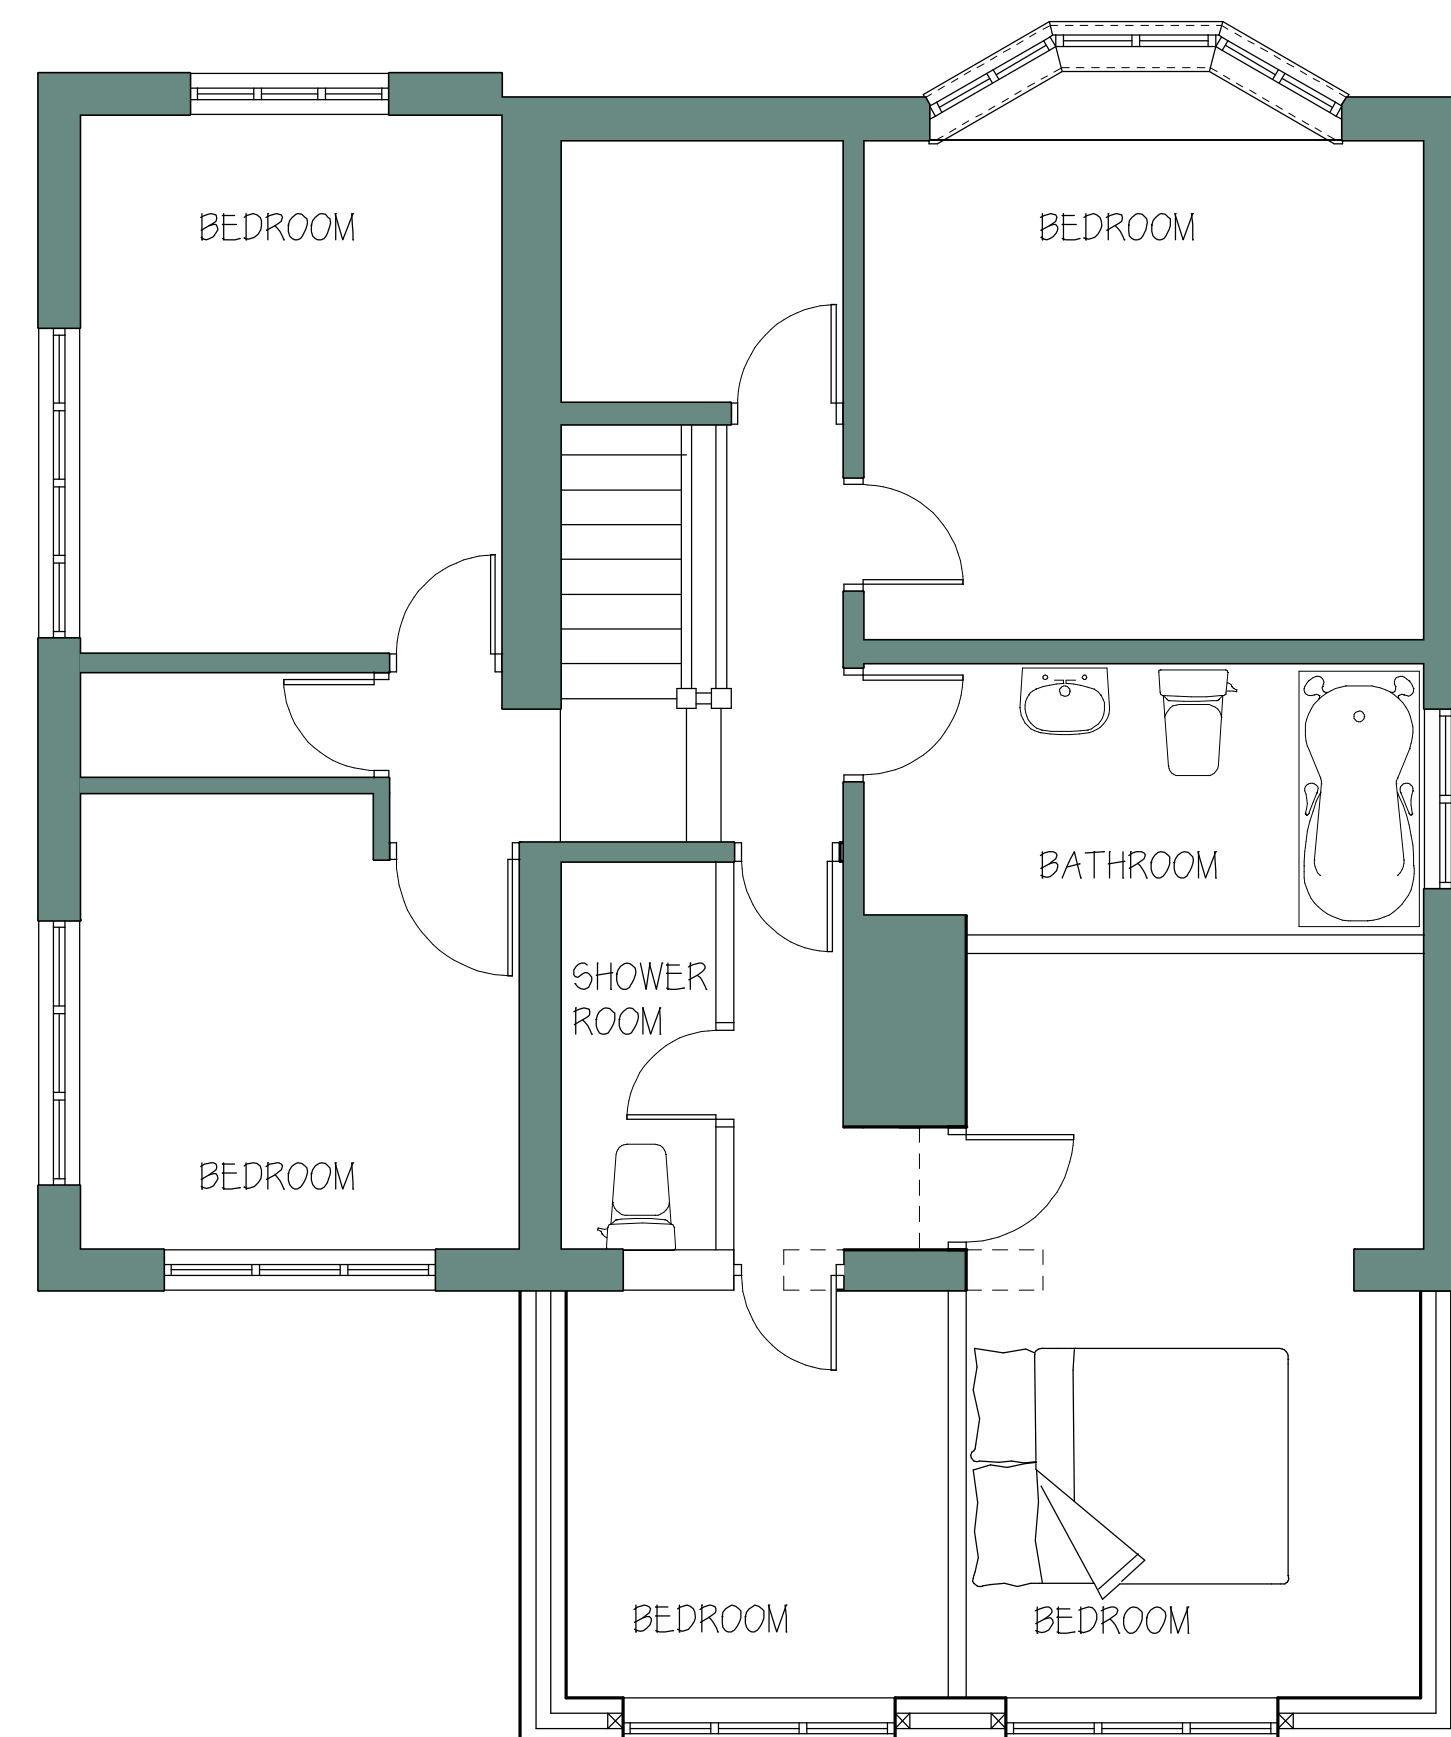


FIRST FLOOR PLAN

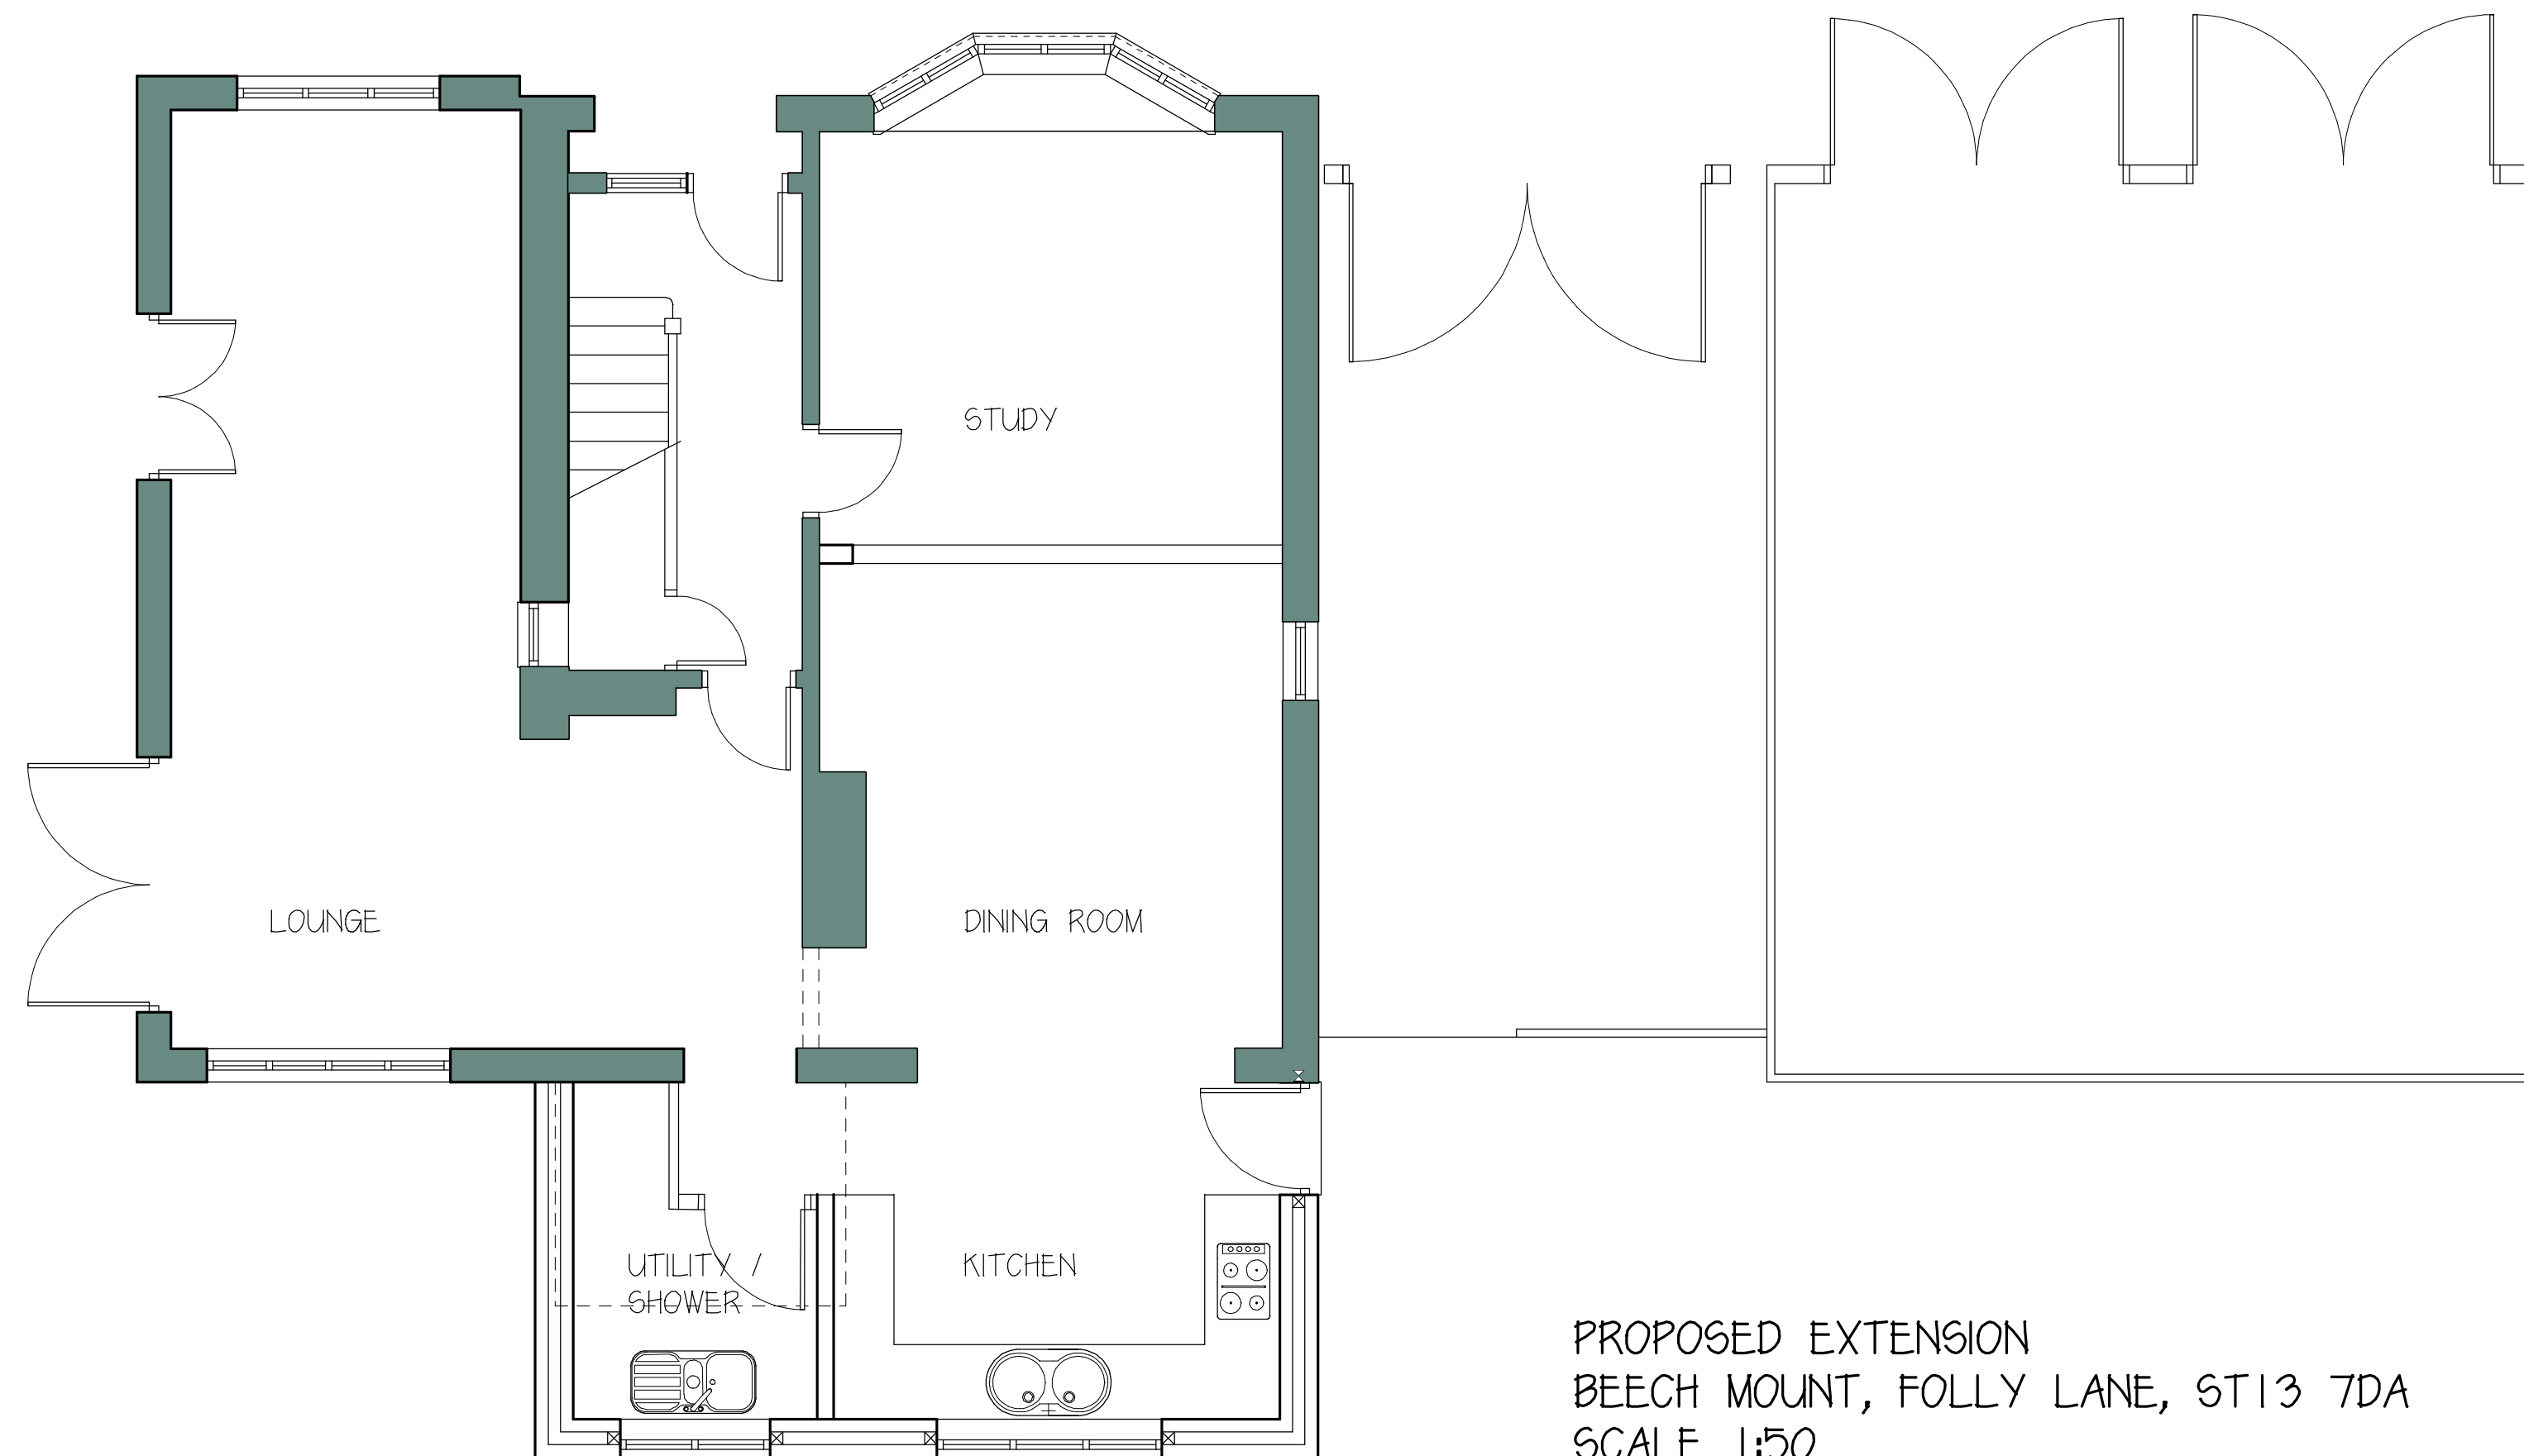

GROUND FLOOR PLAN


PROPOSED EXTENSION
BEECH MOUNT, FOLLY LANE, ST13 7DA
SCALE 1:50

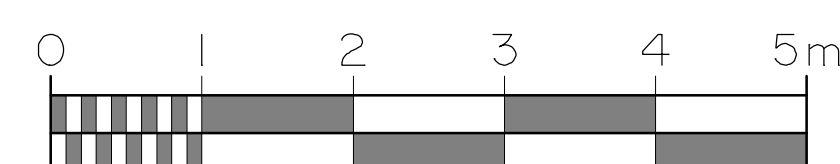

REAR ELEVATION



SIDE ELEVATION

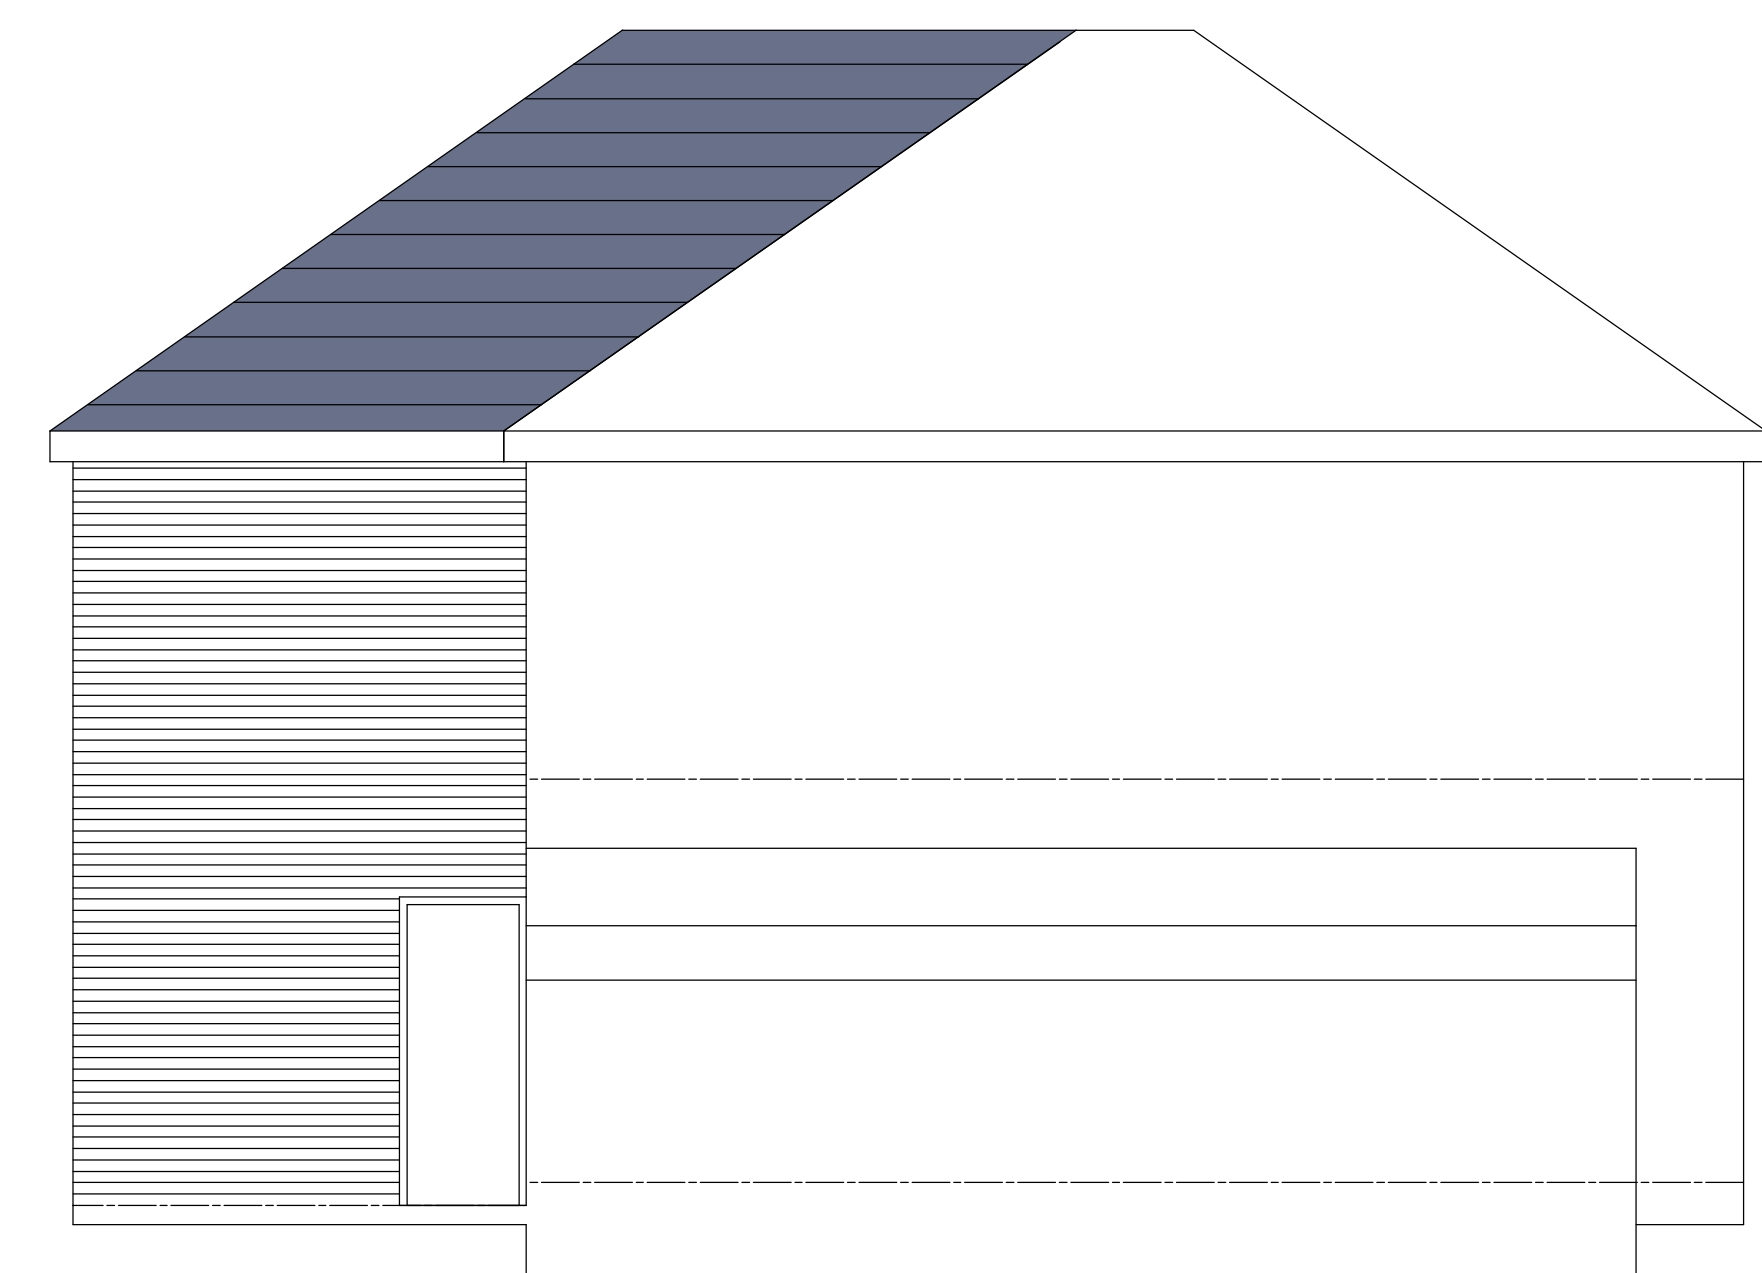

SIDE ELEVATION