
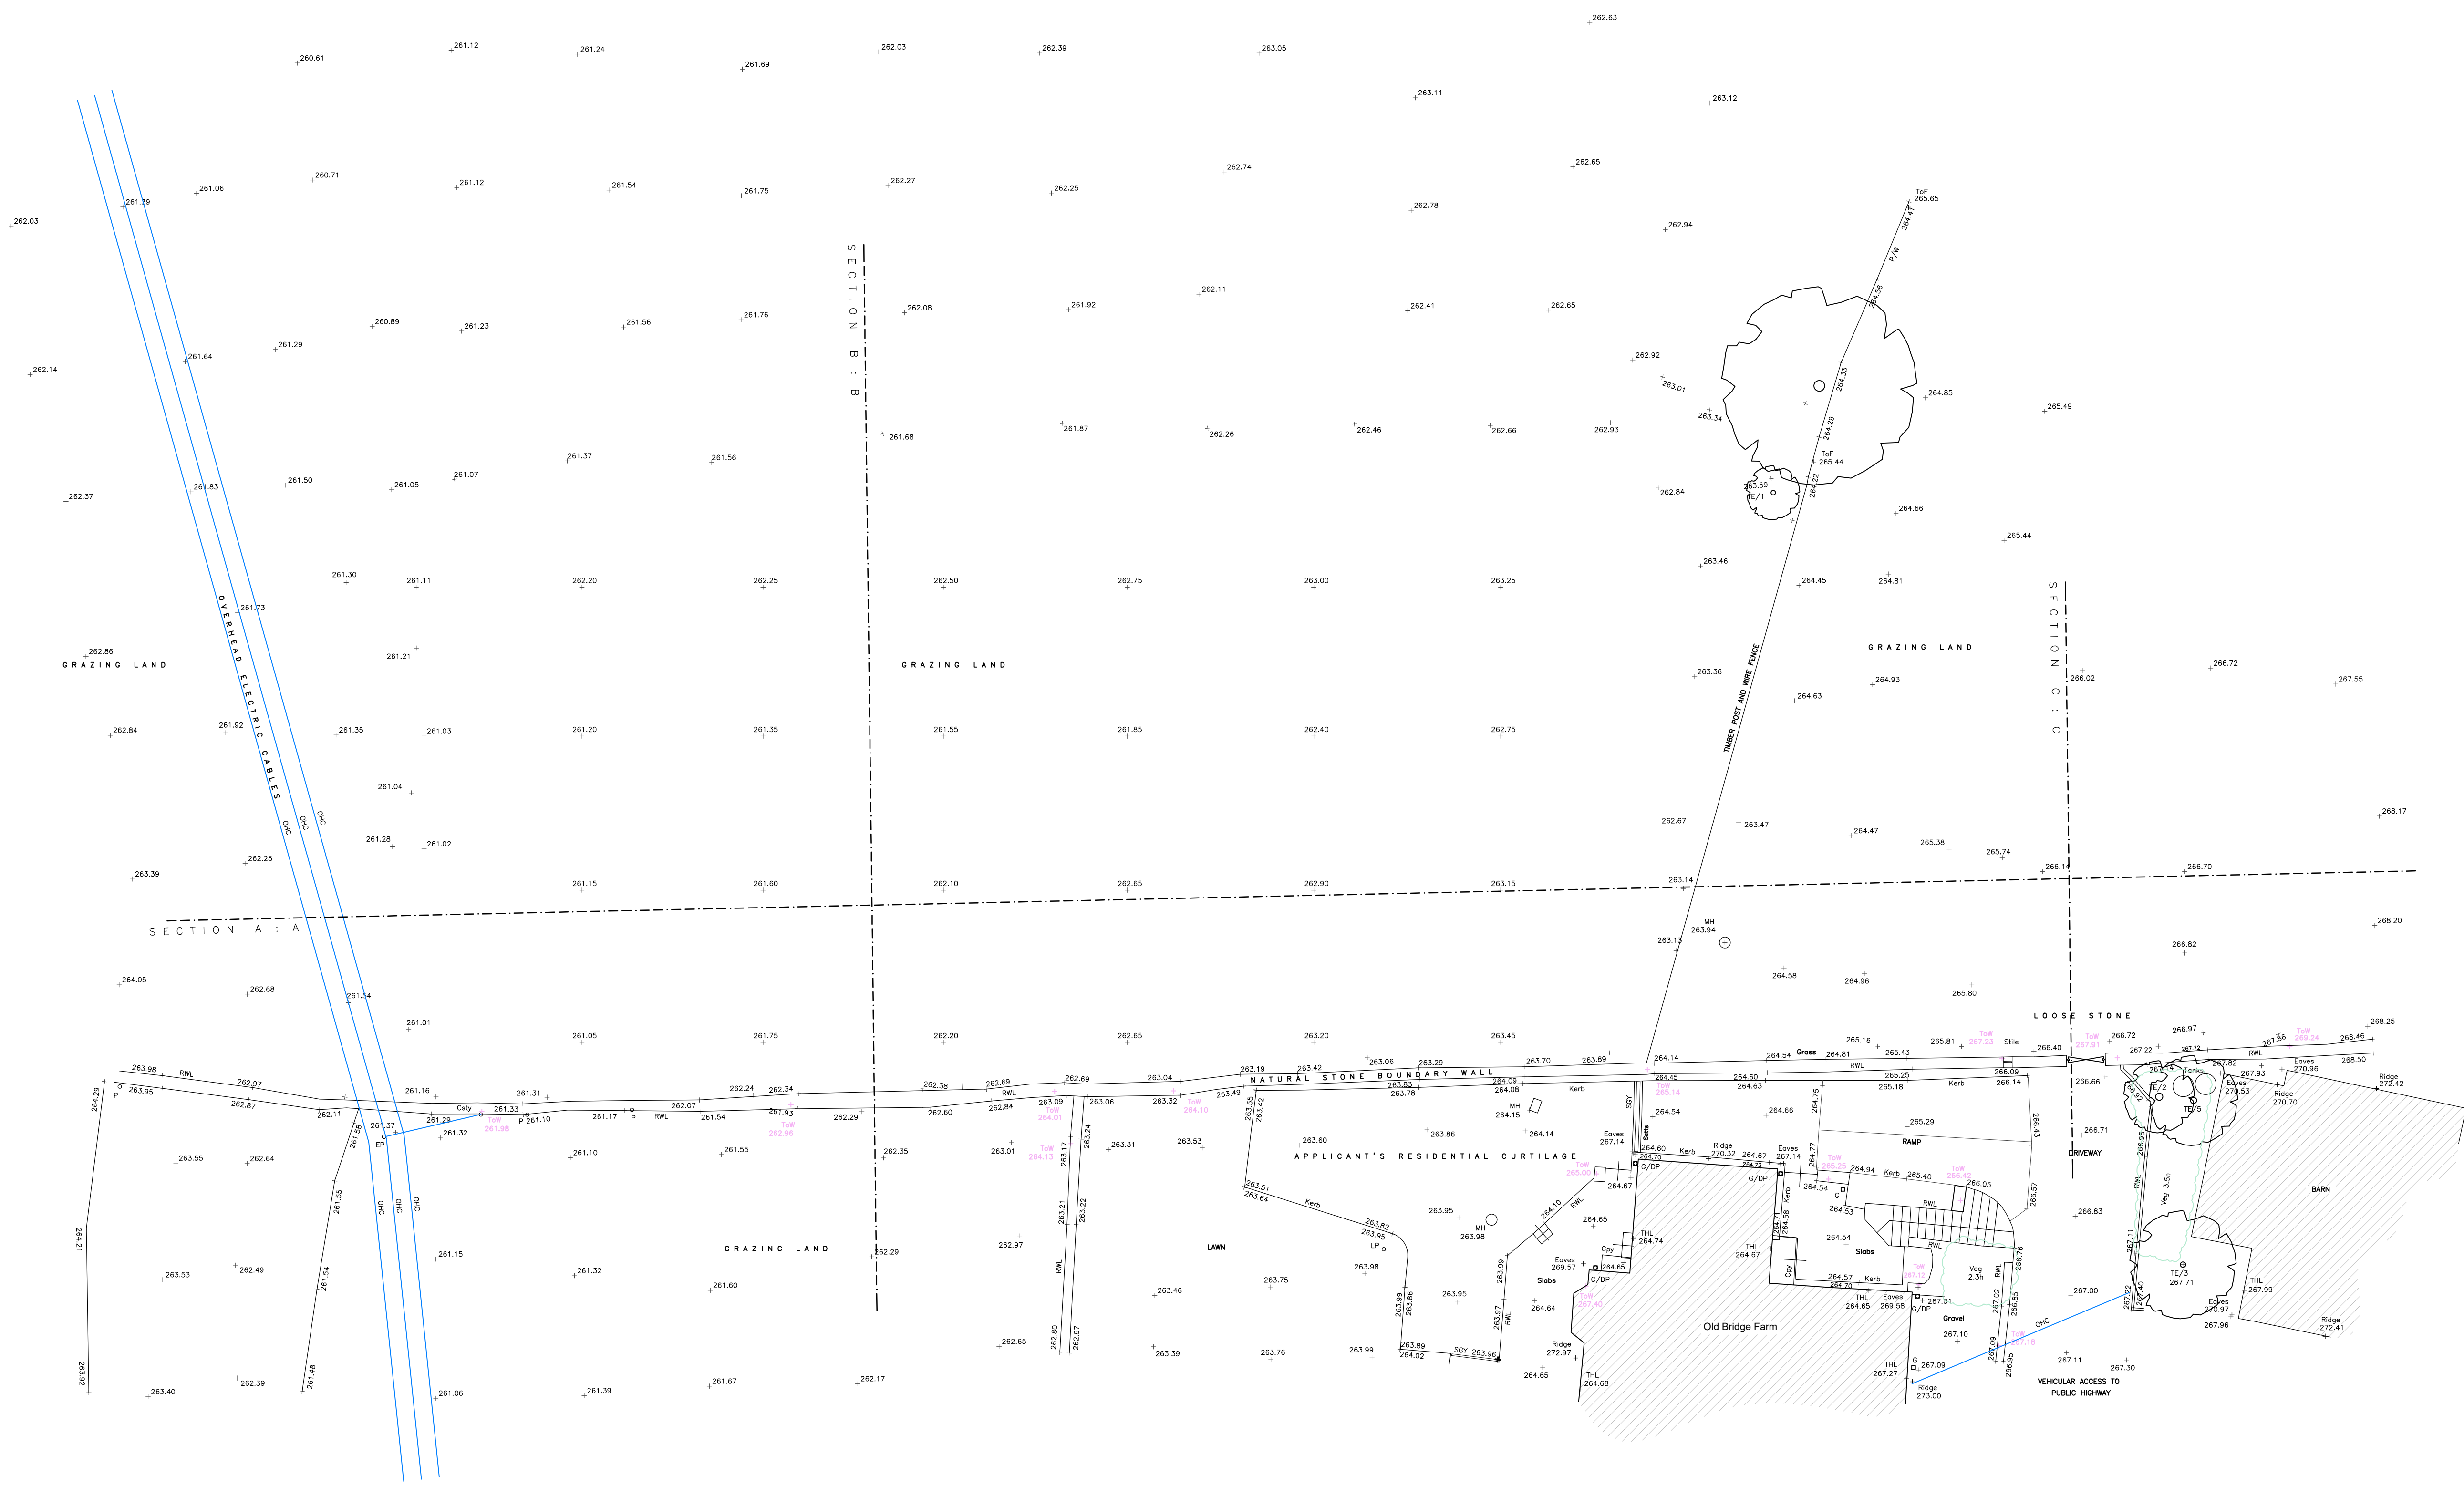


IMPORTANT
© This drawing is copyright and remains the property of this practice
Do not scale this drawing other than for the purpose of planning
All dimensions to be checked on site
Positions of existing services to be confirmed prior to proceeding

REVISION STATUS
S Information issued for feasibility or scheme design
I Information issued for tender purposes only
C Information issued for Construction
NB: Only those drawings containing a C revision to be used for construction.

NOTES

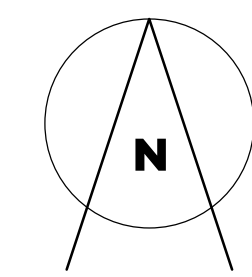

REVISION DATE DESCRIPTION

CLIENT
Beverly Curtis


PROJECT
Proposed All-Weather Equestrian Riding Surface
Old Bridge Farm, Biddulph, ST8 7SJ.

DRAWING TITLE
Existing Site Plan

SCALE DATE DRAWN CHECKED
1/200@A0 Aug 26 RWM

DWG NO. REVISION
26.34_L101

EQUINE PLANNING SOLUTIONS

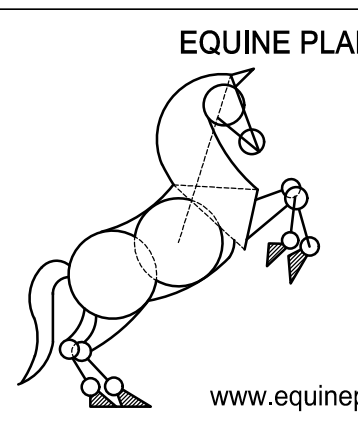

Cotton Court
Preston
Lancashire
PR1 3BY

t 01772 36 90 90
www.equineplanningsolutions.co.uk

